


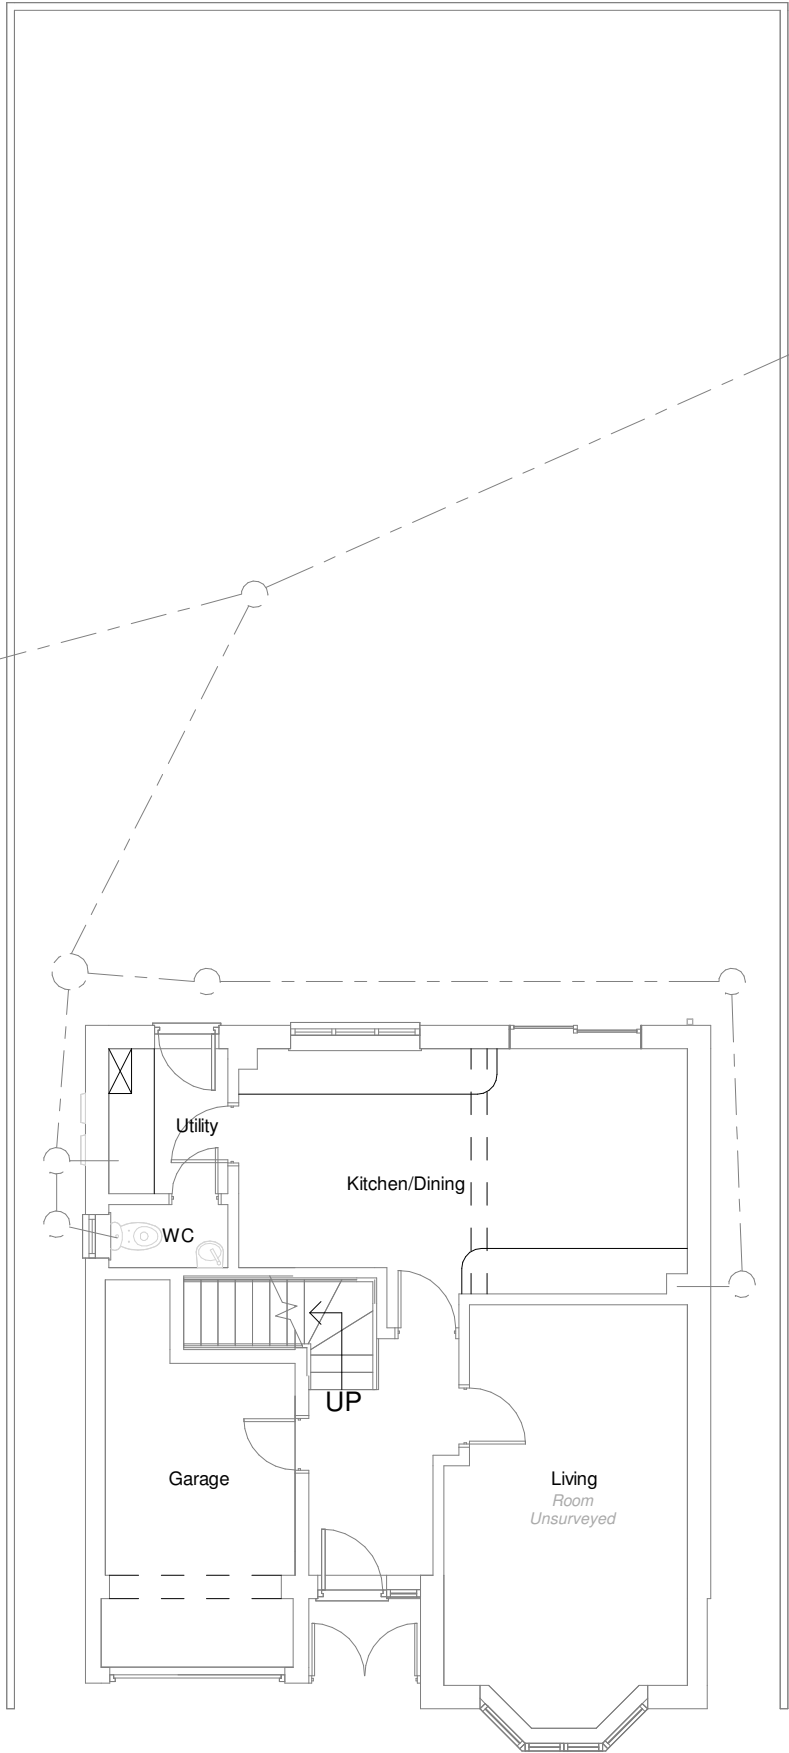

Ground Floor Plan



Rear Elevation



Side Elevation



Side Elevation



3D View



|   |                 |              |                         |                                         |   |
|---|-----------------|--------------|-------------------------|-----------------------------------------|---|
| Client<br><b>Mr R Waddington</b>   |                 |              |                         | <b>hayward</b><br>ARCHITECTS LTD        |   |
| Project<br>Proposed Exts & Alts,<br>4 Willowdale,<br>Hinckley   | Scale<br>1:100  | Sheet<br>A3  | Job No.<br><b>24/06</b> |                                         |   |
| Drawing<br>P - Existing   | Date<br>01/2024 | Author<br>SS | Checked by<br>LJW       | Drawing No.<br><b>00</b>                | 19 Station Road<br>Hinckley<br>Leicestershire<br>LE10 1AW<br>Tel: 01455 635 665<br>Fax: 01455 618 971<br>www.hayward-architects.co.uk |
| THE COPYRIGHT OF THIS DRAWING IS VESTED IN HAYWARD ARCHITECTS LTD.<br>REPRODUCTION IN ANY FORM, EITHER IN WHOLE OR IN PART IS FORBIDDEN WITHOUT THE PRIOR WRITTEN PERMISSION<br>OF THE COPYRIGHT HOLDER. DO NOT SCALE FROM DRAWING AND ONLY FIGURED DIMENSIONS ARE TO BE USED |                 |              |                         | Drawing Status<br><b>Planning Stage</b> |   |