



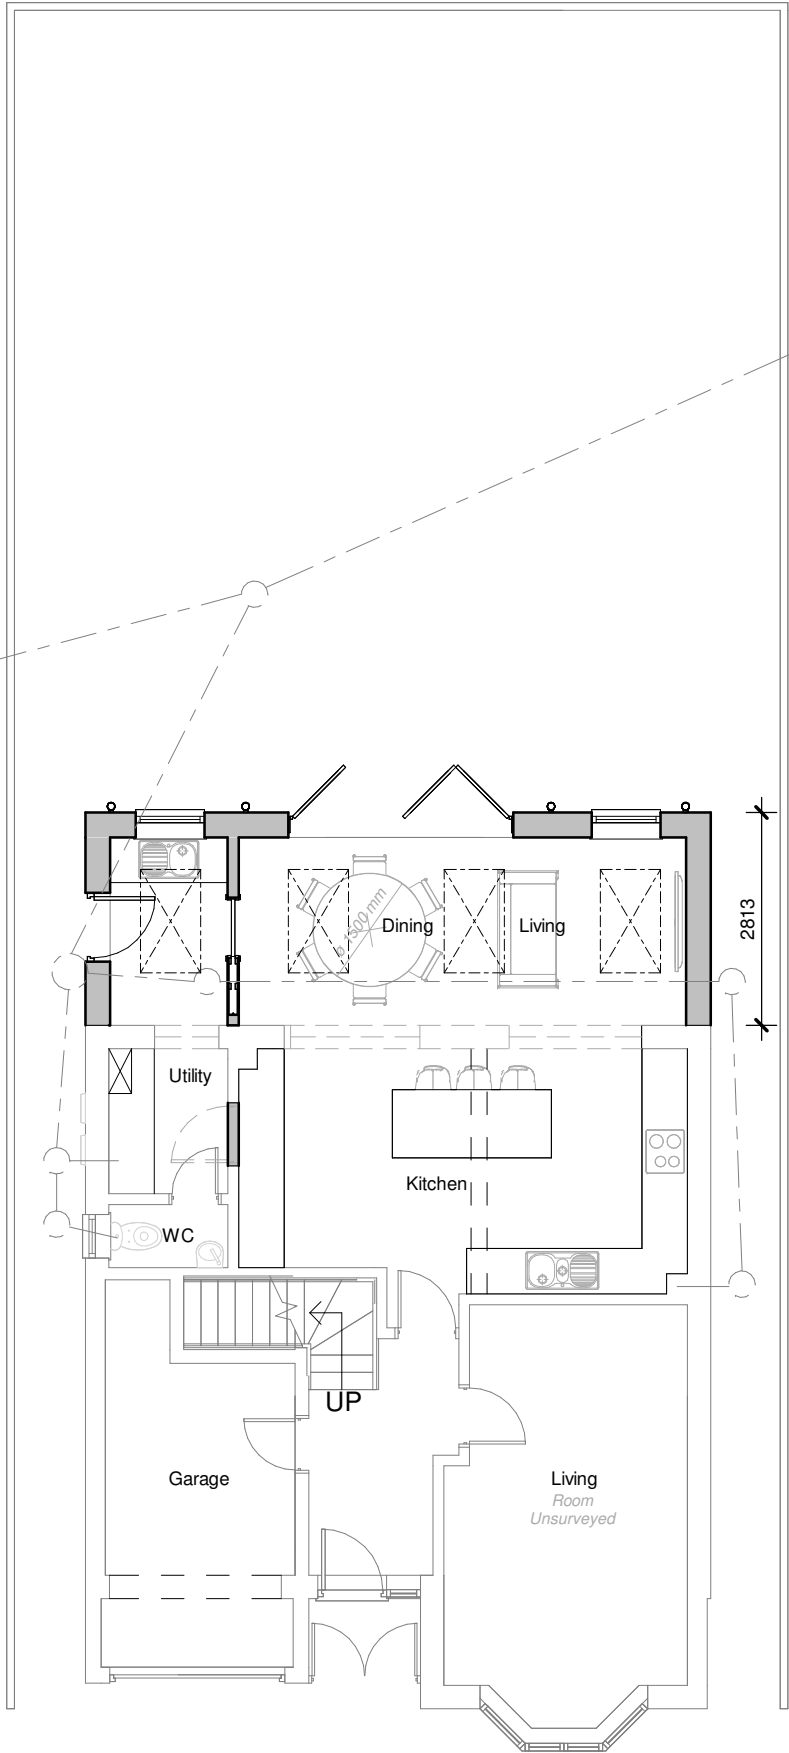

Ground Floor Plan



Rear Elevation

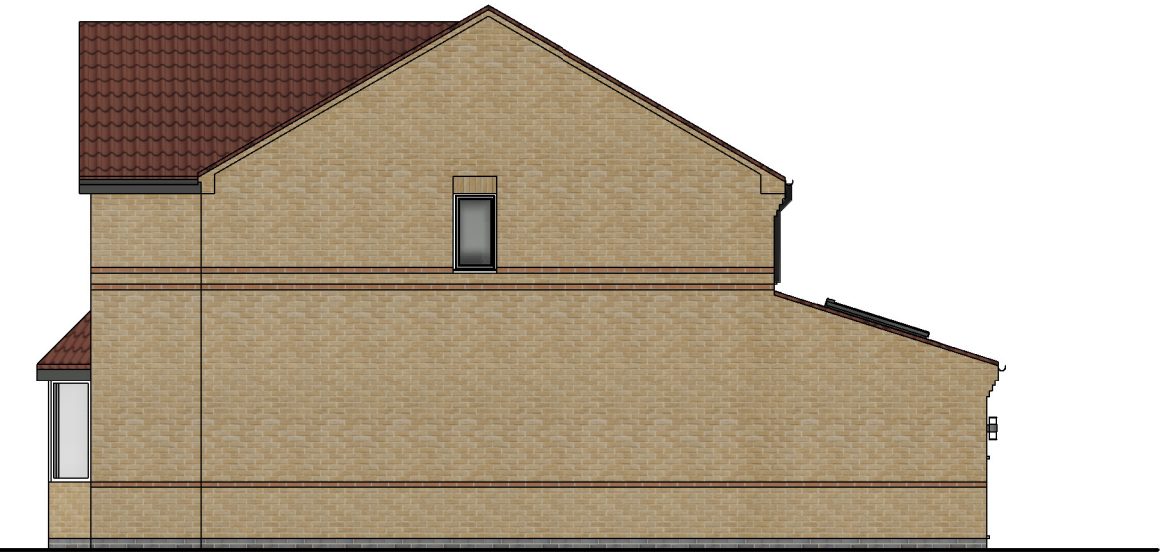

Side Elevation



Side Elevation



3D View



Client Mr R Waddington				hayward ARCHITECTS LTD	
Project Proposed Exts & Alts, 4 Willowdale, Hinckley	Scale 1:100	Sheet A3	Job No. 24/06		
Drawing P - Scheme 01	Date 01/2024	Author SS	Checked by LJW	Drawing No. 01B	19 Station Road Hinckley Leicestershire LE10 1AW
THE COPYRIGHT OF THIS DRAWING IS VESTED IN HAYWARD ARCHITECTS LTD. REPRODUCTION IN ANY FORM, EITHER IN WHOLE OR IN PART IS FORBIDDEN WITHOUT THE PRIOR WRITTEN PERMISSION OF THE COPYRIGHT HOLDER. DO NOT SCALE FROM DRAWING AND ONLY FIGURED DIMENSIONS ARE TO BE USED				Drawing Status Planning Stage	Tel: 01455 635 665 Fax: 01455 618 971 www.hayward-architects.co.uk