
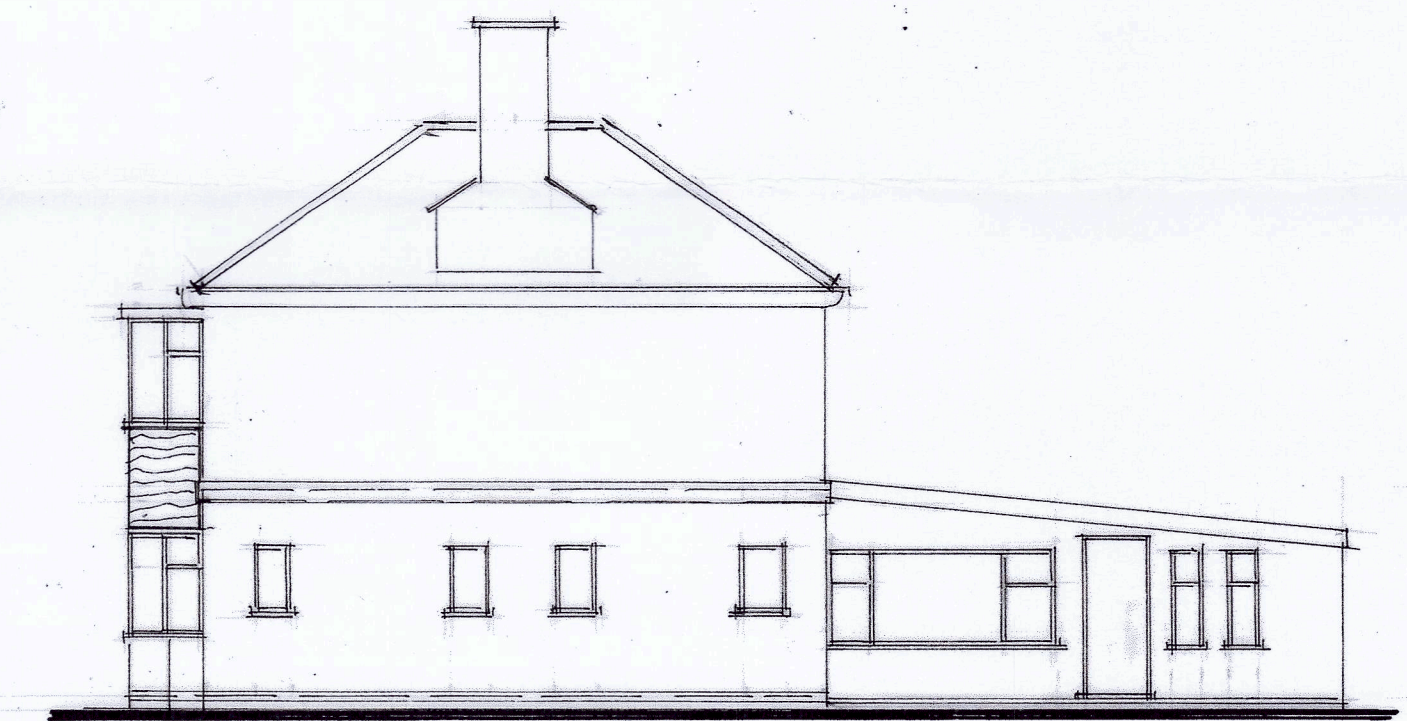
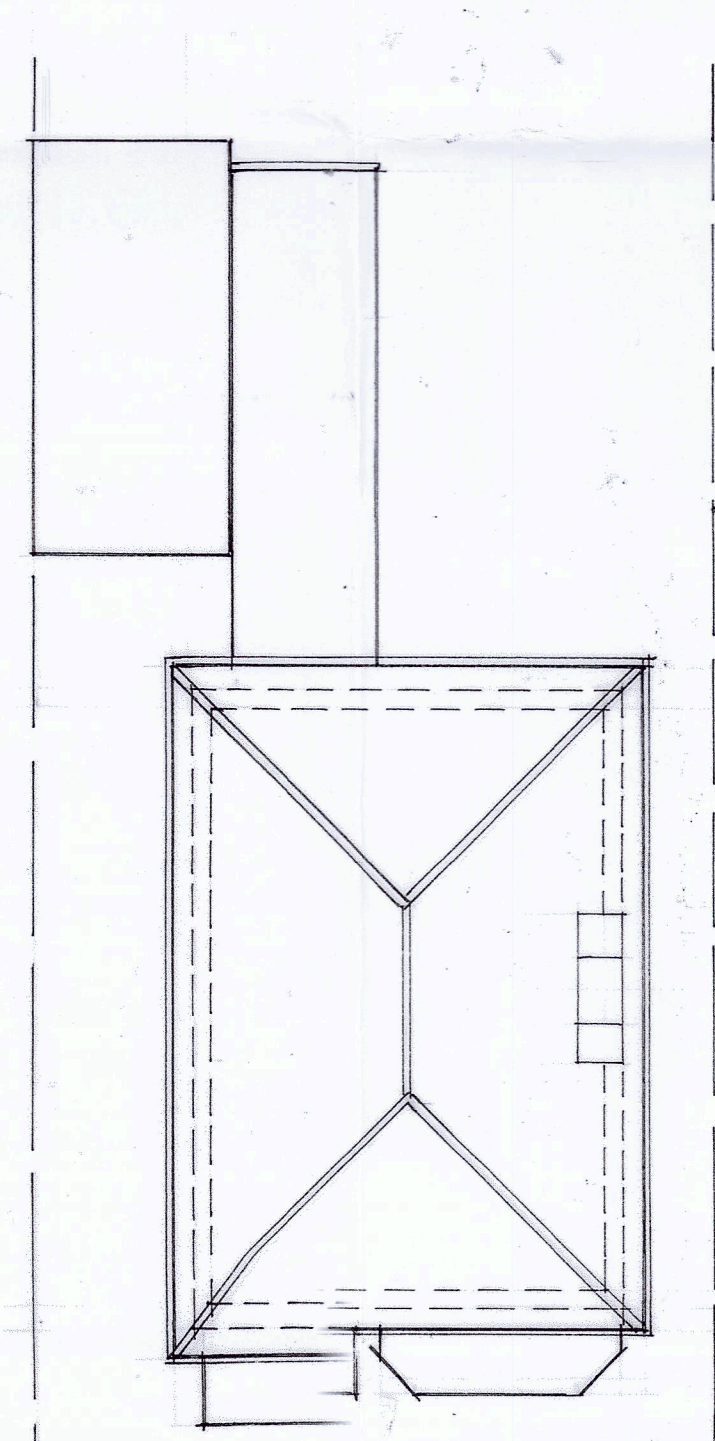
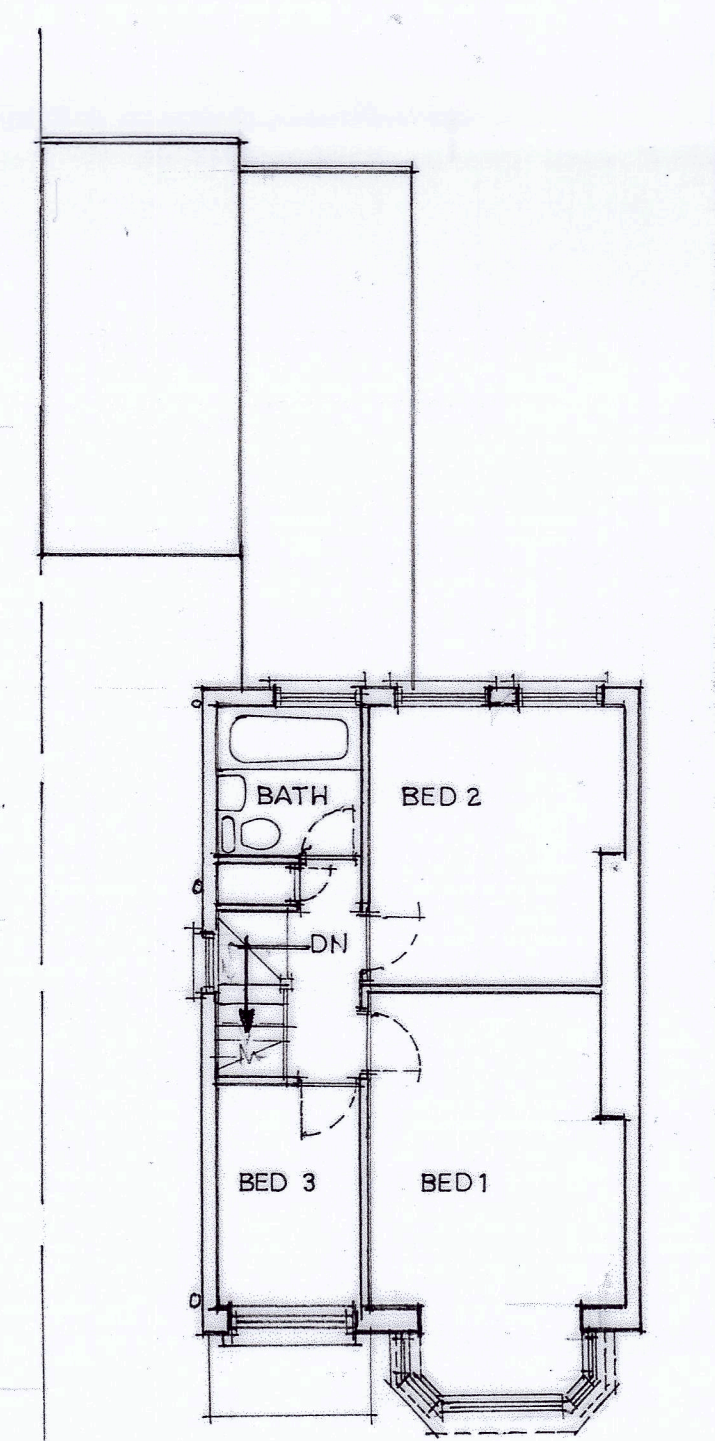
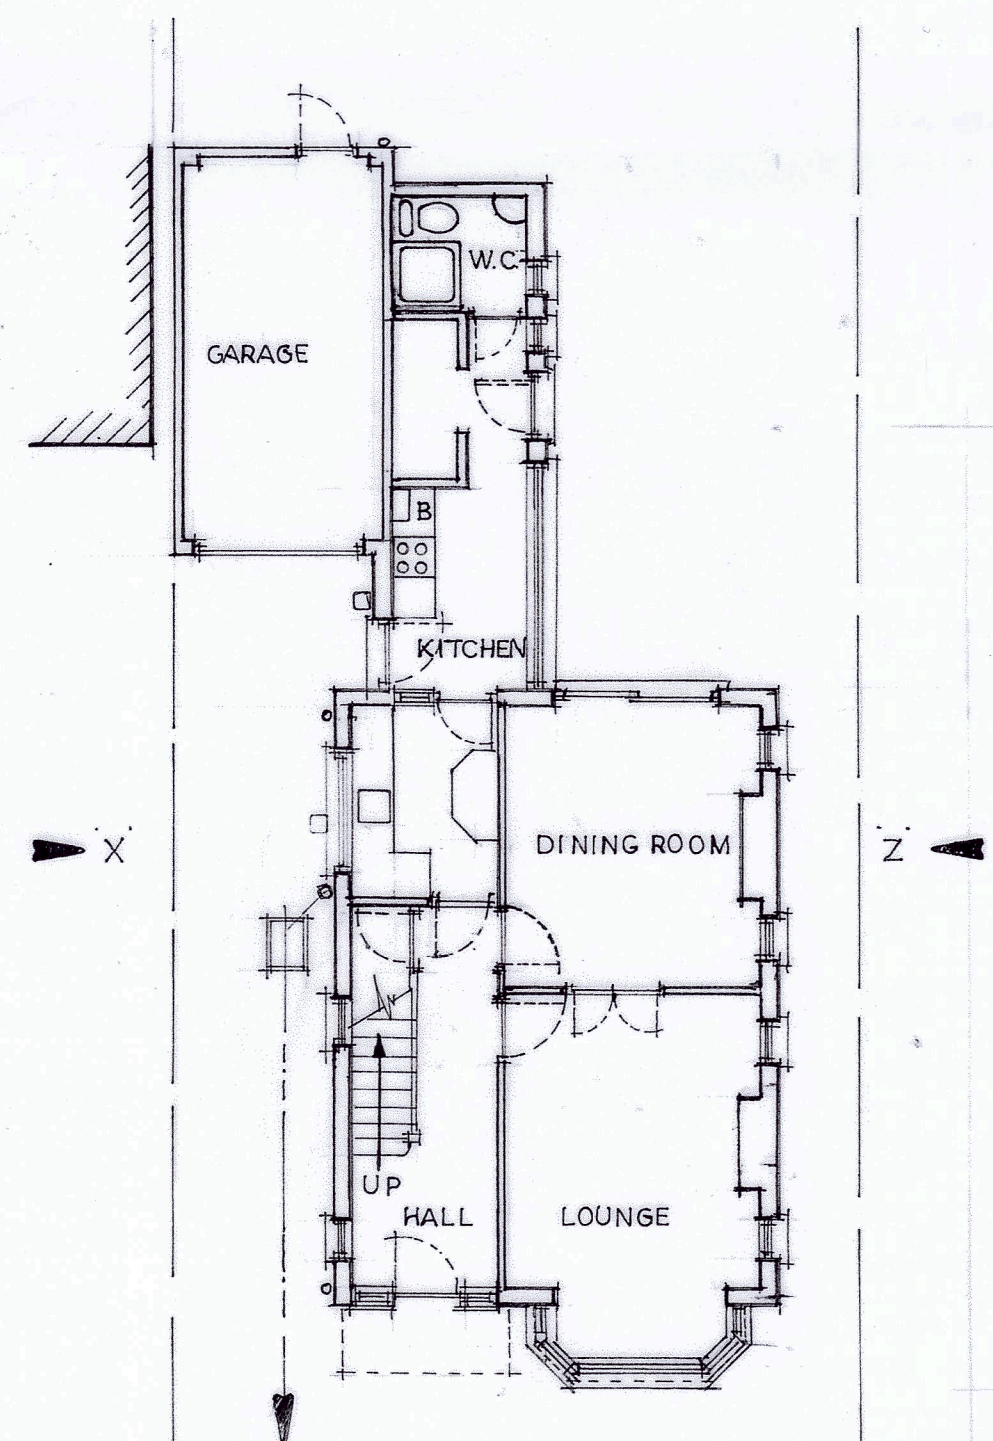


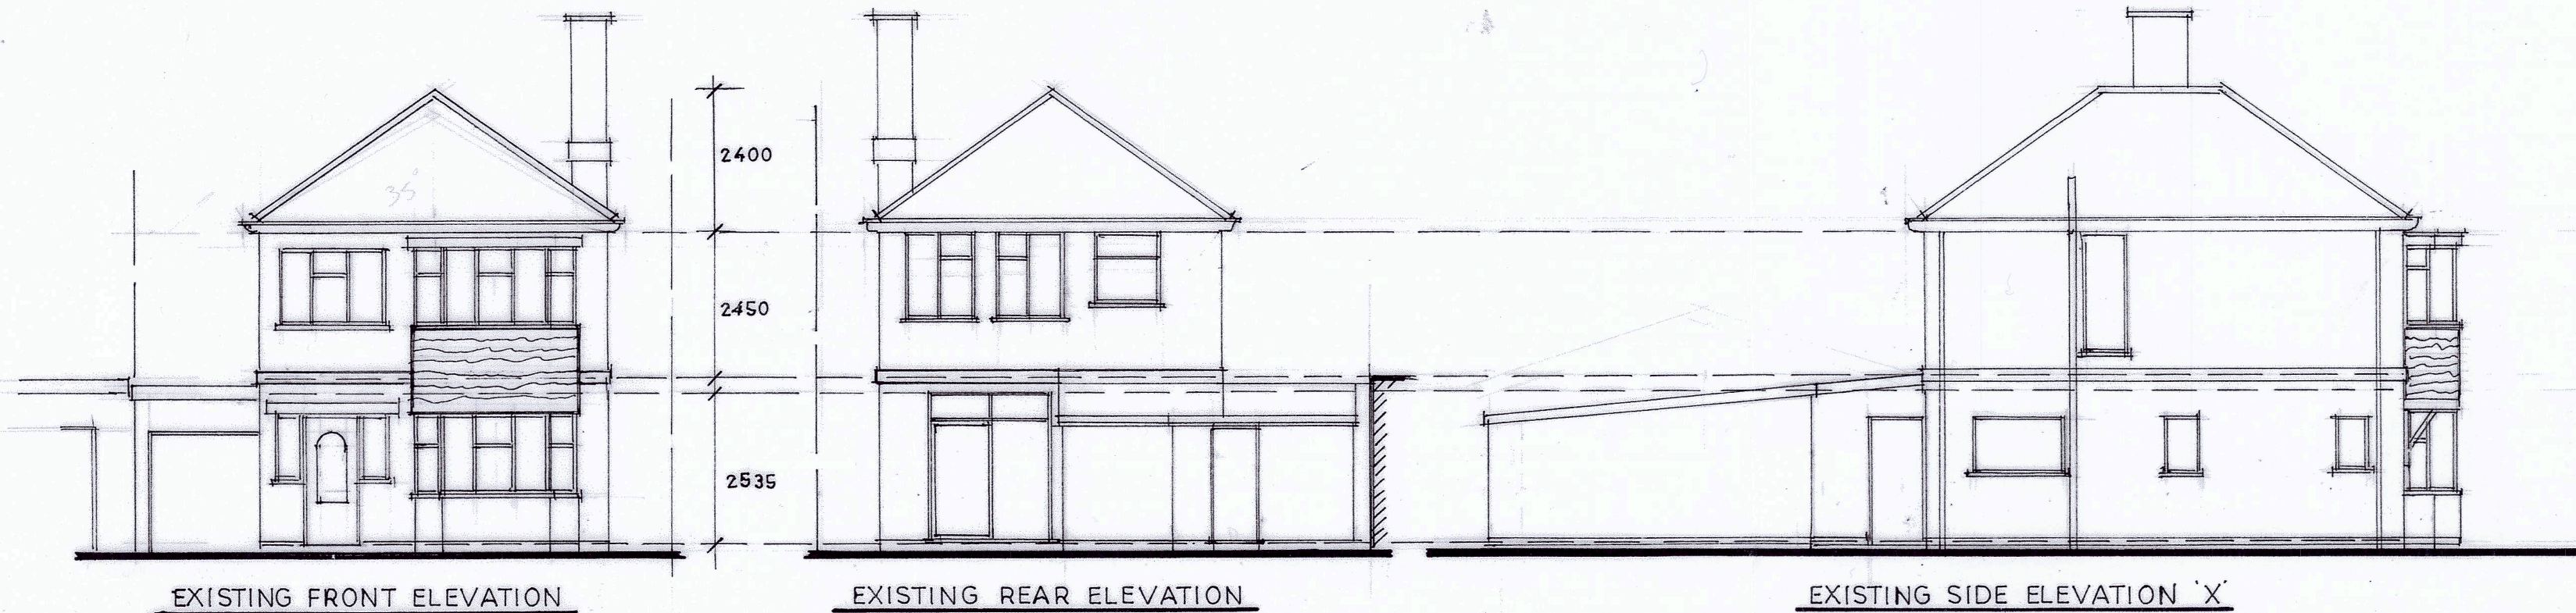

EXISTING SIDE ELEVATION 'Z'

d h design
architectural and interior design
14 Piers Road, Glenfield,
Leicester, LE3 8BN
Tel: 0116 2877367, Mobile: 07917102660
Email: daveharding@yahoo.co.uk

Client Mr & Mrs T Woodward		
Job Title/Address Existing plans & Elevations For : 241 Leicester Road Markfield Leicestershire LE67 9RH		
Scale 1:100	Date March 2024	Drawn D Harding
Job No.	Drawing No. TW / 2024 / 1	Revision

THIS DRAWING IS COPYRIGHT

Contractors must check all dimensions on site. Only figured Dimensions are to be worked from. Discrepancies to be reported immediately to the designer before proceeding.

EXISTING GROUND FLOOR PLAN

EXISTING FIRST FLOOR PLAN

EXISTING ROOF PLAN