




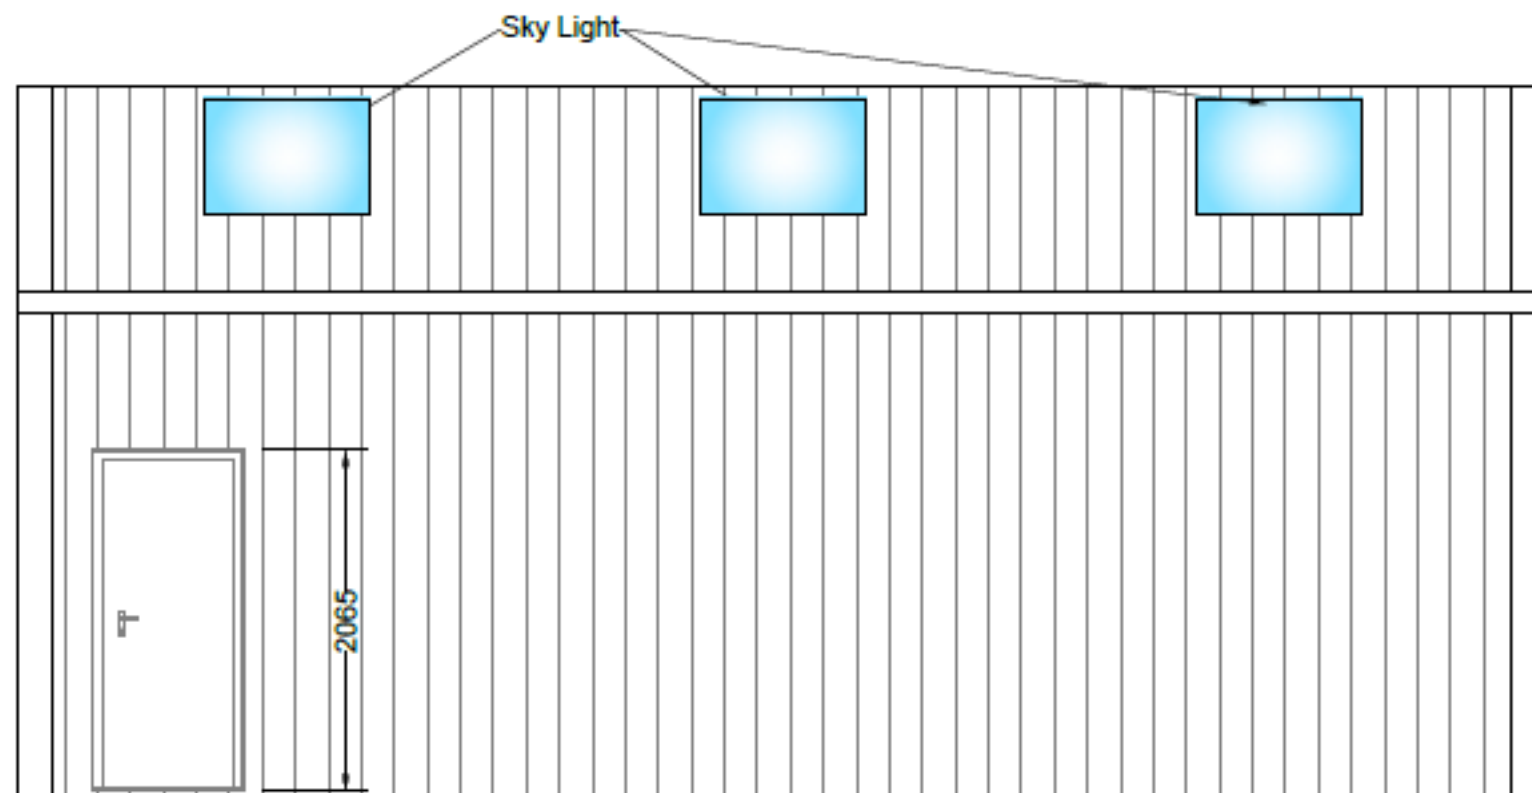


Rear Elevation 1:50

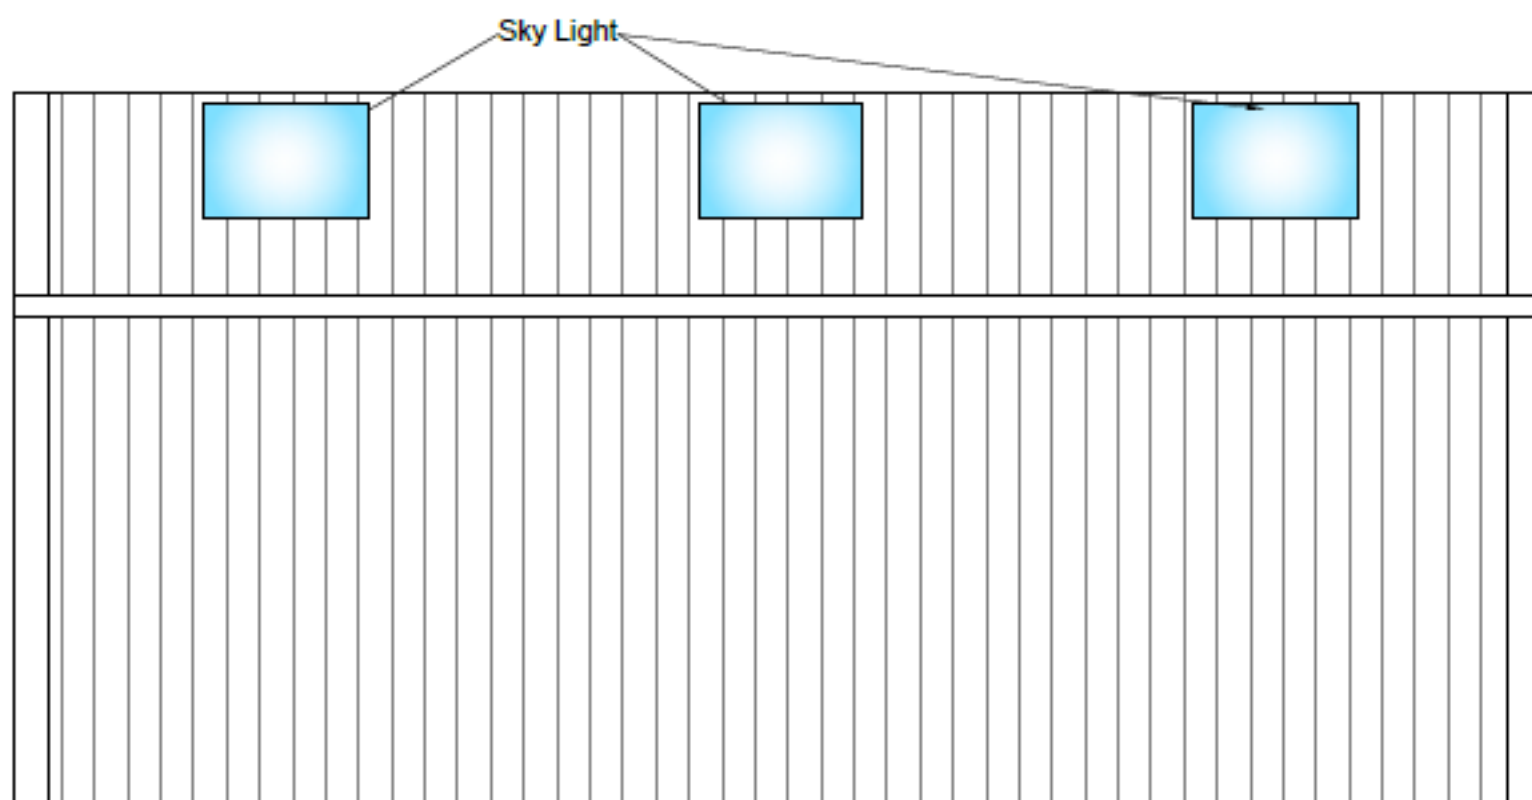

Front Elevation 1:50

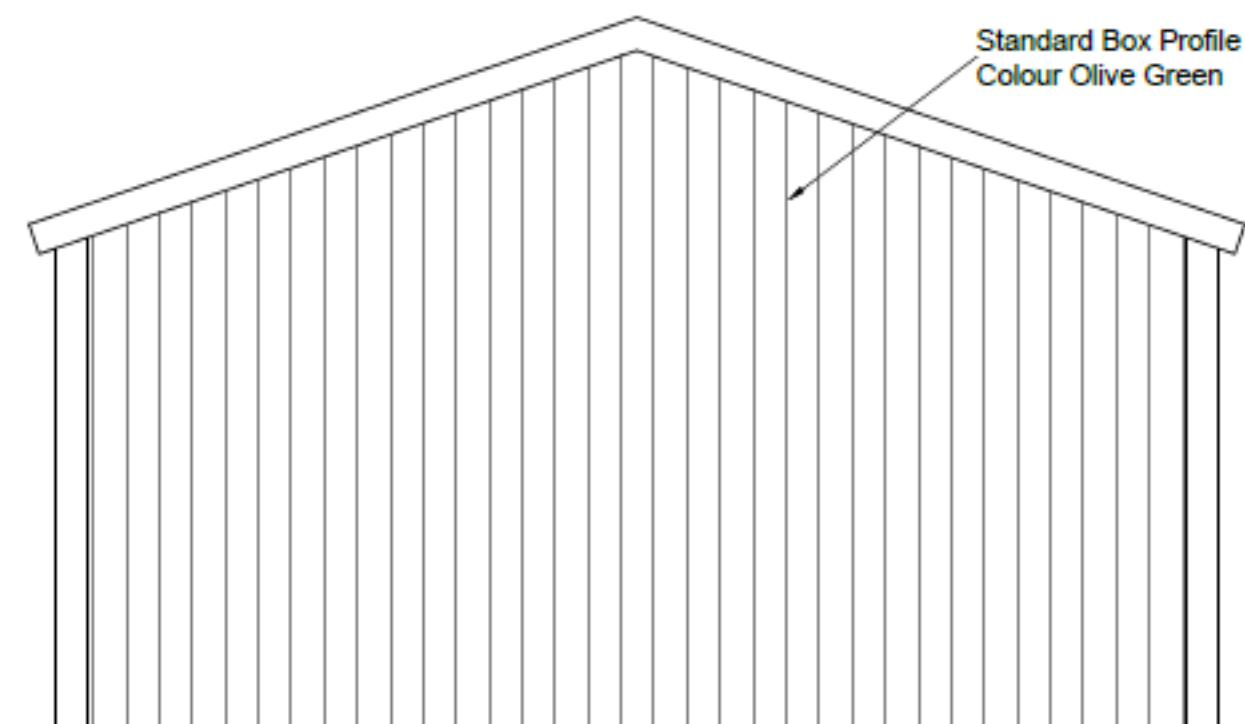

Rear Gable 1:50

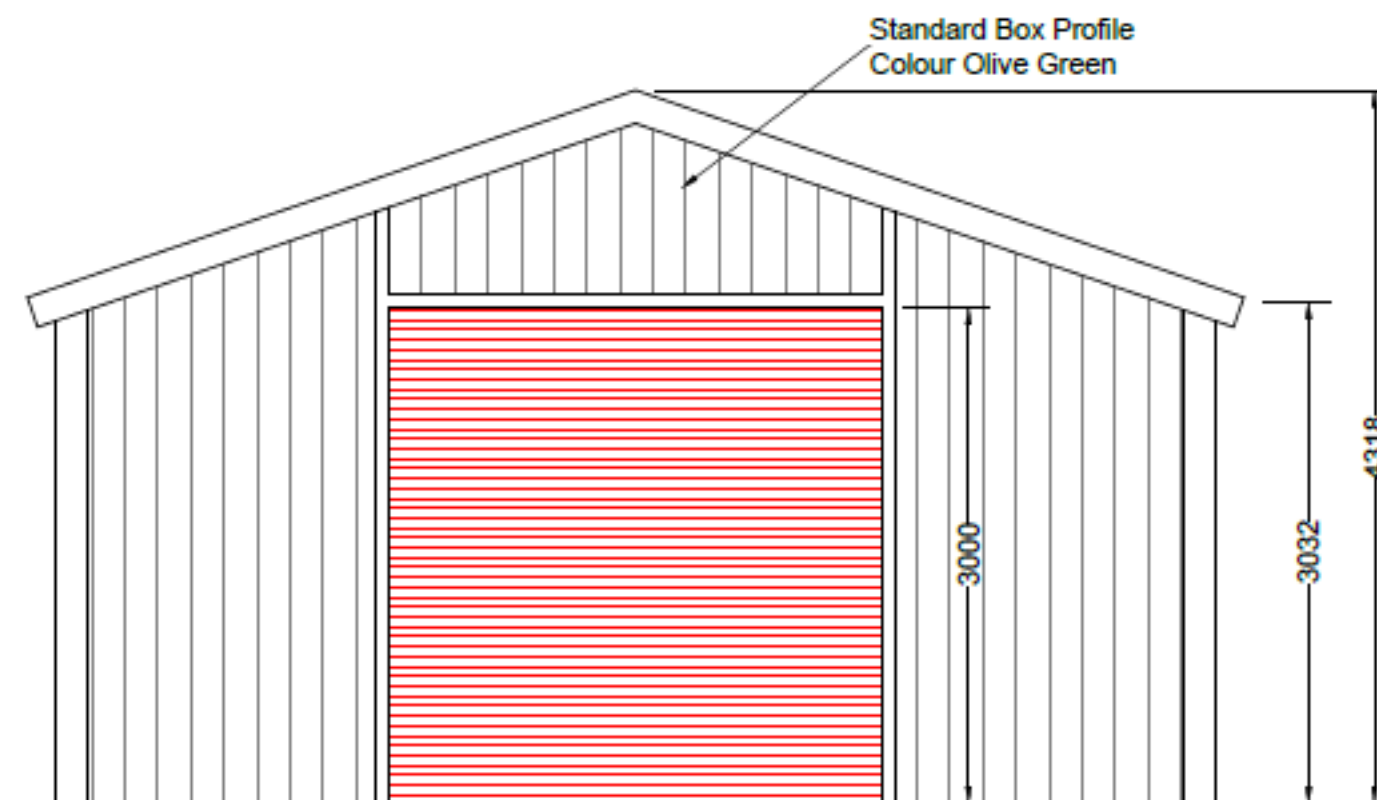

Front Gable 1:50

Title:- John Spencer		Drawing No.- 002	Scale:- 1:50	Issue Date:- 06/10/2025	Drawn By:- CC	COPYRIGHT this drawing is protected by copyright and must not be reproduced in any form without the prior written consent. DRAWINGS are for guideline purposes only For visual purposes only and may not be representative of the finished product.	
Drawing Status:- Design Stage	Drawing Title Elevations	Revision:- 001	Drawing Size:- A3	Revision Date:- 08/10/2025	Revised By:- CC		