



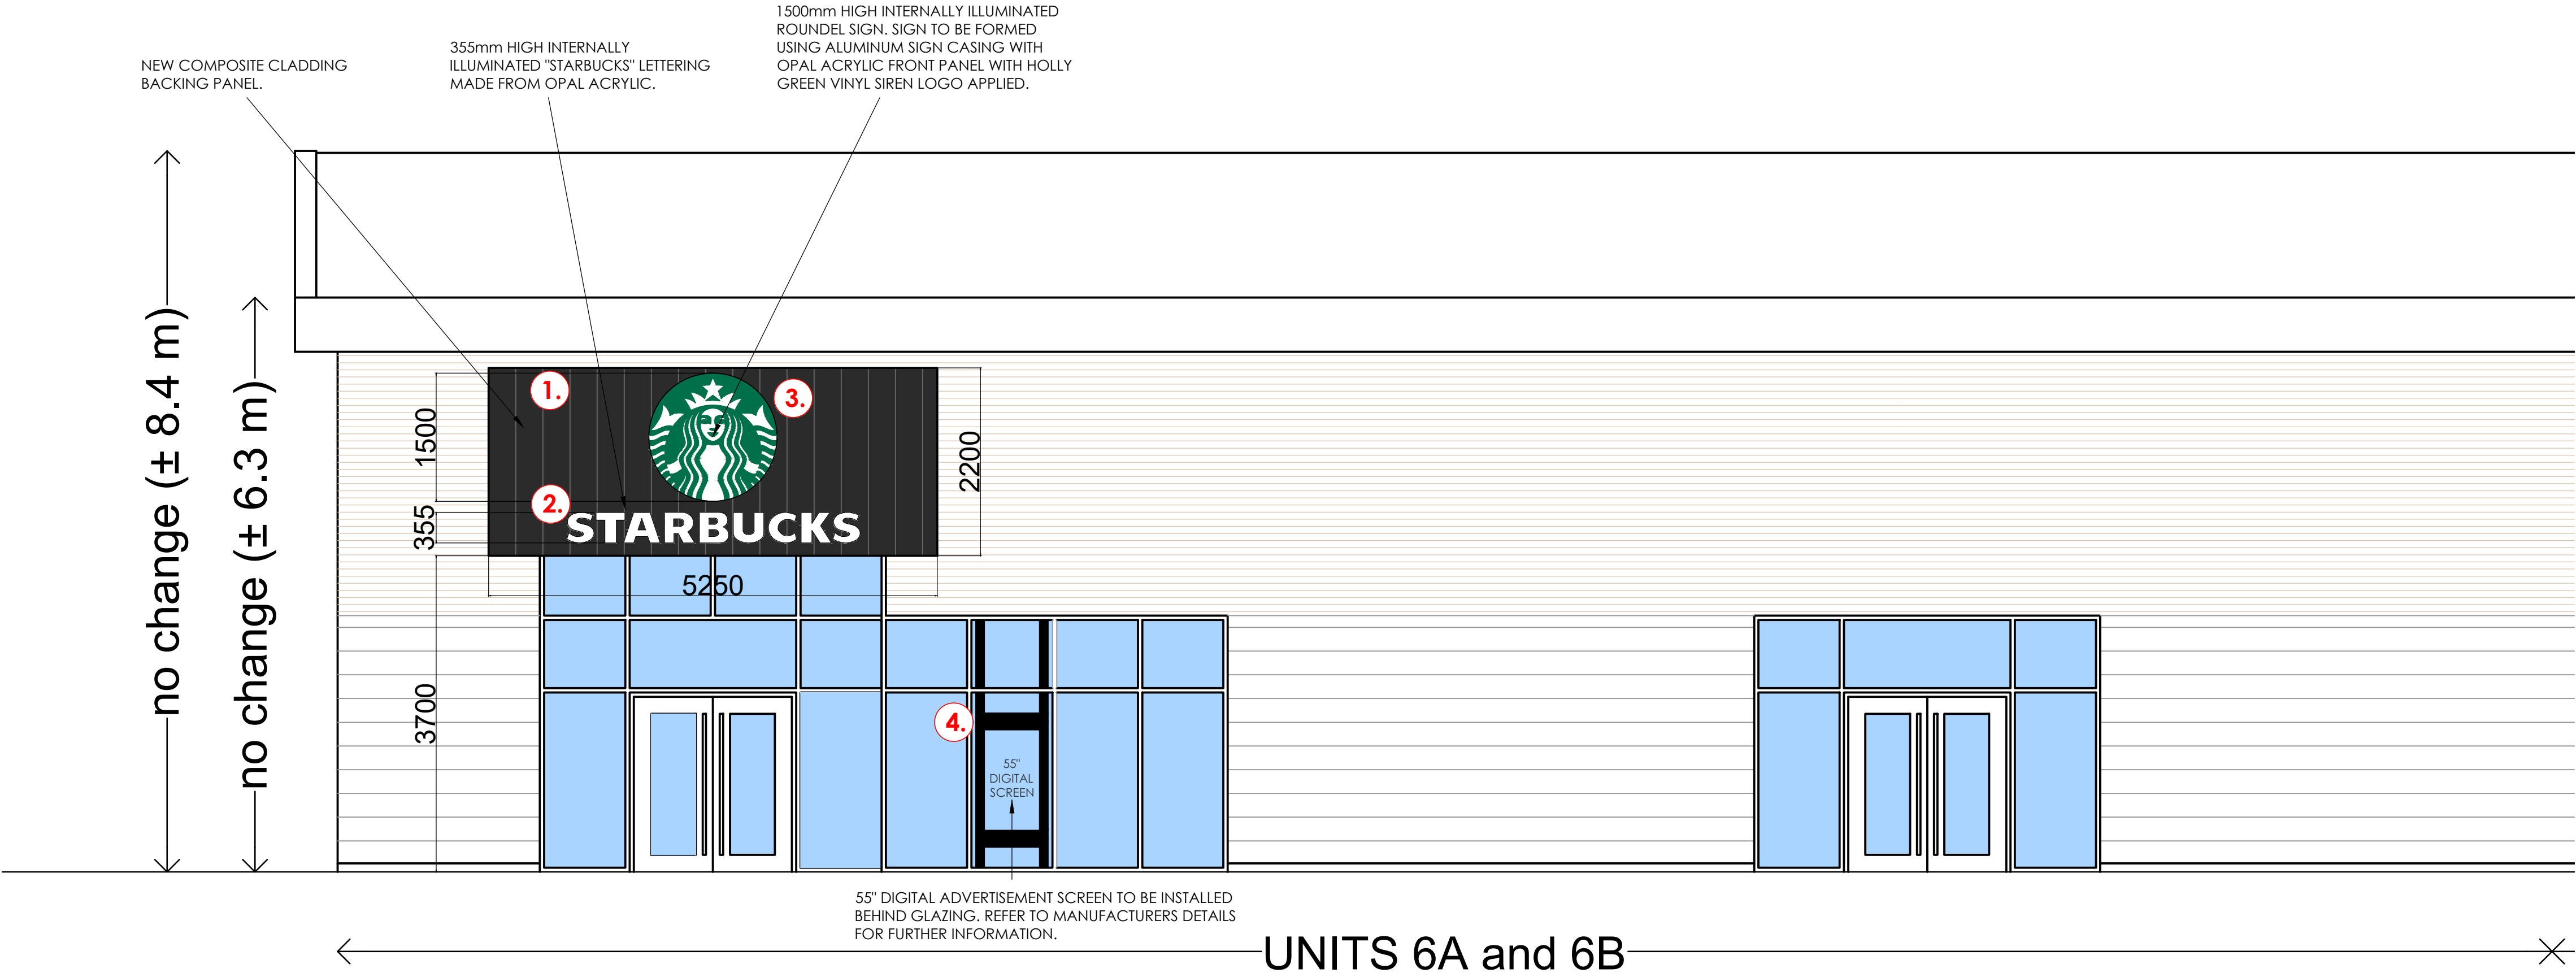

Proposed front elevation
scale - 1:50 @ A1 / 1:100 @ A3

UNITS 6A and 6B

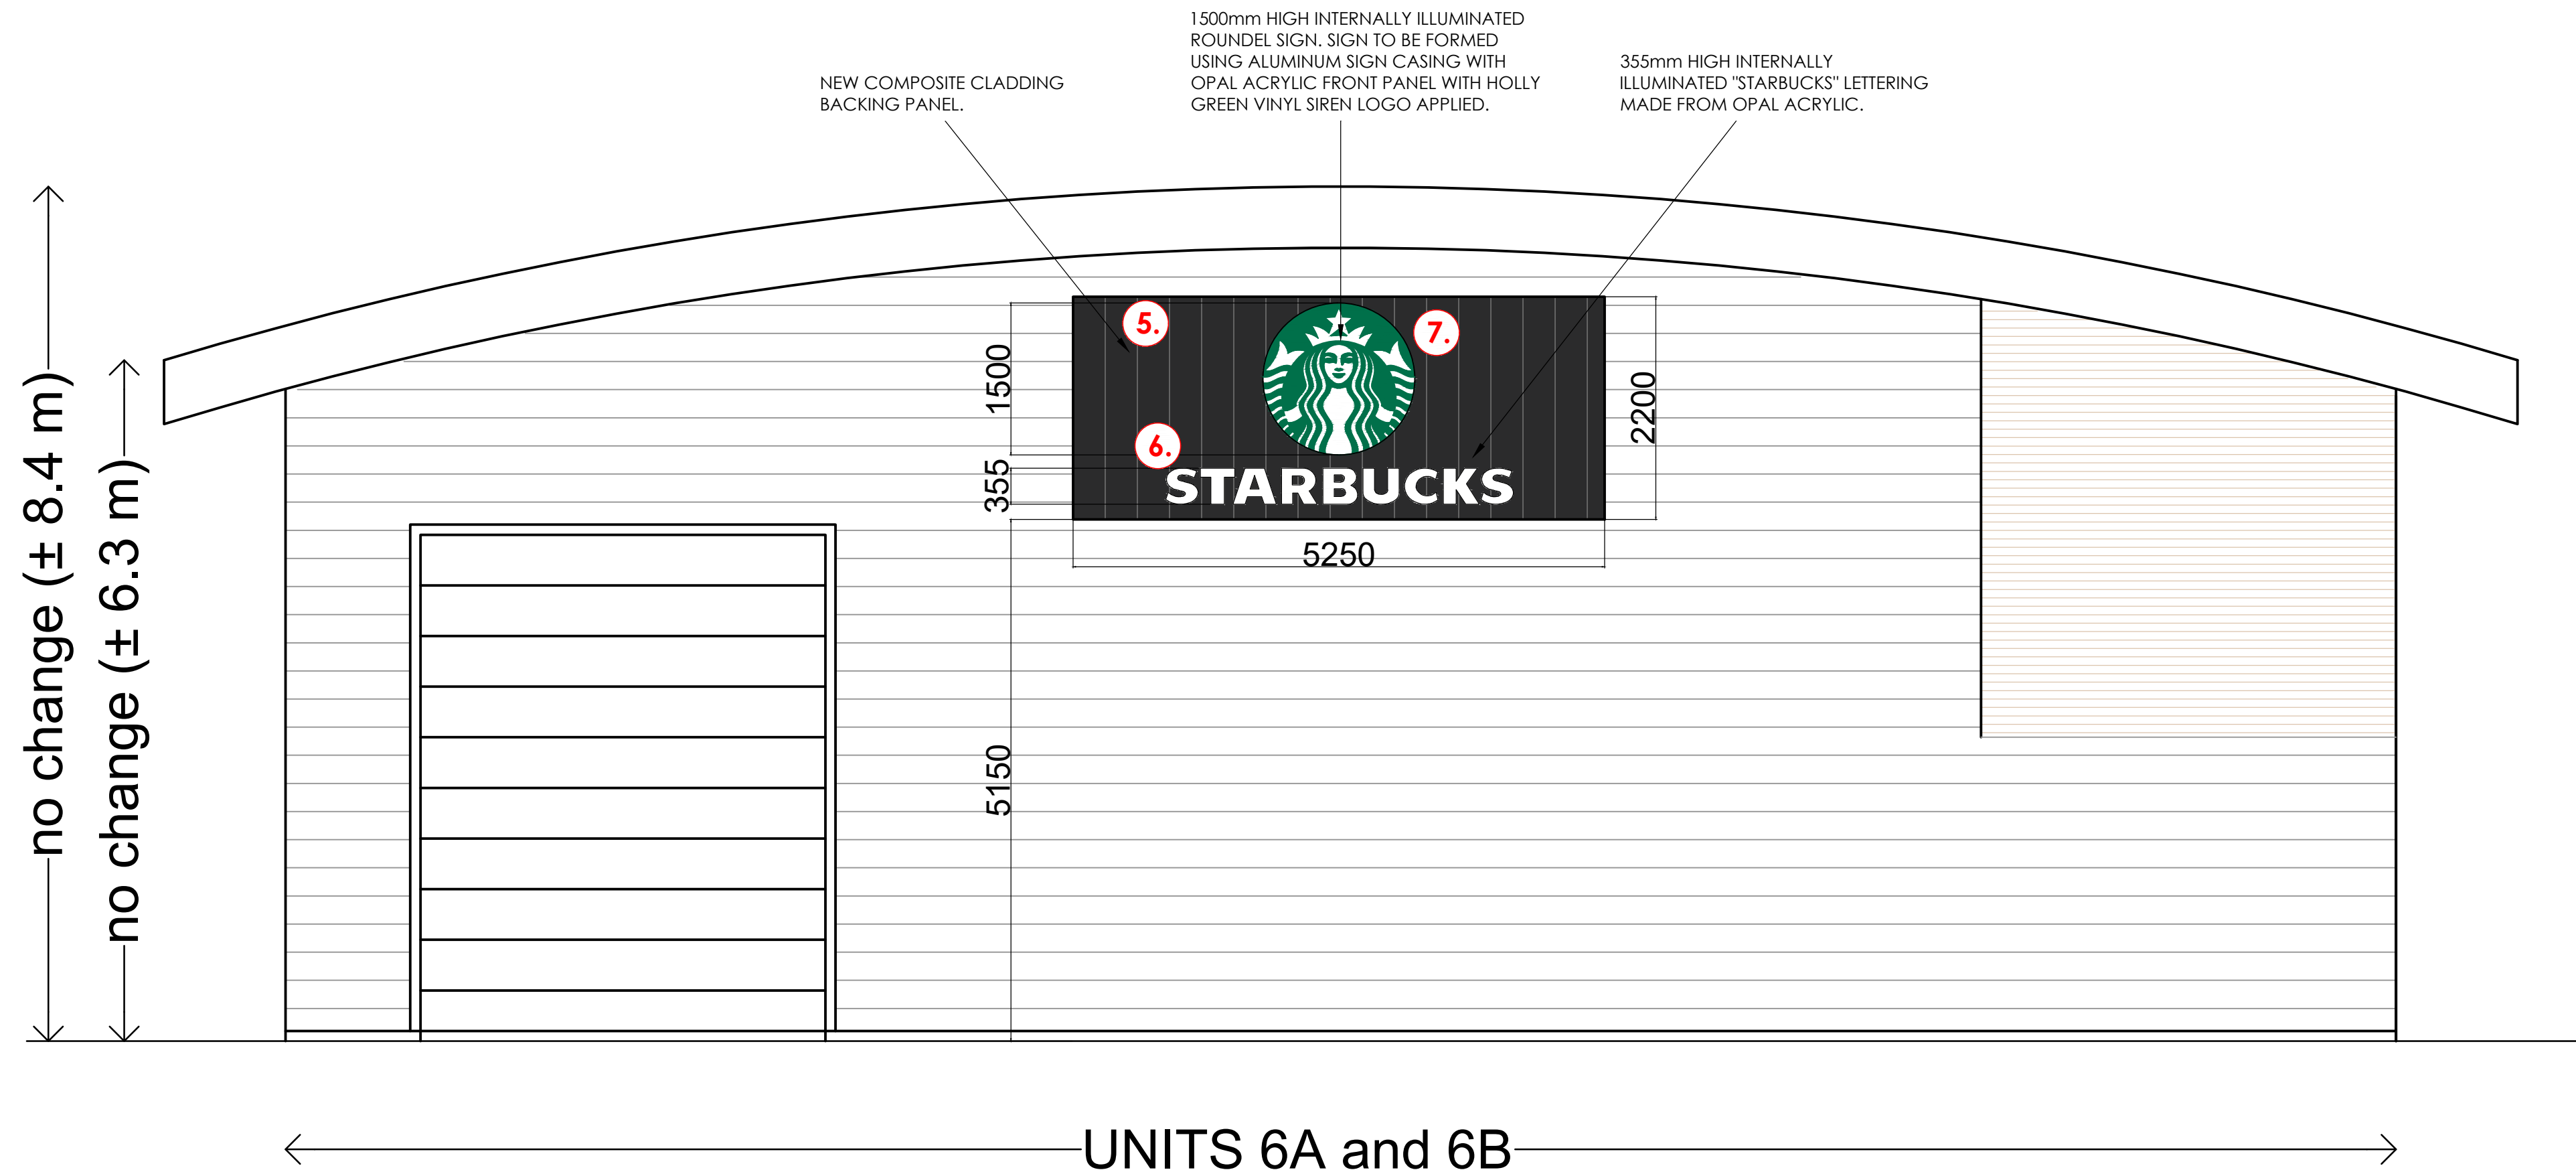

Proposed side elevation
scale - 1:50 @ A1 / 1:100 @ A3

UNITS 6A and 6B



Existing photos

© copyright 2025
This drawing and the copyrights and patents therein
are the designer's property and may not be used or
reproduced - only under contract.

ALL DIMENSIONS TO BE CHECKED ON SITE.
DO NOT SCALE FROM THIS DRAWING EXCEPT FOR THE
PURPOSES OF LOCAL AUTHORITY PLANNING

B	23/02/26	Drawing updated following comments; signage above entrance door and to side elevation shown on composite cladding panel.
A	13/02/26	Drawing updated following comments; size of roundel and DMB screen shown.
rev	date	description

Frank Belshaw
Building Surveyors Limited

wheatley springs barn, wheatley lane road,
barrowford, nelson, lancashire. BB9 6GS.
tel no. (01282) 699668. fax no. (01282) 602447.



store address
HINCKLEY
UNIT 6
BURBAGE RETAIL PARK
RUGBY ROAD
HINCKLEY, LE10 2FR
client
QUEENSWAY

drawing title
PROPOSED
EXTERNAL ELEVATIONS

drawn by	checked	date
RCH	----	12/02/26
scale	1:50 @ A1	

drawing no.	revision
2026/18/01	B