





1 : 100 Front Elevation

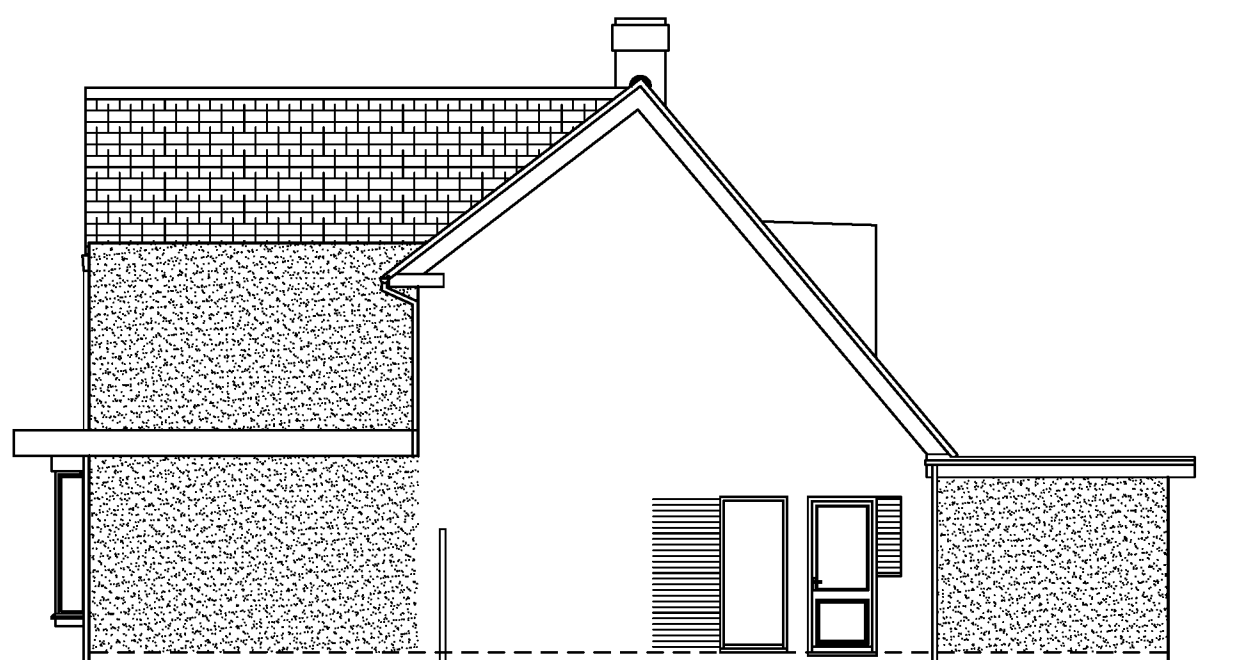


1 : 100 Side Elevation




1 : 100 Rear Elevation

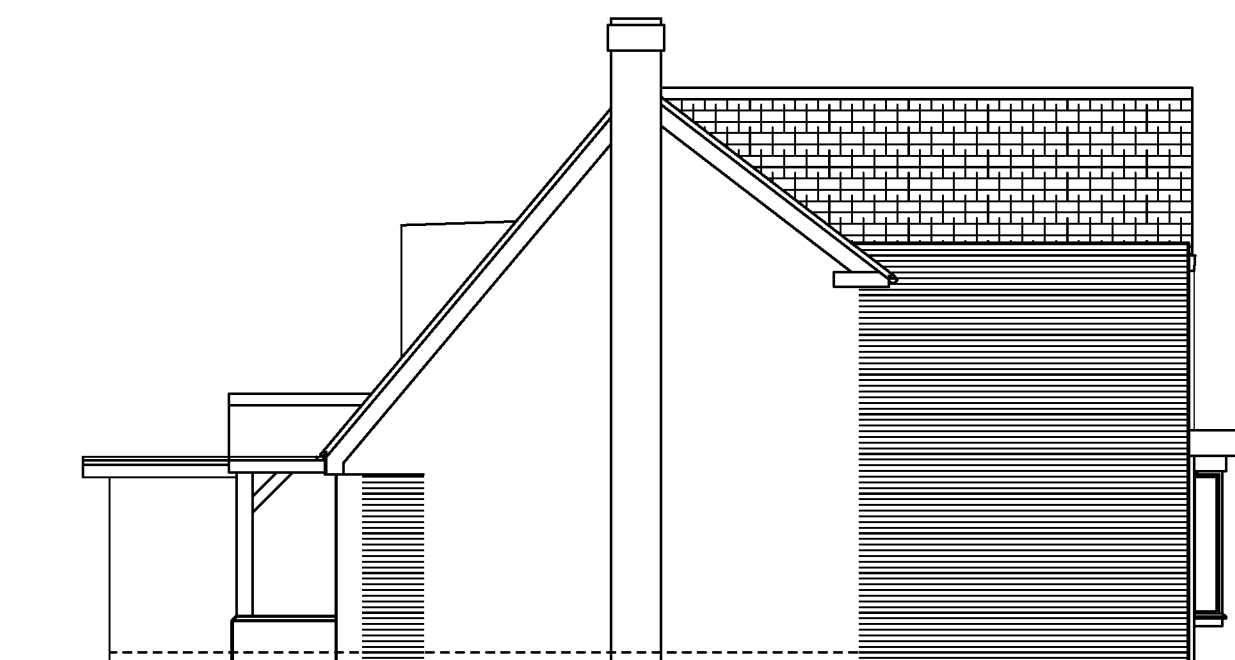


1 : 100 Side Elevation

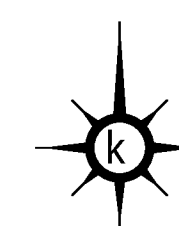


1 : 1250 Location Plan

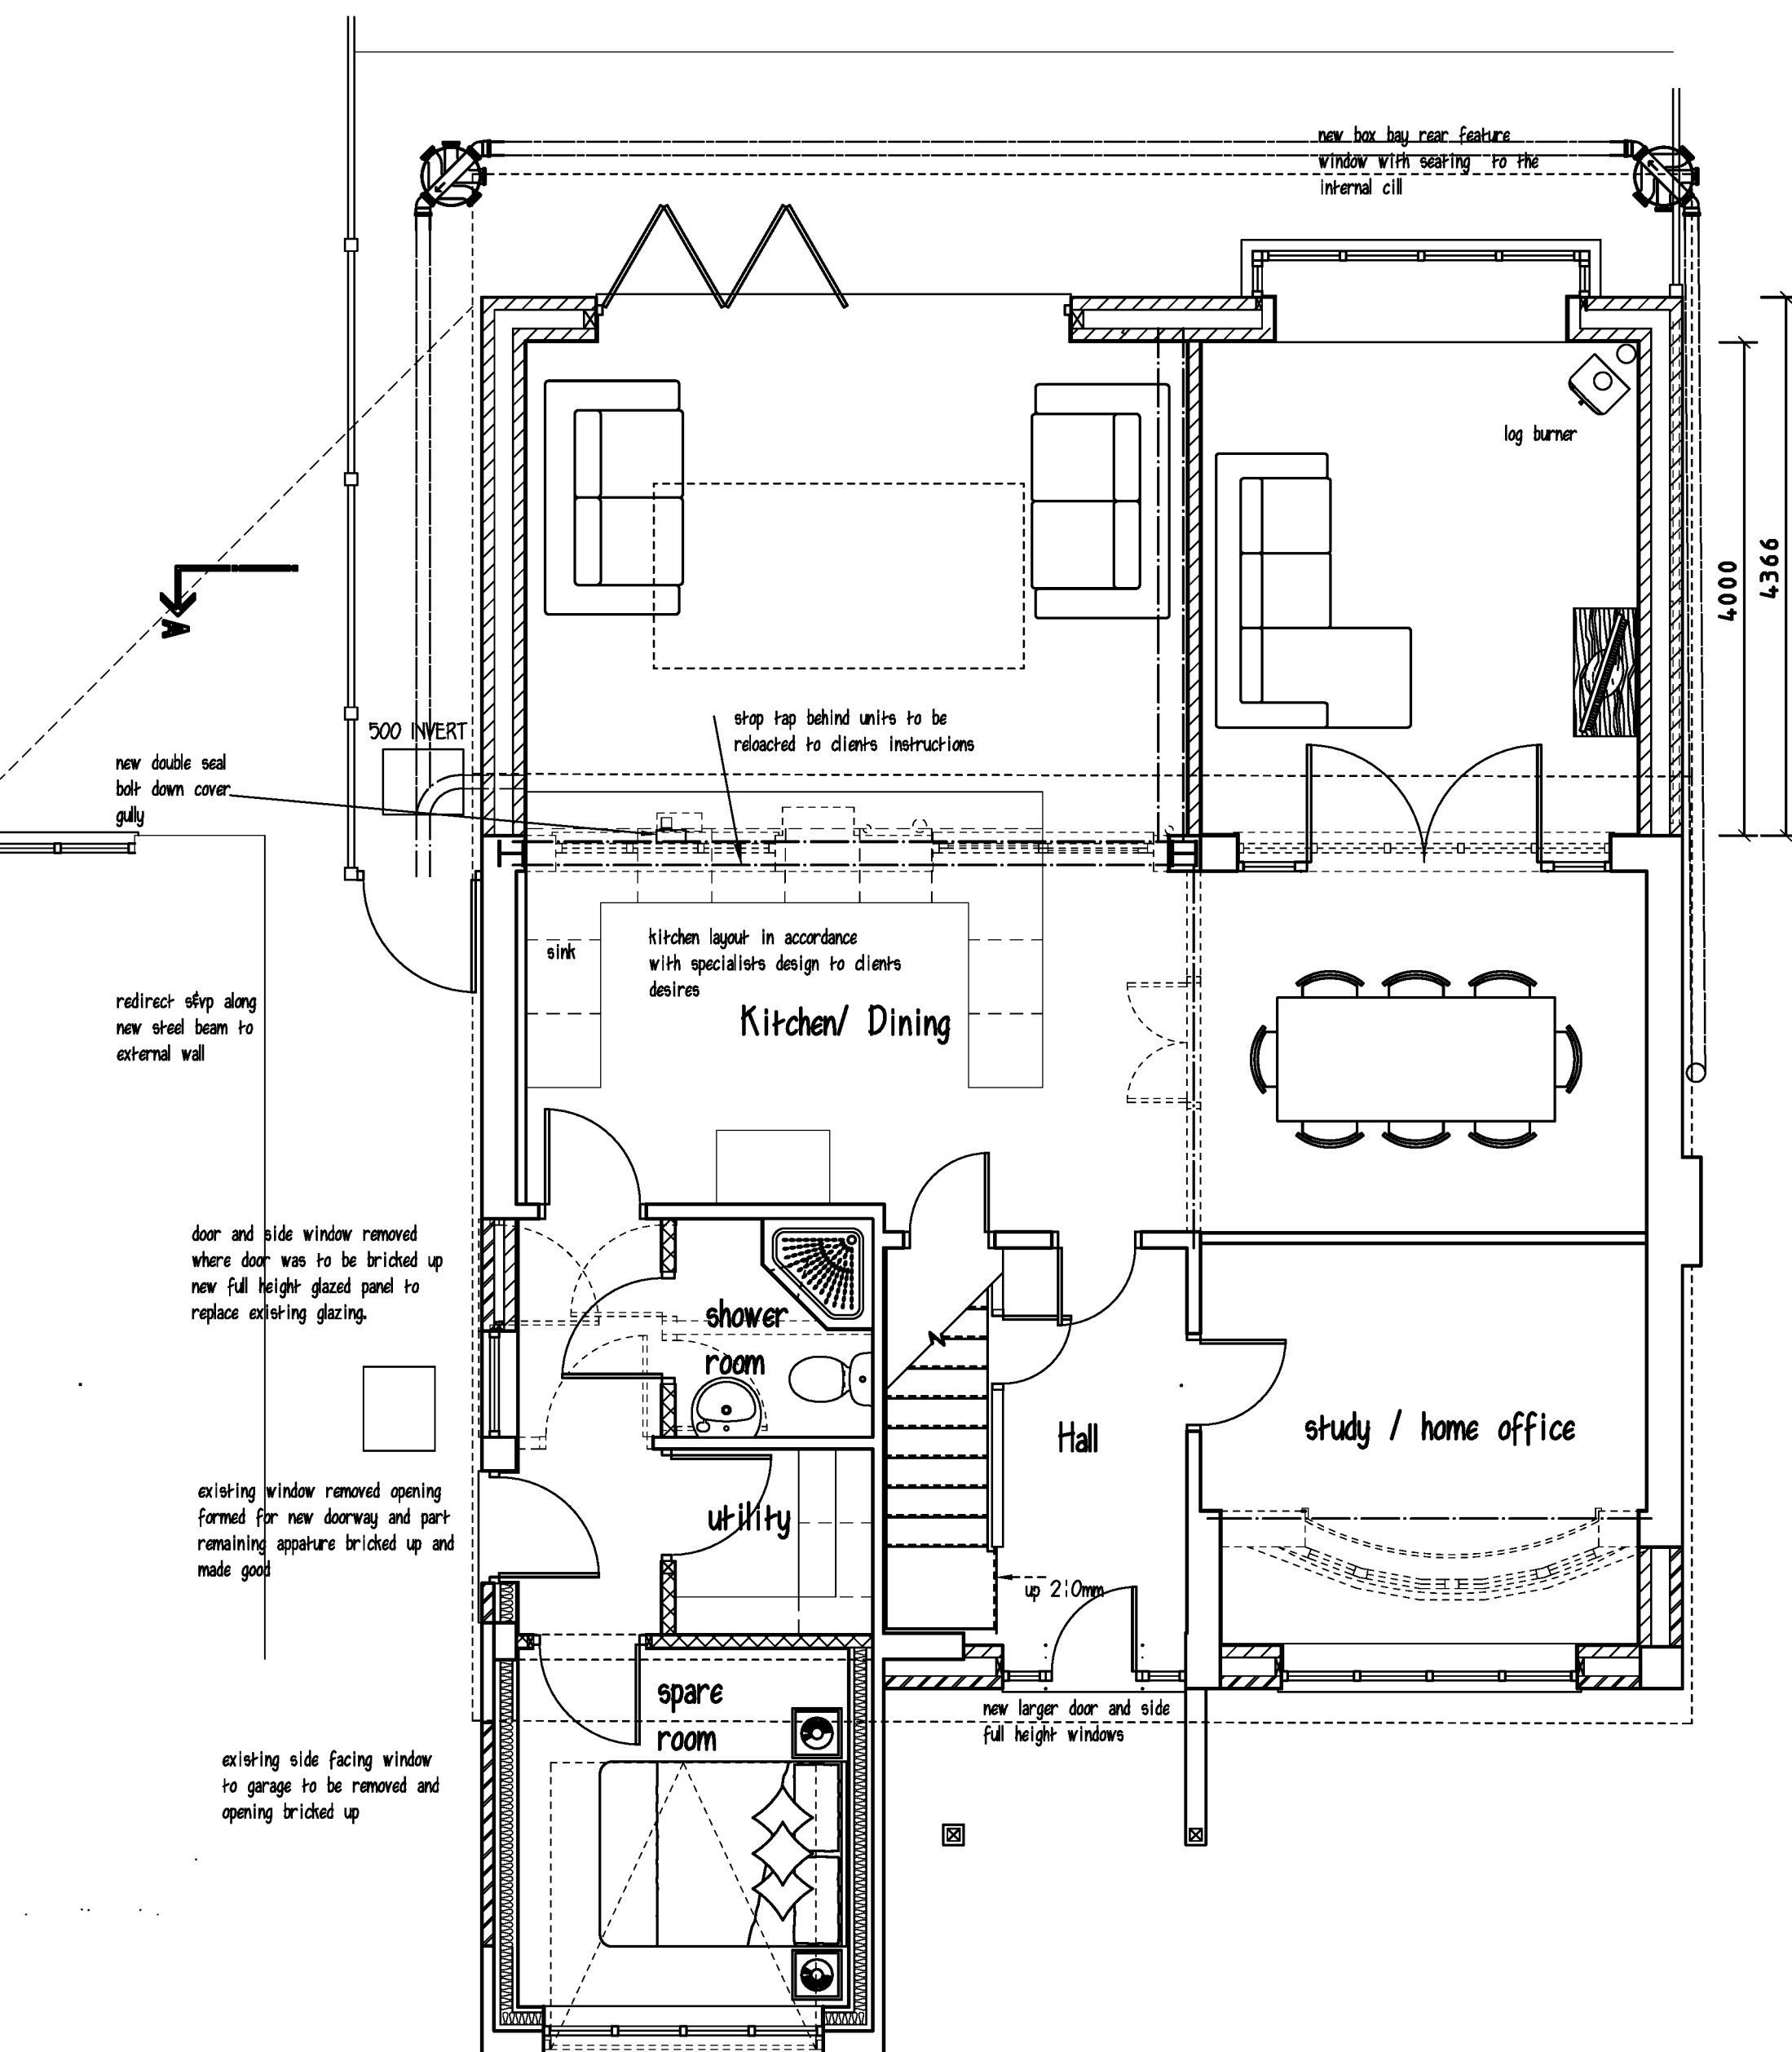

1 : 50 Ground Floor Plan

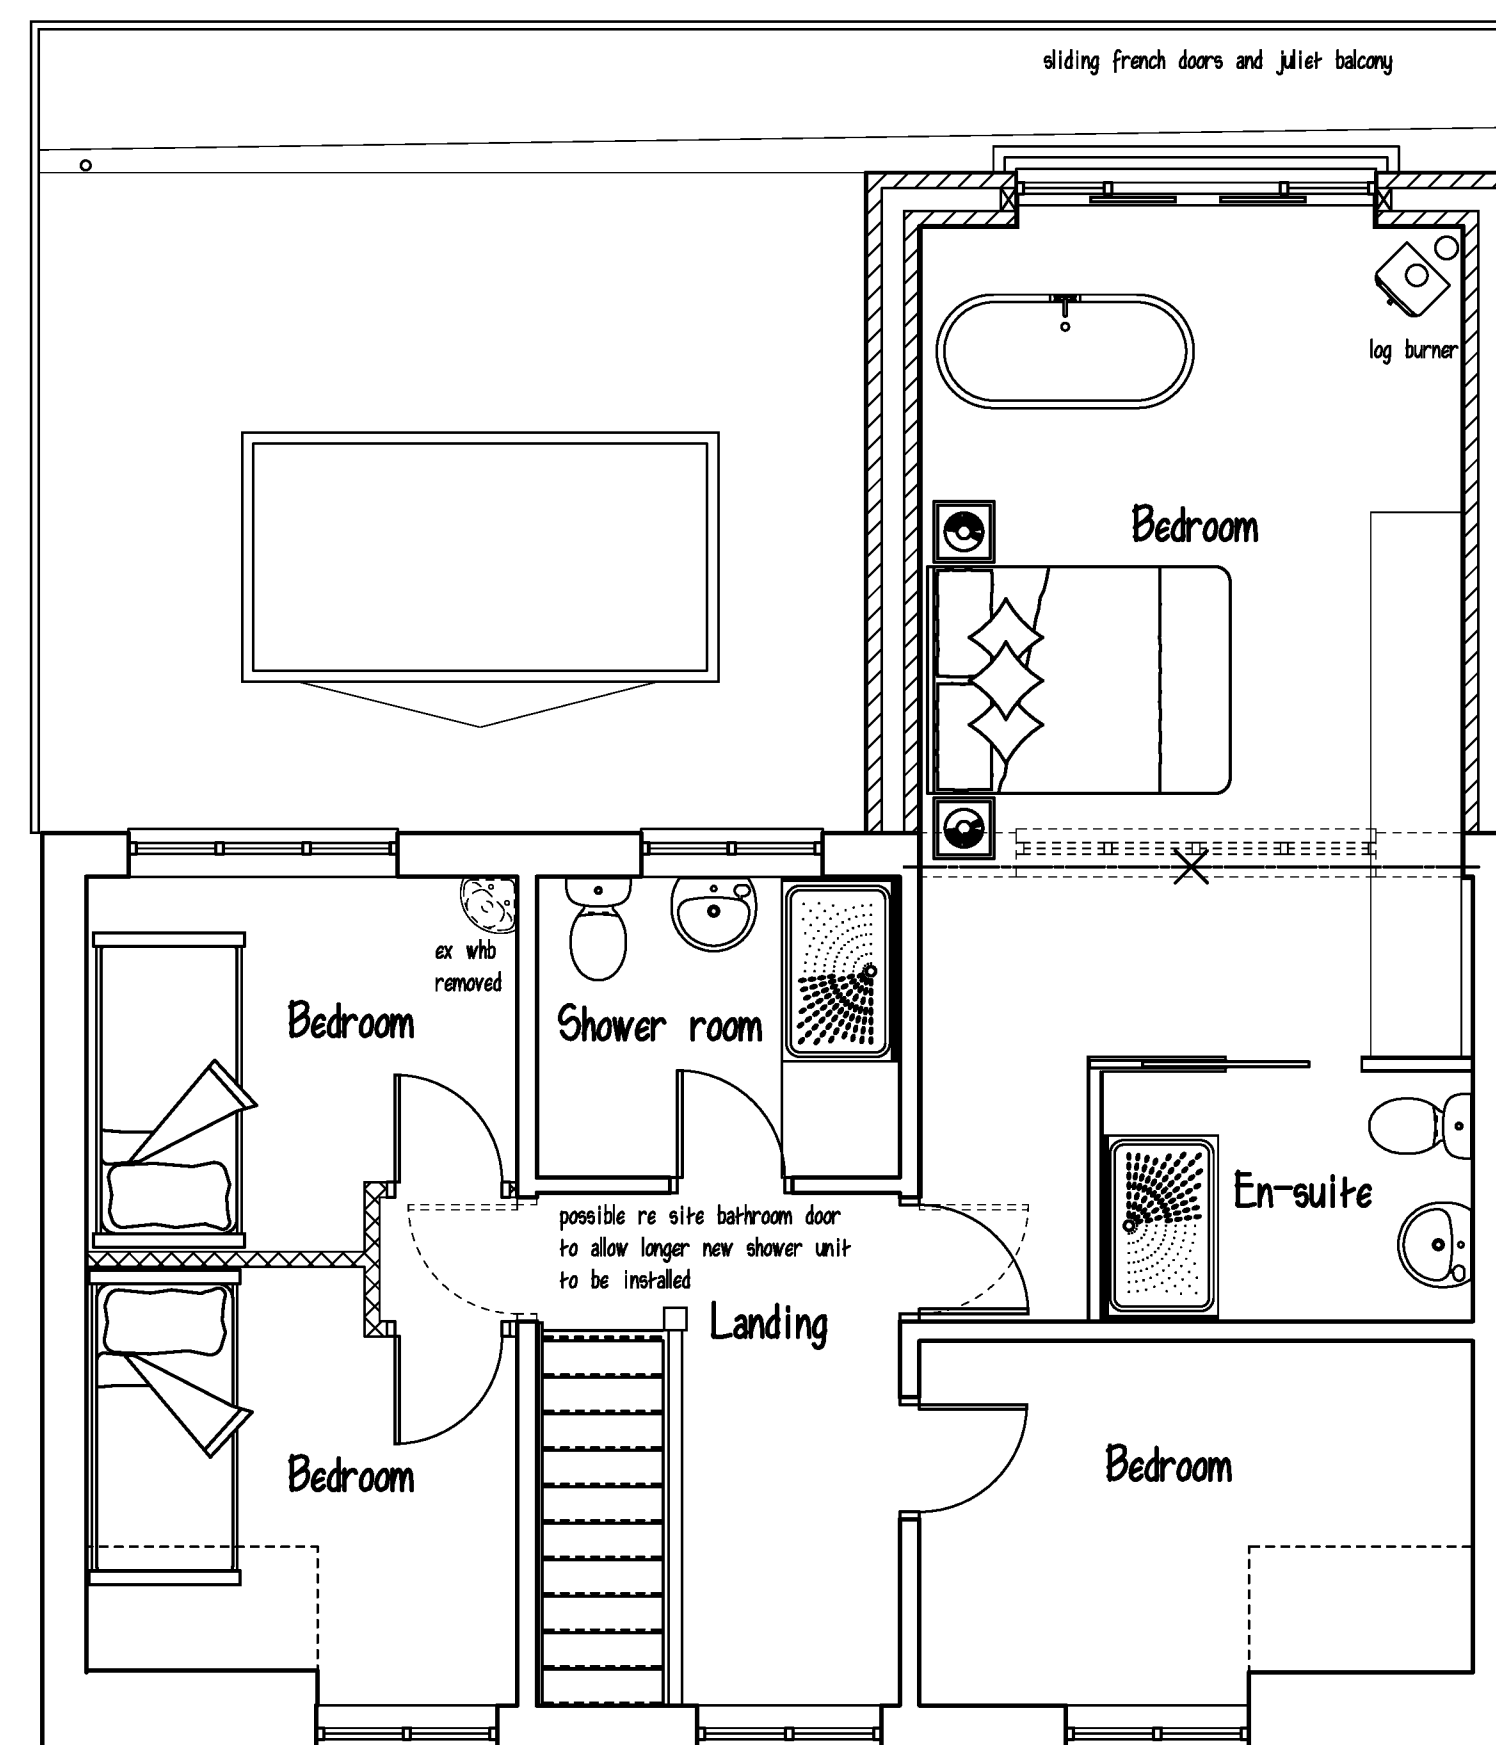



1 : 50 First Floor Plan

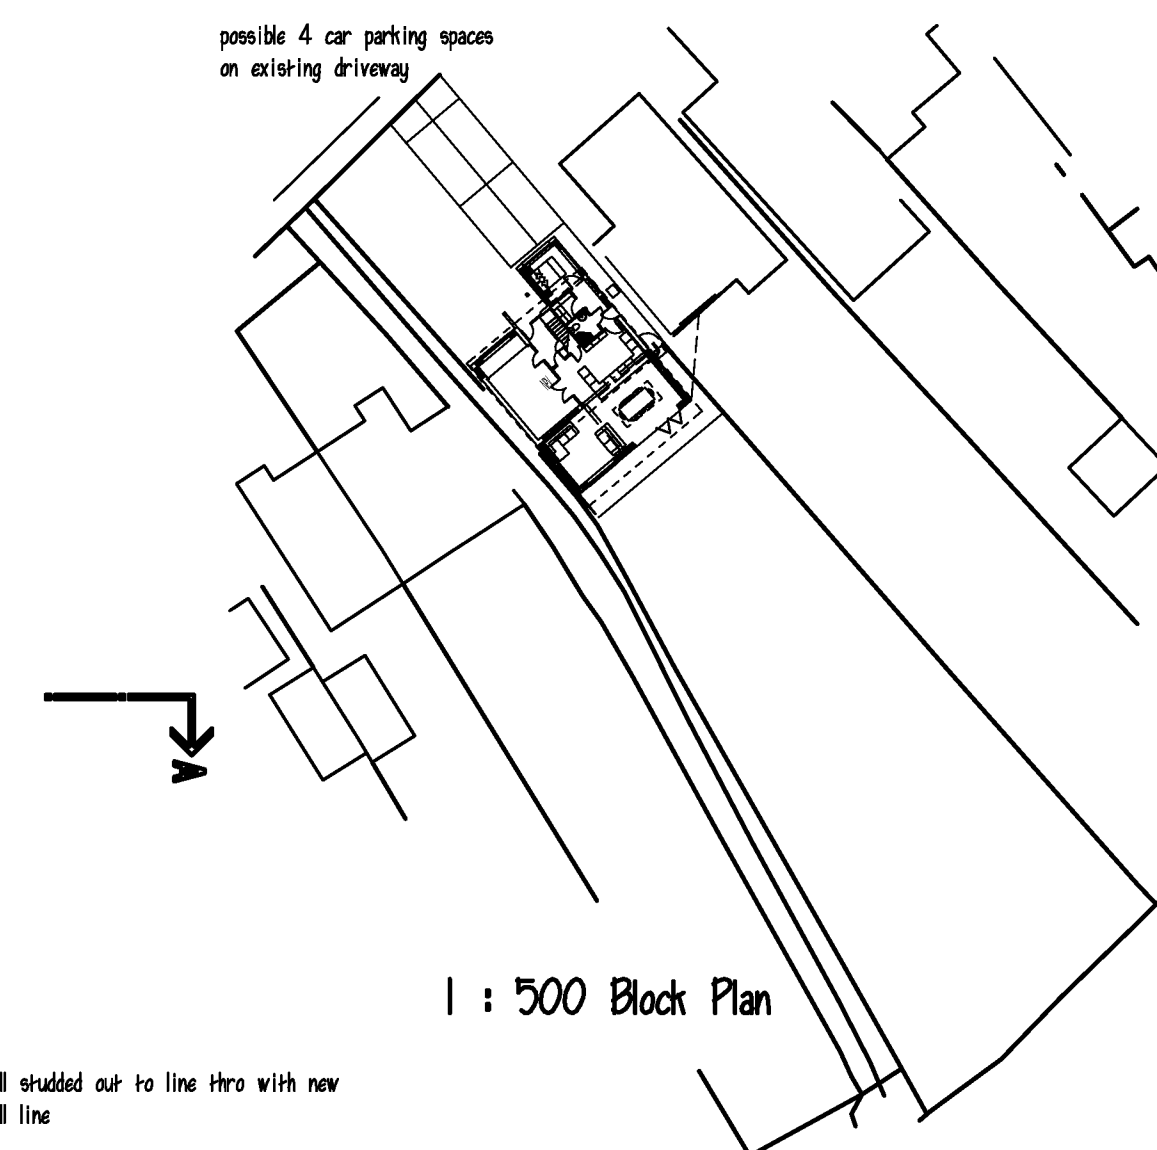

1 : 500 Block Plan

Disclaimer:
This drawing is accurate from the information that was available at the time of survey and is by no means a detailed representation. Due to the subterranean nature of storm and Foul drainage, any drainage shown is an educated assessment of the drainage runs. All drainage shown to be assessed and confirmed on site before works commence.
DO NOT SCALE FROM THIS DRAWING

Project	PROPOSED EXTENSIONS		
	139 COVENTRY ROAD		
	BURBAGE		
	HINCKLEY		
	LE10 2HW		
Client	MR H BURDUS & MS H HOBBS		
Drawing Title	SCHEME DRAWING		
Drawing No	1305-02	Revision	D
Scale		Date	09-10-2023
Drawn by :	RMT	Checked by :	ART
A.R.Taylor Ltd 7 Greenway, Nuneaton arwickshire CV11 6NL el: 024 7636 6997 nquiries@taylordesignLtd			

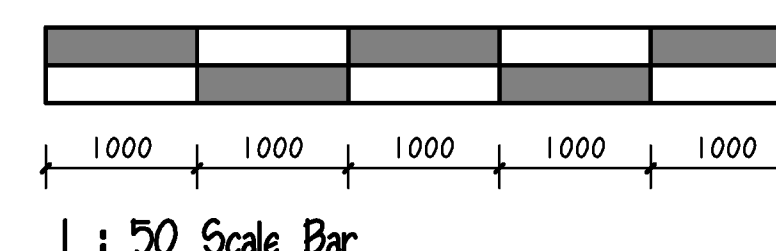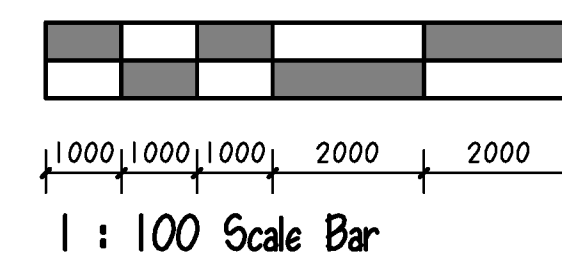

© copyright
This drawing is the property of A.R.Taylor Ltd until the full payment of the client.
If the drawings are used with our payment they have been mis used and the client is liable for legal proceedings.