


Notes	
No.	Description



Proposed Street Scene
1 : 100



Front Elevation - Massing
1 : 100

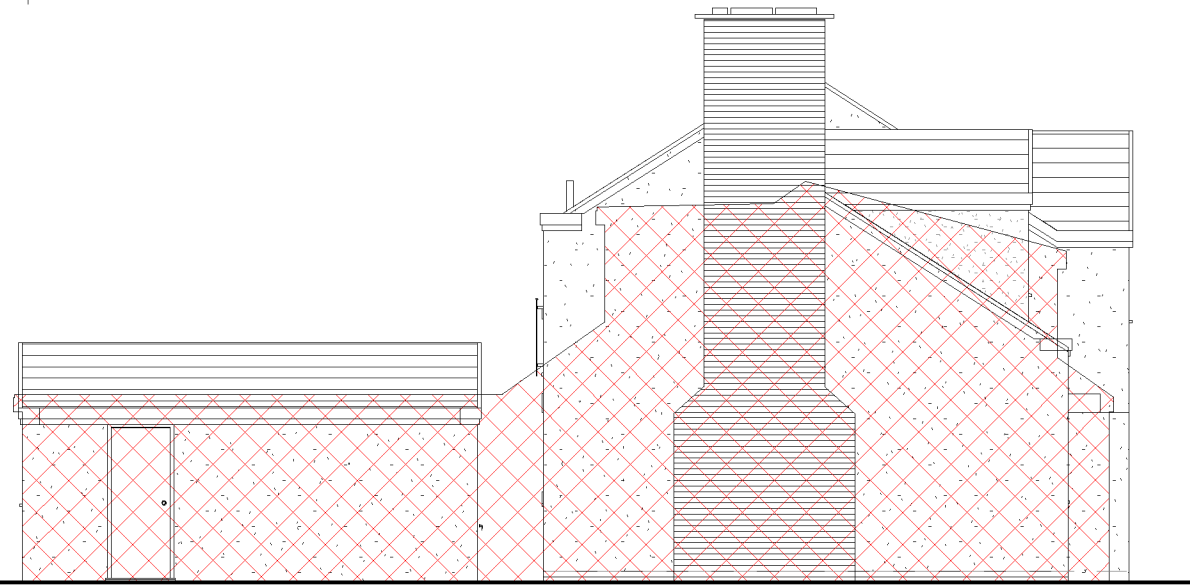

Side Elevation North - Massing
1 : 100




Rear Elevation - Massing
1 : 100



Side Elevation South - Massing
1 : 100



Site Layout Plan
1 : 200

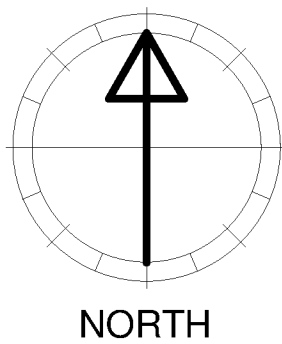

C	10.12.25	Amendments following clients request
B	13.08.25	Proposed street scene & massing added to plan
A	23.12.24	Scale bars added as per local authority request
Revision	Date	Description
CR8 ARCHITECTURE Cr8 Architecture Ltd Architectural Design Practice 22 High Street Sutton Coldfield Birmingham, B72 1UX www.cr8-arch.com		
Client Mr & Mrs Fores		
Project Internal Alterations & Loft Conversion		
Location Roselea, Bosworth Road, Congerstone, CV13 6LY		
Drawing Title Site Plan, Massing & Proposed Street Scene		
Status PLANNING		
Scale As indicated	Date 13.08.25	Drawn SA
Job No. 5052	Drawing No. 003	Checked RST
		Revision C