




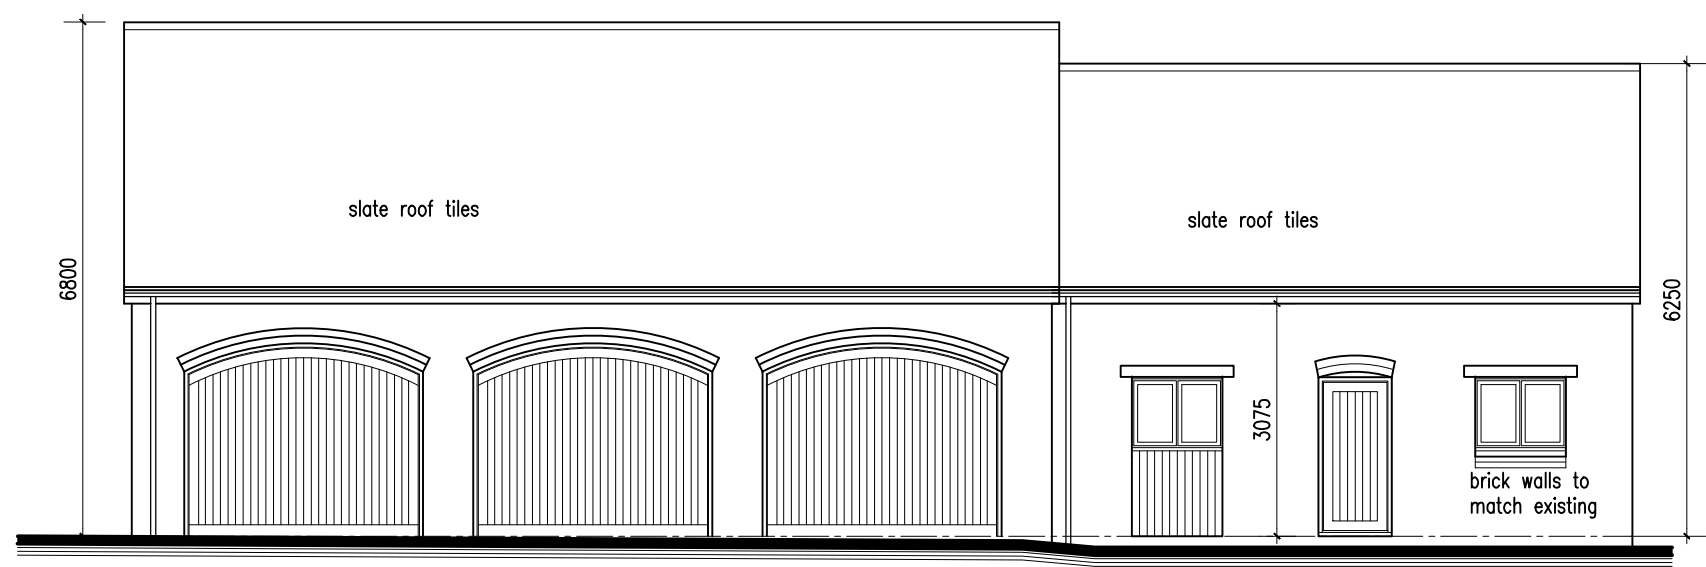


Courtyard Elevation to Barn C
Scale 1:100

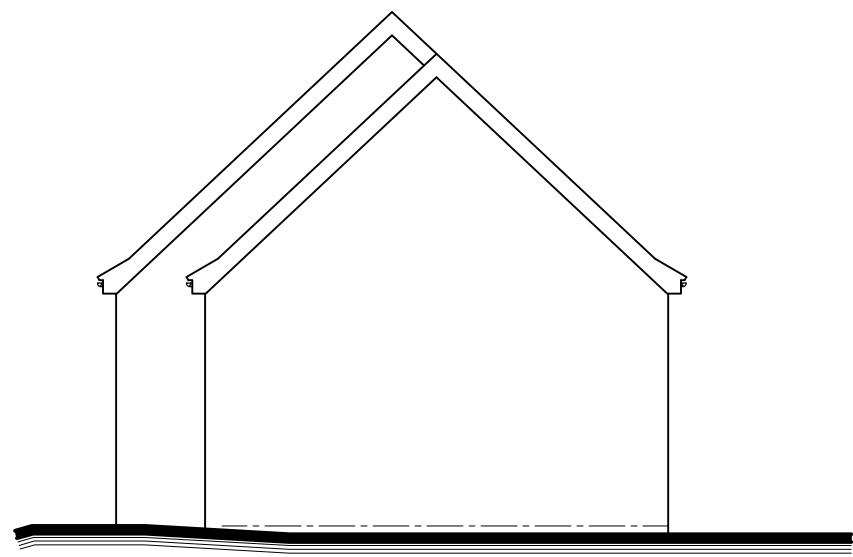


Side Elevation
Scale 1:100

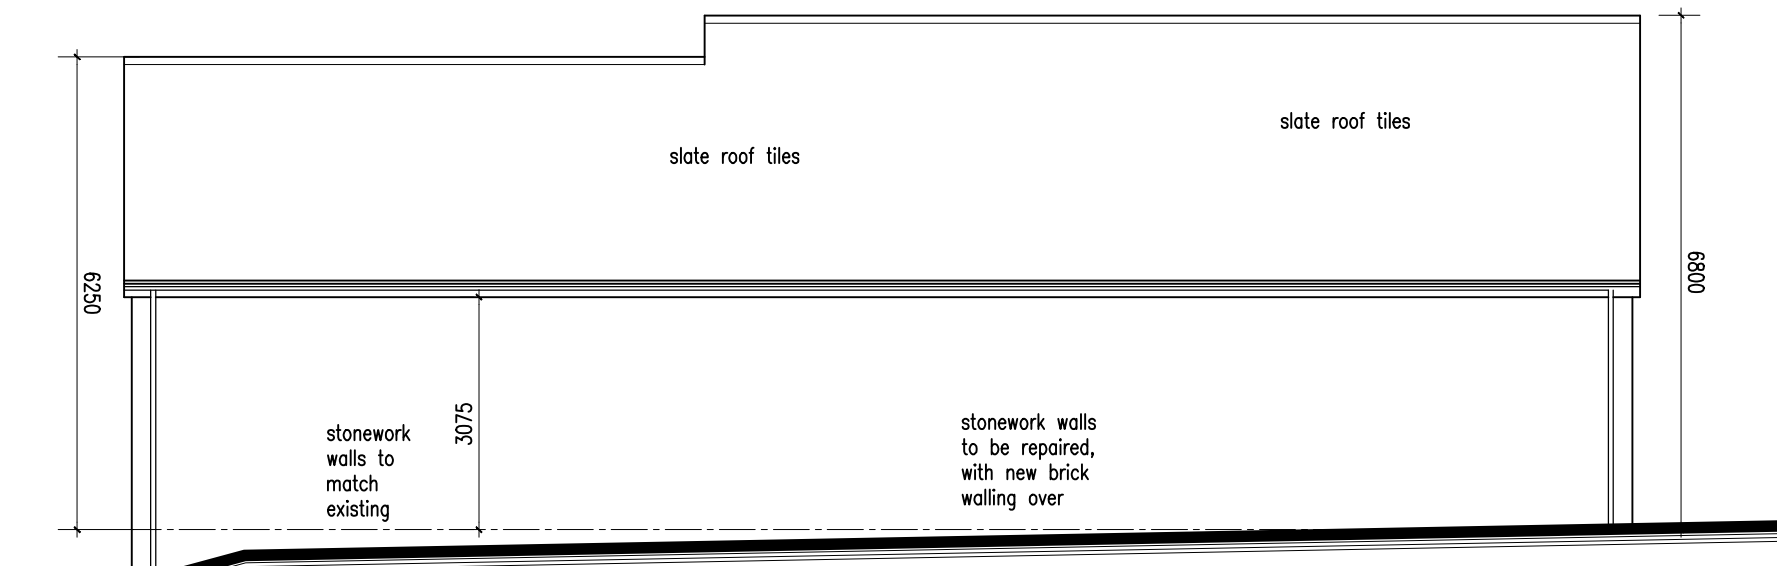

Rear Elevation
Scale 1:100

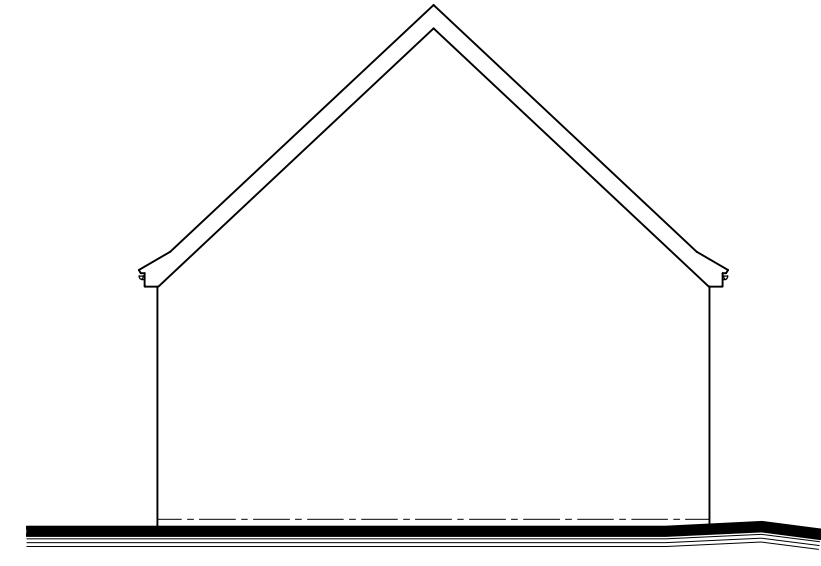

Side Elevation
Scale 1:100

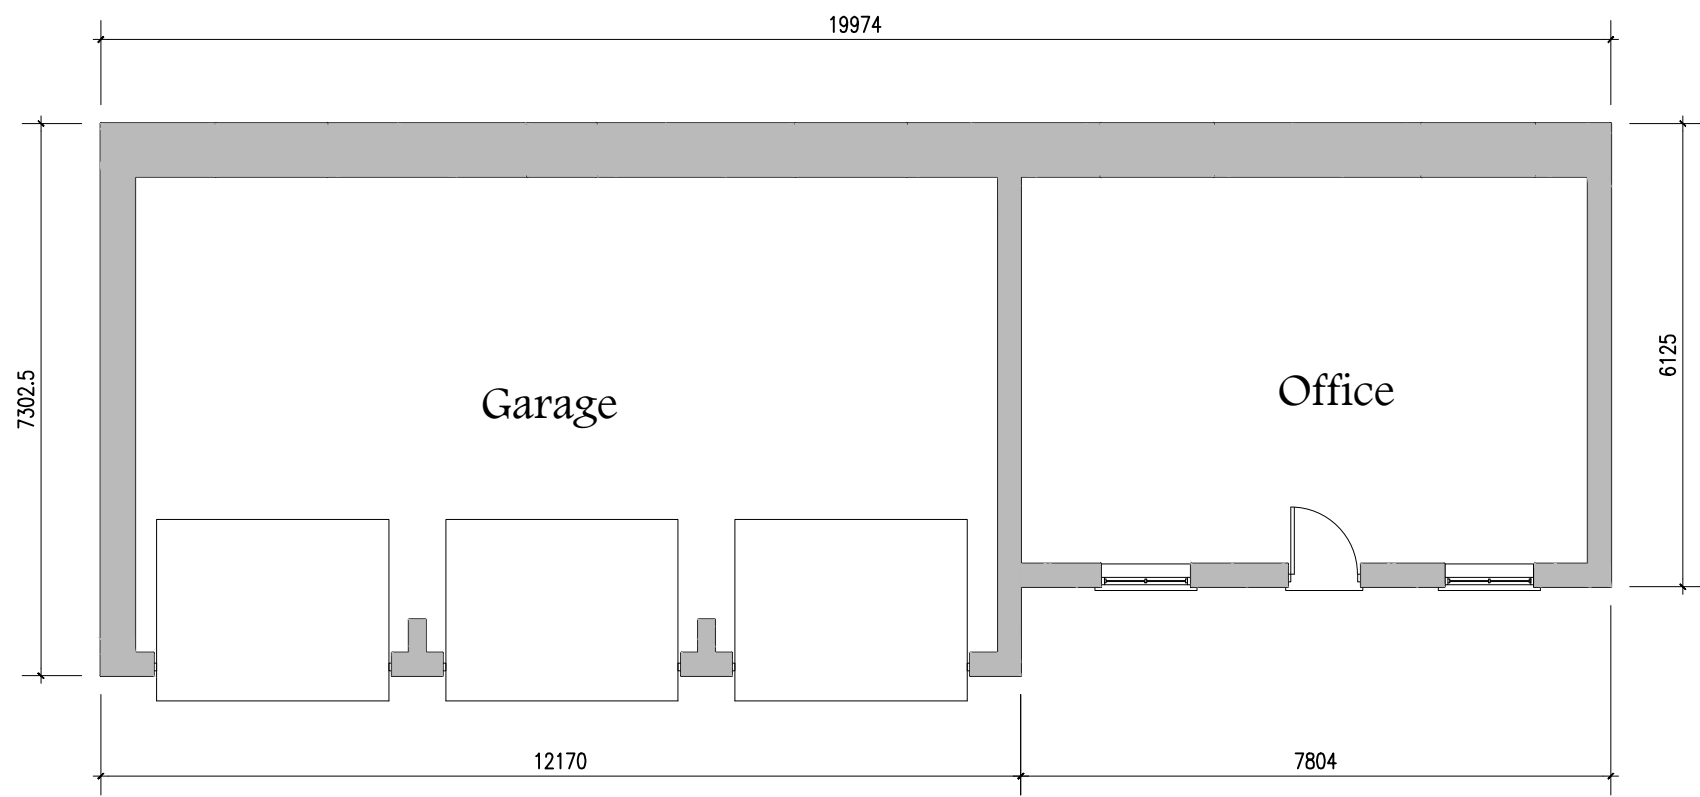

Ground Floor Plan - Barn C
Scale 1:100

THIS DRAWING IS TO BE READ IN CONJUNCTION WITH:-

TOPOGRAPHICAL SURVEY, FLOOR PLANS & ELEVATIONS 1-12 BY FOSSE SURVEYING LTD, JOB NO. - 3217
PLANNING DRAWINGS: 25.335.10, 11

Revisions :

Figured dimensions must be taken in preference to scaled dimensions and any discrepancies are to be referred to R3DESIGN DEVELOPMENTS LTD.
Contractors, subcontractors, specialist, service providers, suppliers, purchasers & their representatives must verify all details, dimensions & levels on site before commencing any work, purchase, sale or making any workshop drawings.
R3DESIGN DEVELOPMENTS LTD takes no responsibility for errors and information errors, including third party information used and / or any form of Plagiarism.
All drawings are copyright of R3DESIGN DEVELOPMENTS LTD.



The Glasshouse, 9 Hallam Close, Littlethorpe, Leics. LE19 2LA
Tel: 0116 2165175 Email: r3@r3ddl.com Web: www.r3ddl.com
Company Reg. No. 7657636

Project Details

Proposed Works
Holywell Farm
Desford Lane
Ratby

Drawing Title

Planning Drawing - Sheet 3 of 3
Proposed Details

Client Details

Mr Watts

Drawing No.

25.335.12

Date

December 2025

Drawn by

SR

Scale (A1 Size)

1:100

Checked by

R3D

PLANNING DRAWING - PROPOSED DETAILS

PROPOSED WORKS - HOLYWELL FARM - DESFORD LANE - RATBY

