

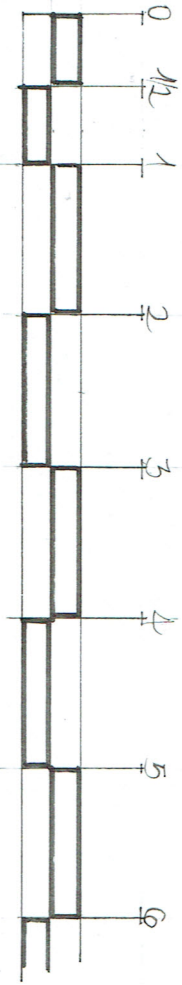


SCALE 1:50 @ A3.

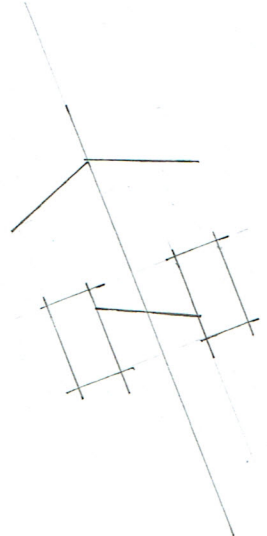

GROUND FLOOR PLAN - EXISTING

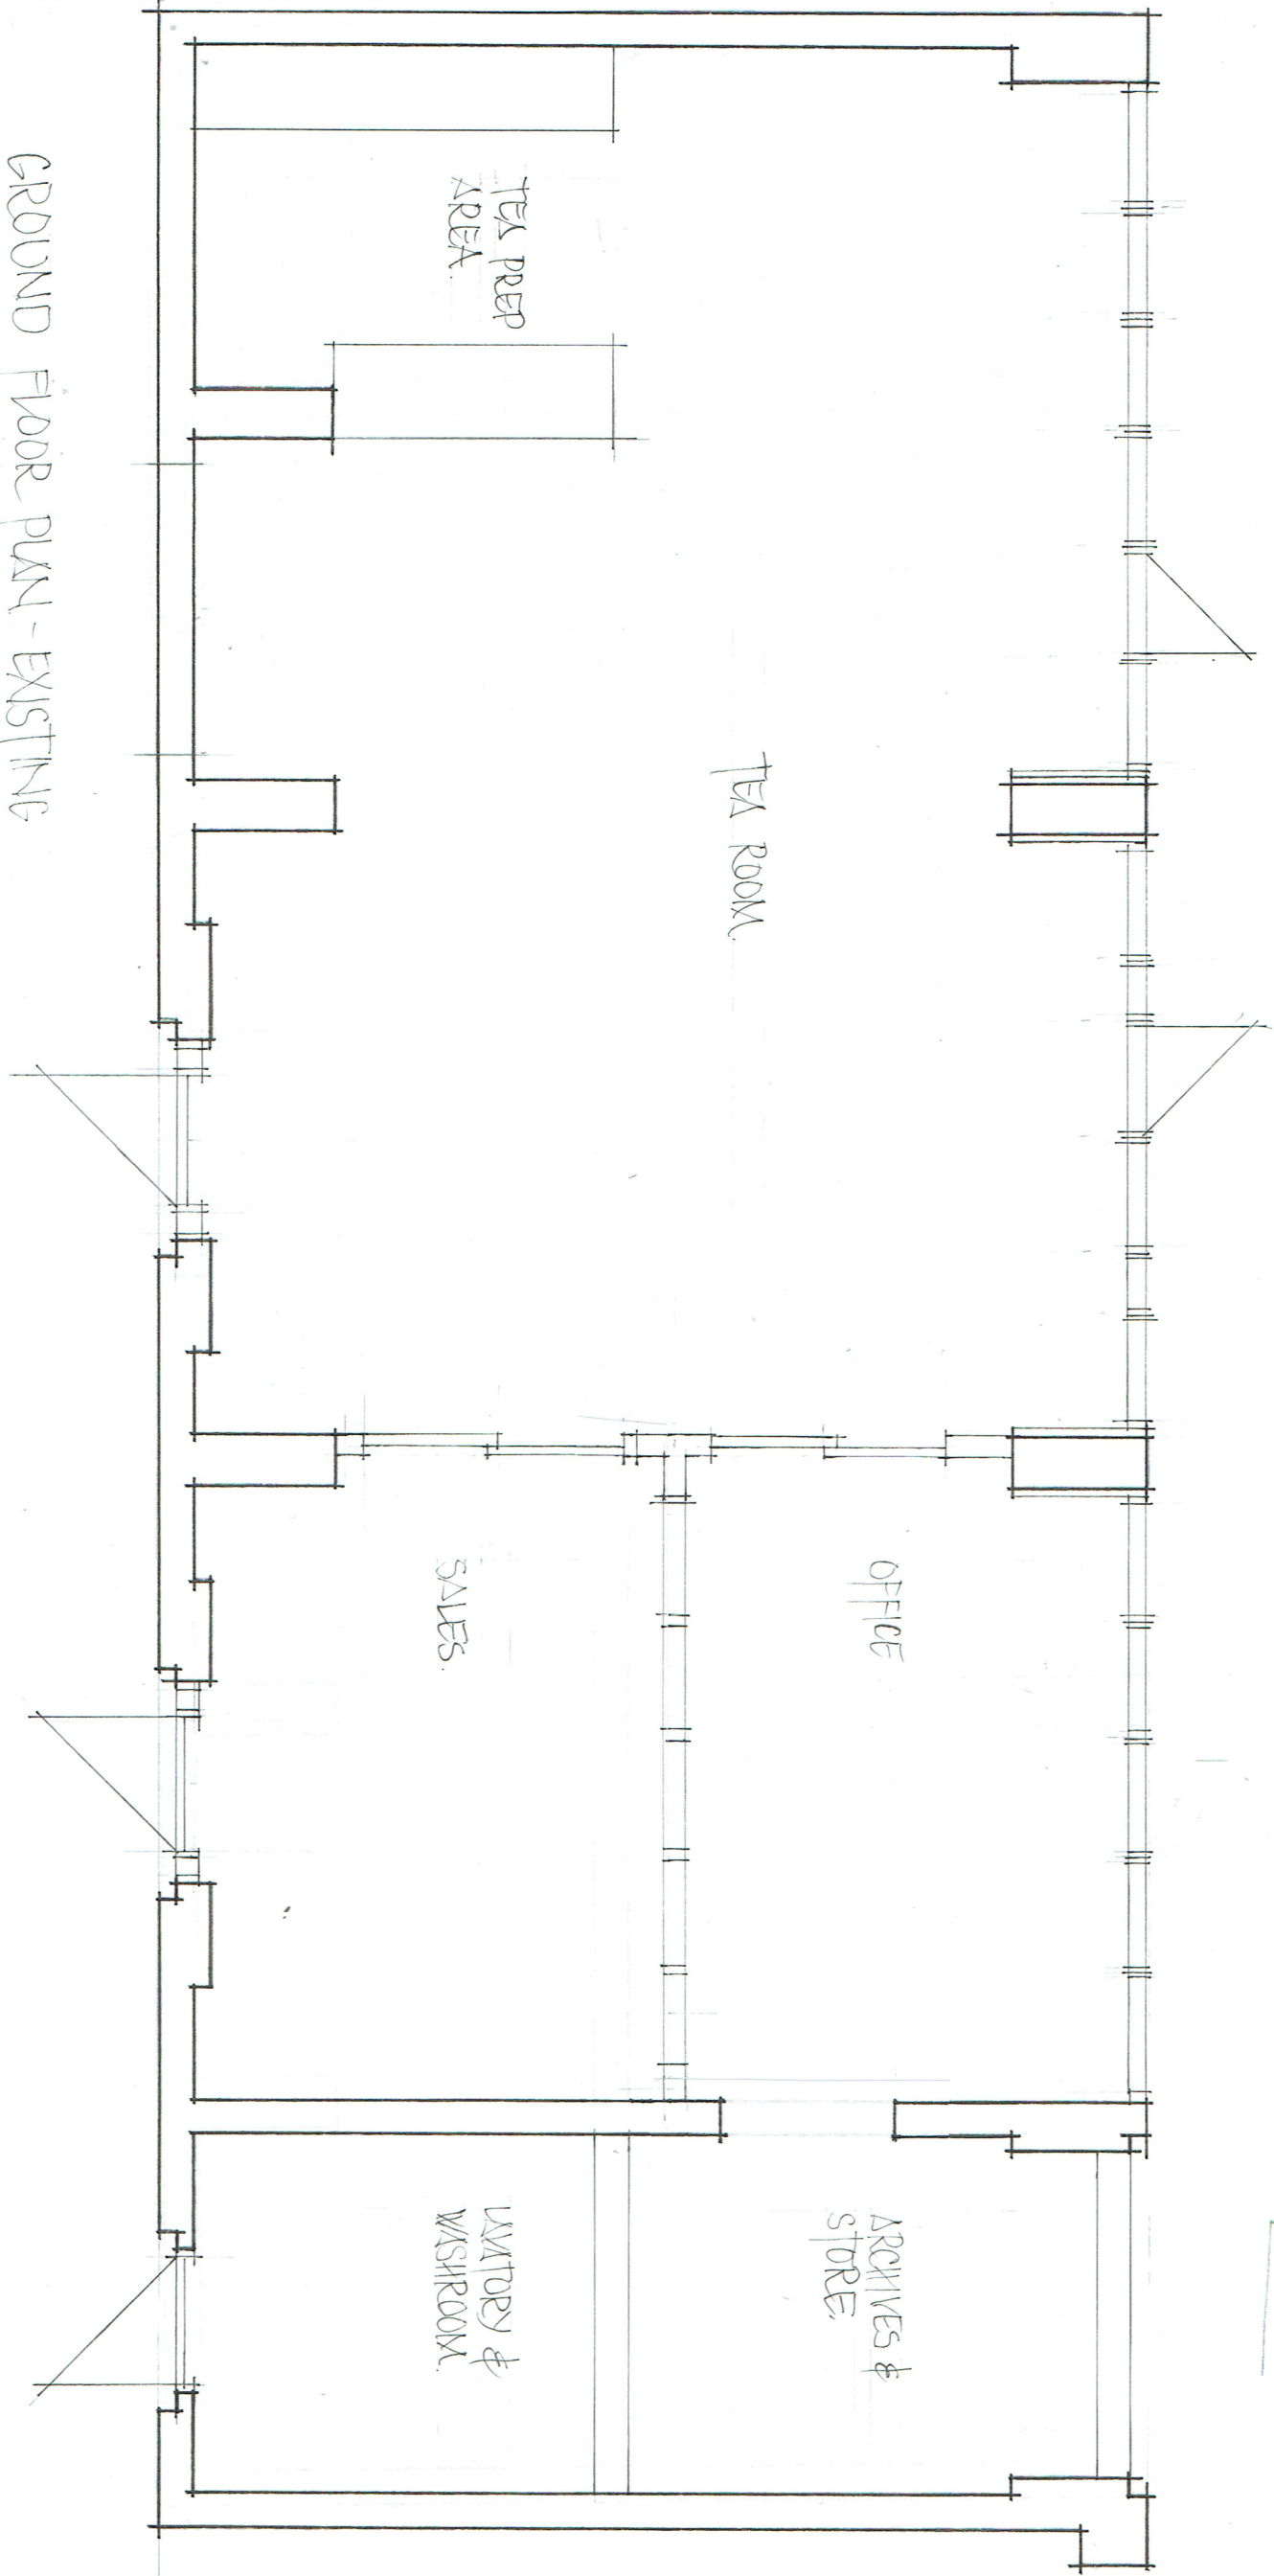

PLANNING APPLICATION existing

KEITH REYNOLDS ASSOCIATES, WOODSIDE, THE GROVE, HAMPTON in ARDEN, SOLIHULL B92 0HD

CLIENT Leicestershire Handmade Cheese Co. PROJECT. New Farm Shop, Kitchen & Office.

LOCATION Sparkenhoe Farm, Upton, Warwickshire. CV13 6JX.

TITLE Existing Plan of Adjacent Building. DWG No. 2026/169/17 SCALE. 1:50 DATE. 24/03/26