


EXISTING FRONT ELEVATION
Scale 1:100

EXISTING SIDE ELEVATION

EXISTING REAR ELEVATION

EXISTING SIDE ELEVATION

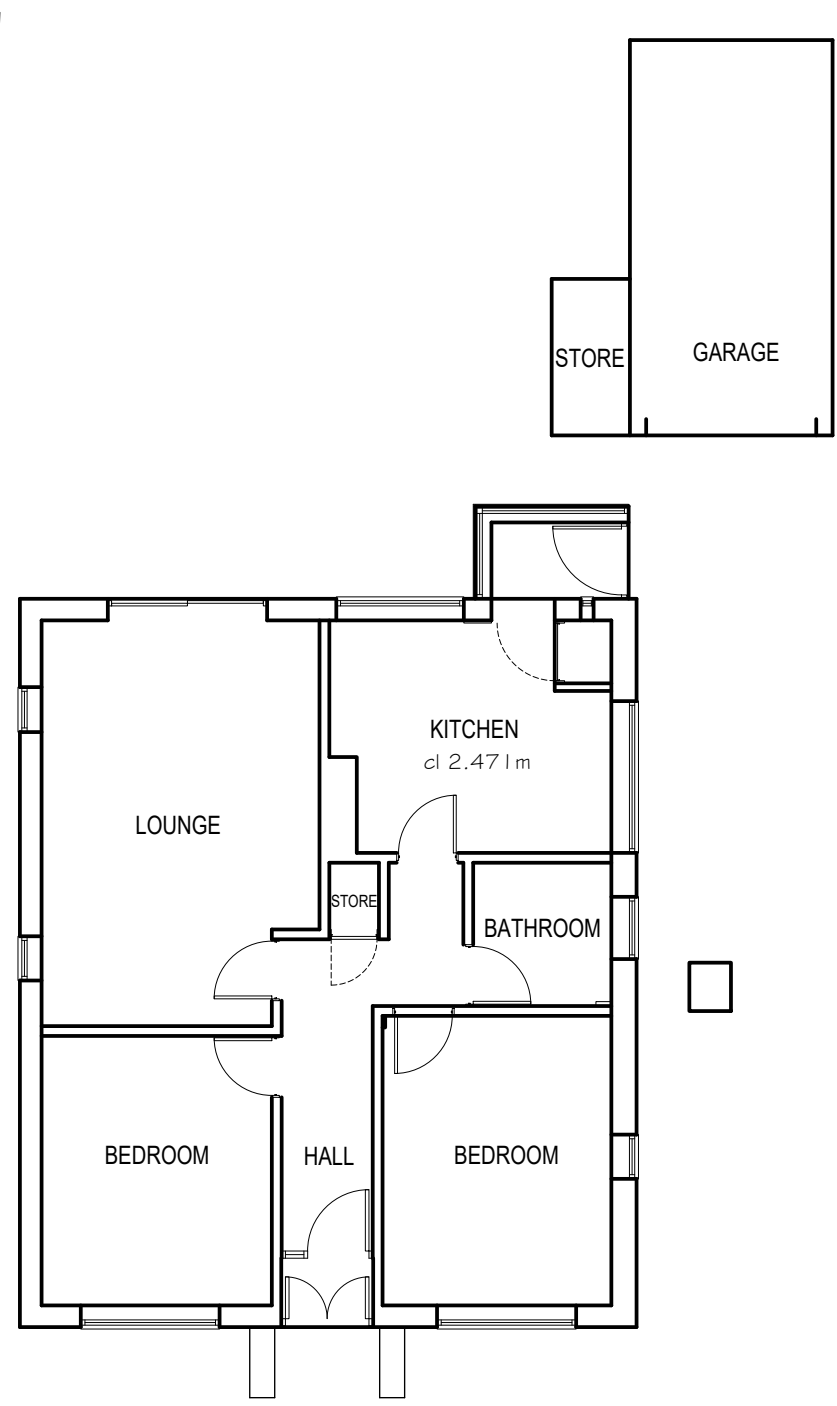


EXISTING GROUND FLOOR PLAN
Scale 1:100




PROPOSED FRONT ELEVATION
Scale 1:100


- Materials
1. Johnstones Latitude silicone render - Connie colour
 2. Wienerberger Ost Russet
 3. Marley Ashmore smooth grey roof tiles

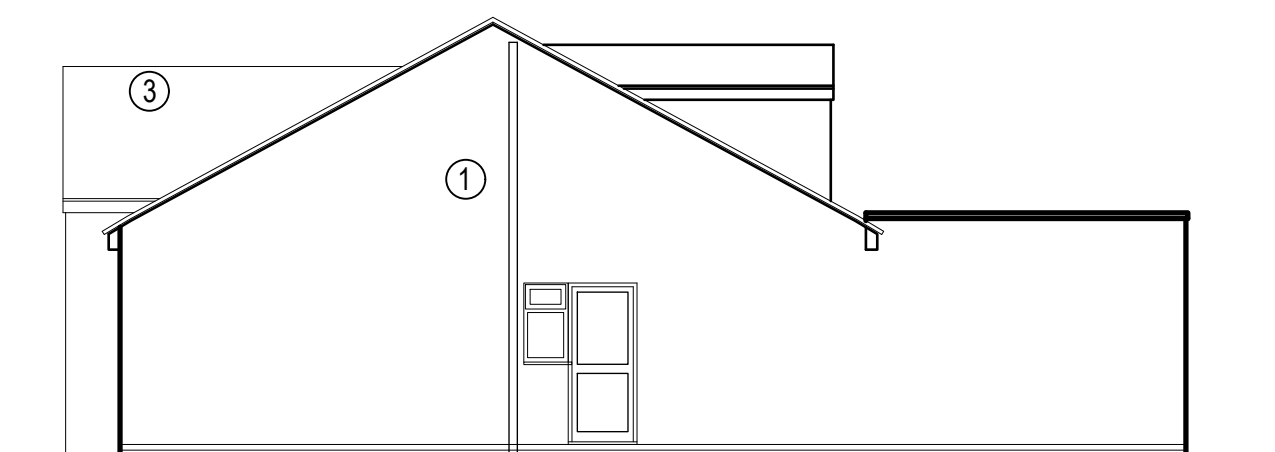

PROPOSED SIDE ELEVATION

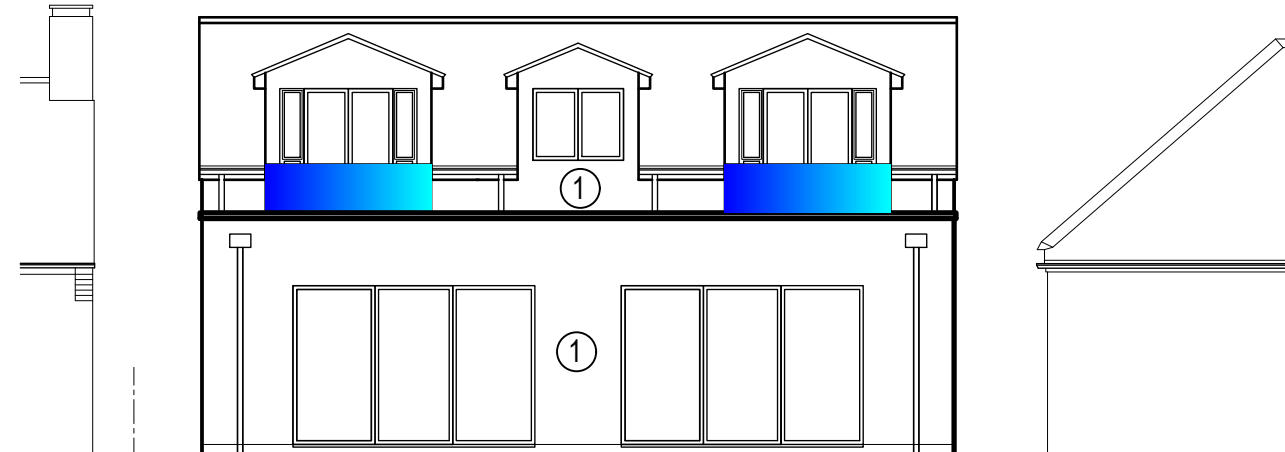

PROPOSED REAR ELEVATION

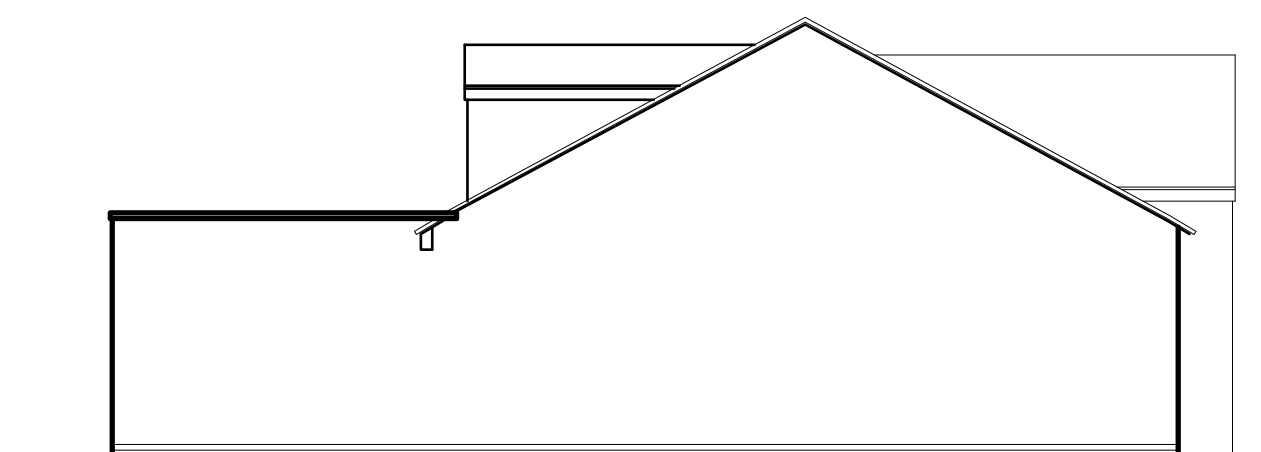


PROPOSED SIDE ELEVATION

This drawing is the property of SPG DESIGN LIMITED.
Copyright is reserved by them and no part of this drawing may be reproduced
in any form, material or electronic format without the written consent of the
copyright owner. The drawing is issued on the condition that it is not copied,
reproduced, retained or disclosed to any unauthorised person, either wholly
or in part without the consent in writing of:

Do not scale off this drawing - All dimensions and setting out to be
verified on site. If in doubt contact the originator for clarification.


NOTES:

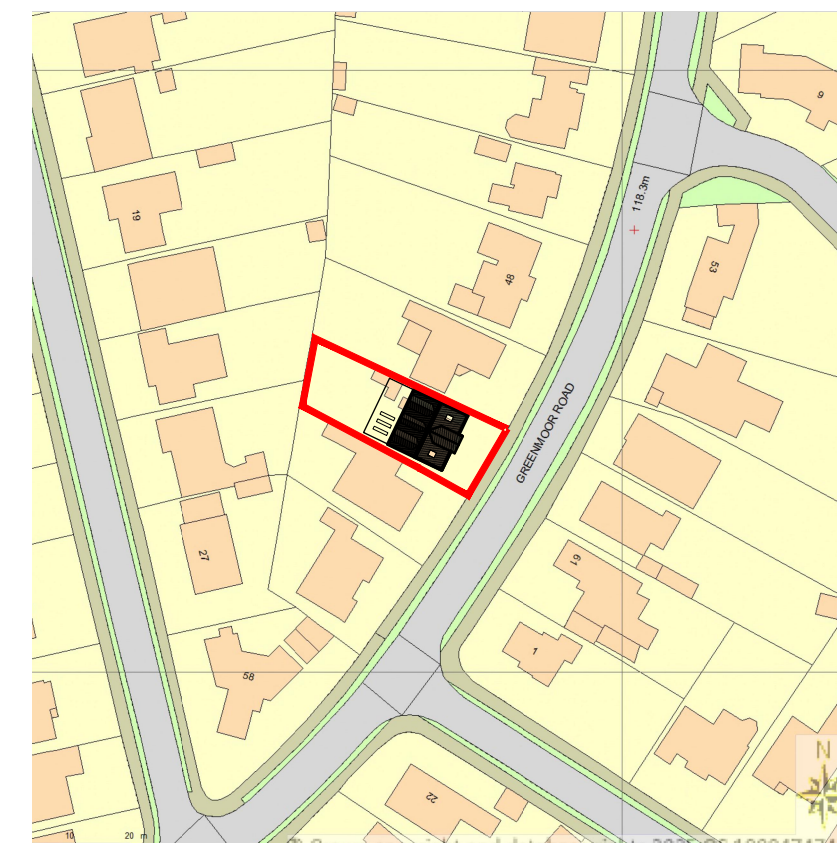


SITE LOCATION PLAN
SCALE 1:1250




BLOCK PLAN
SCALE 1:500
All boundary details to remain as existing

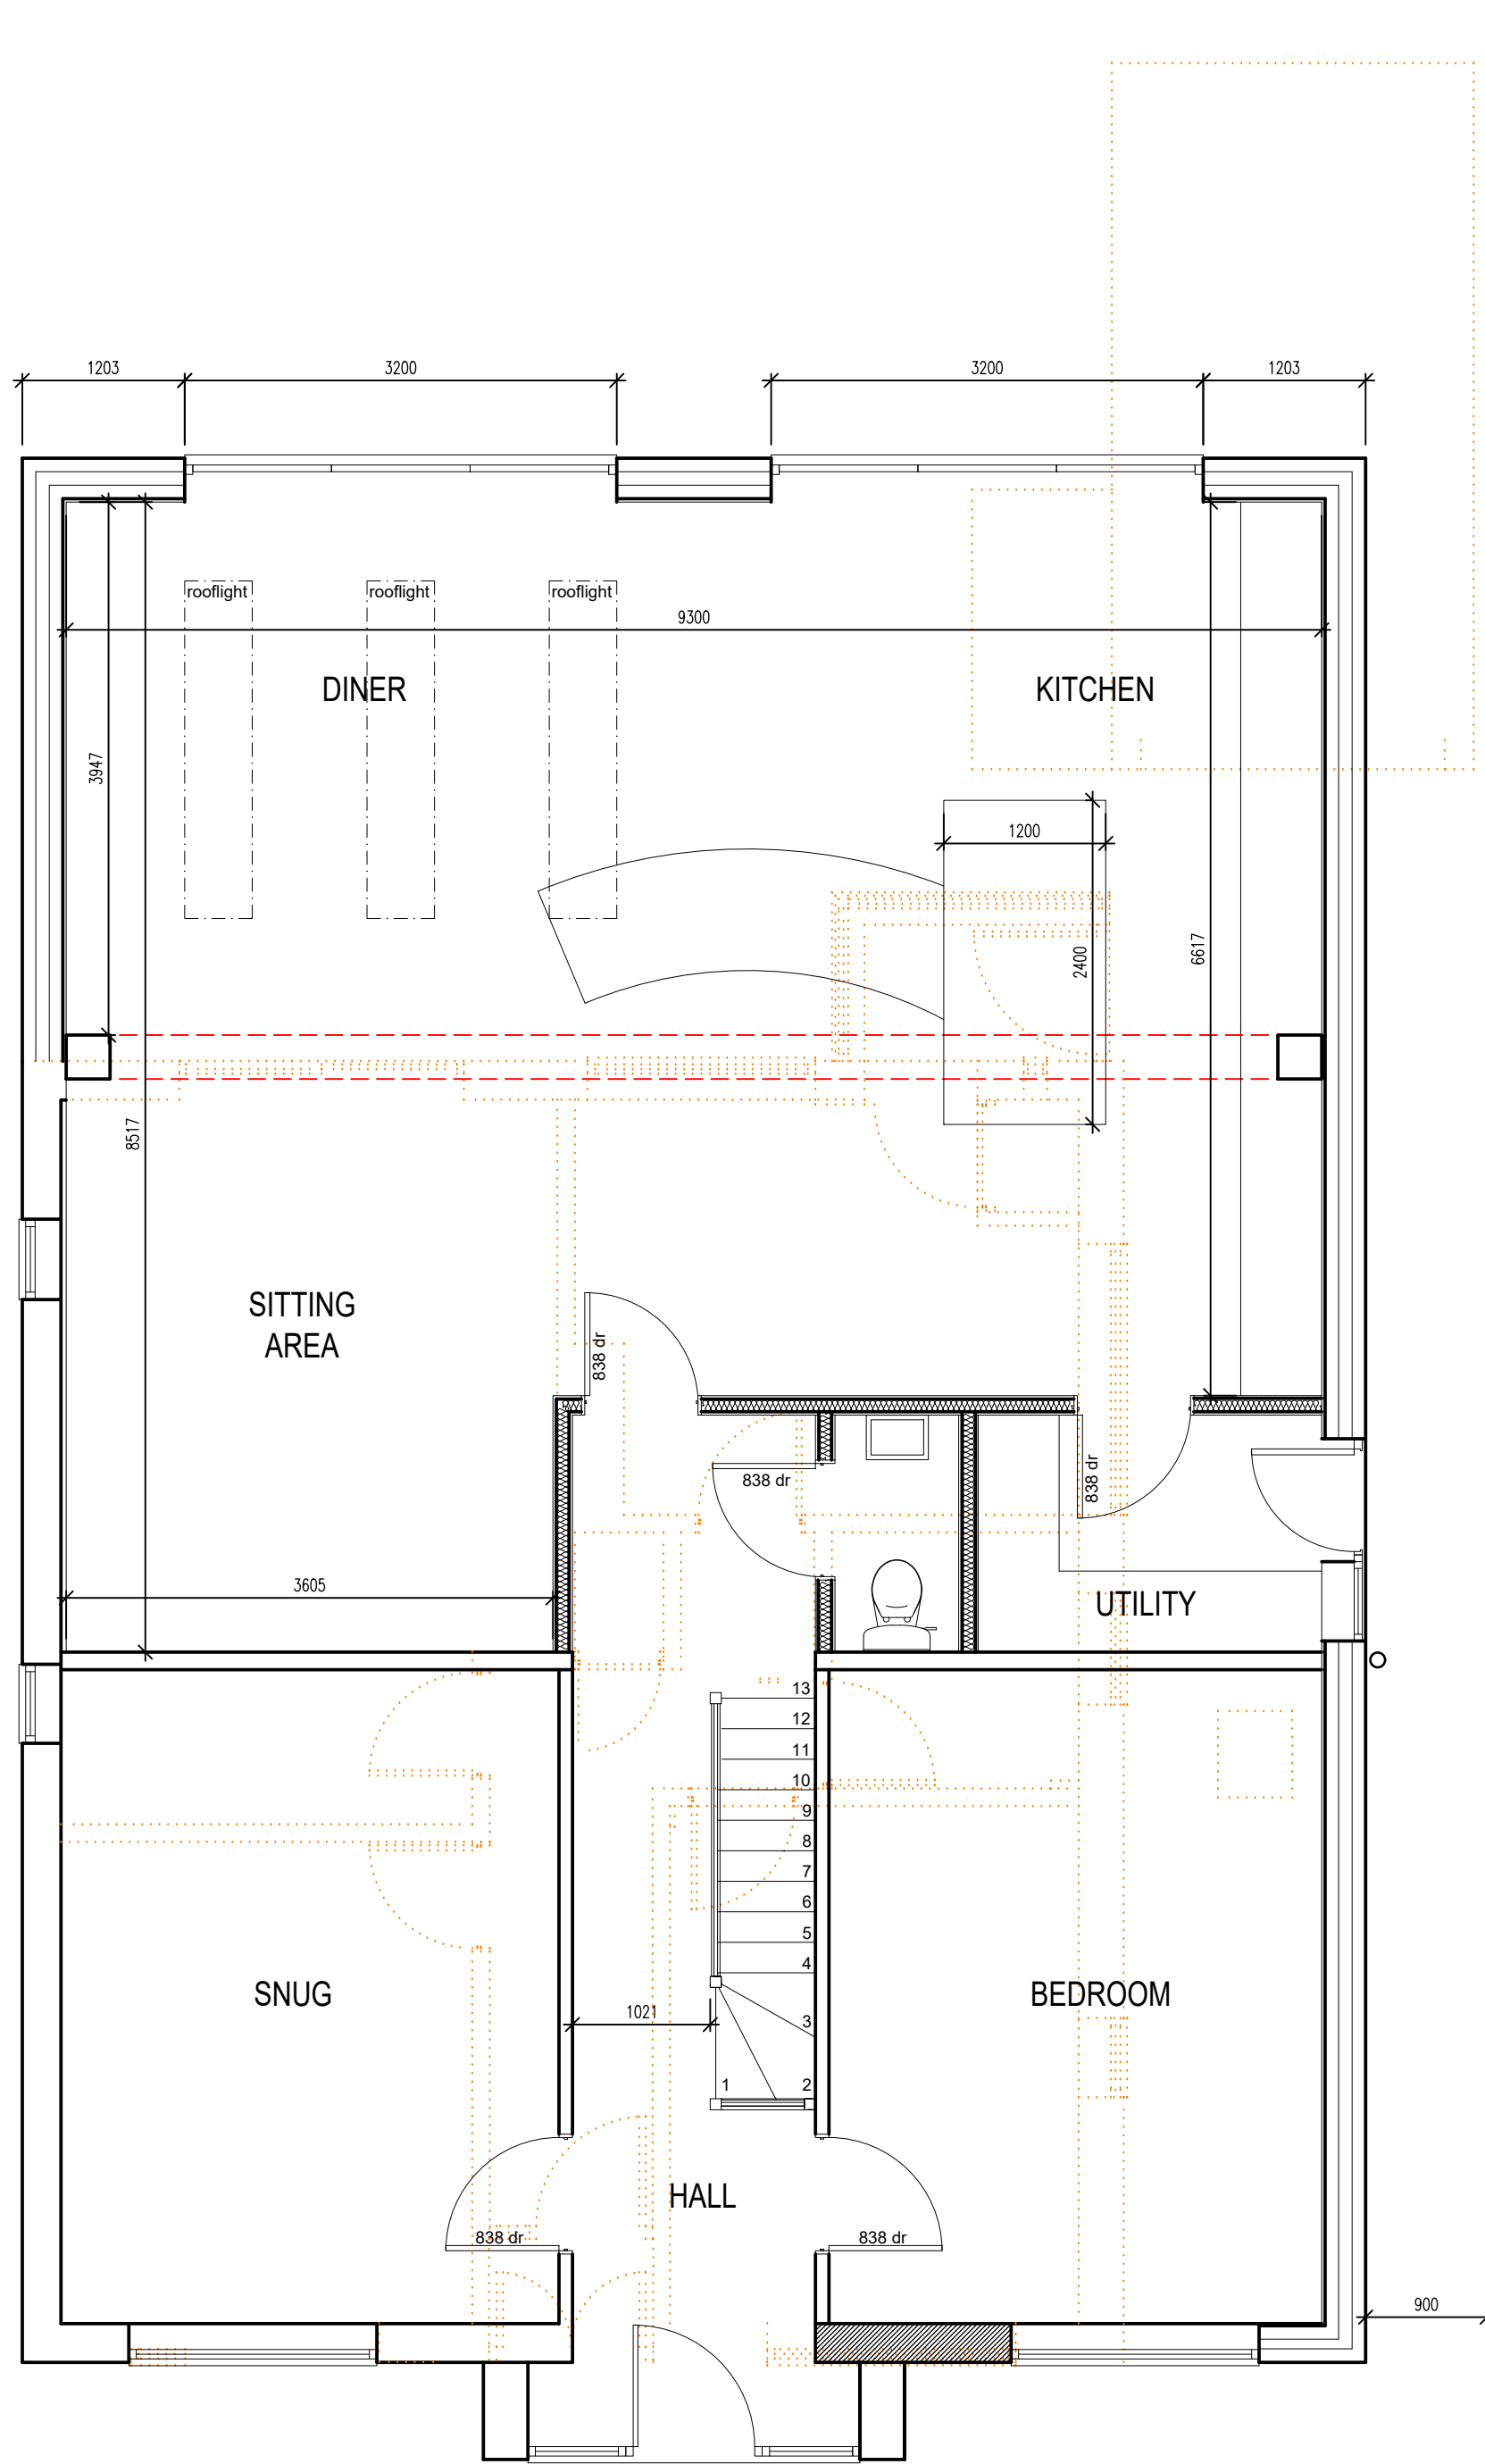


PROPOSED GROUND FLOOR PLAN
Scale 1:50

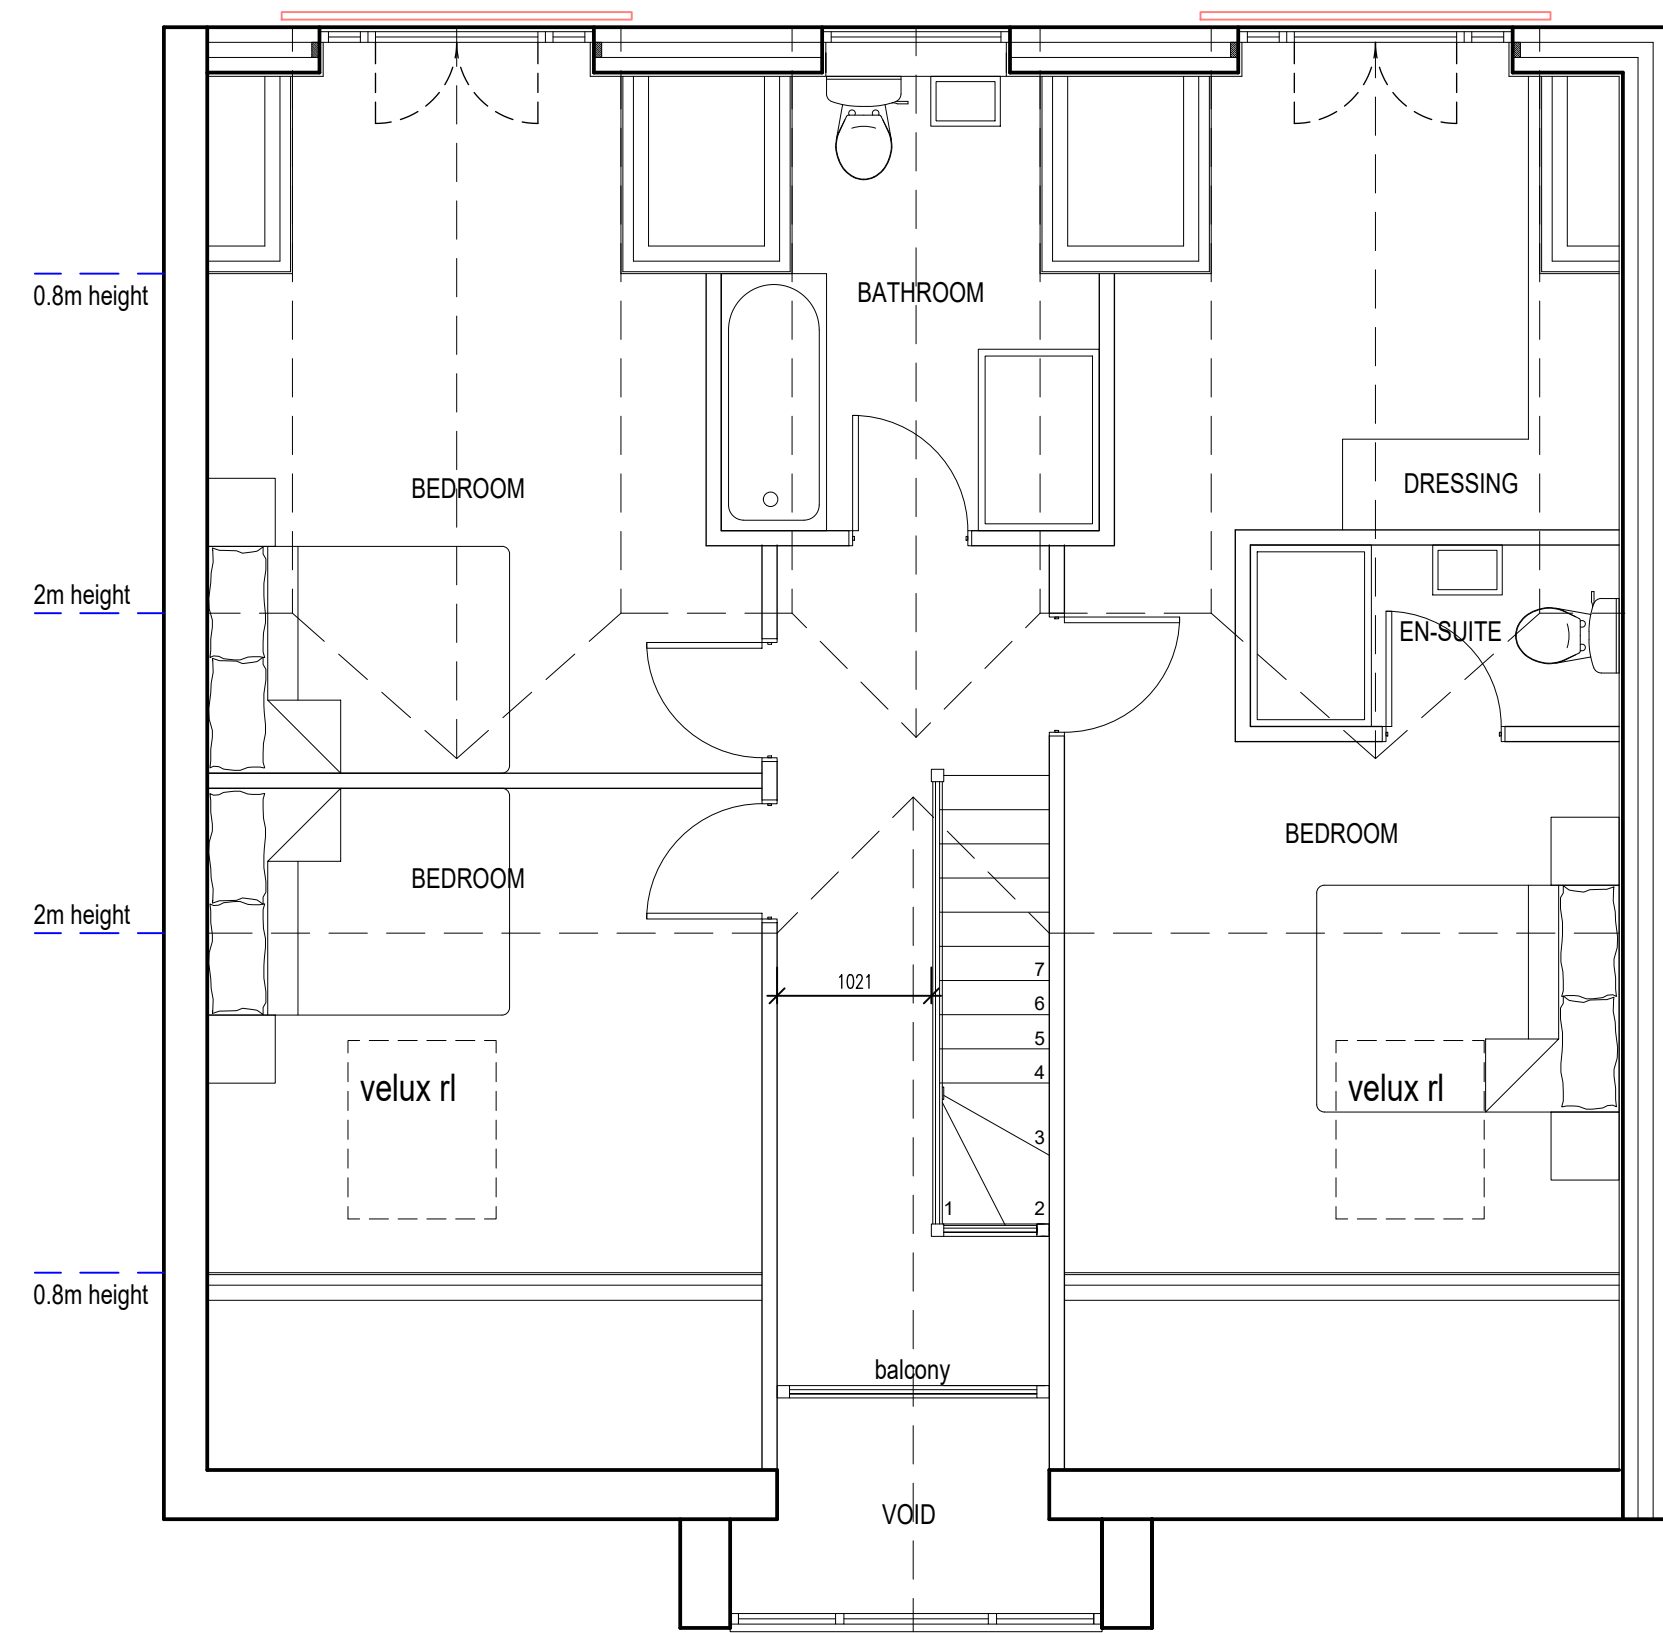

PROPOSED FIRST FLOOR PLAN
Scale 1:50

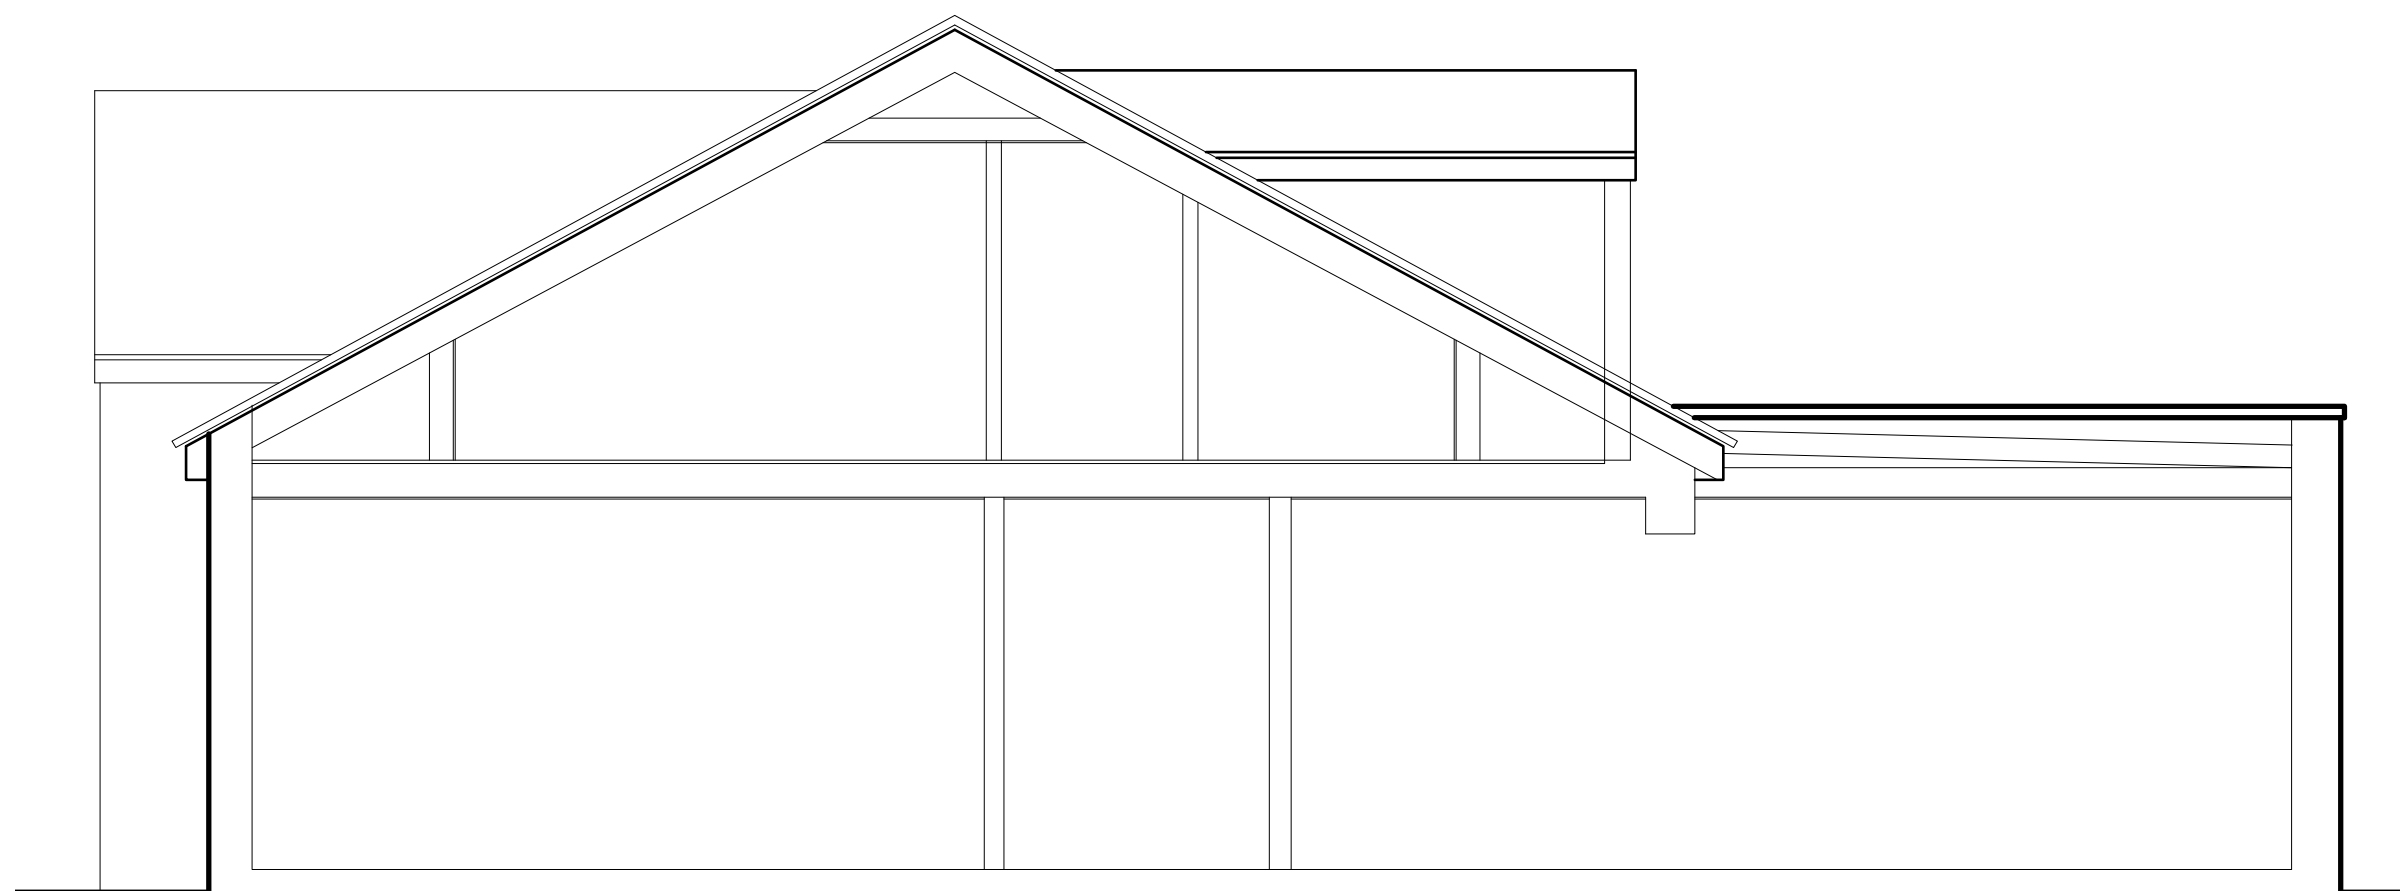

SECTION
Scale 1:50

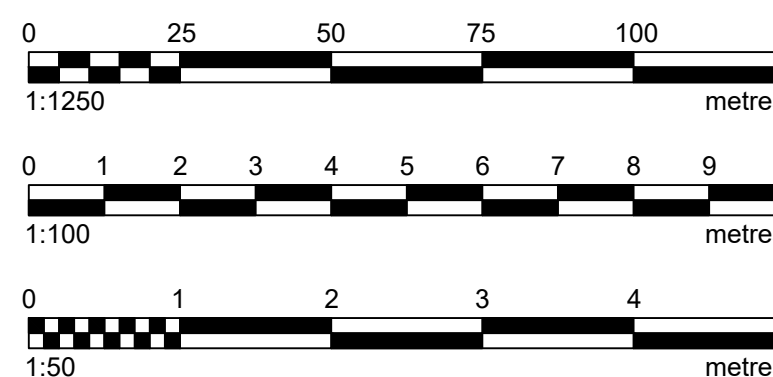

Rev	Date	Description	By	Chk'd
B	17.12.25	Ridge height reduced to match neighbours height, drawing updated.	SG	
A	15.12.25	Ridge height reduced and front dormers removed from elevation. Drawing updated.	SG	

Drawing status:
Preliminary ☒ For Approval ☒
For Tender ☐ For Construction ☐
For Comment ☐ For Record ☐
Client:

Consultant ARCHITECTURAL CONSULTANTS	www.spg-design.com	SPG DESIGN
1: 01676 540054	Site Location 52 Greenmoor Road Burbage Hinckley LE10 2LT	
Project Title: Remodel of bungalow	Drawing Title: Existing and Proposed Plans	
Project No: 8997	Draw No: 01	Revision: B
Drawn: SG	Scale: 1:50 1:100 @ A0	Date: Sept 2025

COPYRIGHT © 2004 SPG DESIGN LTD.
ALL RIGHTS RESERVED.