



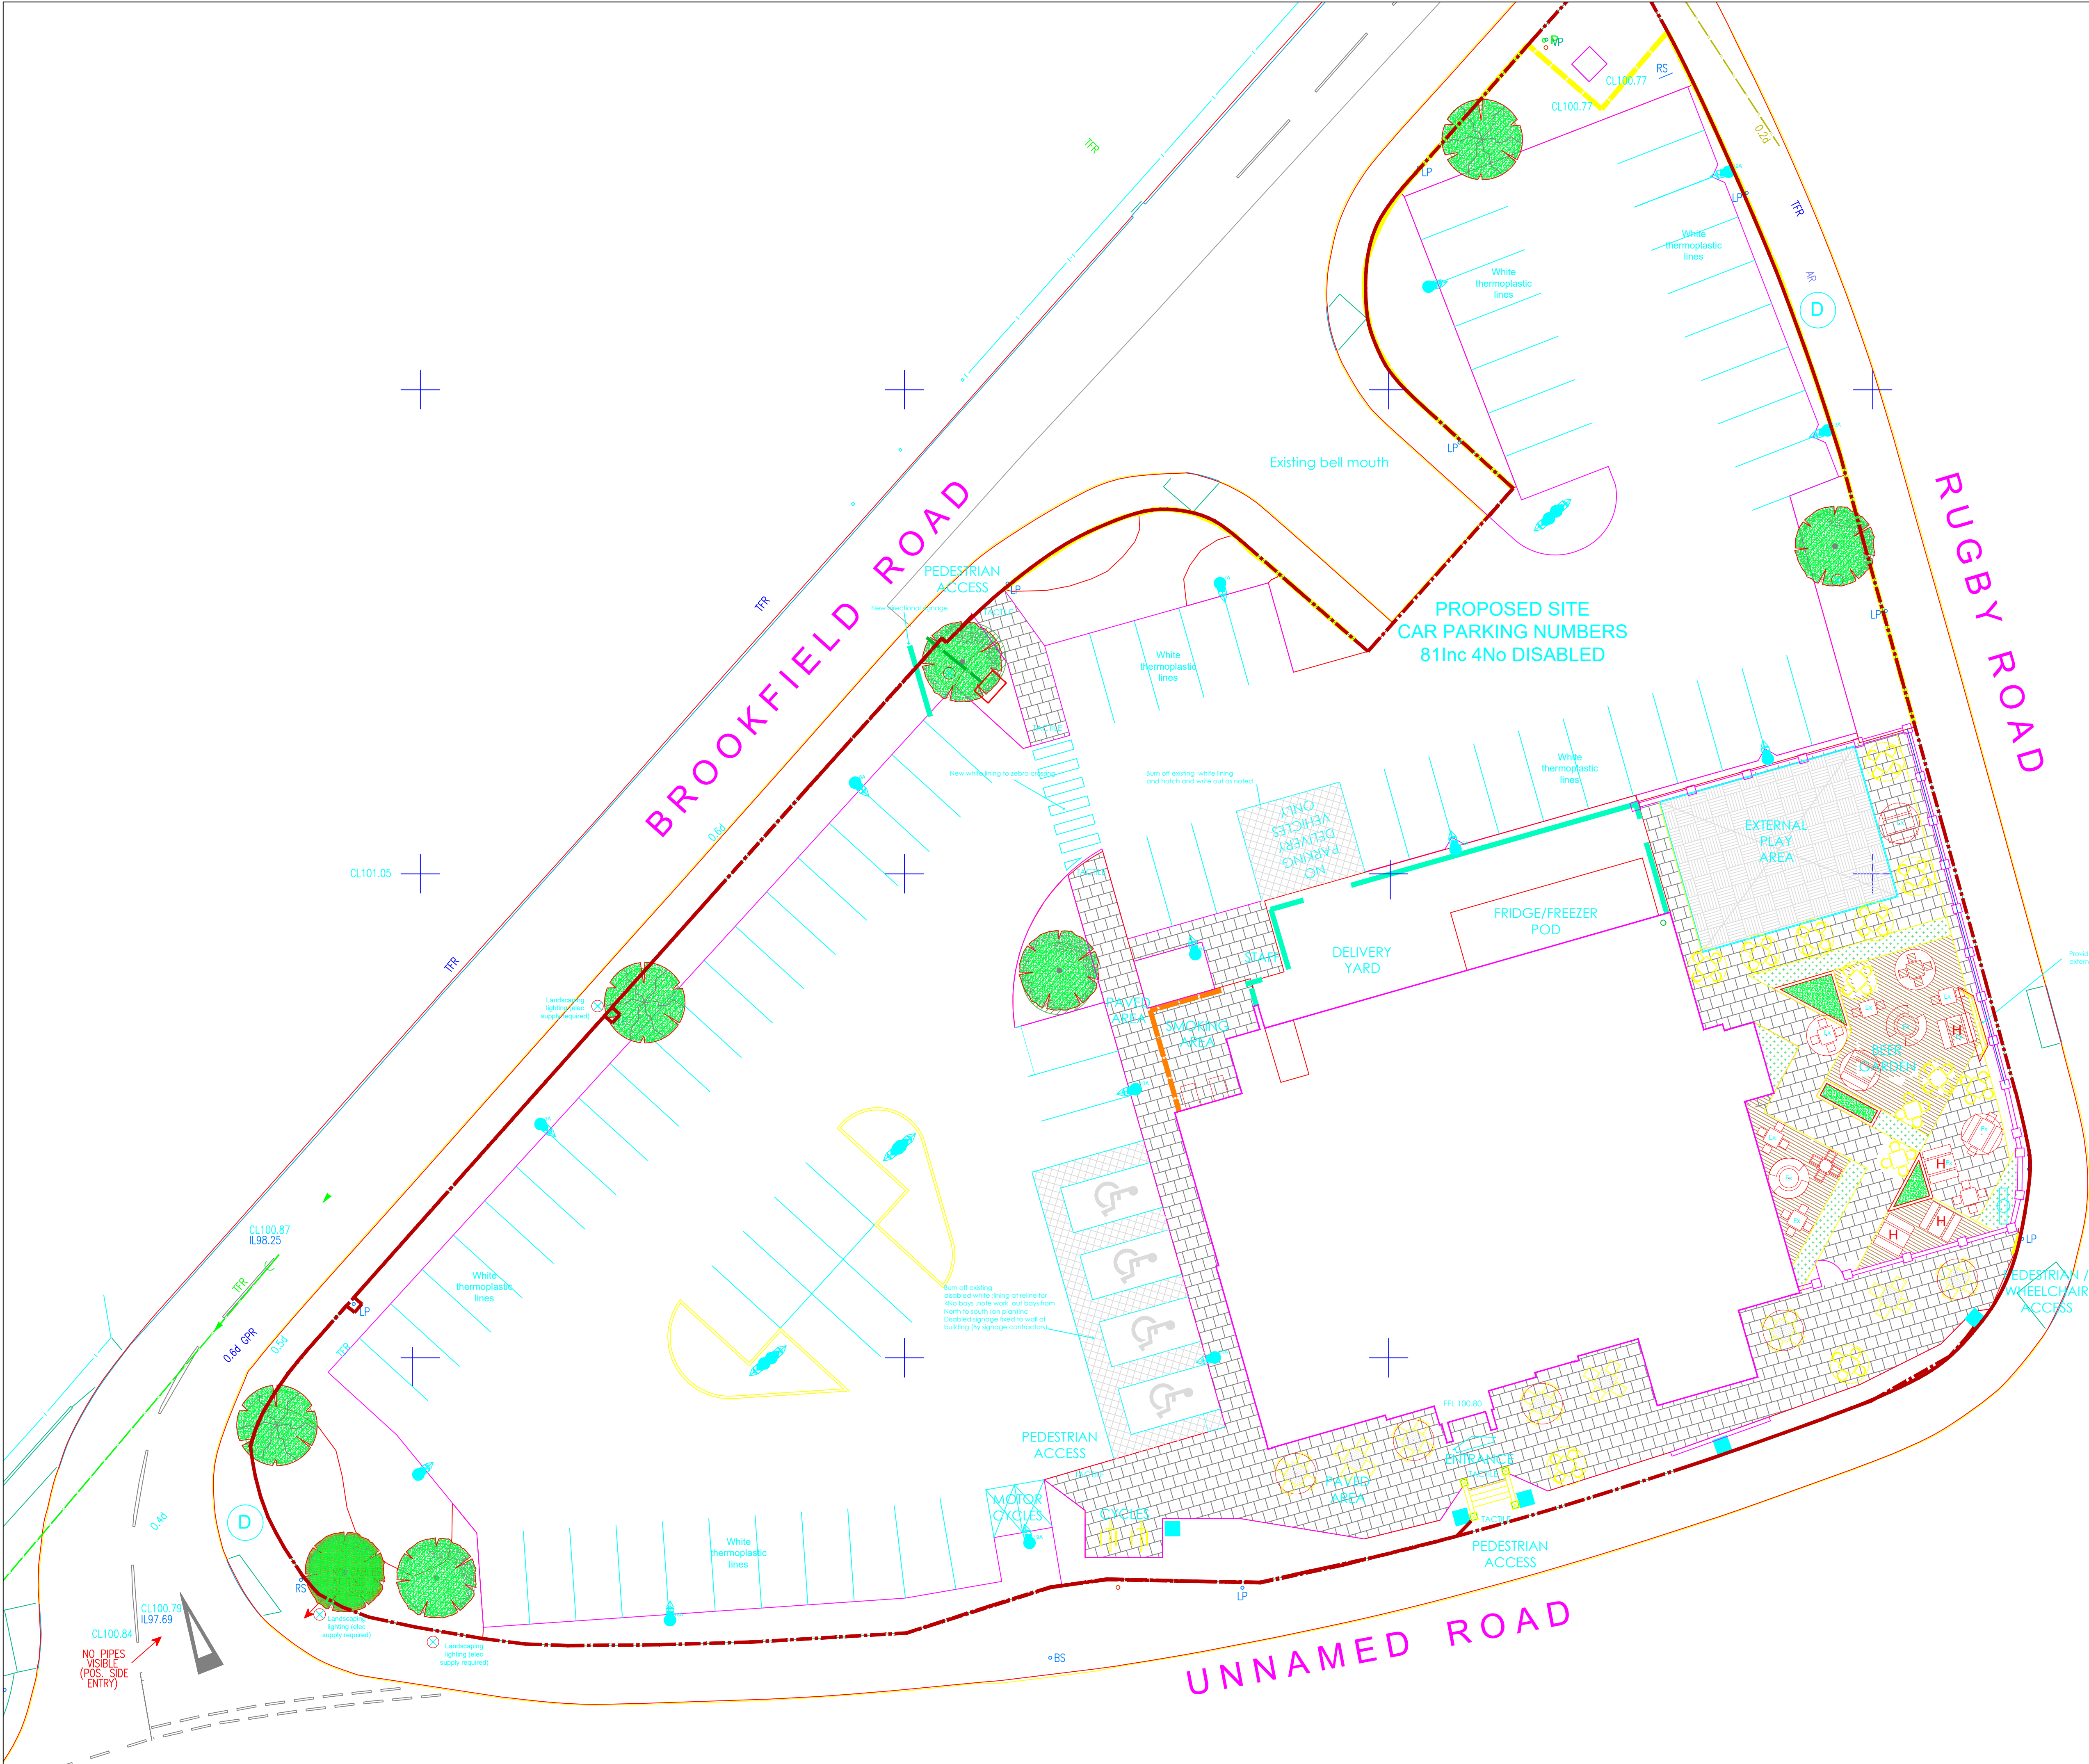

NOTES		
The designs and details on this drawing are copyright and must not be reproduced without the written permission of the designer.		
Contractors are to check all sizes and dimensions before setting out any site or shopwork. Any errors or discrepancies to be reported to the designer.		
Do not scale off this drawing.		
REVISIONS		DATE
REV A	Updated plan in relation to clients requirements	10.11.2025 Jaa
REV B	Updated plan in relation to clients requirements ,omitted festoon lighting to front elevation.	14.11.2025 Jaa
REV C	Updated for planning requierments	14.12.2025 Jaa

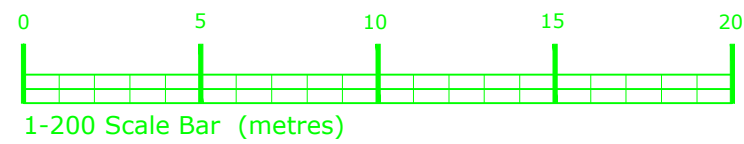

SCHEME

DRAWING DESCRIPTION
PROPOSED SITE PLAN

JOB TITLE
THE HANSOM CAB
BROOKSIDE DYERS
RUGBY ROAD, HINCKLEY
CLIENT
GREENE KING

DRAWN BY	JAA	SCALE	1:200 @ A1
DATE	OCT 2025	DRAWING NO.	2282 - 03
CHECKED		REVISION	C

John Dixon & Associates Ltd,
Hollinwood Business Centre,
Albert Street,
Oldham,
OL8 3QL.
TEL : 0161 682 0964
FAX : 0161 683 4106
E-MAIL : info@johndixon.co.uk
WEB : www.jda-design.com

jda
architecture
interior design
project management