

NOTES

The designs and details on this drawing are copyright and must not be reproduced without the written permission of the designer.

Contractors are to check all sizes and dimensions before setting out any site or shopwork. Any errors or discrepancies to be reported to the designer.

Do not scale off this drawing.


REVISIONS	DATE
REV-	



FRONT ELEVATION




SIDE ELEVATION

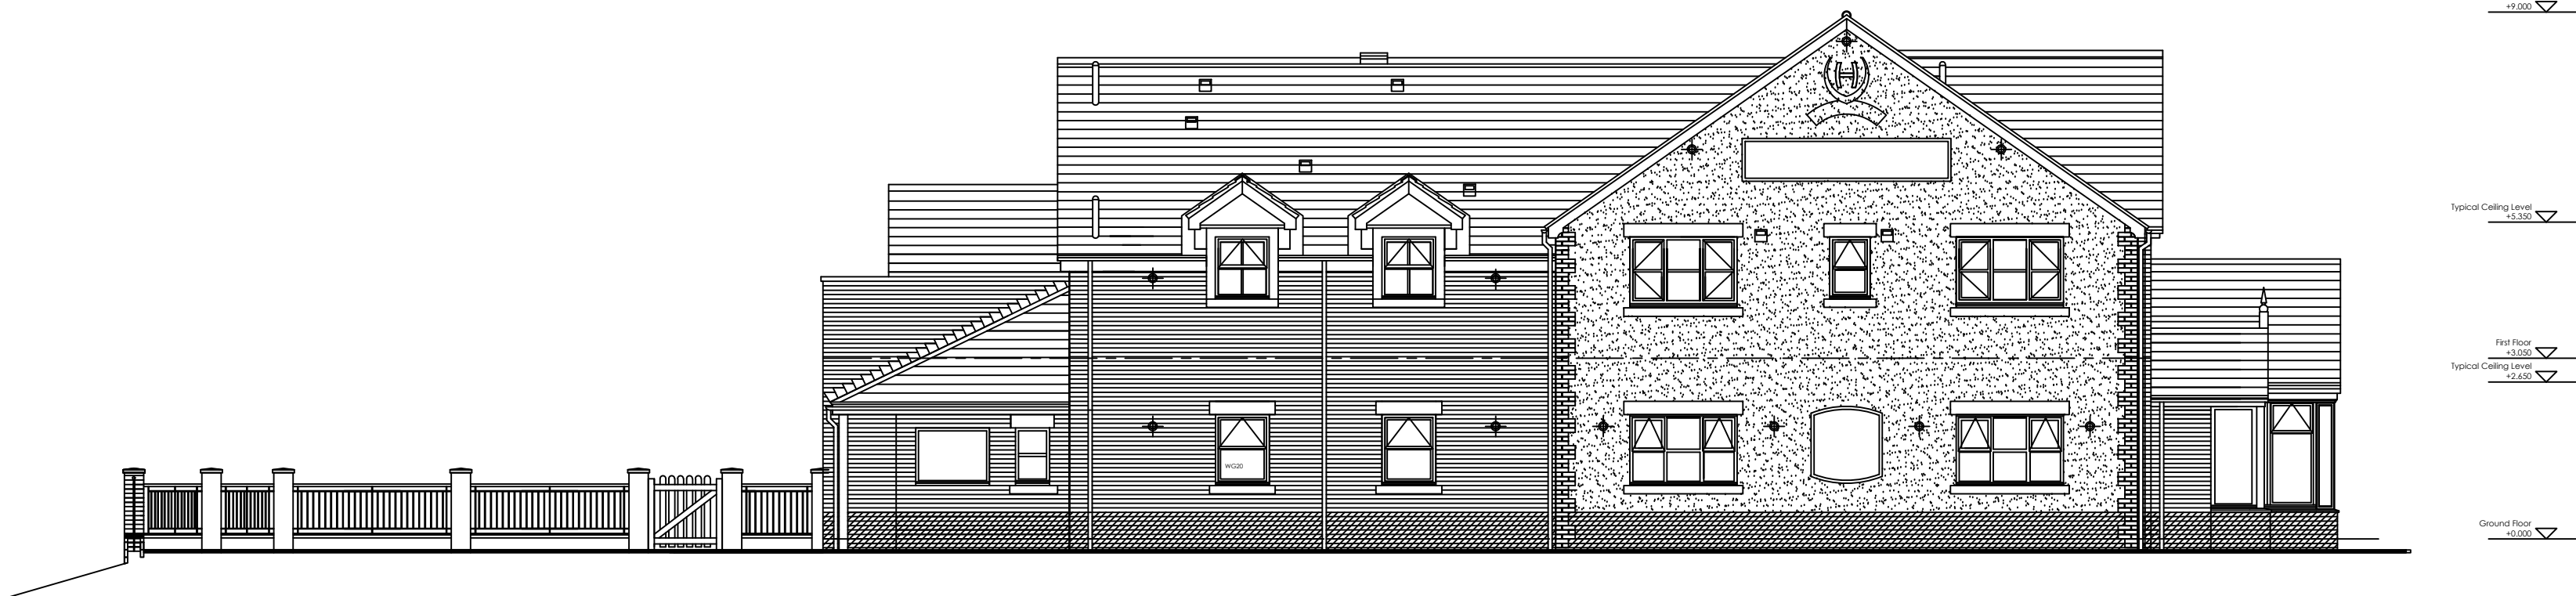

SIDE ELEVATION

TOTAL SITE AREA 4175 msq = 1.03 ACRES

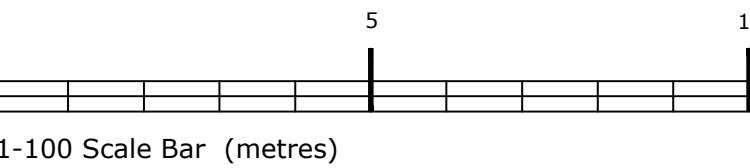

PLANNING

DRAWING DESCRIPTION
EXISTING EXTERNAL ELEVATIONS

JOB TITLE
THE HANSOM CAB
BROOKSIDE DYERS
RUGBY ROAD, HINCKLEY

CLIENT
GREENE KING

DRAWN BY	JAA	SCALE	1:100 @ A1
DATE	DEC 2025	DRAWING NO.	2282 - 08
CHECKED		REVISION	

John Dixon & Associates Ltd,
Hollinwood Business Centre,
Albert Street,
Oldham,
OL8 3QL.

TEL : 0161 682 0964
FAX : 0161 683 4106
E-MAIL : info@johndixon.co.uk
WEB : www.jda-design.com

