


Drawing Status					
PLANNING APPLICATION					
Rev	Amend	Date	By	Check	Notes
A	office&child toilet swapped, classroom 7 omitted	30.03.23	MJD	mjd	
B	various minor amends	25.06.23	MJD	mjd	
C	planning notes added	25.08.23	MJD	mjd	

Copyright All rights reserved. This drawing must not be reproduced without permission.
Dimensions are in millimetres unless otherwise specified.

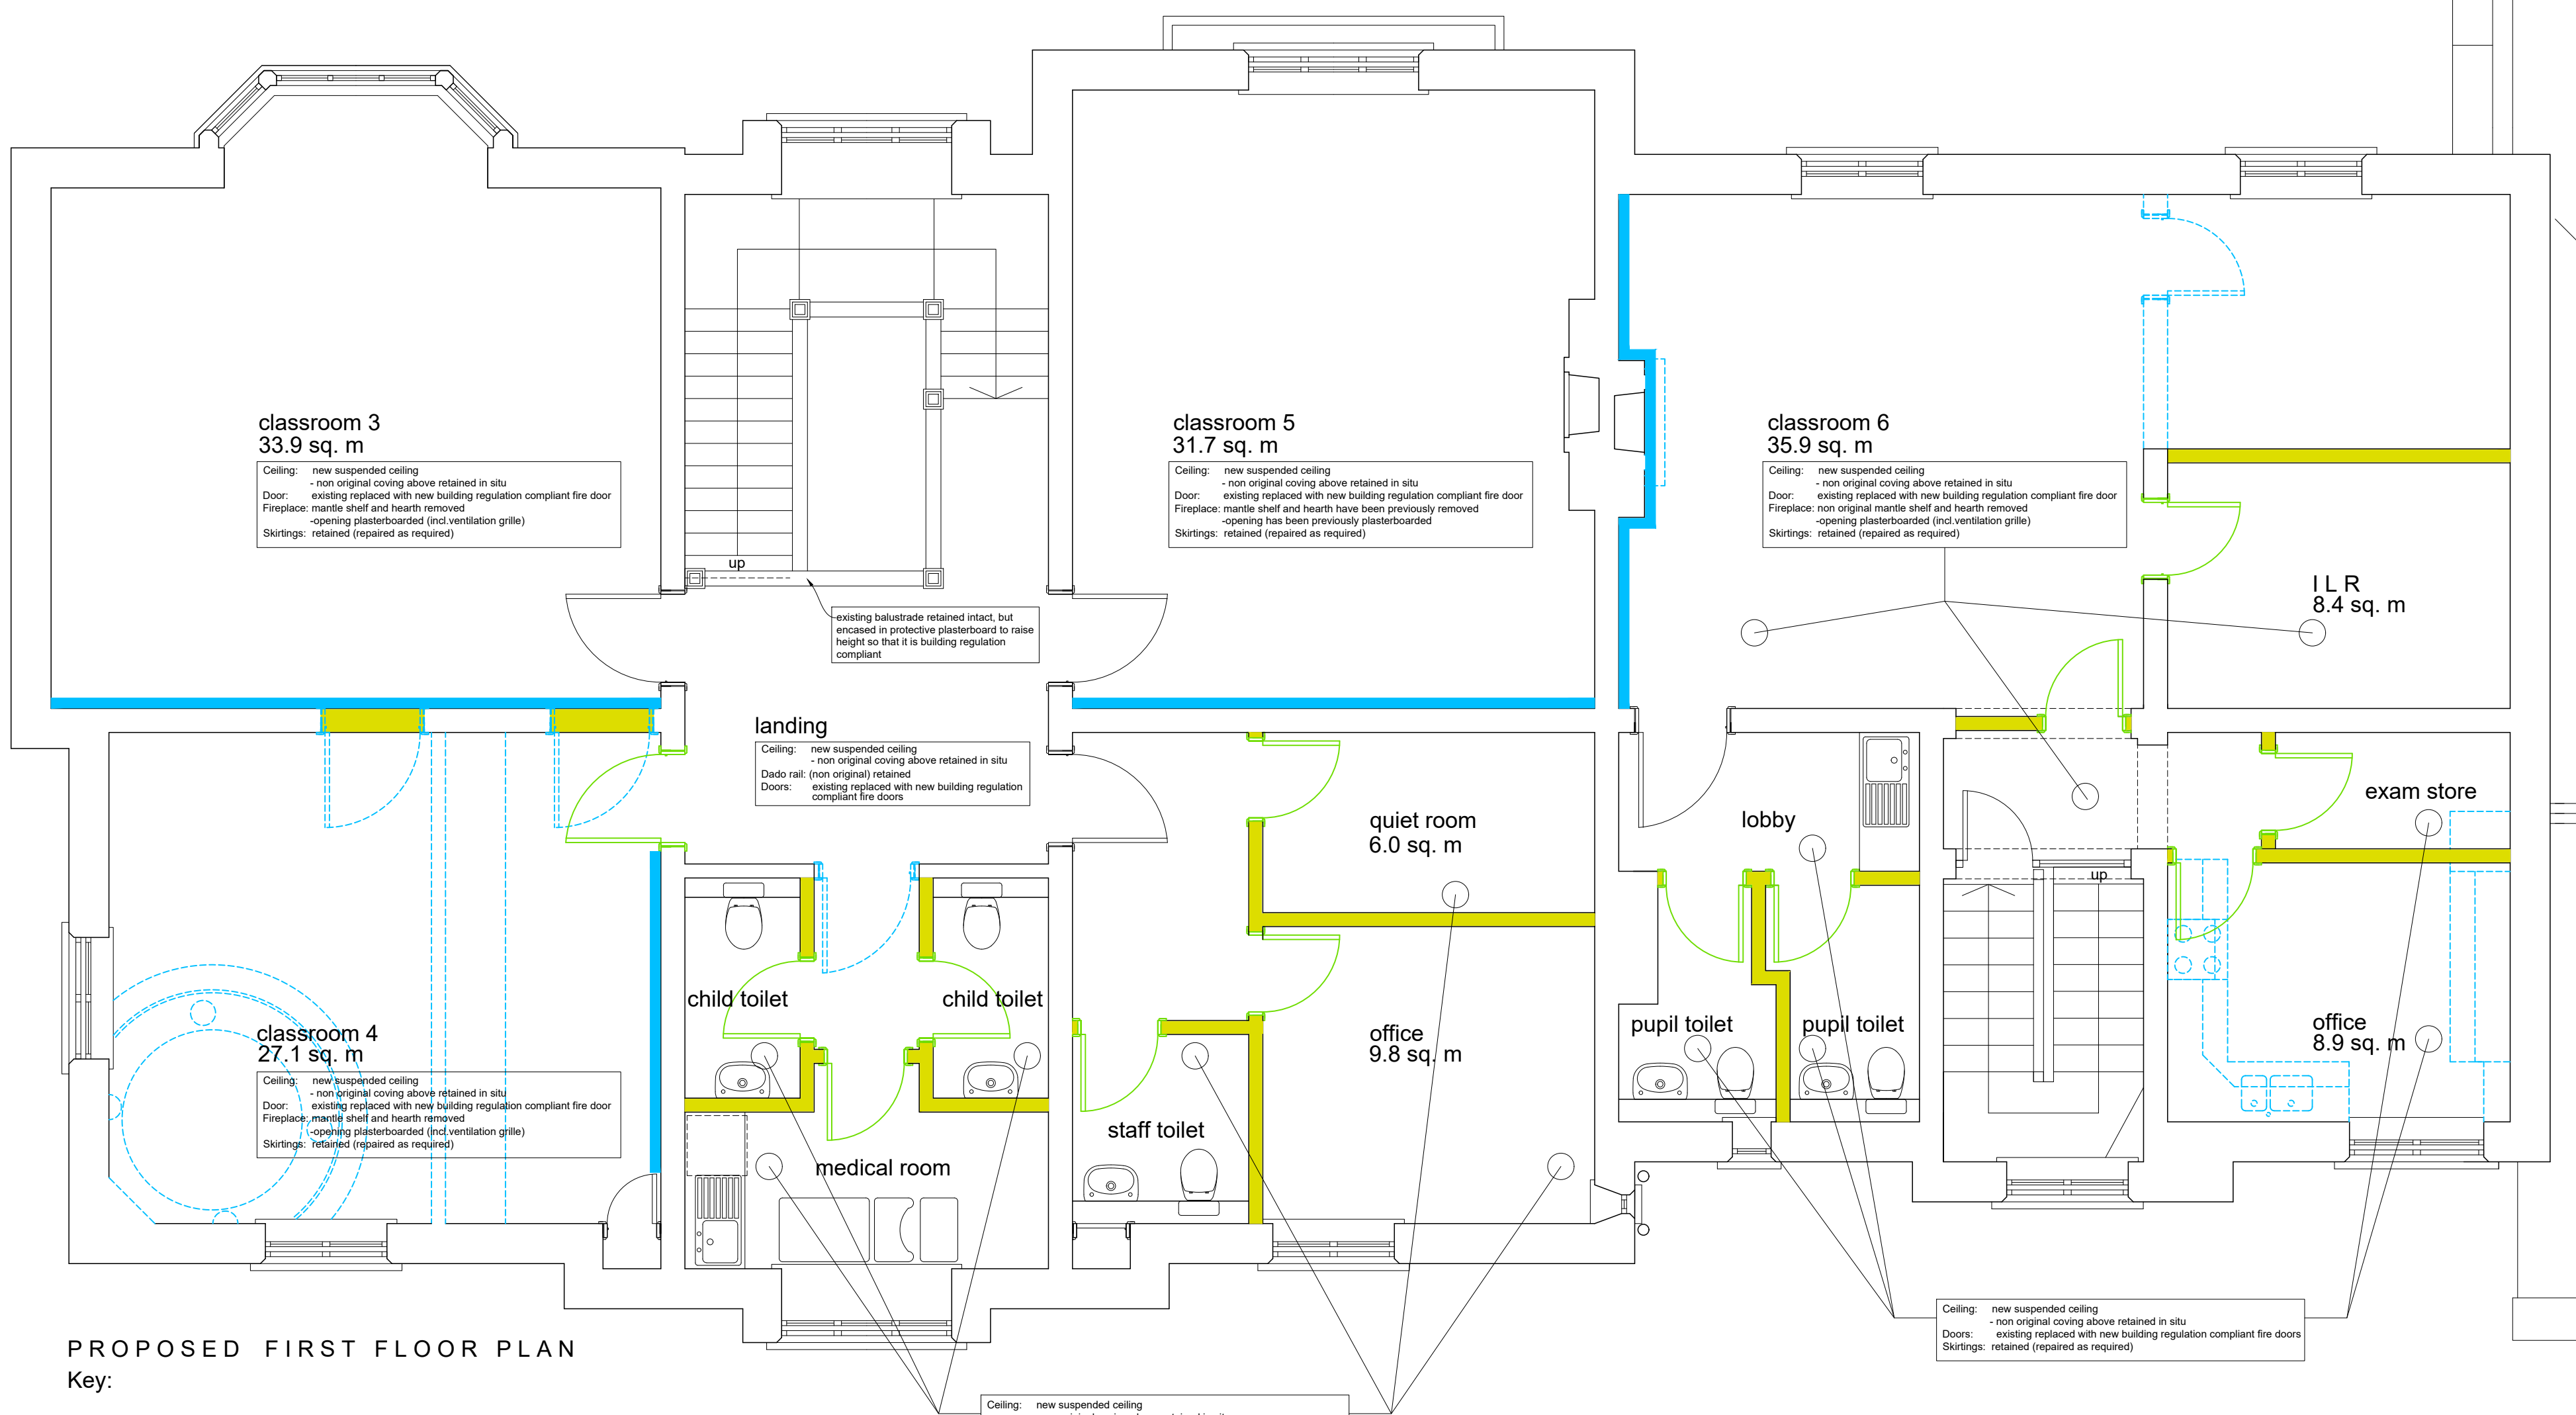

PROPOSED FIRST FLOOR PLAN

Key:

- removed walls, doors and fittings
- new lightweight partitions / infill to existing walls
- new doors

'services wall'
new timber and plasterboard lining constructed independent to existing wall and to provide full height and width services void for electrical and data cabling and heating pipework for radiators etc taken to 100mm above new suspended ceiling - new wall to receive new skirting with profile to match retained within that room existing wall and skirting behind remains undisturbed

NOTE:
unless stated otherwise all existing timber windows and external doors retained, repaired and eased as required and internal restrictors fitted to windows to limit max.size of opening to 100mm.
where internal doors are removed, the associated frames are replaced on a like-for-like basis and to maintain the required fire resistance as required by the building regulations

space					
architecture and design limited					
The Studio Lake House Blackmoorfoot Road Huddersfield HD7 5TR t: 01484 841423 t: 01484 947757 e: mjd@spacearchitecture.net w: www.spacearchitecture.net					
Client The Witherslack Group Ltd					
Project Conversion of Existing Building To Create a Specialist Building The Old Rectory, Rectory Lane Market Bosworth, CV13 0LS					
Drawing Title Proposed First Floor Plan					
Scale	A1	Scale	A3	Date	Drawn
1:50	1:100	24.02.23	MJD	mjd	23.09.23-J008
Revision					C