


Drawing Status					
PLANNING APPLICATION					
Rev	description	date	by	checked	notes
A	pos'n of sensory room changed	01.03.23	MJD	mjd	
B	various minor amends	25.06.23	MJD	mjd	
C	kitchen info and staff room layout added	08.08.23	MJD	mjd	
D	planning notes added kitchen layout omitted for clarity	25.08.23	MJD	mjd	

Copyright All rights reserved. This drawing must not be reproduced without permission. Dimensions are in millimetres unless otherwise specified.

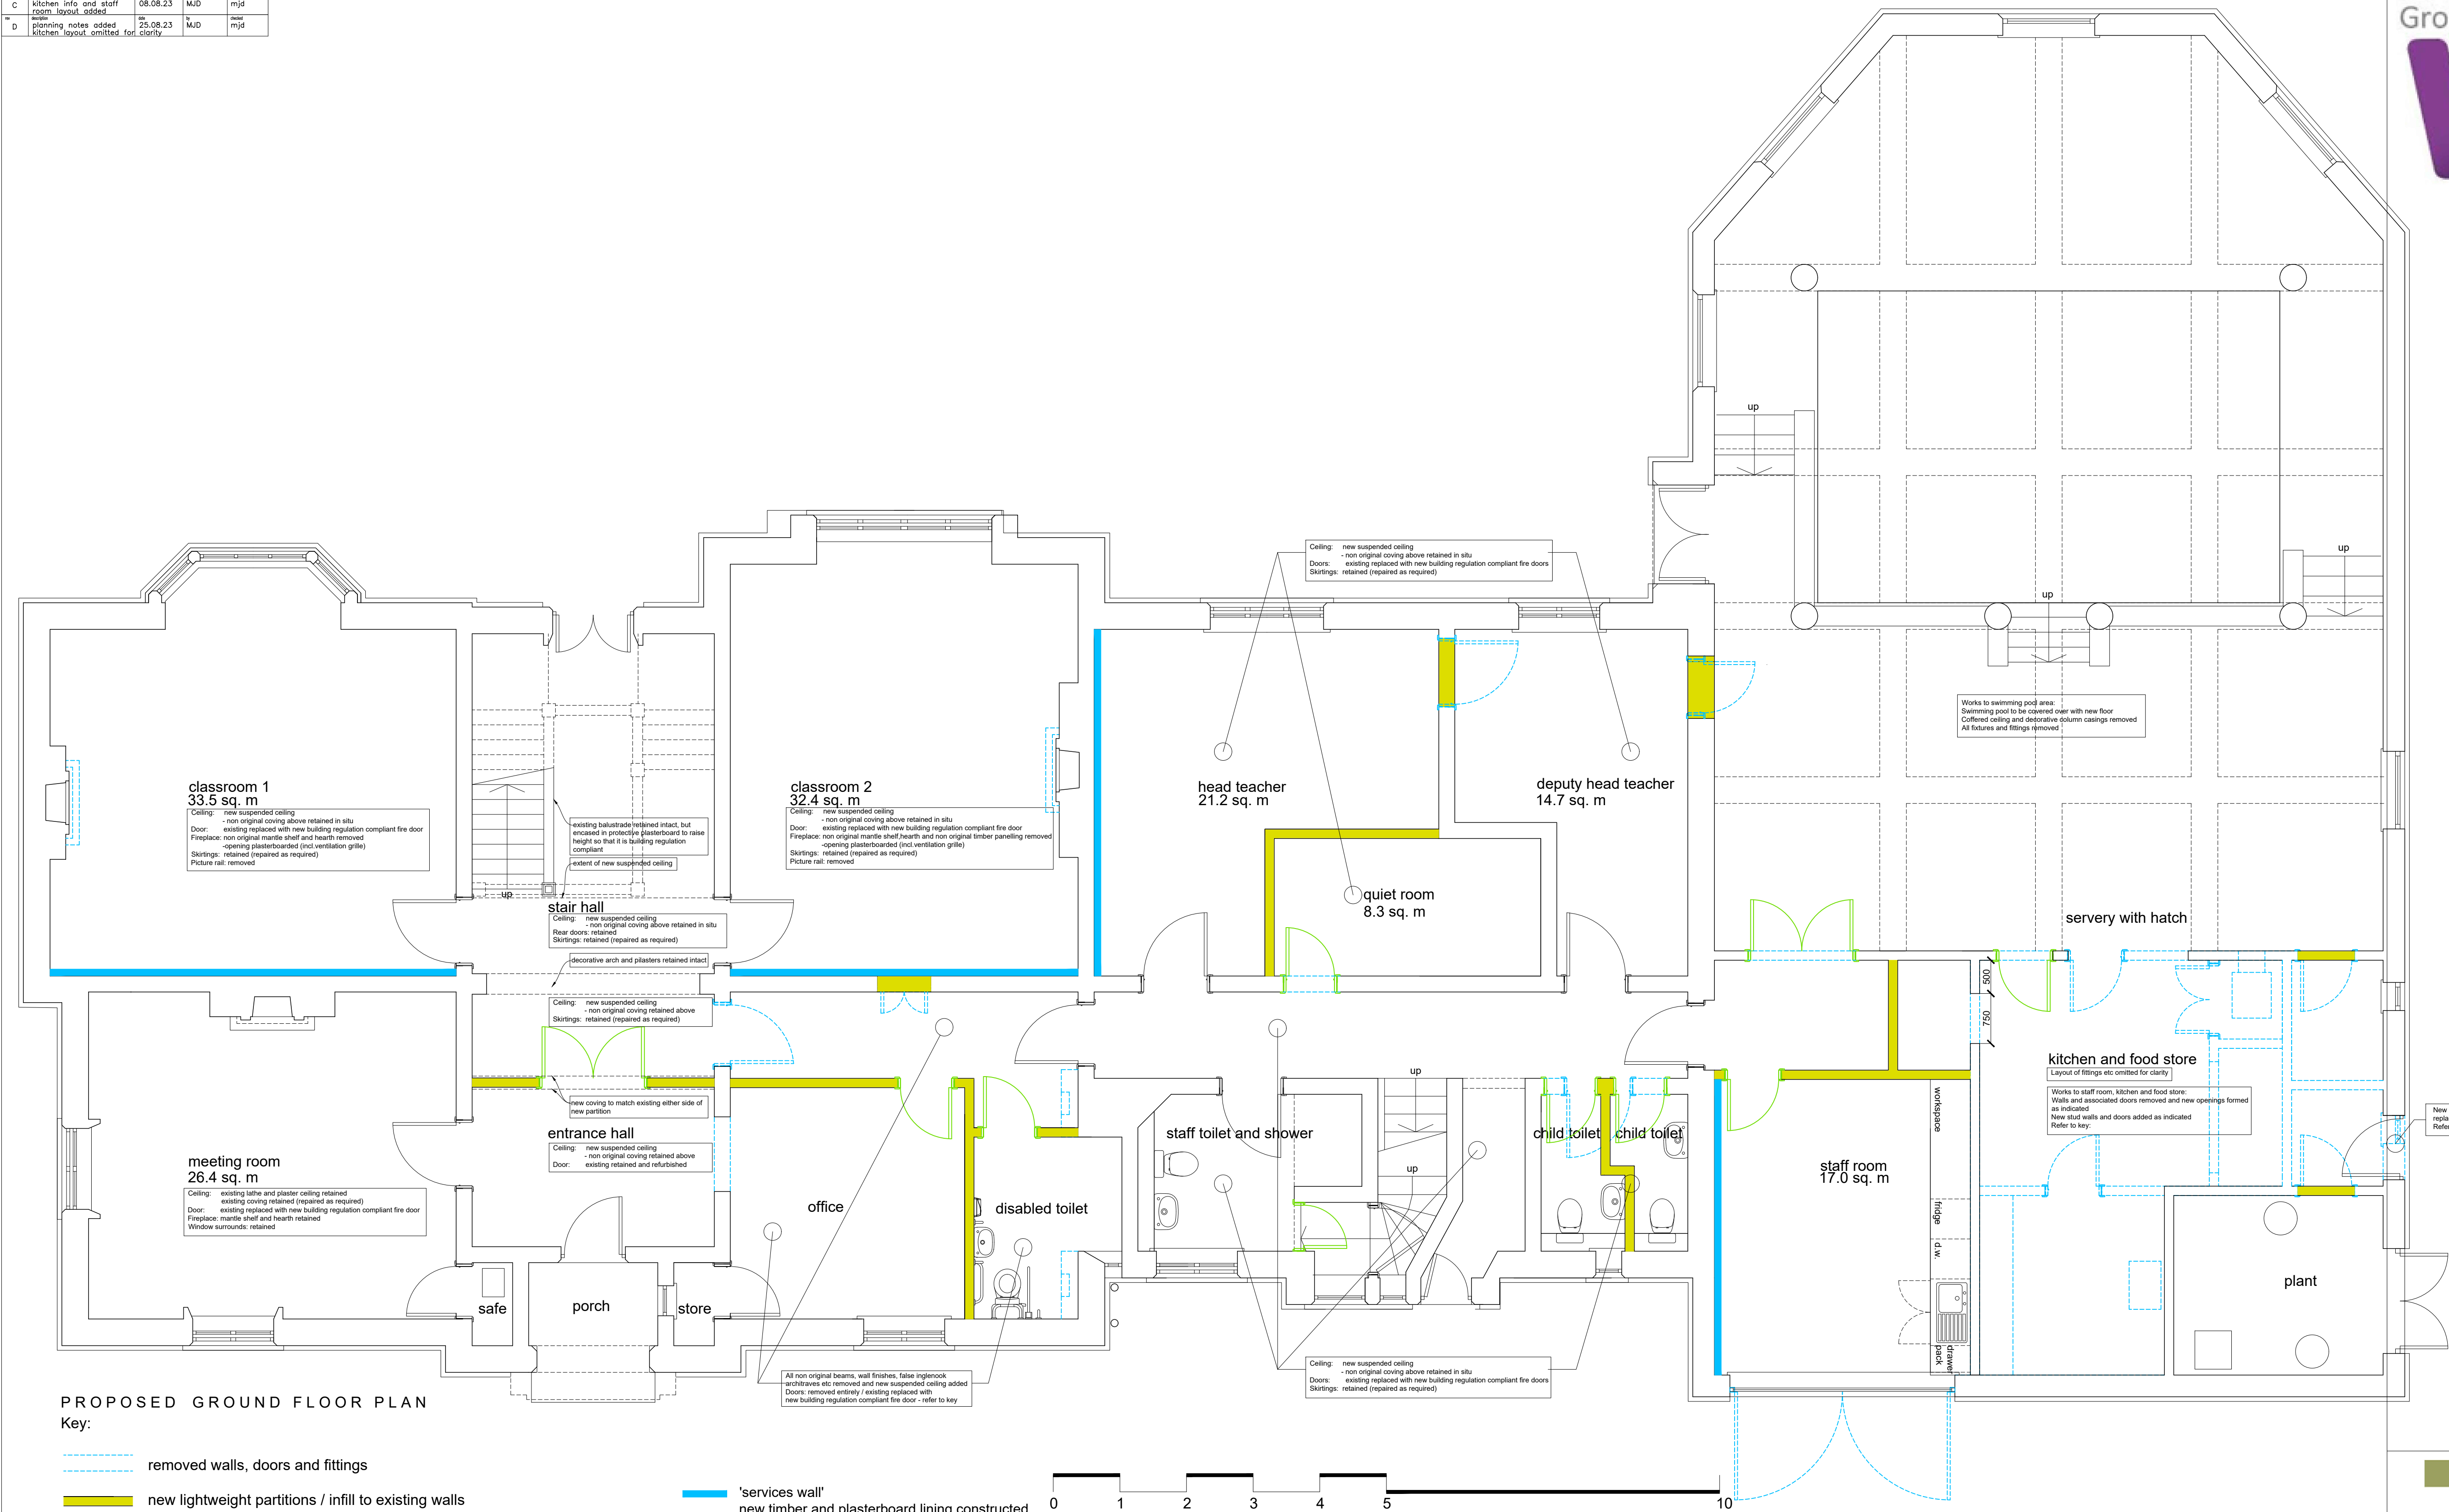

PROPOSED GROUND FLOOR PLAN

Key:

removed walls, doors and fittings

new lightweight partitions / infill to existing walls

new doors

'services wall'
new timber and plasterboard lining constructed independent to existing wall and to provide full height and width services void for electrical and data cabling and heating pipework for radiators etc taken to 100mm above new suspended ceiling - new wall to receive new skirting with profile to match retained within that room existing wall and skirting behind remains undisturbed

NOTE:
unless stated otherwise all existing timber windows and external doors retained, repaired and eased as required and internal restrictors fitted to windows to limit max.size of opening to 100mm.
where internal doors are removed, the associated frames are replaced on a like-for-like basis and to maintain the required fire resistance as required by the building regulations

space
architecture and design limited
The Studio
Lake House
Blackmoorfoot Road
Huddersfield
HD7 5TR
t: 01484 841423
t: 01484 947757
e: mjd@spacearchitecture.net
w: www.spacearchitecture.net

Client
The Witherslack Group Ltd
Project
Conversion of Existing Building
To Create a Specialist School
The Old Rectory, Rectory Lane
Market Bosworth, CV13 0LS
Drawing Title
Proposed Ground Floor Plan

Scale: A1: 1:100 A2: 1:100 Date: 24.02.23 Drawn: mjd Checked: mjd Drawing Number: 23.009(2)-3006 Revision: D