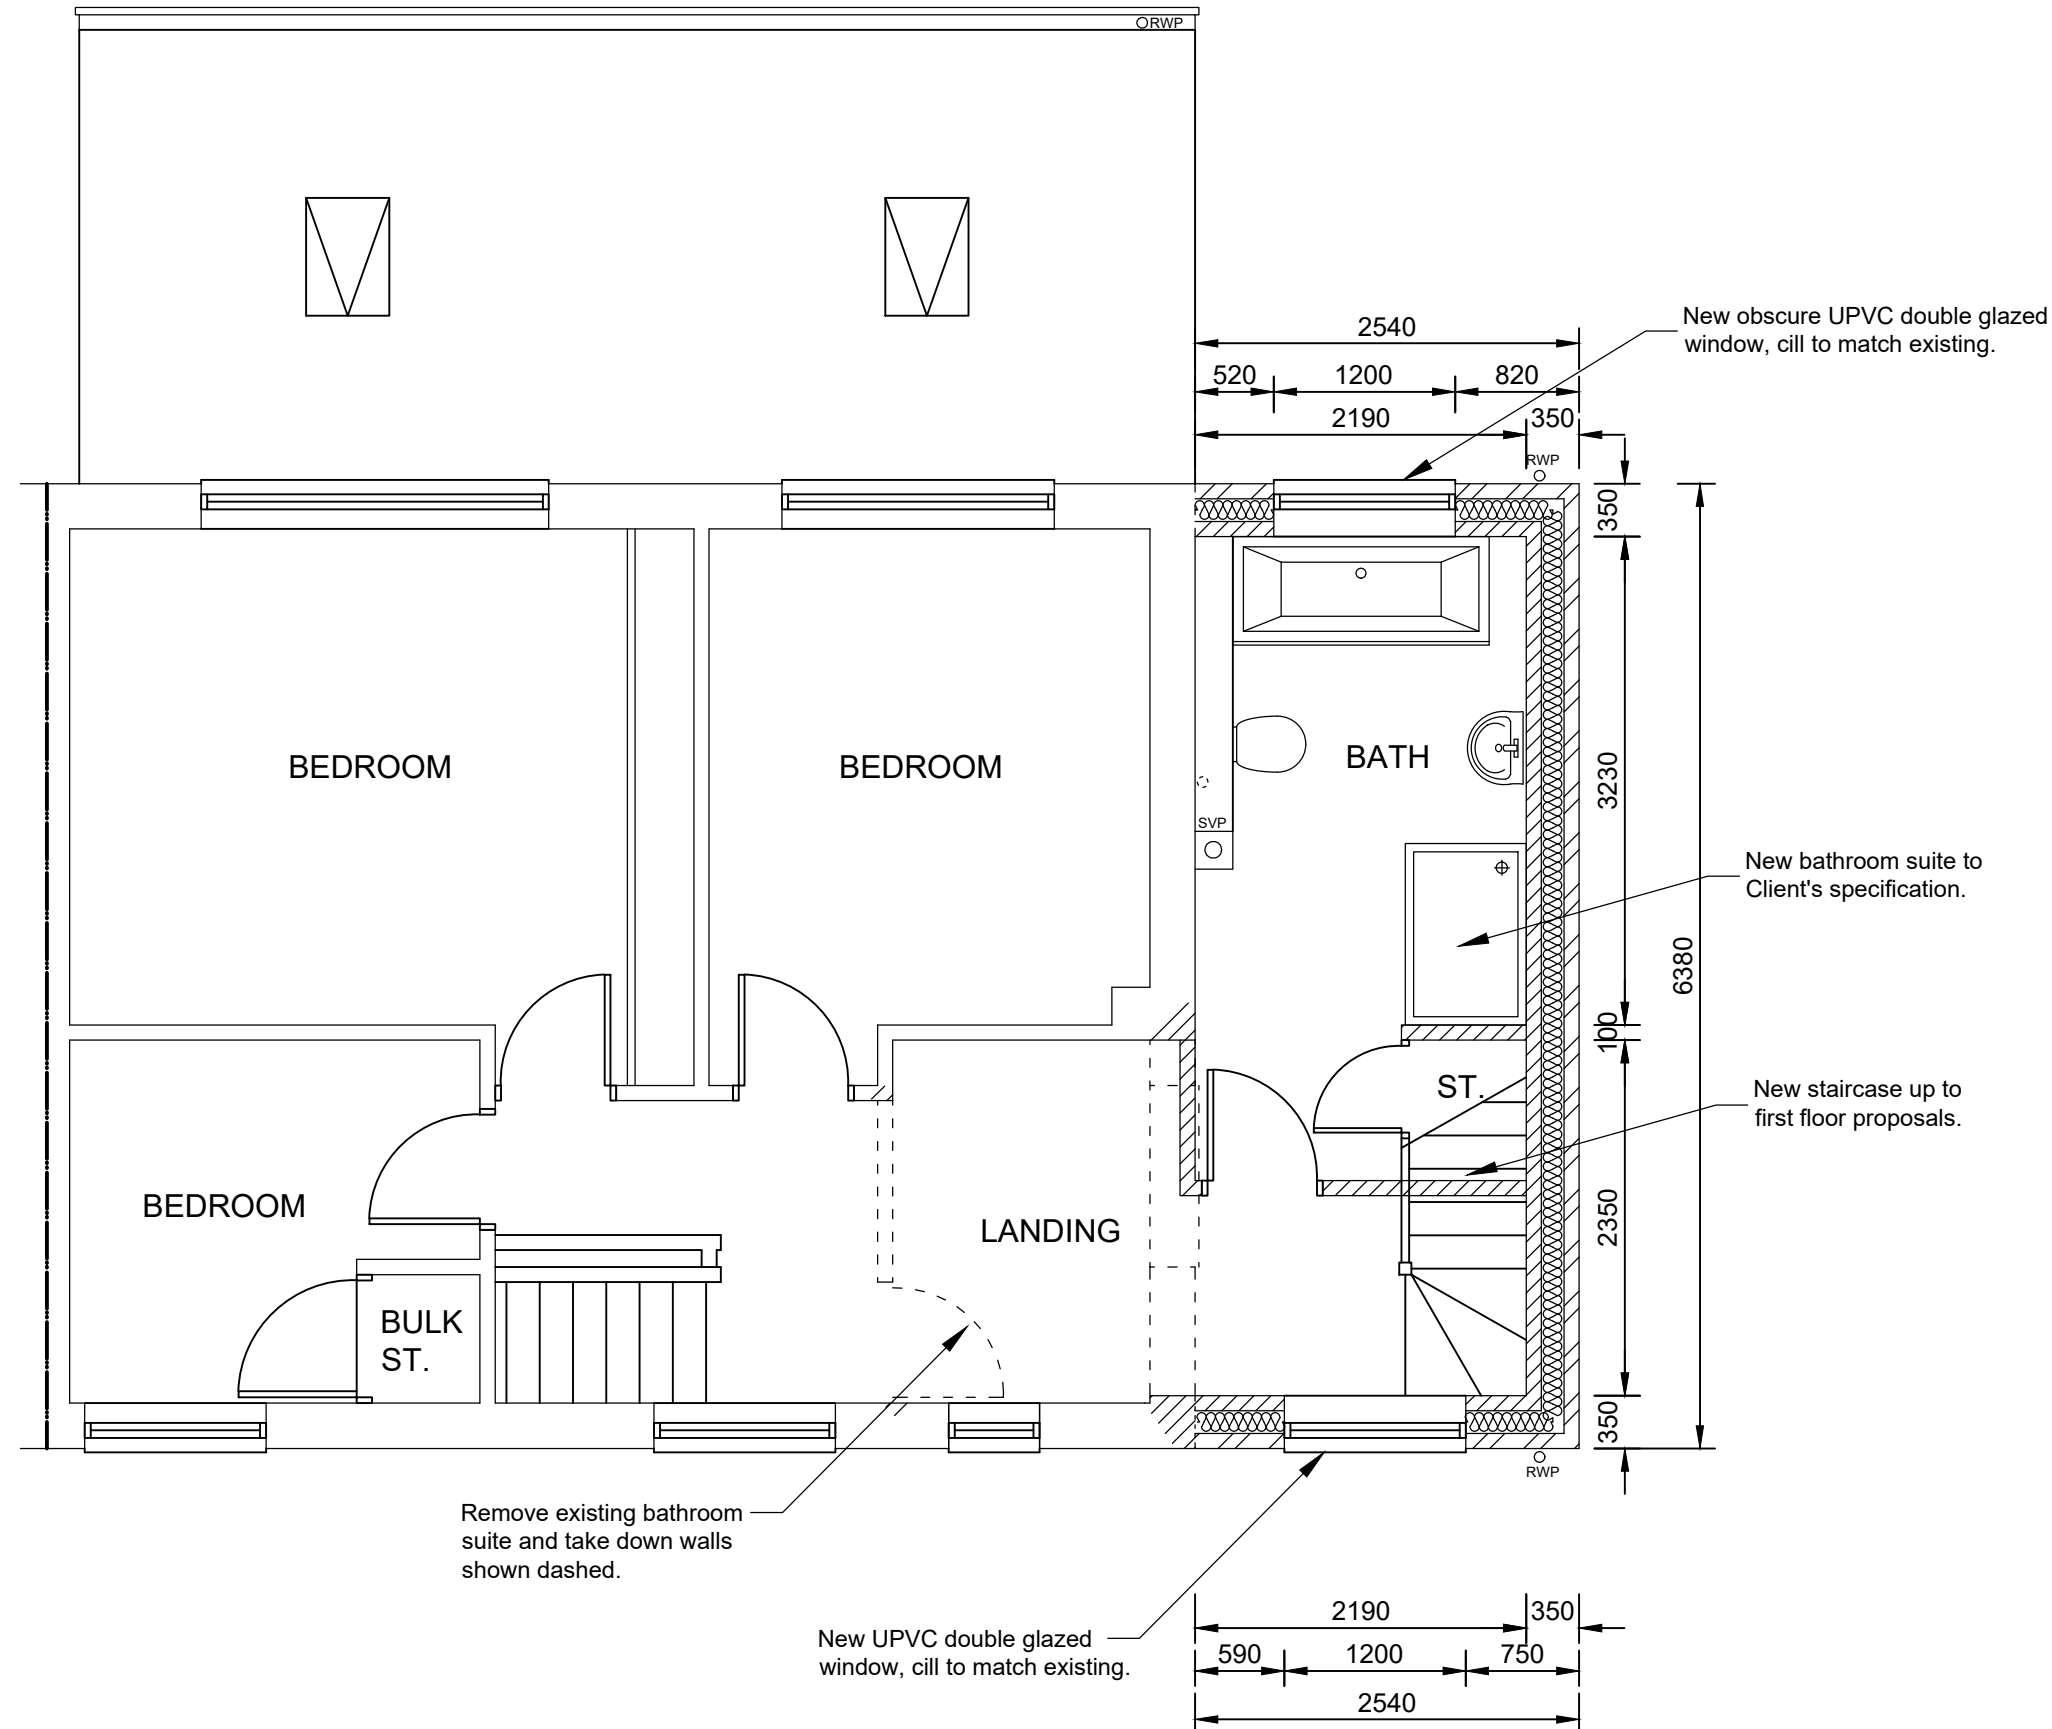


PROPOSED FIRST FLOOR PLAN

CLIENT:
Ben (Plasterer)

JOB DESCRIPTION:
PROPOSED EXTENSION TO SIDE AND
INTERNAL ALTERATIONS AT 97 Tudor Road,
Hinckley, LE10 0EG

SCALE 1:50 @ A3 DATE Dec 2023

DRAWING No: 23/B1/05

ALL DIMENSIONS TO BE CHECKED ON SITE BEFORE CONSTRUCTION.
ANY DISCREPANCIES TO BE DISCUSSED AND AGREED WITH ARCHITECT PRIOR
TO PROCEEDING.

HEALTH AND SAFETY EXECUTIVE (HSE) WILL NEED TO BE NOTIFIED PRIOR TO
COMMENCEMENT OF THE PROJECT