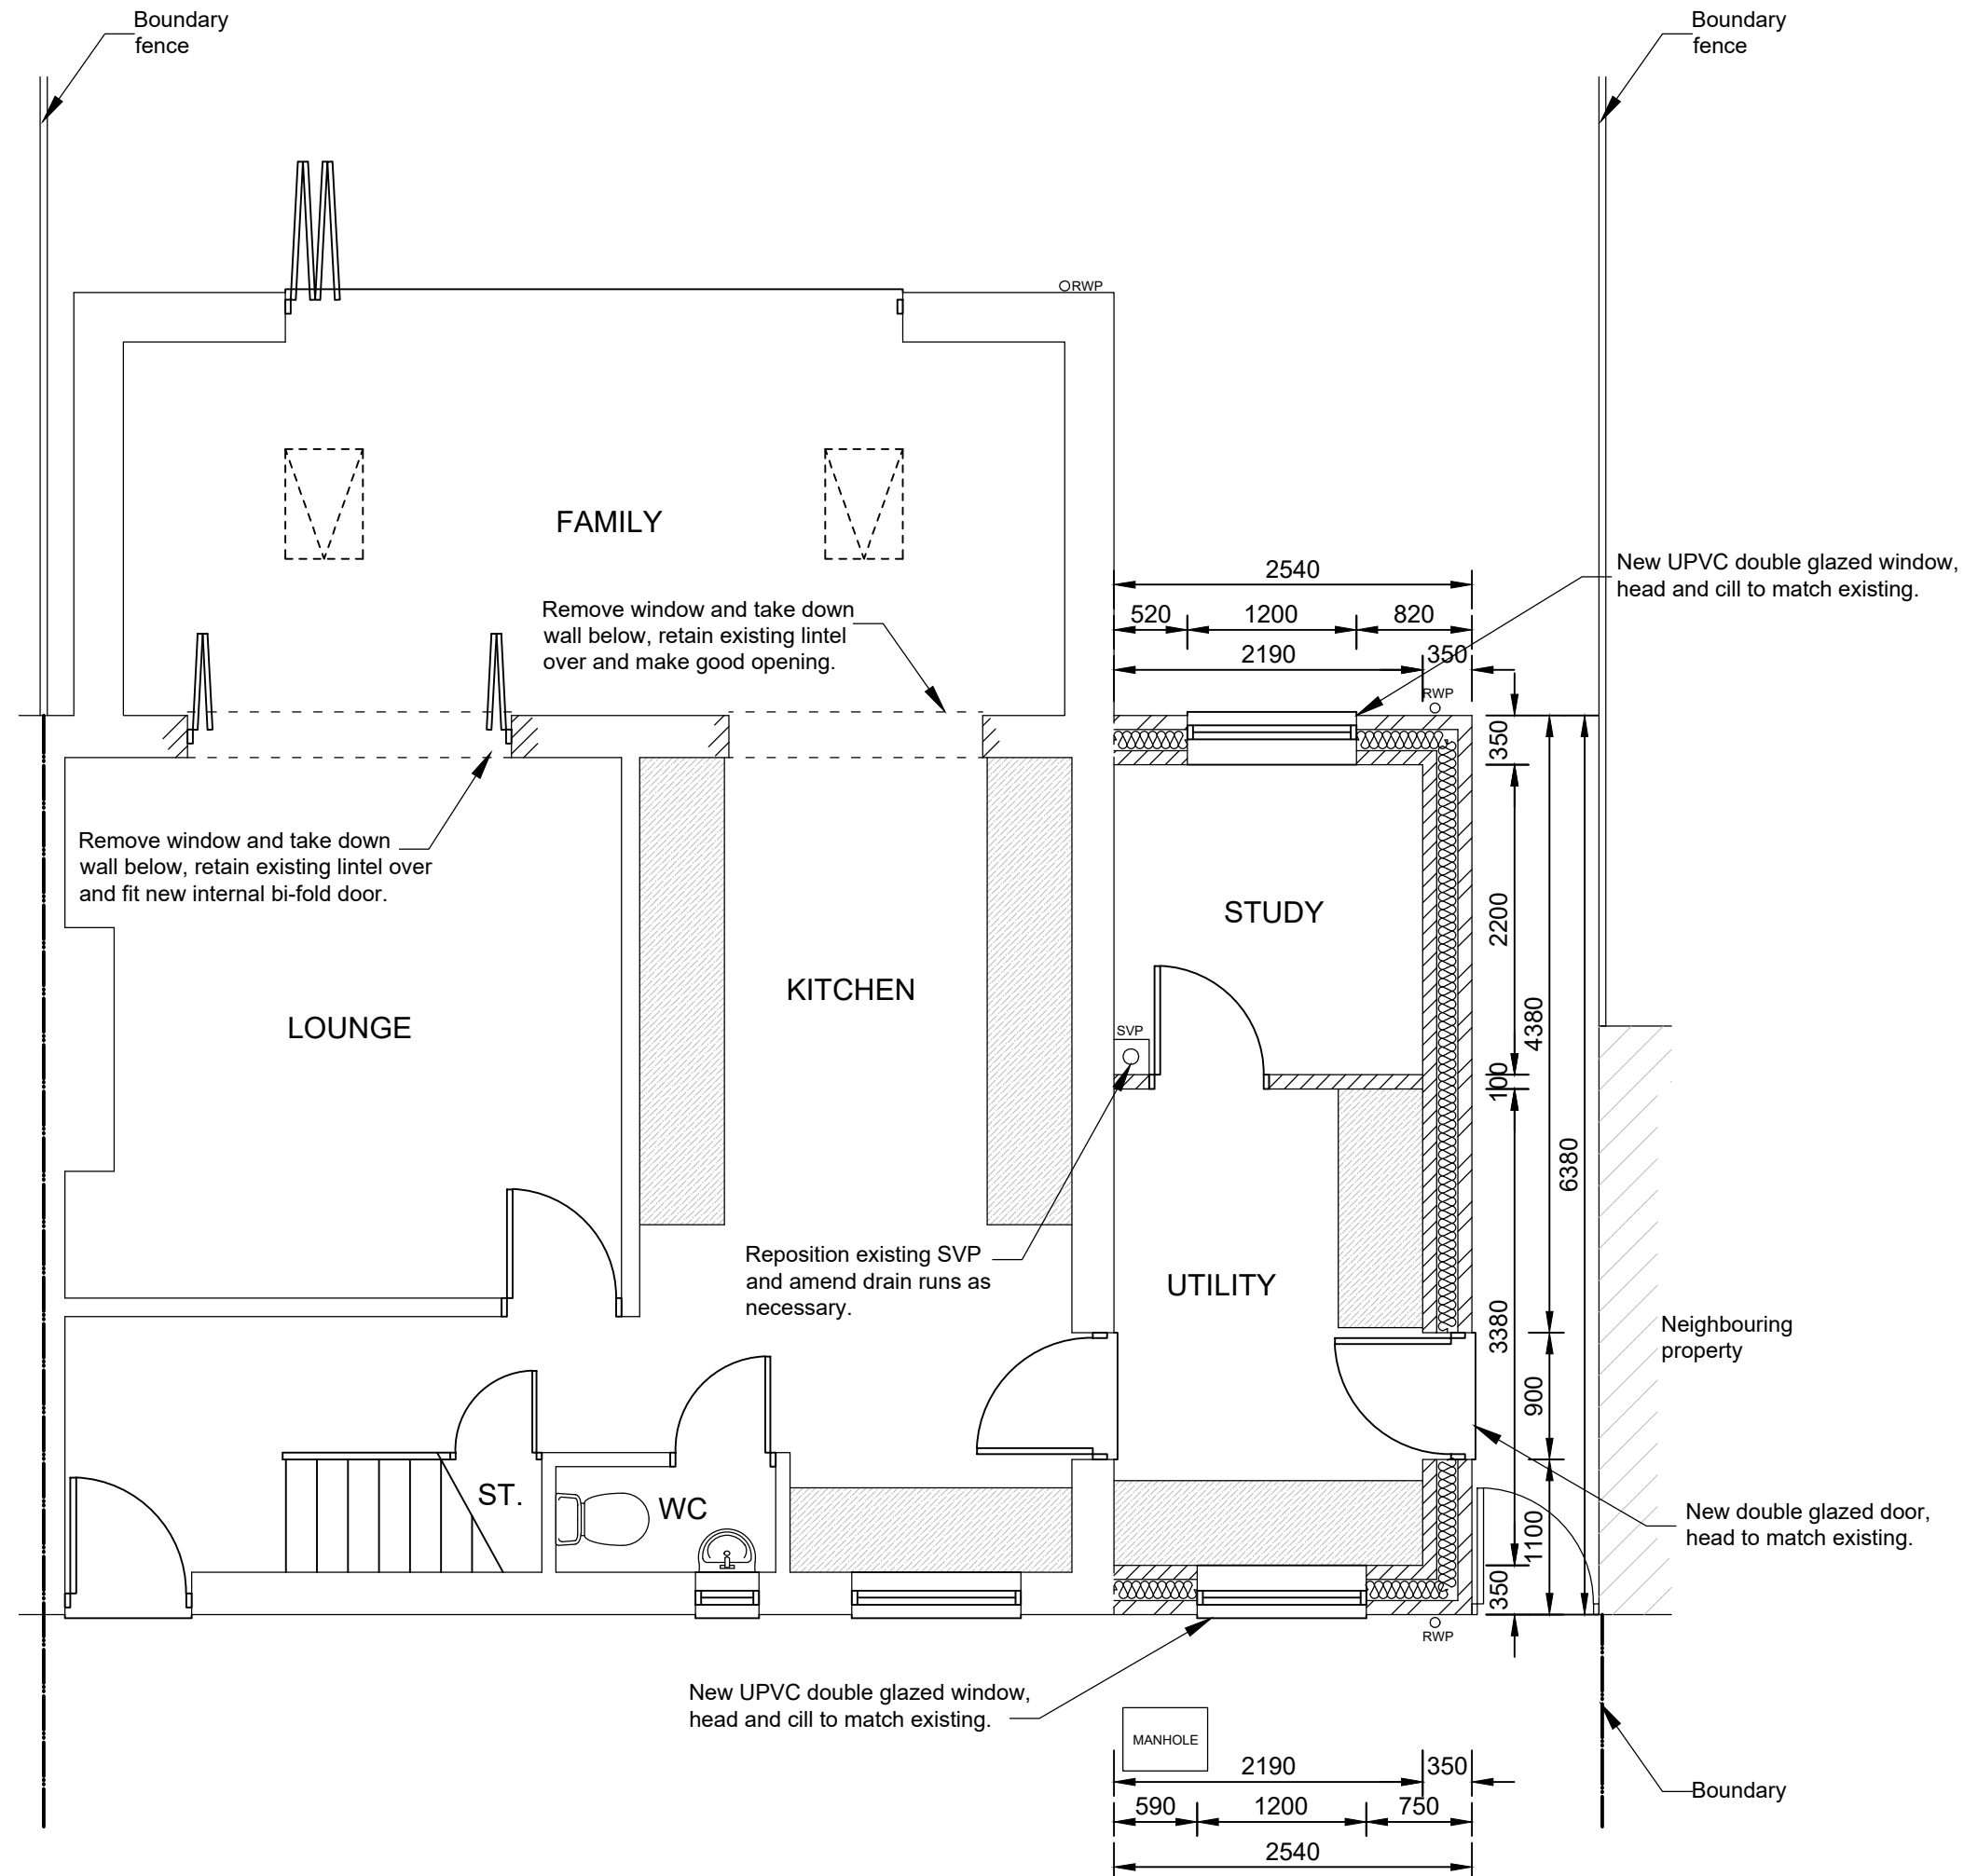


**PROPOSED
GROUND FLOOR PLAN**

CLIENT: Ben (Plasterer)		
JOB DESCRIPTION: PROPOSED EXTENSION TO SIDE AND INTERNAL ALTERATIONS AT 97 Tudor Road, Hinckley, LE10 0EG		
SCALE	1:50 @ A3	DATE Dec 2023
DRAWING No: 23/B1/04		
ALL DIMENSIONS TO BE CHECKED ON SITE BEFORE CONSTRUCTION. ANY DISCREPANCIES TO BE DISCUSSED AND AGREED WITH ARCHITECT PRIOR TO PROCEEDING.		
HEALTH AND SAFETY EXECUTIVE (HSE) WILL NEED TO BE NOTIFIED PRIOR TO COMMENCEMENT OF THE PROJECT		