



Materials key:


1. Vertical timber cladding - dark grey
2. Glass padel court walls - refer to plan drawing
3. Aluminium doorsets, colour dark grey
4. Composite roof panel system, colour Merlin Grey (BS 18 8 25)

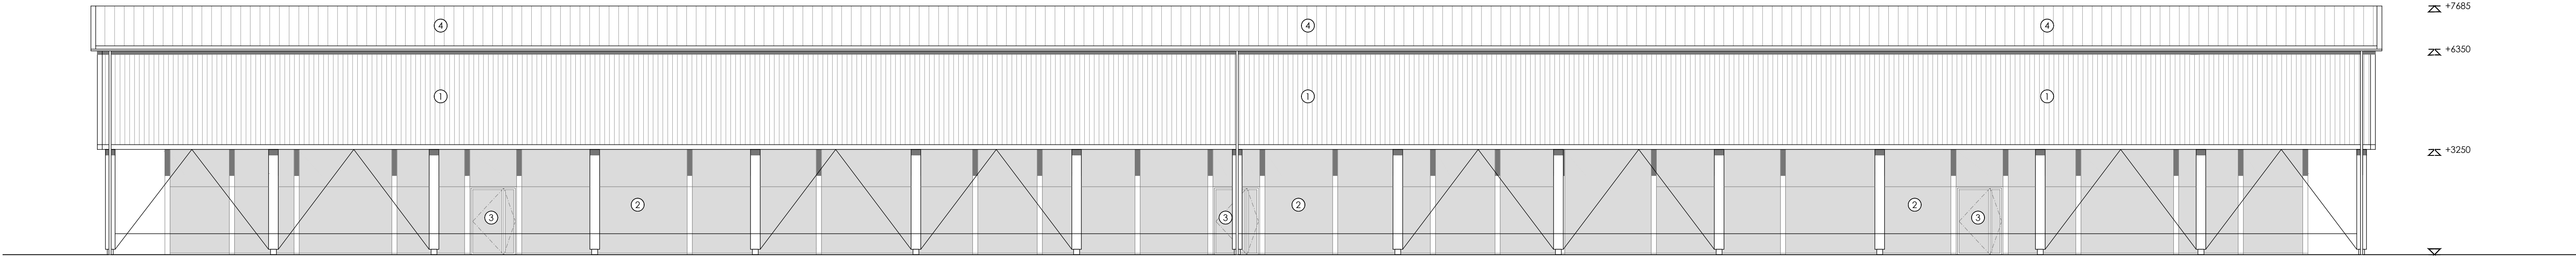


Proposed Padel Courts - South Elevation

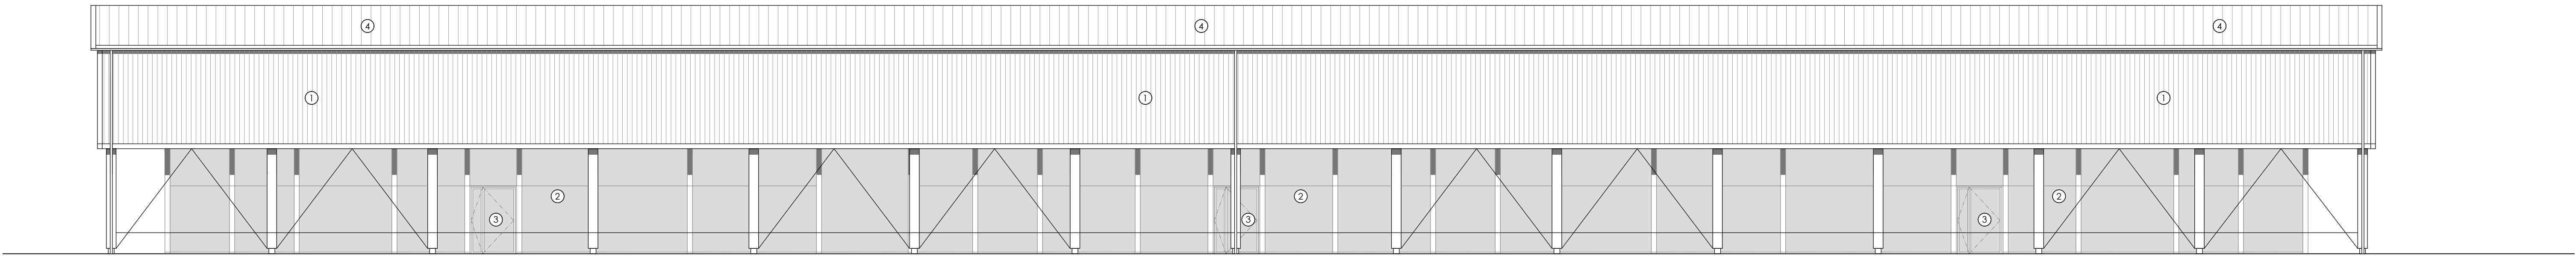

Proposed Padel Courts - North Elevation

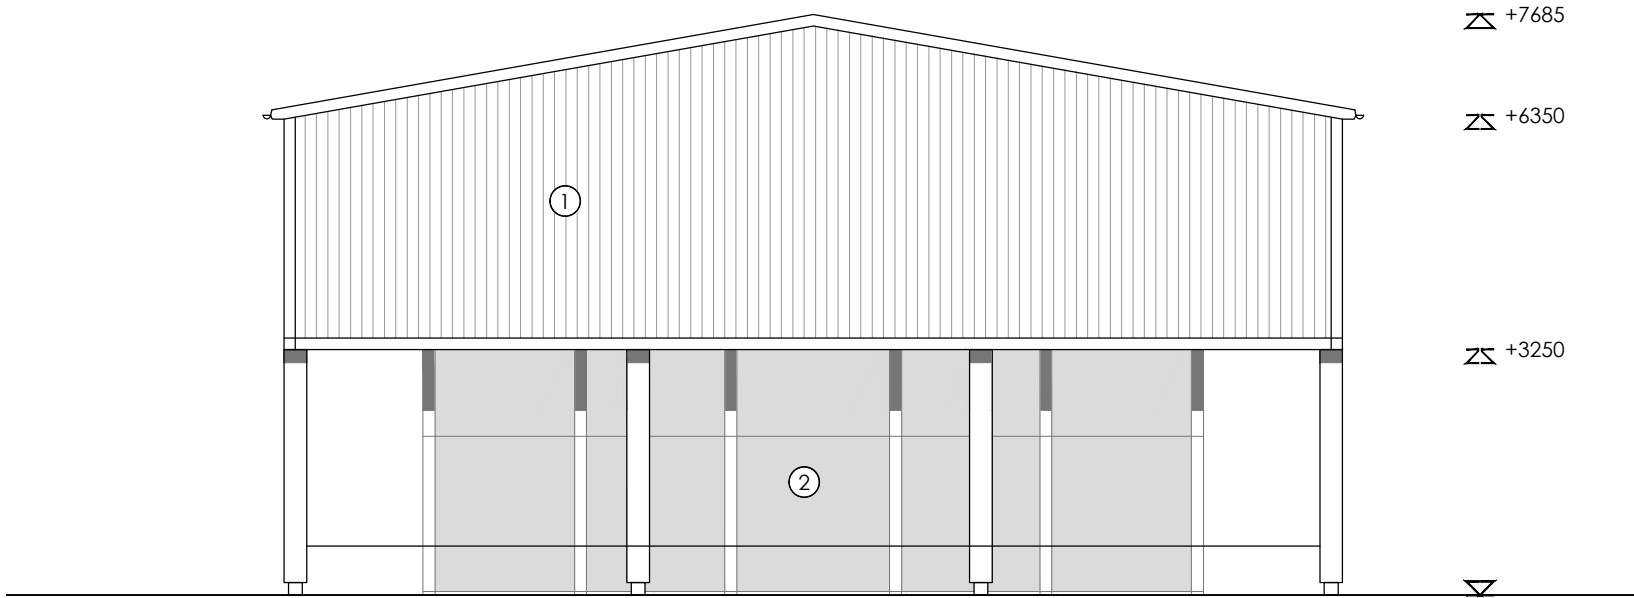

Proposed Padel Courts - East Elevation

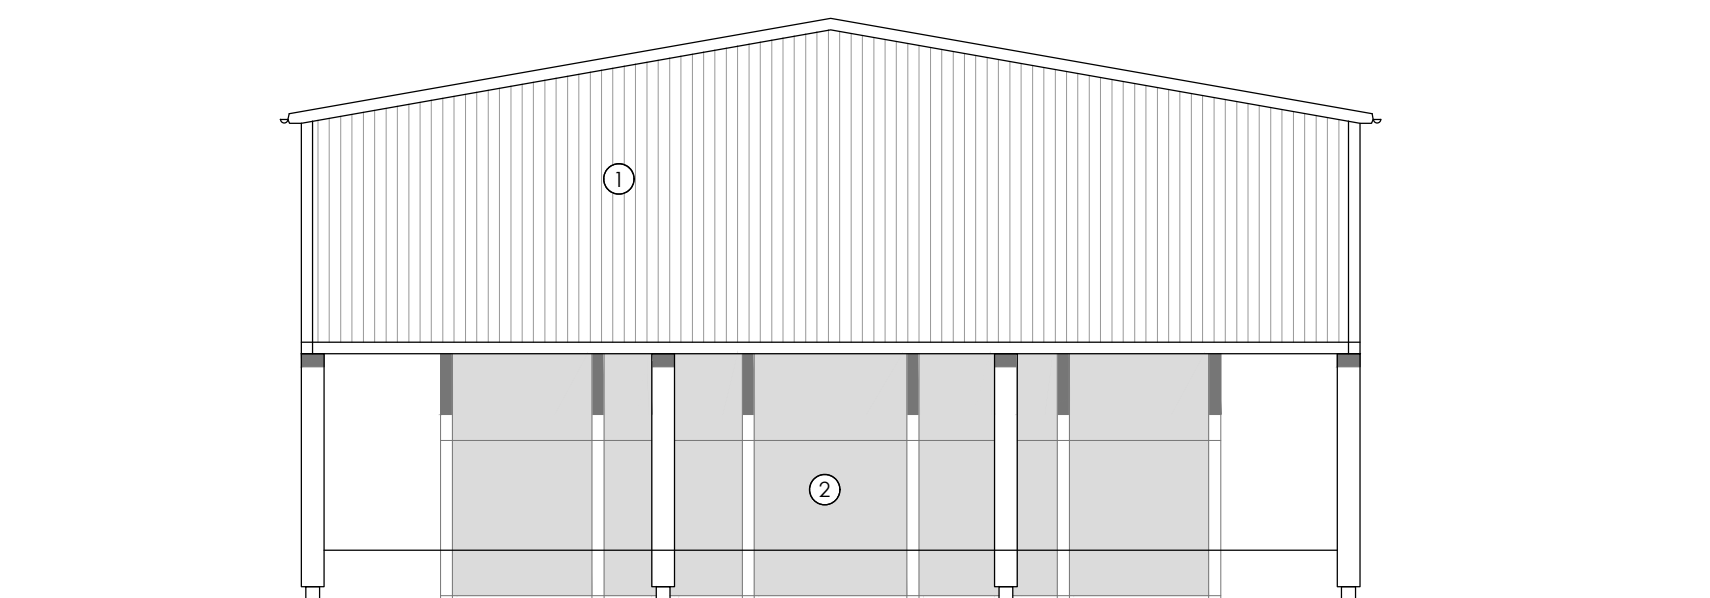

Proposed Padel Courts - West Elevation

20/03/2026 KS PL1: First planning issue.

Revision Notes:

Drawing Status:

PLANNING

hssp
architects

Pera Business Park, Nottingham Road
Melton Mowbray, LE13 0PB

Telephone: 01664 563 288 Fax: 01664 563 360
E-Mail: info@hssparchitects.co.uk Web: www.hssparchitects.co.uk

Project:

Proposed Development
Ratby Sports Club
Desford Lane, Ratby
Leicestershire, LE16 0LE

Title:

Proposed Padel Courts - Elevations

Scale:	Drawn:	Checked:	Date:
1:100	KES	-	March 2026

Drawing No.	Revision:
9431_03_07	PL1



HSSP A1