



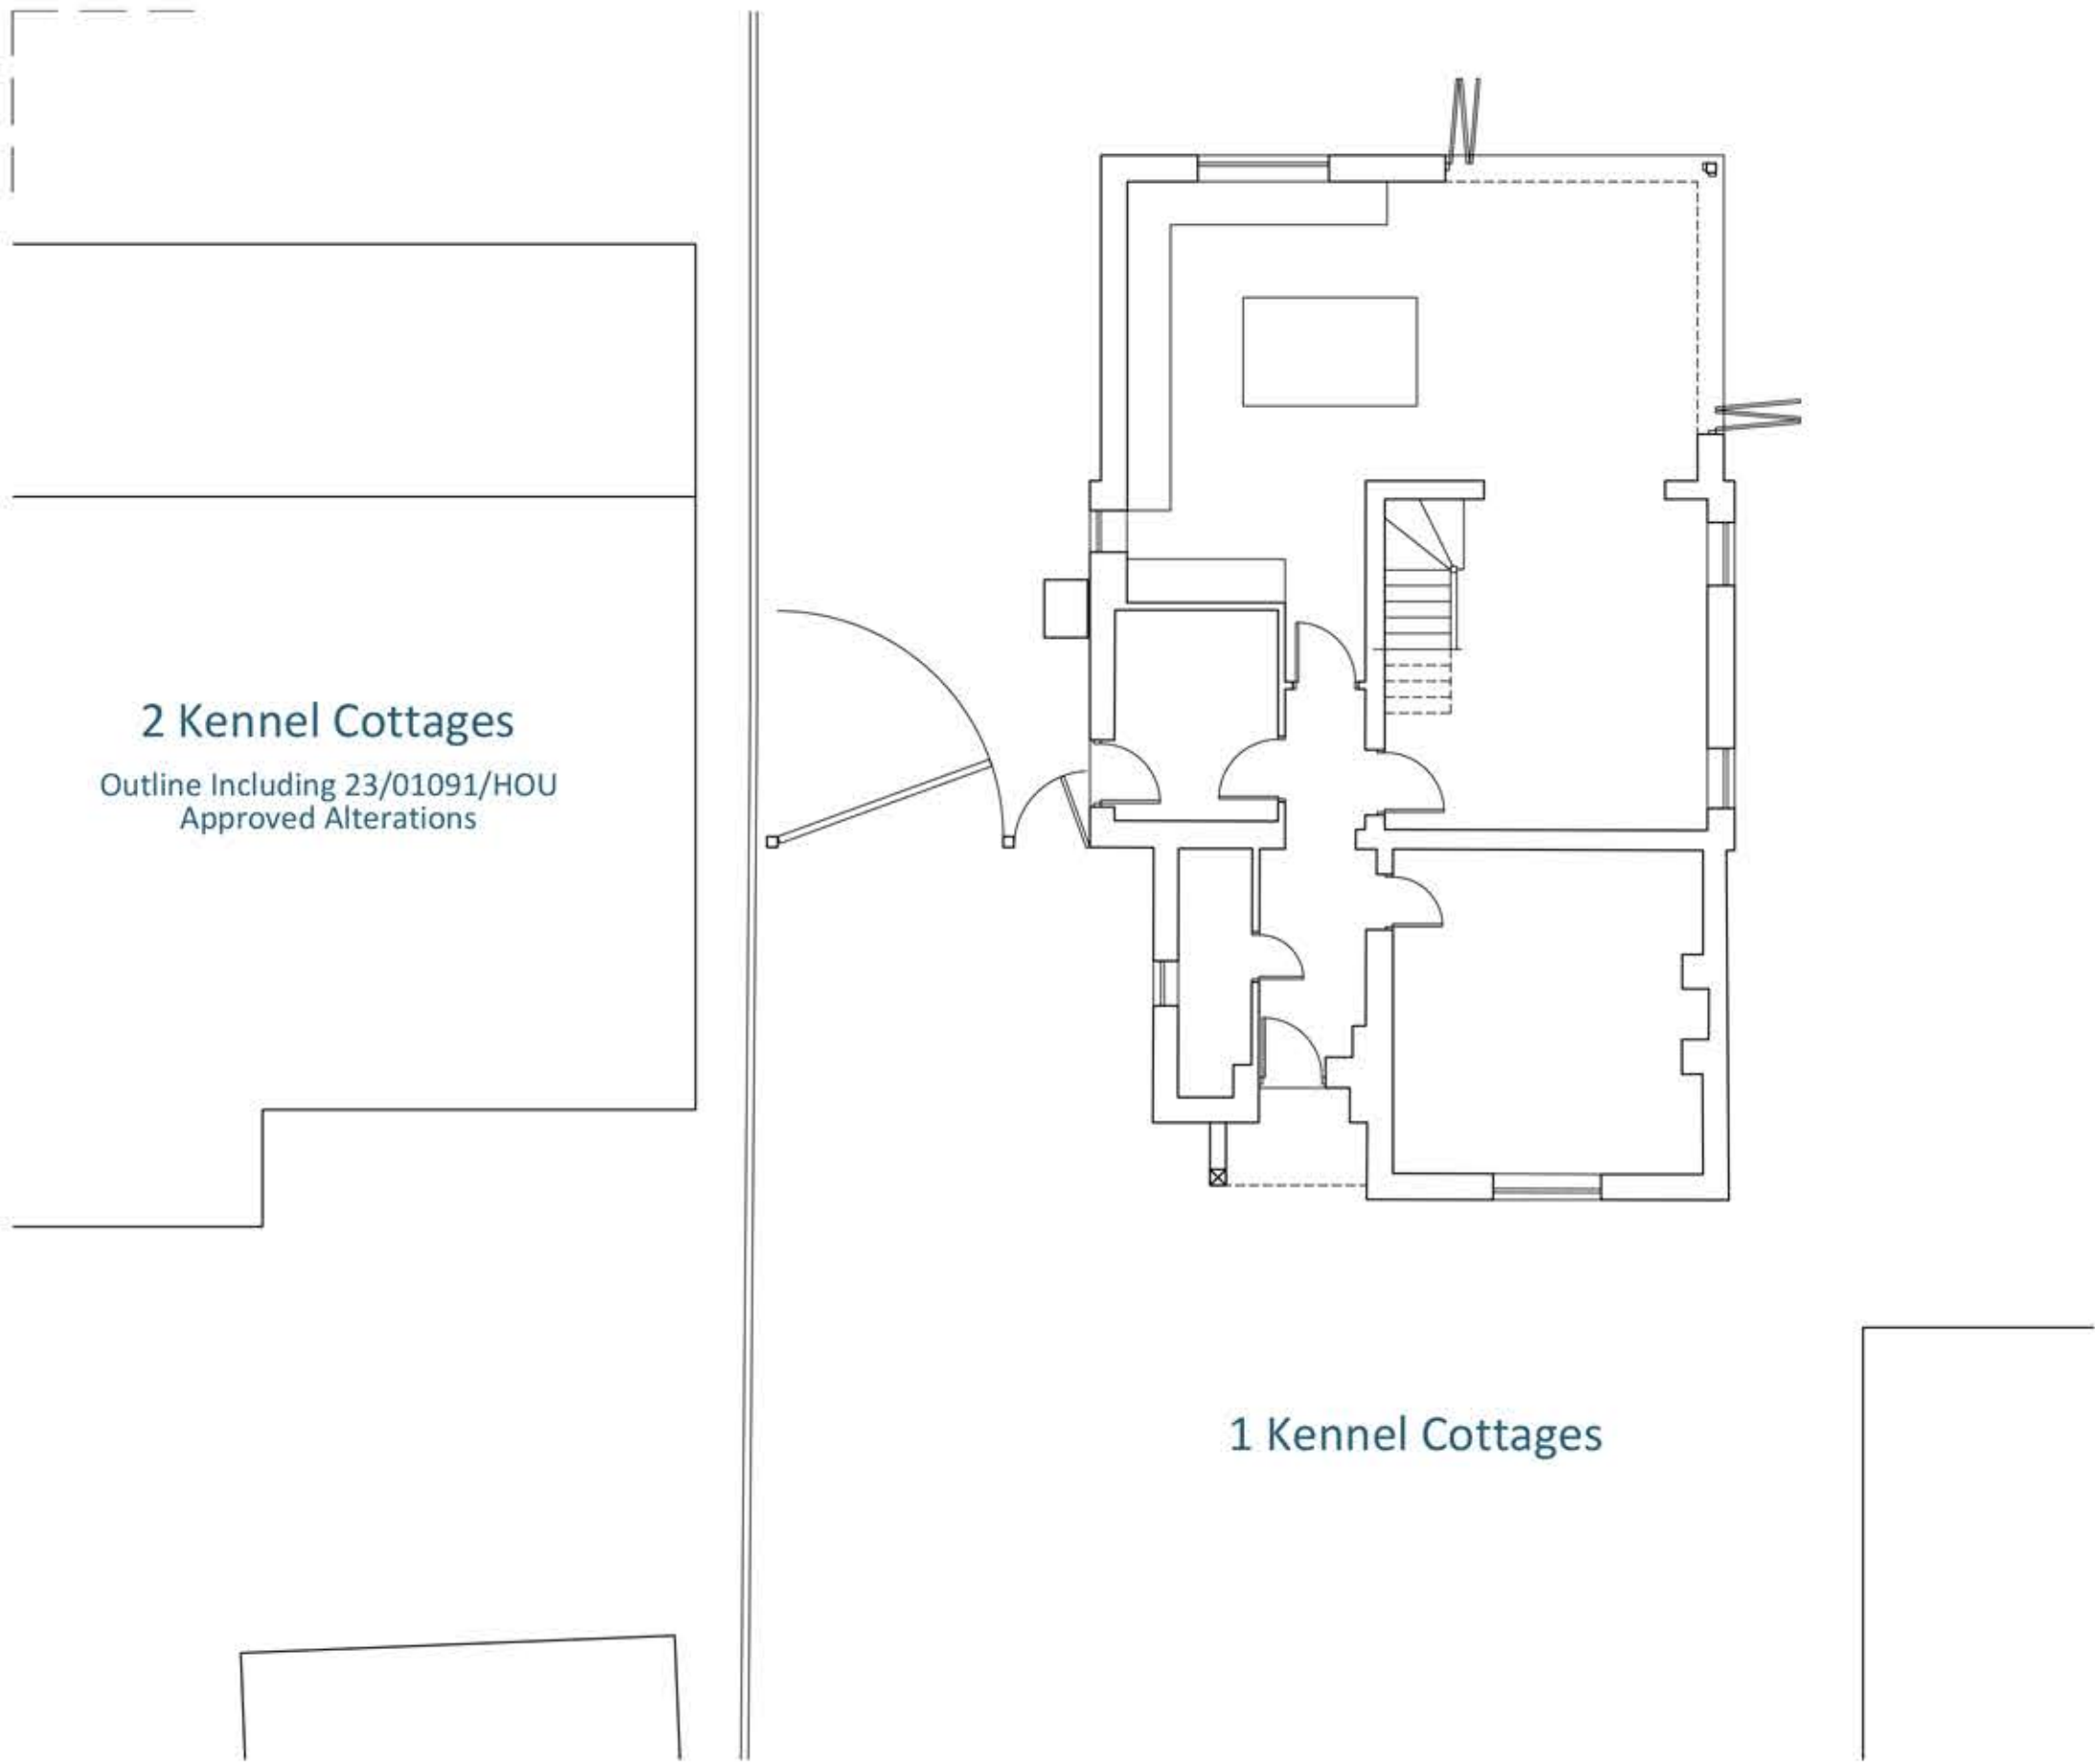

Existing Site Plan
Scale 1:100

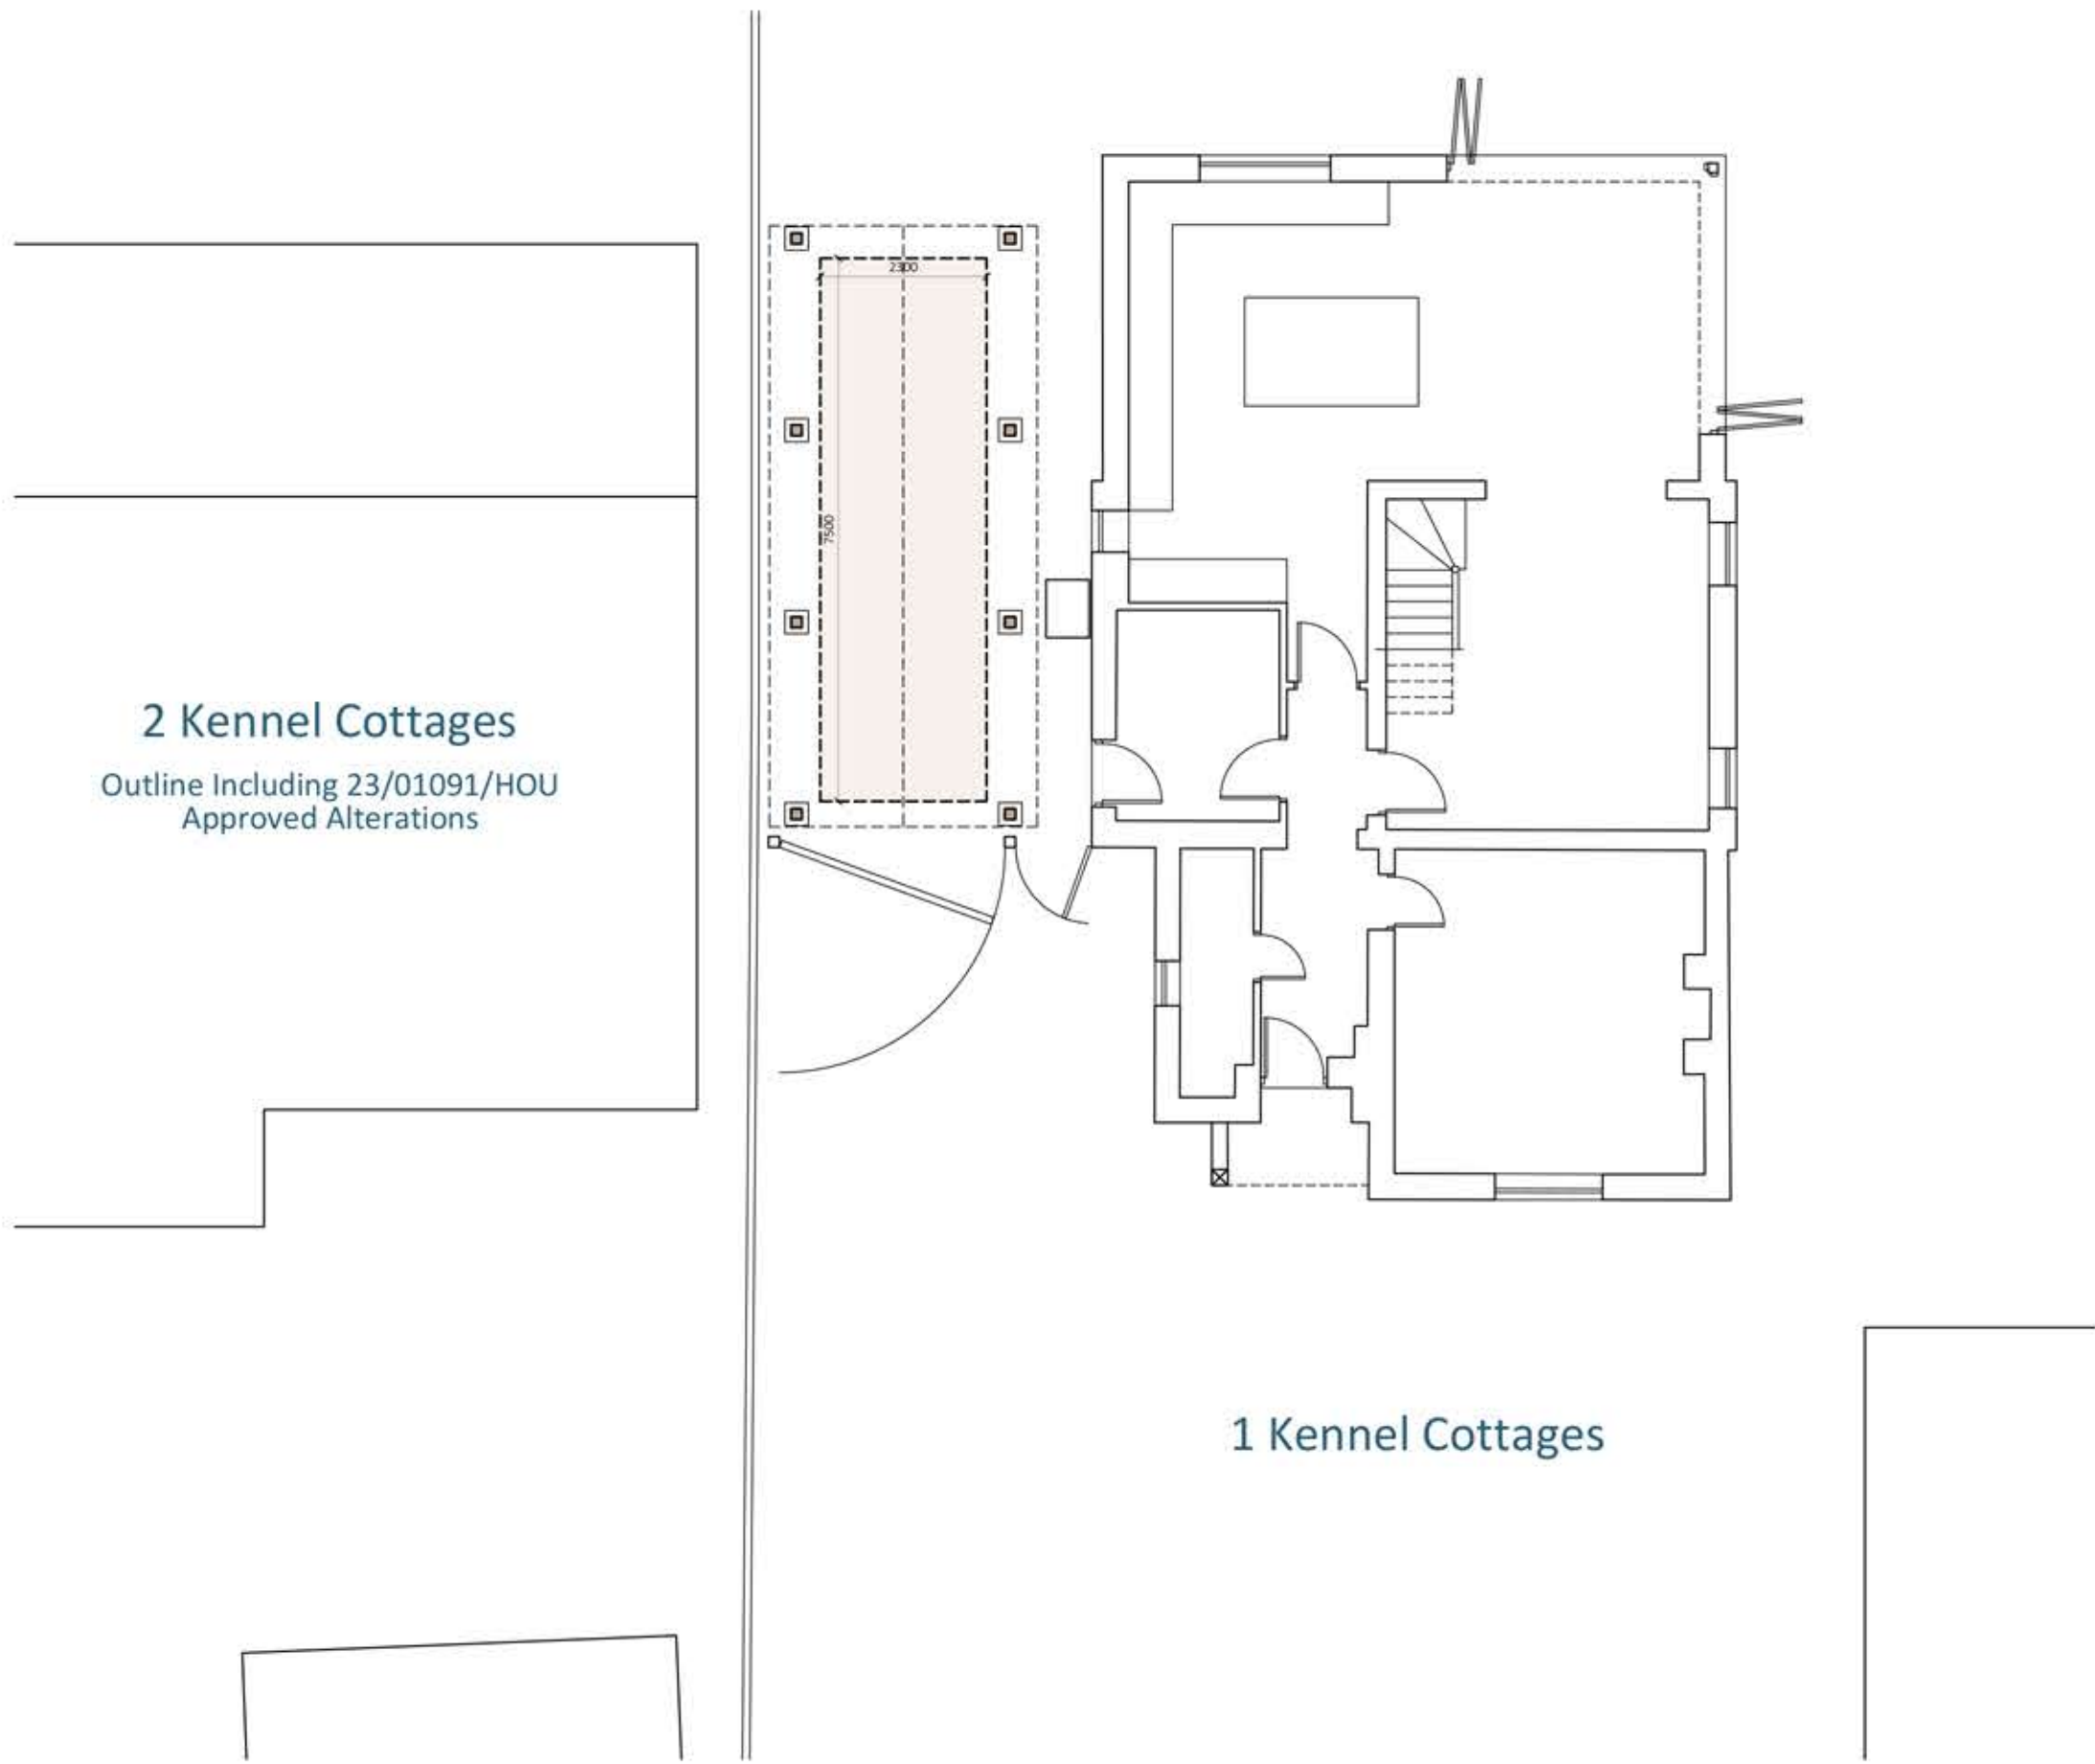


Proposed Site Plan
Scale 1:100




Existing Street Scene
Scale 1:100



Proposed Street Scene
Scale 1:100

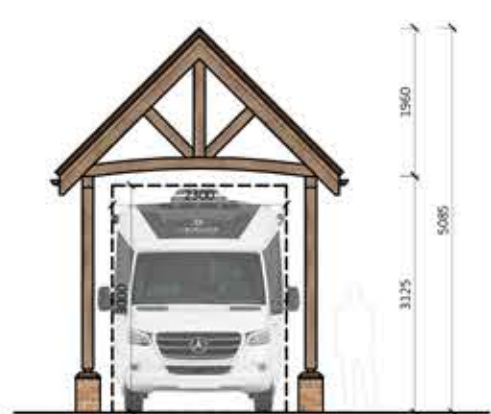

Proposed Front Elevation
Scale 1:100

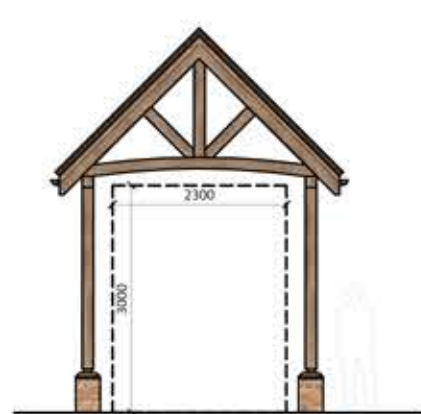


Proposed Rear Elevation
Scale 1:100



Proposed Side Elevation
Scale 1:100



Proposed Side Elevation
Scale 1:100

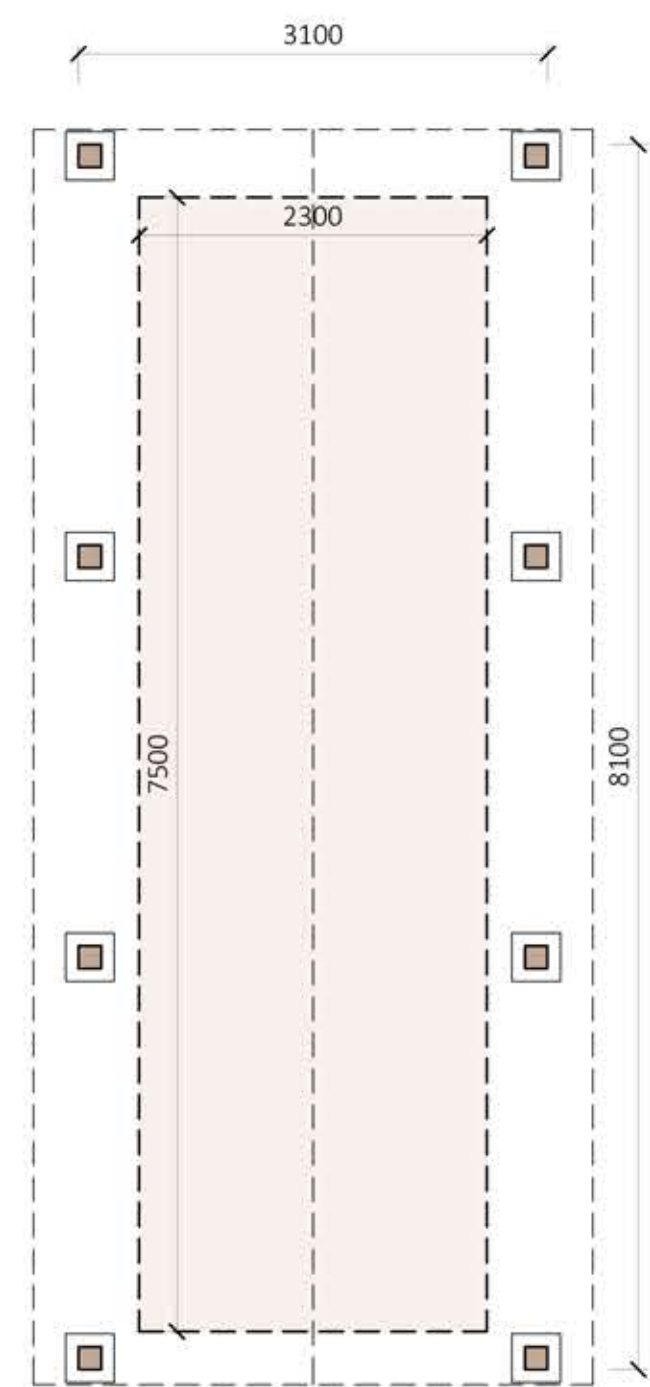

Proposed Floor Plan
Scale 1:50



Disclaimer

© This drawing is the copyright of Lawrence & Finley Architects Ltd. and may not be reproduced or used except by written permission.
Figured dimensions to have precedence over scaling.
Please read this drawing in conjunction with the specification.
Check all site dimensions prior to any construction.
Refer any discrepancies found to the Architects.

Revisions

--	--

Contact + Location

T 07974 834305
E kristian@lfarchitects.co.uk

Lawrence & Finley Architects Ltd.
27 Templar Road,
Ashby-De-La-Zouch,
Leicestershire, LE65 2AD

Details

Client Job Title Job Type Drawing Title	Mr & Mrs Dwyer 1 Kennel Cottages, Gopsall, Twycross Residential Outbuilding Existing + Proposed
Job Number Drawing Number Scale Status	NJ425 PL-02 1:100 + 1:50 A1 PLANNING



LAWRENCE | FINLEY
ARCHITECTS