


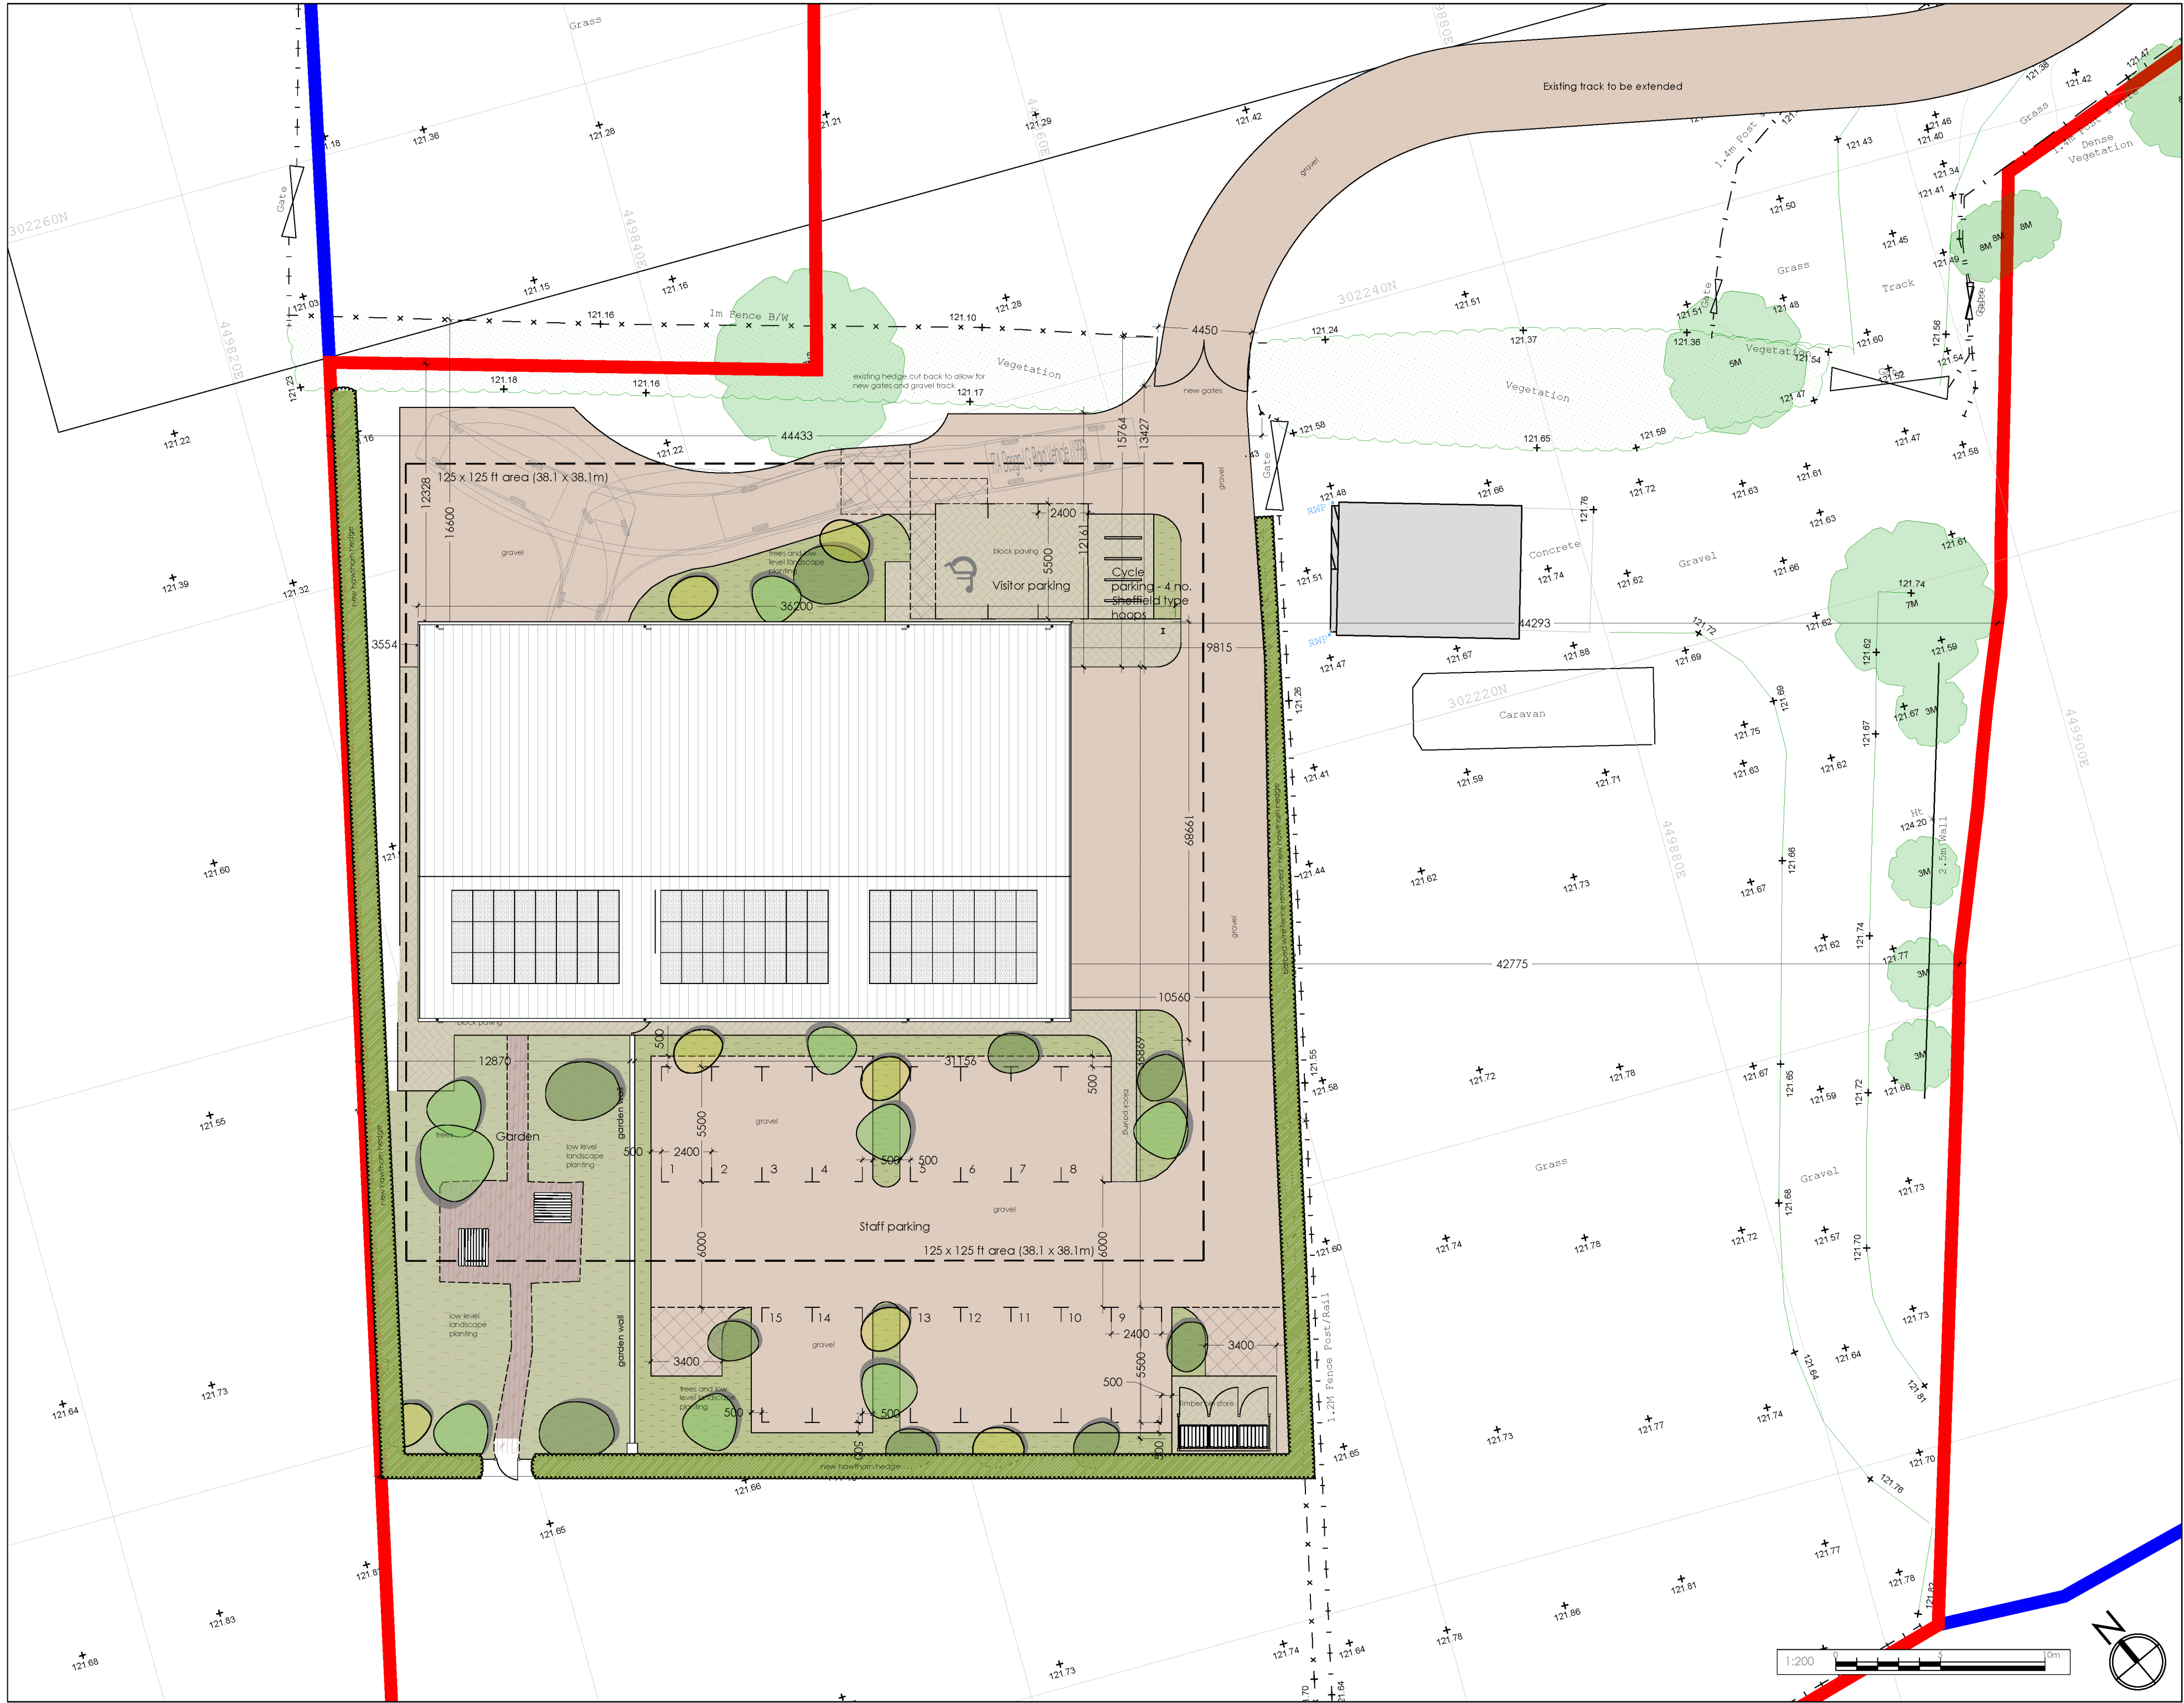

COPYRIGHT NOTICE:
This drawing is the copyright of the Architects
and may not be reproduced or used except
by written permission.

©Crown copyright and database rights(2014)
Ordnance Survey licence number100047514

Notes
This drawing is to be read in conjunction with all relevant drawings and
specifications.
Do not scale from this drawing. Use figured dimensions only. All levels and
dimensions to be checked on site. All level and dimensional discrepancies
are to be brought to the immediate attention of HSP Architects Ltd.
Responsibility cannot be accepted for alteration and/or deviation from
this design without prior acknowledgement of HSP Architects Ltd.
Copyright reserved. This drawing may only be used for the client and
location specified in the title block. It may not be copied or disclosed to
any other third party without prior written consent from HSP Architects Ltd.
Prior to any work commencing on site, the engineer is to be contacted
regarding the current status, revision or regulatory approval of the
drawing.
All work to be to the entire satisfaction of the HSE or Local Authority not
withstanding anything shown or indicated on these drawings. All
workmanship and materials to be the best of their respective kind and of
at least equivalent of the appropriate British Standard Code of Practice. All
relevant dimensions and levels to be ascertained or checked and verified
on site before specific areas of work are commenced.
This drawing is to be read in conjunction with clients
specification/employees requirements and structural engineers design.

20/02/2026 KS PL1: First planning issue.

Revision Notes:

Drawing Status:

PLANNING

hssp
architects

Pera Business Park, Nottingham Road
Melton Mowbray, LE13 0PB

Telephone: [REDACTED]
E-Mail: [REDACTED] Web: www.hssparchitects.co.uk

Project:
Proposed SME Commercial Unit
Forest House, Leicester Lane
Desford
Savage Marine Lighting

Title:
Proposed Site Plan

Scale: 1:200	Drawn: KES	Checked: NJC	Date: Feb 2026
Drawing No: 8658_0303_1001	Revision: PL1		

HSP A2