

© Copyright notice - This drawing and its contents are the copyright of Mid West Planning Ltd and may only be used once under contract.



Purpose and limitations - Prepared solely for Development Control (planning) purposes, all dimensions and levels are for planning reference only and must be verified by detailed site survey and actual site conditions before use for construction, tendering, or any other purpose.

Client responsibility - The Client must ensure all Building Control and construction drawings comply with approved planning permissions.

Scaling - Scaling from this drawing is for Development Control use only.

KEY

- APPLICATION BOUNDARY 727m²
- DISTRICT BOUNDARY
- PROPOSED BUILDING TO BE CONVERTED

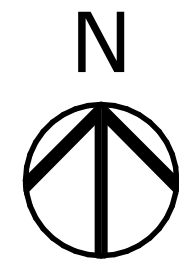 

Ordnance Survey, (c) Crown Copyright 2026. All rights reserved. Licence number 100022432			
FOR PLANNING APPLICATION PURPOSES ONLY			
0	06/03/26	First issue	DTH
Rev	Date	Description	Drawn
			
Project PROPOSED AGRICULTURAL BUILDING LAND AT BARONS PARK FARM KIRBY MUXLOW, LEICESTERSHIRE, LE9 2BE			
Client FLETCHER & SONS			
Drawing title SITE PLAN			
Scale 1:500 @A3		Date 06/03/2026	Drawn-by DTH
Drawing number 101942/FLETCHER/002/PL01			Rev 0

POWER CABLES

PROPOSED BUILDING

POWER SUPPLY