





main entrance door

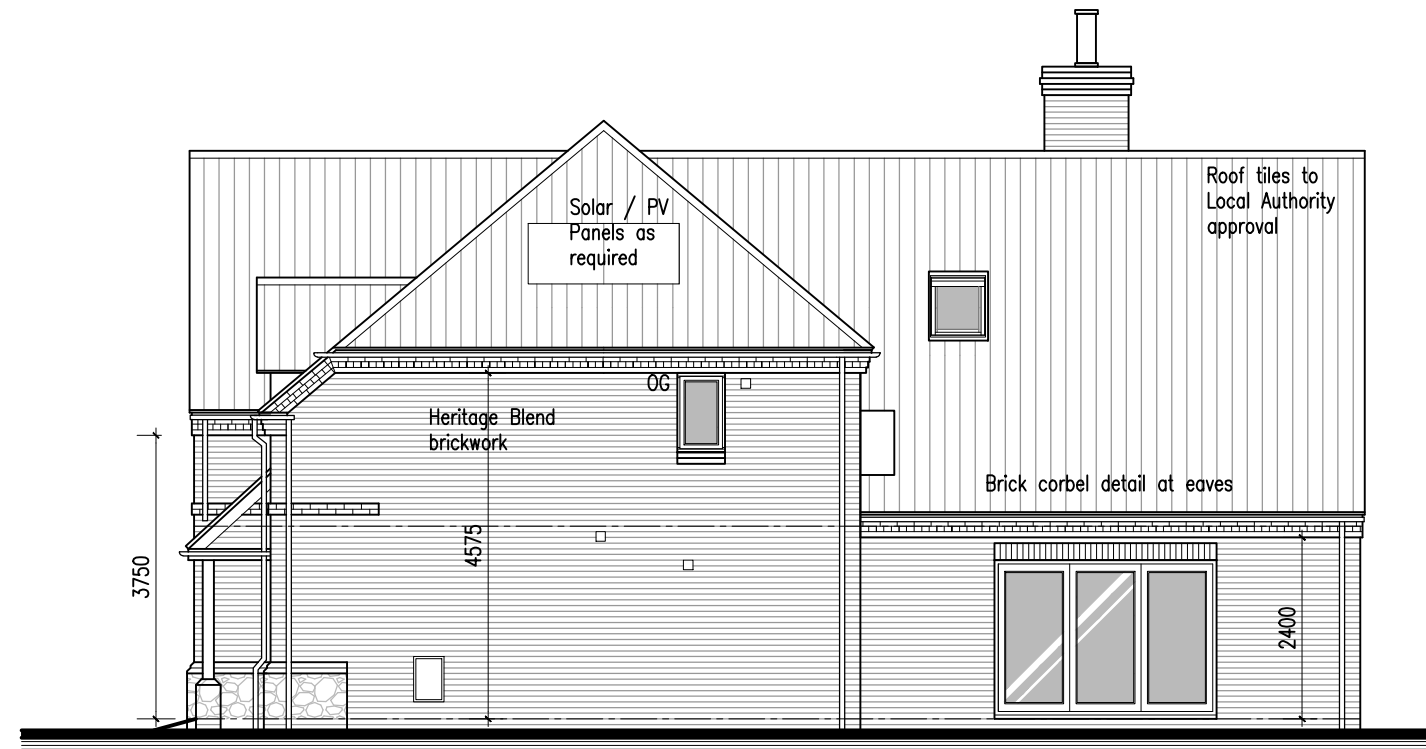


Side Elevation
Scale 1:100

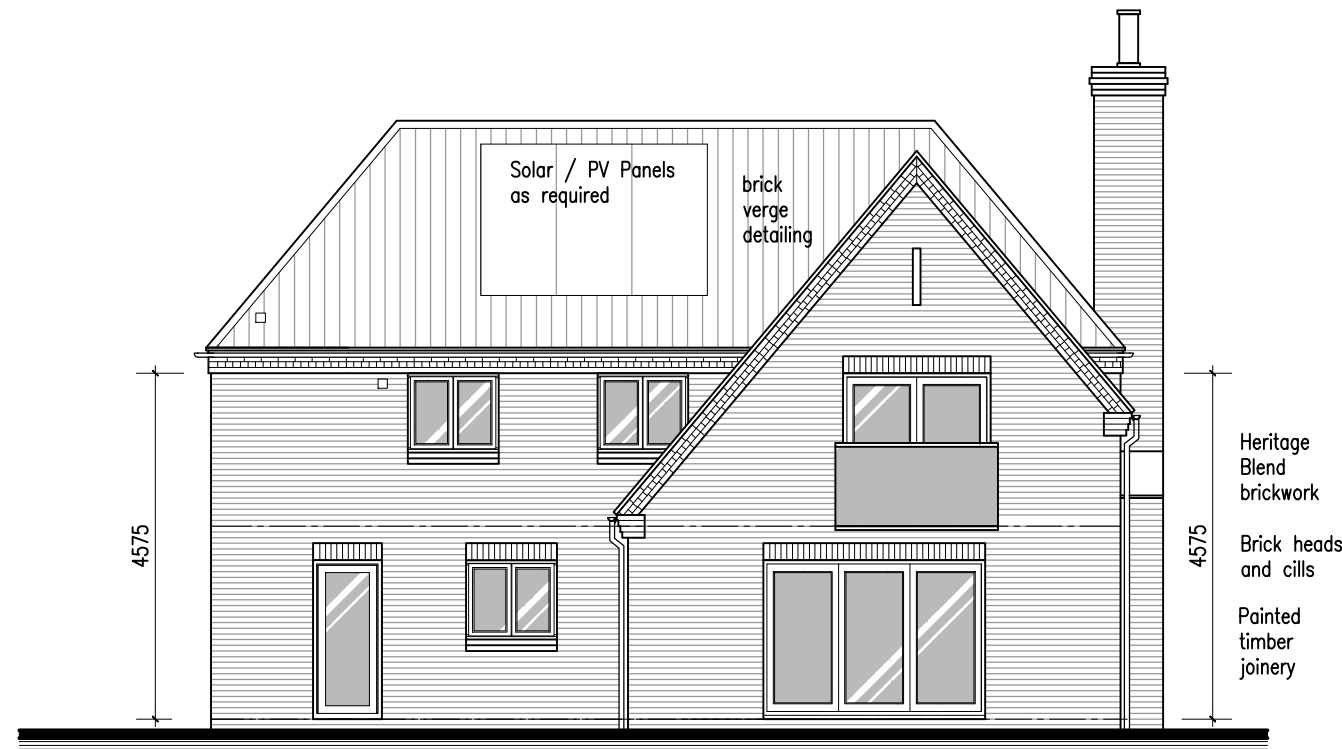


Rear Elevation
Scale 1:100




Side Elevation
Scale 1:100

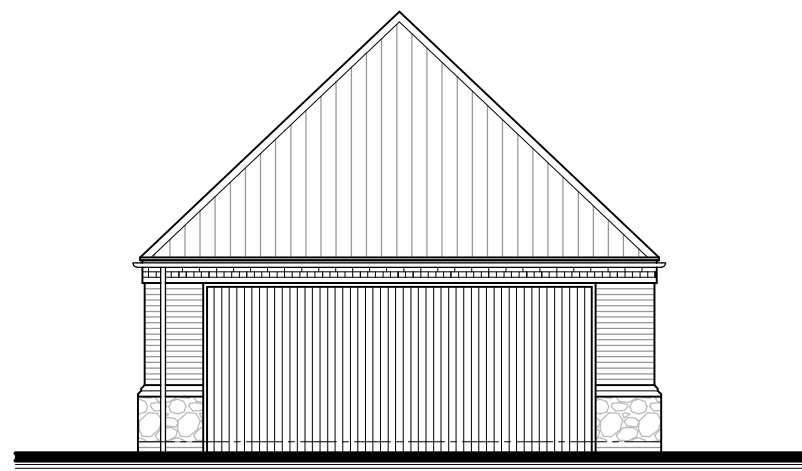


Front Elevation - GARAGE
Scale 1:100

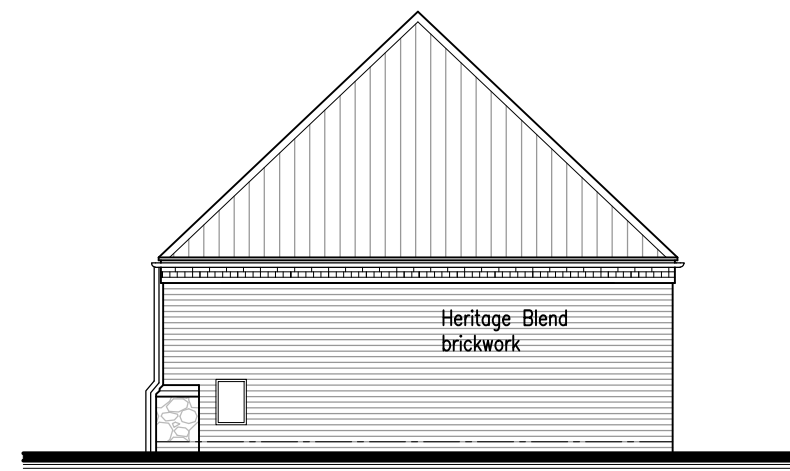


Side Elevation - GARAGE
Scale 1:100

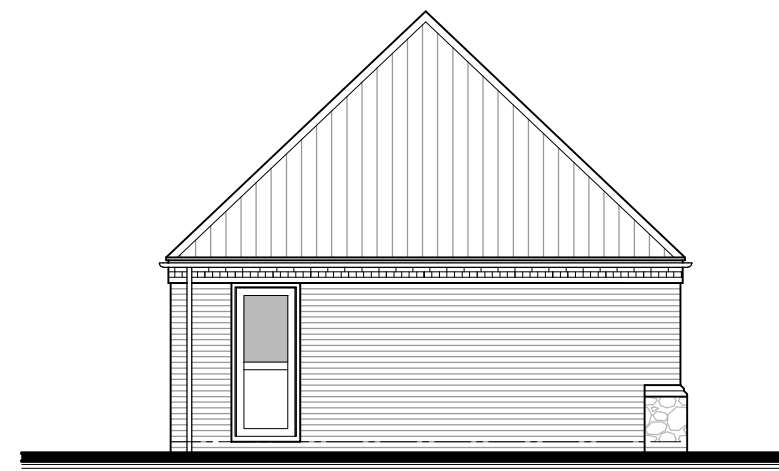


Rear Elevation - GARAGE
Scale 1:100

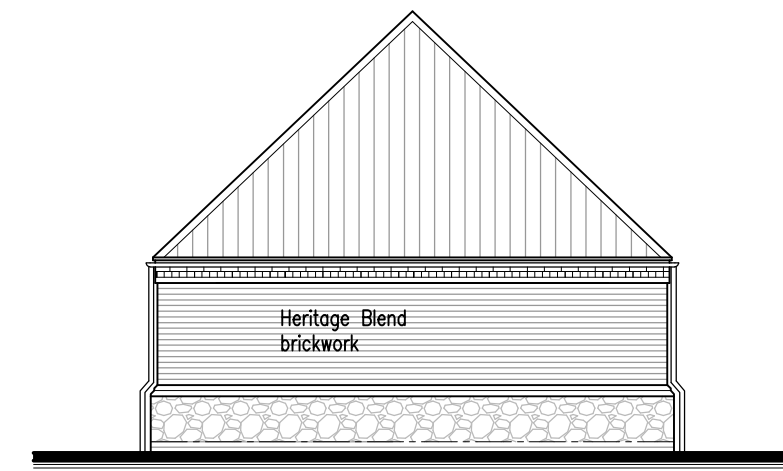

Side Elevation - GARAGE
Scale 1:100

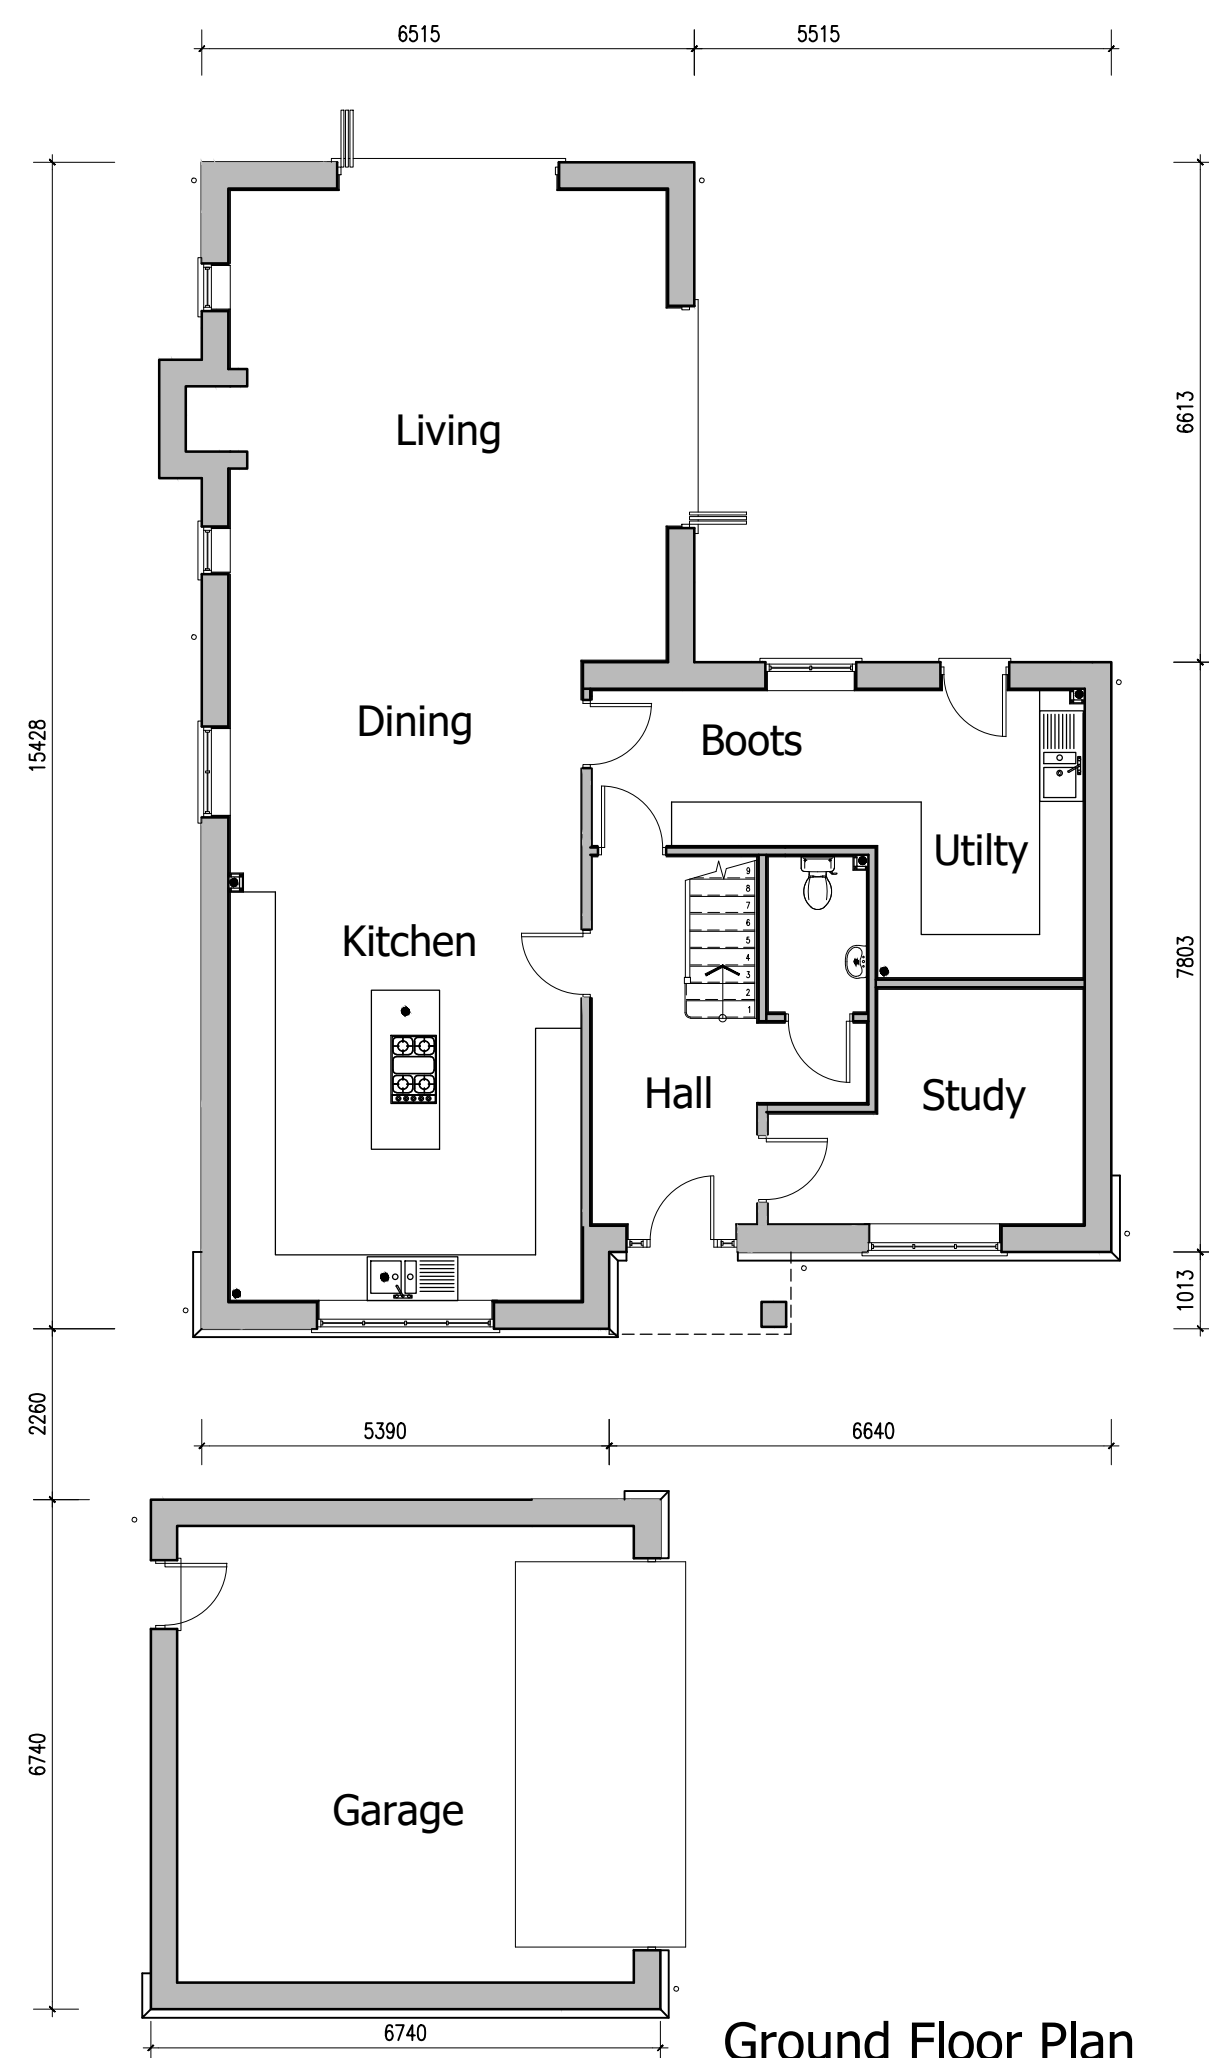

Ground Floor Plan
Scale 1:100

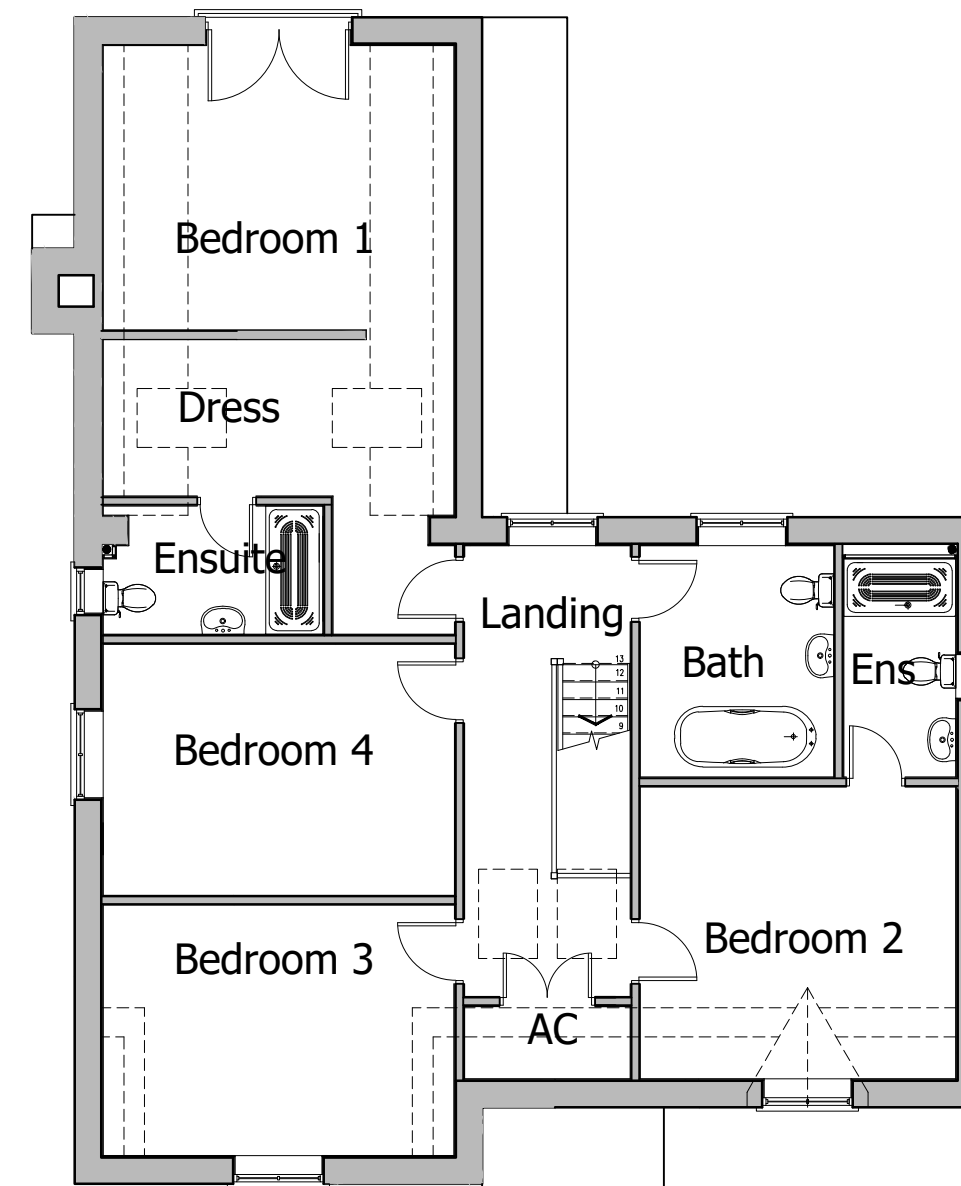

First Floor Plan
Scale 1:100

THIS DRAWING IS TO BE READ IN
CONJUNCTION WITH:-
TOPOGRAPHICAL SURVEY BY FOSSE SURVEYING, JOB NO. - 1771
PLANNING DRAWING: 24.323.01, 03, 04, 05

Revisions :	B	Scheme Alterations	23.07.24
	A	Scheme Alterations	09.07.24

Figured dimensions must be taken in preference to scaled dimensions and any discrepancies are to be referred to R3DESIGN DEVELOPMENTS LTD.
Contractors, subcontractors, specialist service providers, suppliers, purchasers & their representatives must verify all details, dimensions & levels on site before commencing any work, purchase, sale or making any workshop drawings.
R3DESIGN DEVELOPMENTS LTD takes no responsibility for errors and information errors, including third party information used and / or any form of Plagiarism.
All drawings are copyright of R3DESIGN DEVELOPMENTS LTD.



The Glasshouse, 9 Hallam Close, Littlethorpe, Leics. LE19 2LA
Tel: 0116 2165175 Email: r3@r3ddl.com Web: www.r3ddl.com
Company Reg. No. 7657636

Project Details
Proposed Development
Land at Lindridge Lane
Desford
Leicestershire

Drawing Title
Planning Drawing - Sheet 2 of 5
UNIT 1

Client Details
XL Designs (Midlands) Ltd
Drawing No.
24.323.02 B

Date	Scale (A1 Size)
April 2024	1:100
Drawn by	Checked by
SR	R3D

PLANNING DRAWING - UNIT 1 - PROPOSED DETAILS

PROPOSED DEVELOPMENT - LAND AT LINDRIDGE LANE - DESFORD - LEICESTERSHIRE

