




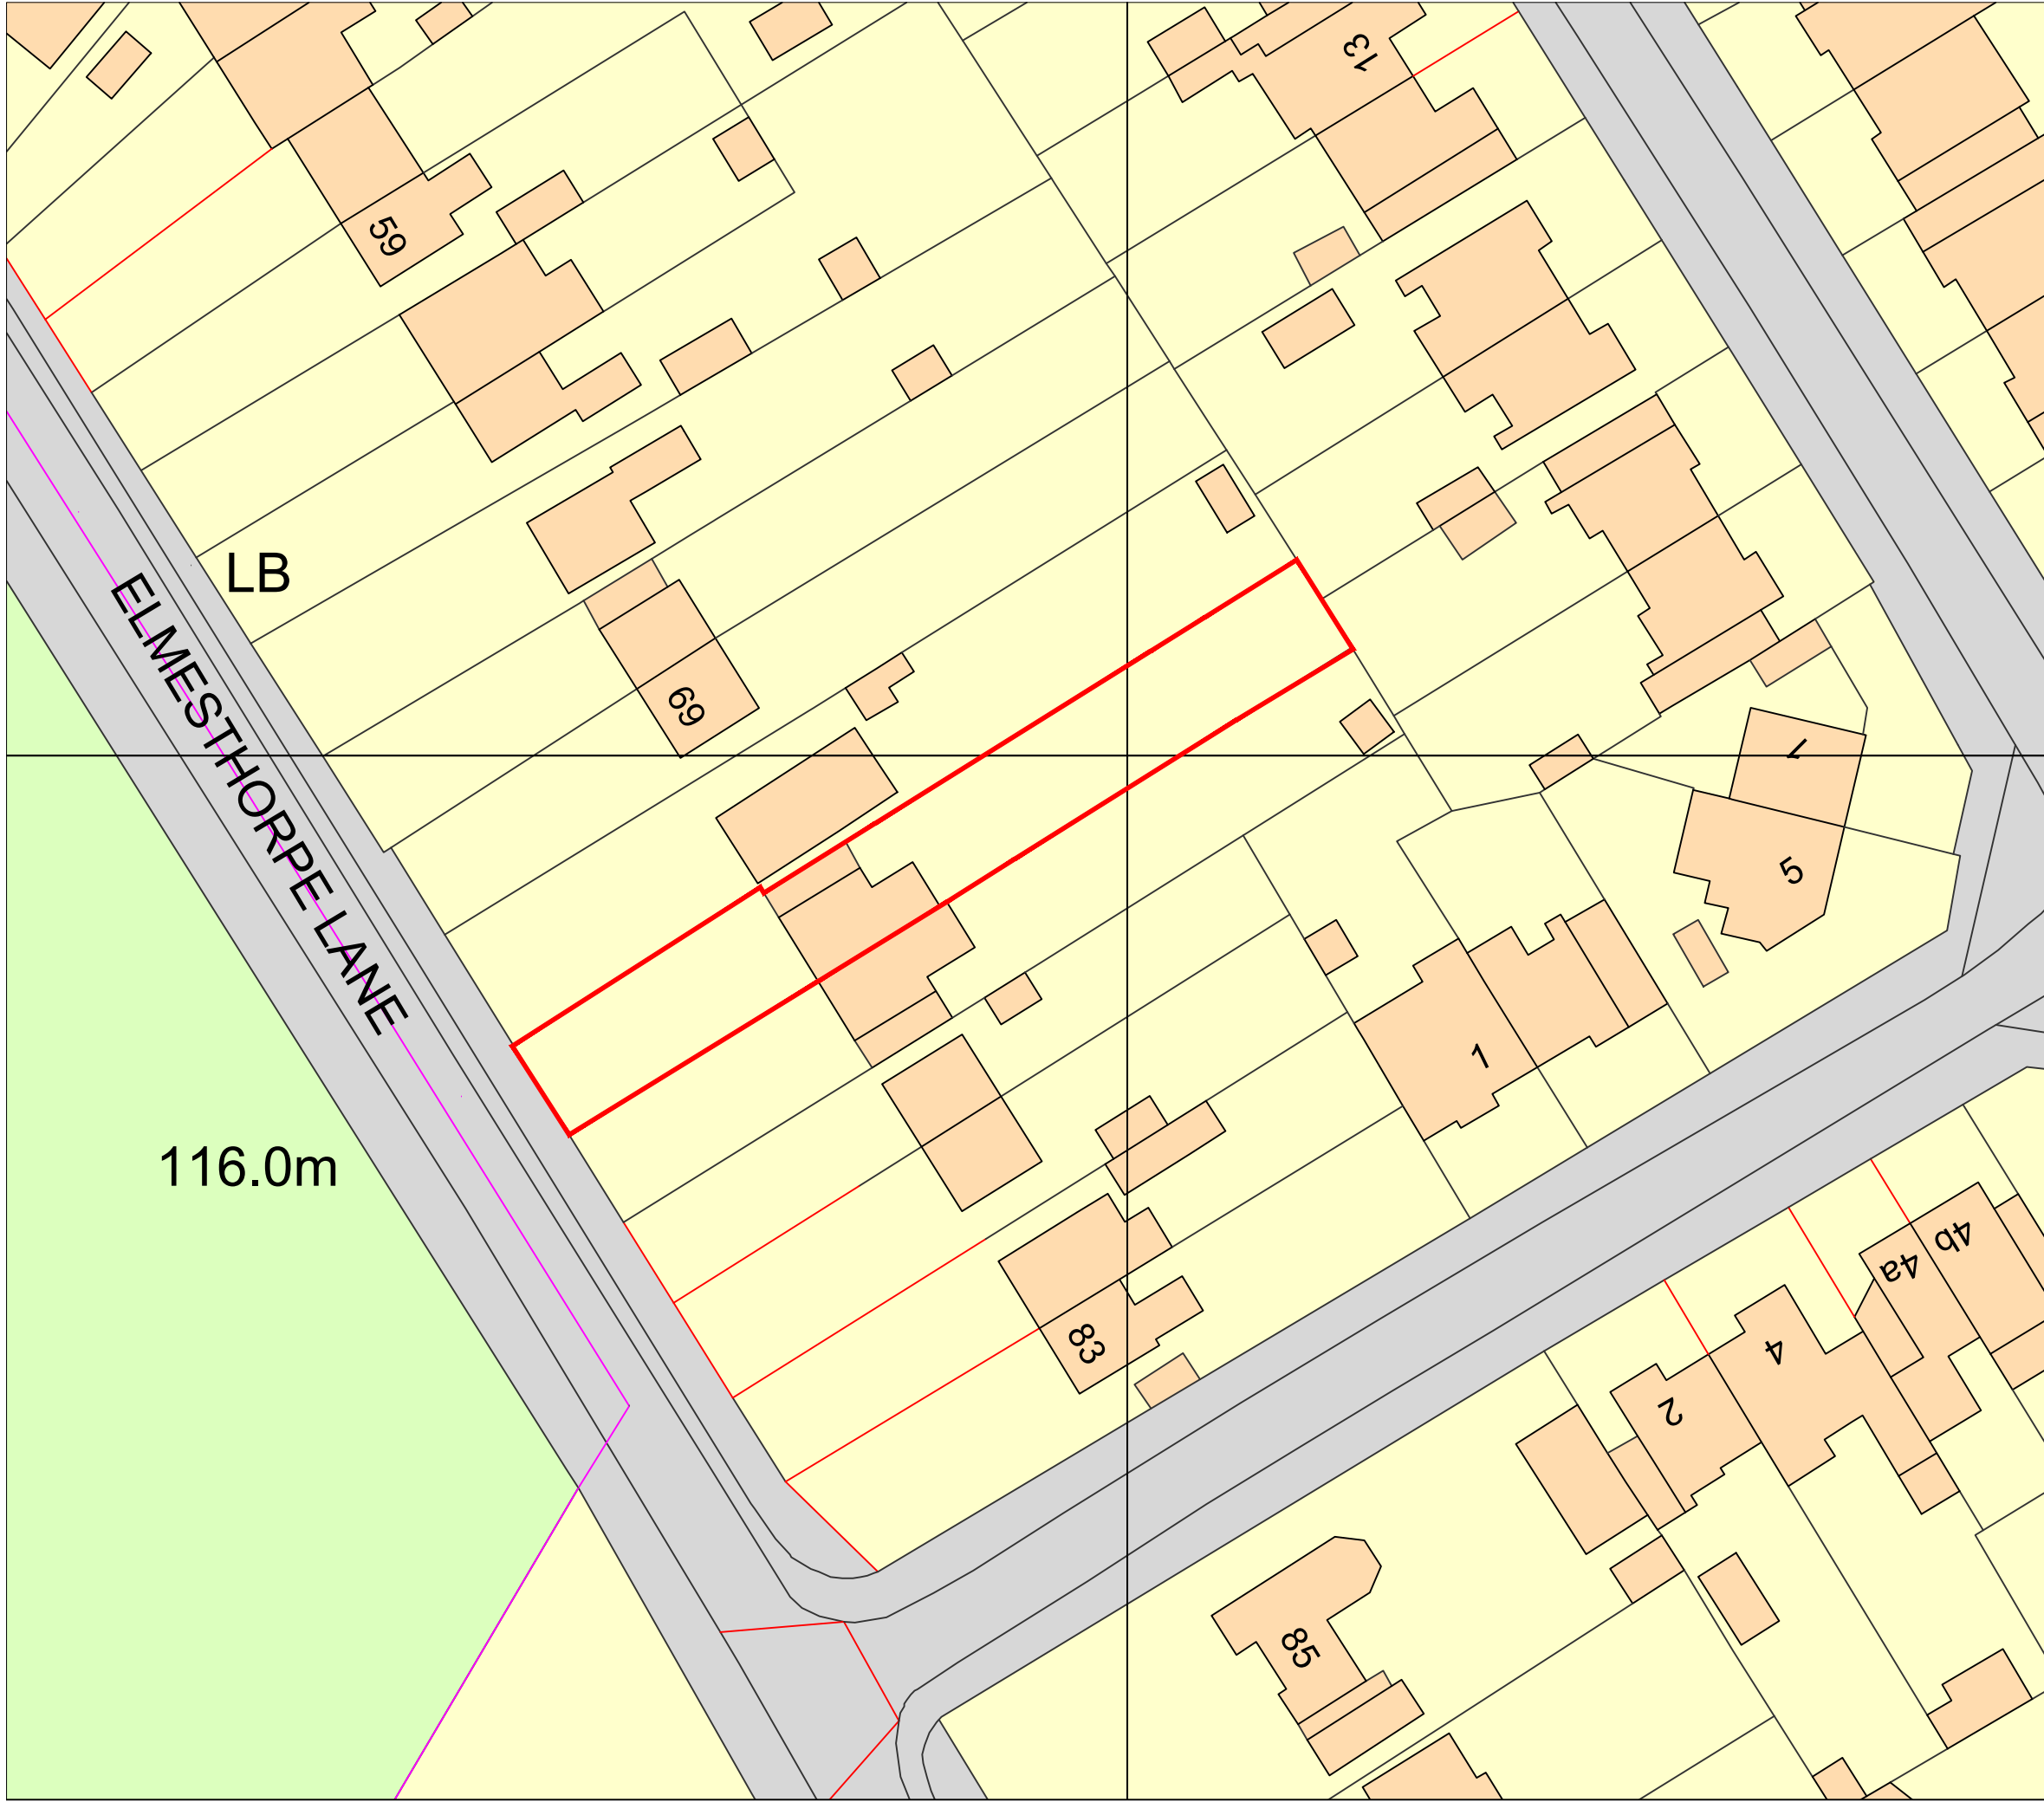


Existing Site Plan

 

1:500

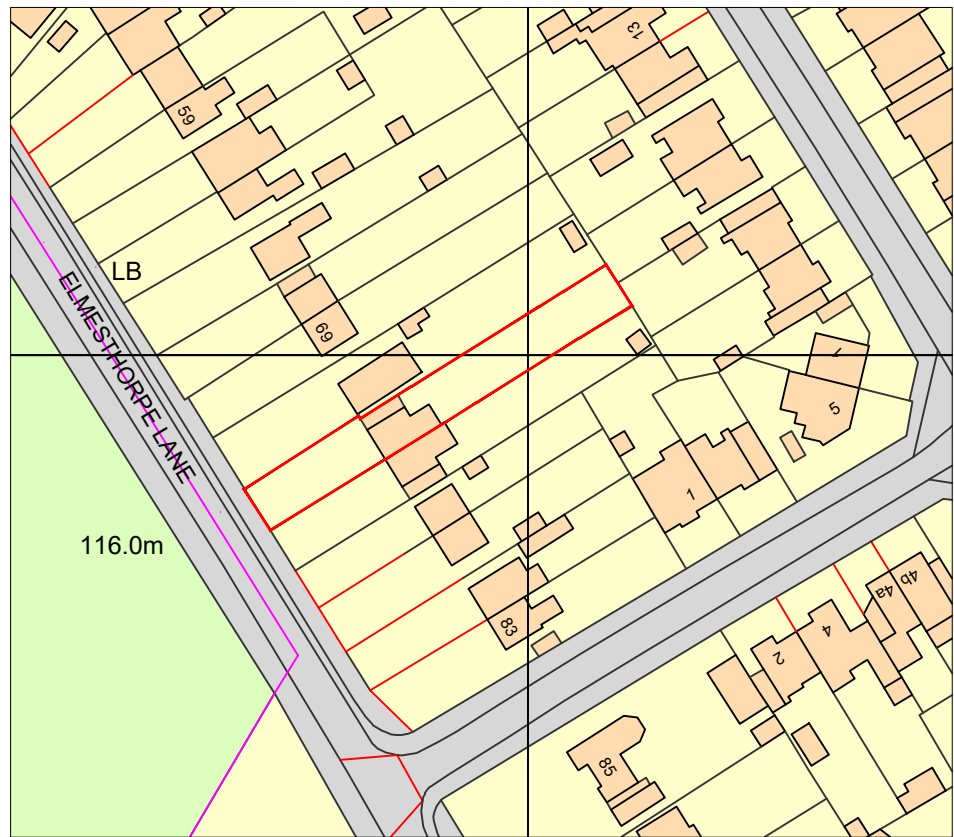


Existing Location Plan

 

1:1250

Printed or electronic copies of this drawing can be scaled for planning purposes only. Any discrepancies with this drawing to be reported and clarified prior to commencing work on site, if in doubt - Ask.
Corporate Architecture Ltd accept no responsibility for works not undertaken fully in accordance with this drawing and relevant specifications.
Copyright © Corporate Architecture Limited

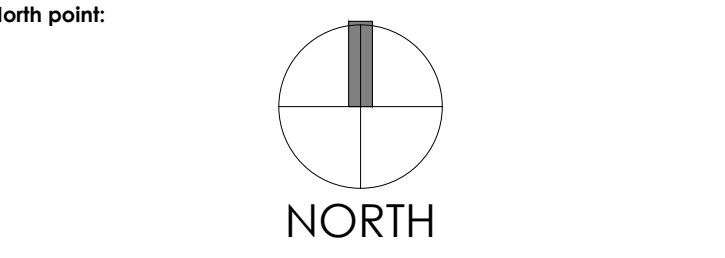

Notes:

Revision Log:			
P1	Planning Issue	PG	13.08.24
Rev:	Description:	By:	Date:
Project:			
Single Storey Extension to the rear of,			
73 Elmsthorpe Lane,			
East Shilton,			
LE9 7PT			
Client:			
Rob Harding			
73 Elmsthorpe Lane,			
East Shilton,			
LE9 7PT			
Scale:			
VARIOUS			
Drawn by:	Checked:	Date:	Paper Size:
TBW		June 24	A1
Drawing Title:			
Existing Site and Location Plan			
Drawing Status:			
PLANNING ISSUE			
Drawing Number:		Revision Number:	
5838/RB/24/001		P1	



CORPORATE ARCHITECTURE LIMITED
CHARTERED ARCHITECTS

HEAD OFFICE
Venari House, 1 Timbush Way,
Market Harborough,
Leicestershire, LE16 7XY
Tel: 01858 467476

office@cal.design
www.corporatearchitecture.co.uk

ISO 9001

RIBA Chartered Practice