




Existing North East Elevation (Rear)

1:100


0 1m 2m 3m 4m 5m 1:100

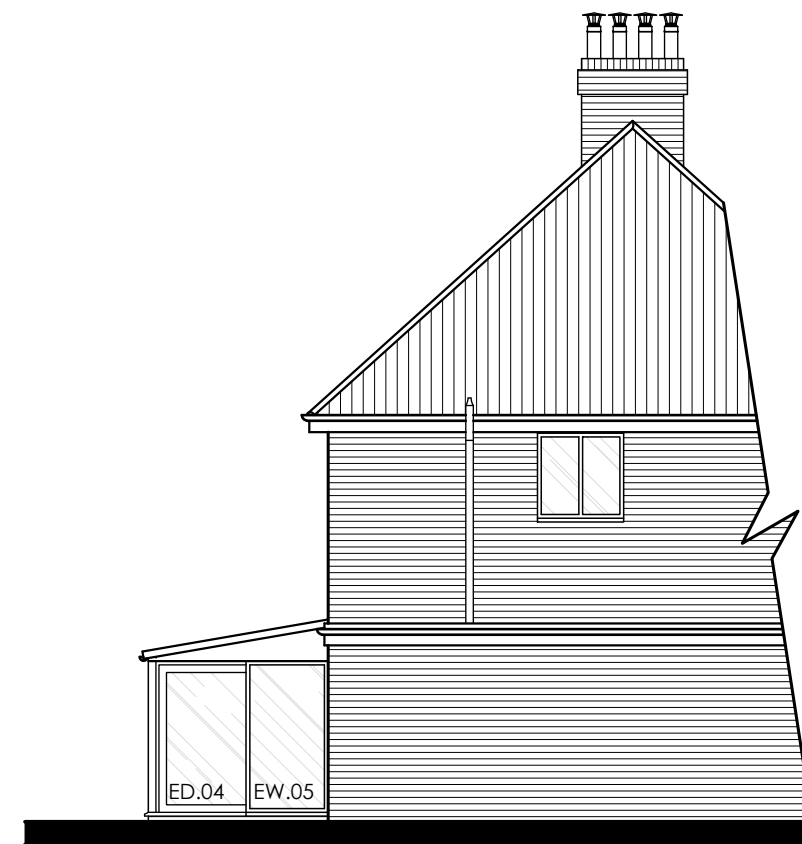

Part of Existing North West Elevation (Side)

1:100

0 1m 2m 3m 4m 5m 1:100

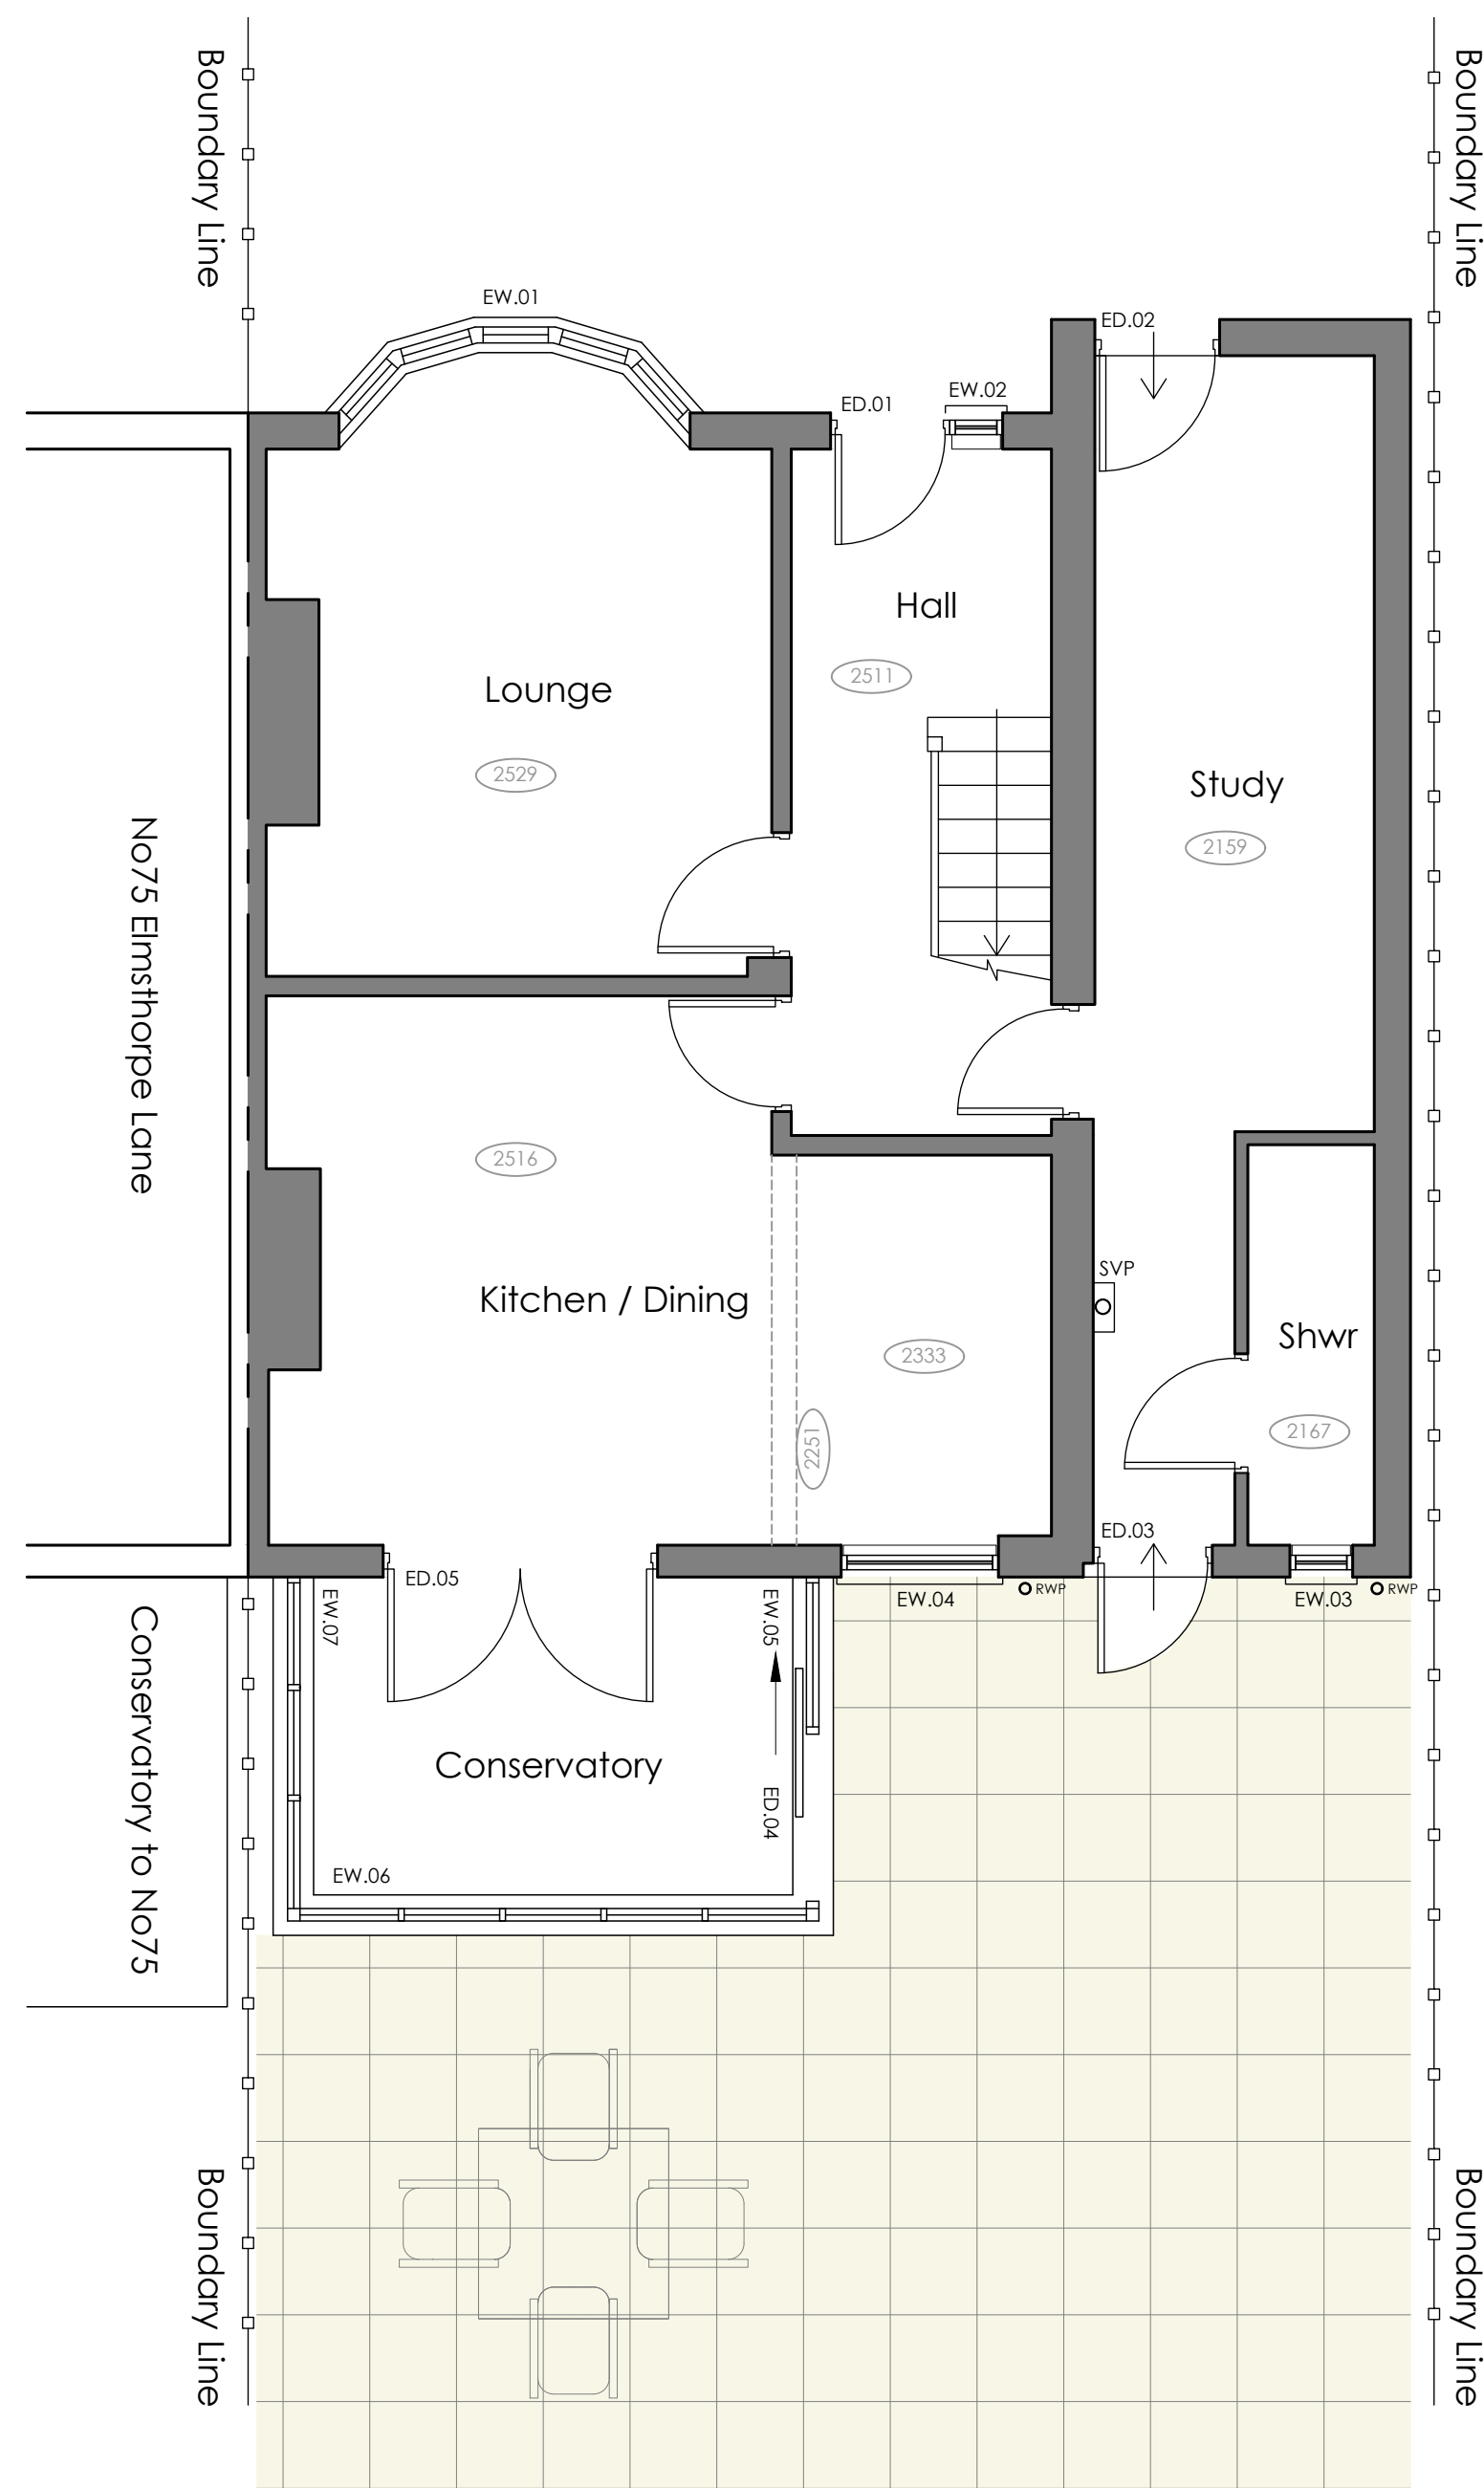

Existing Ground Floor Plan

1:50

0 0.5m 1m 1.5m 2m 2.5m 3m 1:50




Existing First Floor Plan

1:50

0 0.5m 1m 1.5m 2m 2.5m 3m 1:50

Printed or electronic copies of this drawing can be scaled for planning purposes only. Any discrepancies with this drawing to be reported and clarified prior to commencing work on site, if in doubt - Ask.
Corporate Architecture Ltd accept no responsibility for works not undertaken fully in accordance with this drawing and relevant specifications.
Copyright © Corporate Architecture Limited

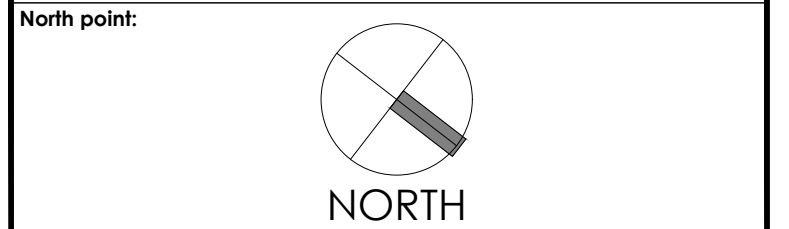

Notes:

Revision Log:			
Rev:	Description:	By:	Date:
P1	Planning Issue	PG	13.08.24

Project:
Single Storey Extension to the rear of,
73 Elmsthorpe Lane,
East Shilton,
LE9 7PT

Client:
Rob Harding
73 Elmsthorpe Lane,
East Shilton,
LE9 7PT

Scale:
VARIOUS

Drawn by:	Checked:	Date:	Paper Size:
PG		August 24	A1

Drawing Title:
Existing Floor Plans and Elevations.

Drawing Status:
PLANNING ISSUE

Drawing Number:	Revision Number:
5838/RB/24/003	P1



CORPORATE ARCHITECTURE LIMITED
CHARTERED ARCHITECTS

HEAD OFFICE
Venari House, 1 Timbush Way,
Market Harborough,
Leicestershire, LE16 7XY
Tel: 01858 447476



office@cal.design
www.corporatearchitecture.co.uk

