



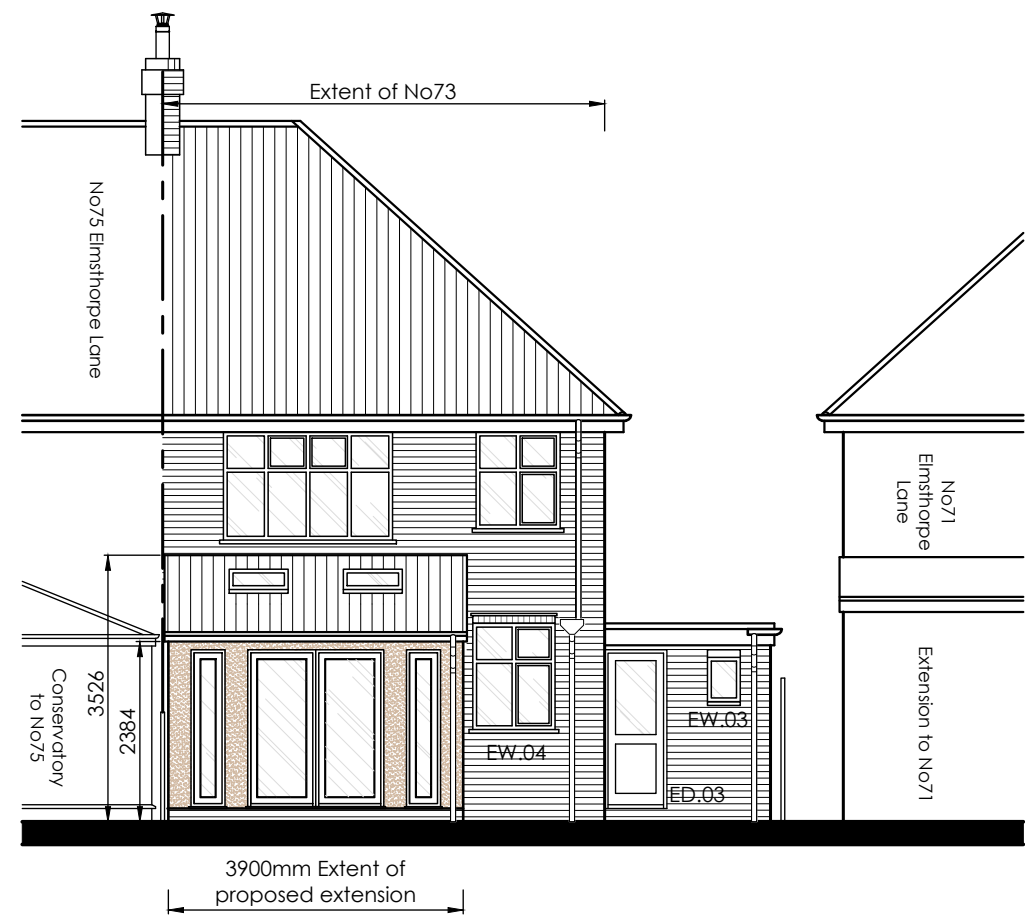

Proposed North East Elevation (Rear) 1:100


0 1m 2m 3m 4m 5m 1:100

- Notes:
- 1- All dimensions to be checked on site. Printed or electronic copies of the drawings can be scaled for planning purposes only. Any discrepancies with this drawing to be reported and clarified prior to commencing work on site, if in doubt - Ask.
 - 2- New roof finishes will be concrete tiles to match the existing and new external walls will be finished in render.
 - 3- All calculation, general notes, building specifications, details and section will be submitted at building regulations stage.

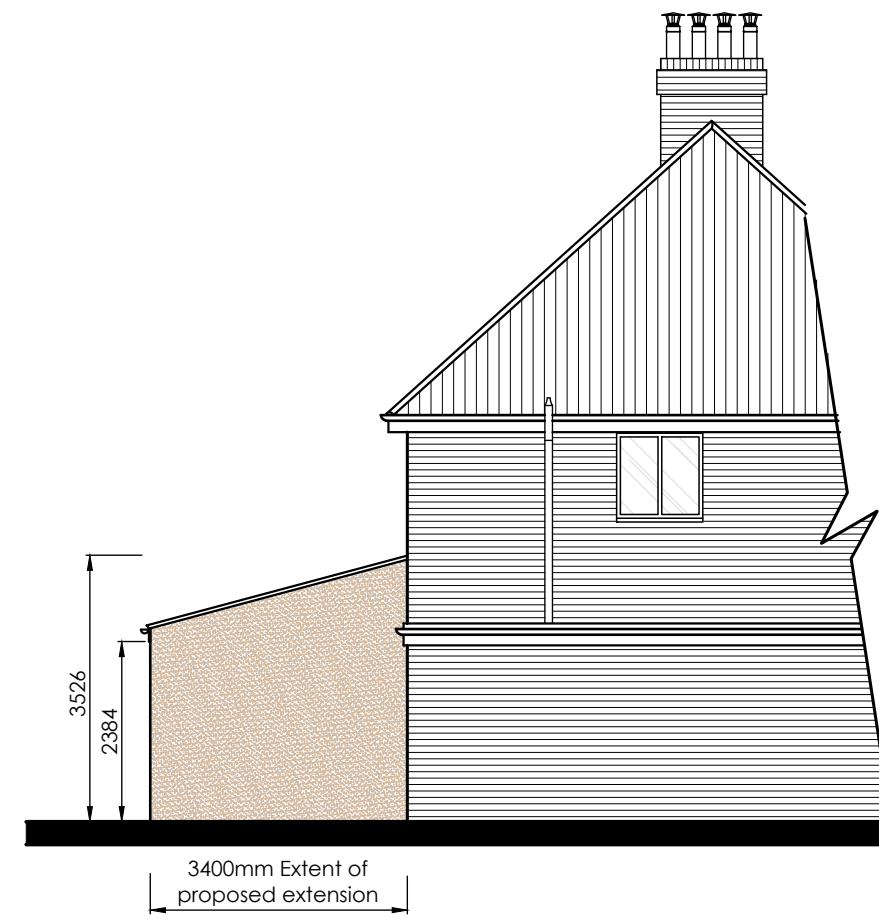


Proposed North West Elevation (Side) 1:100

0 1m 2m 3m 4m 5m 1:100

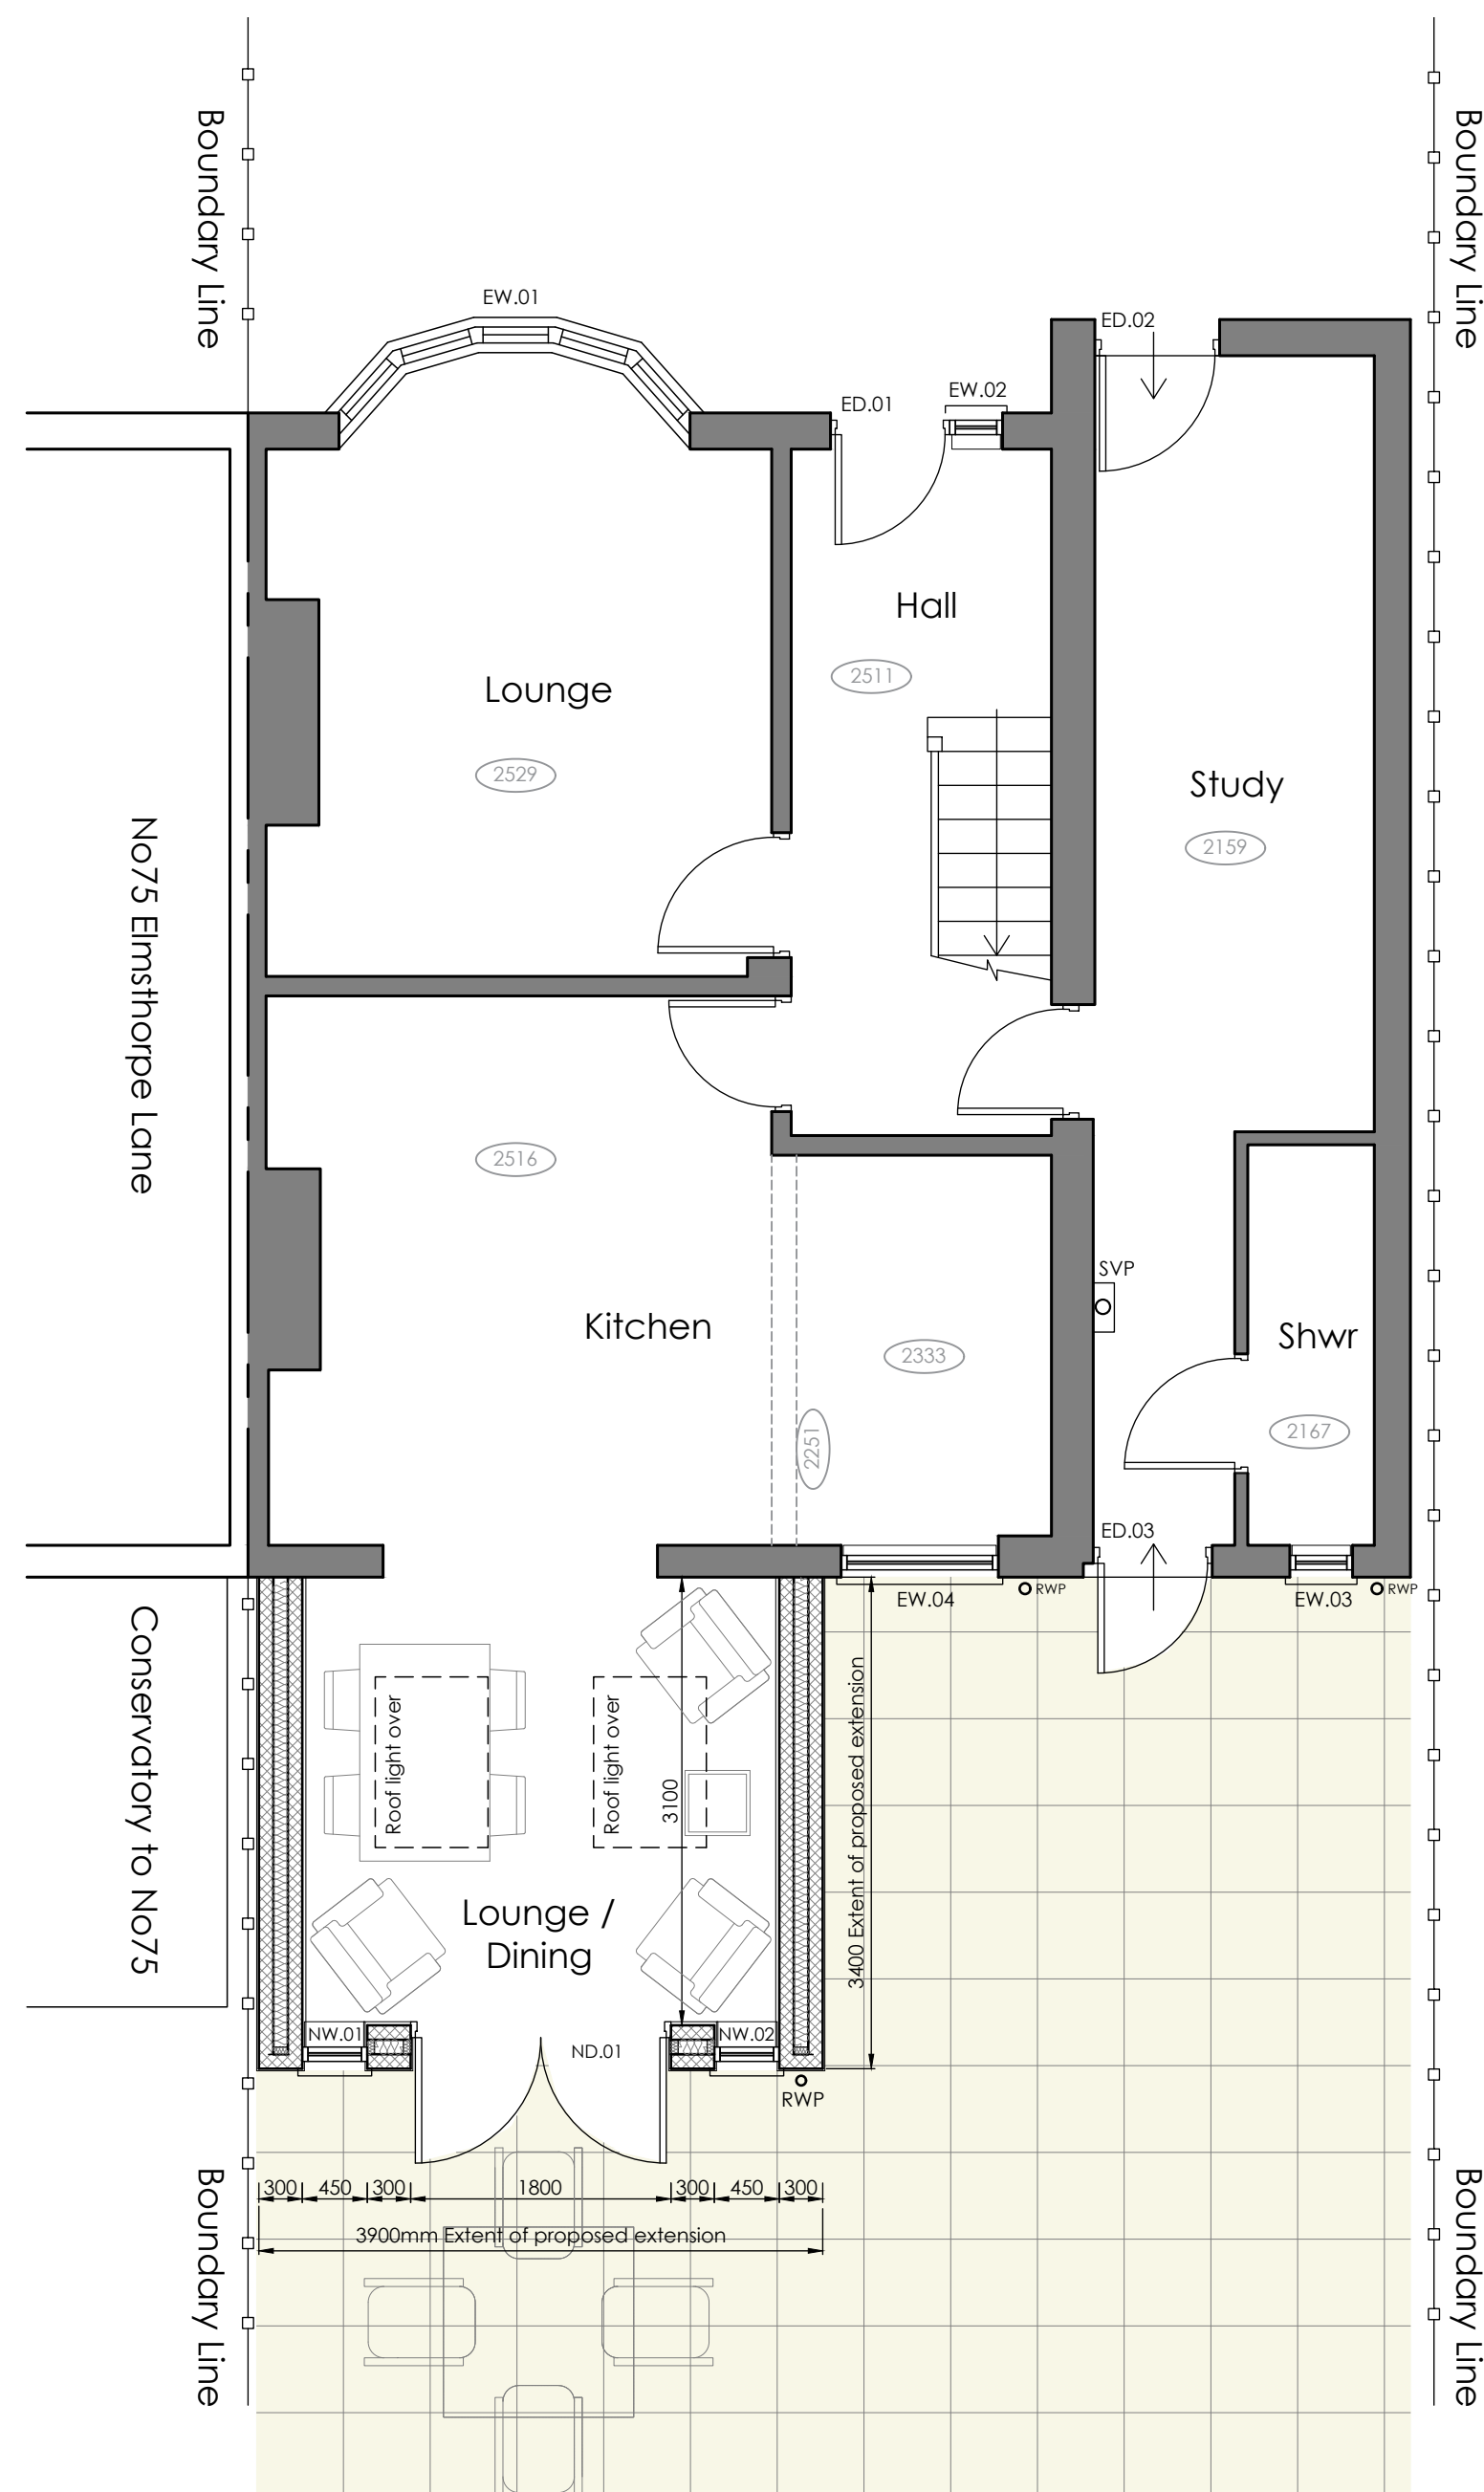

Proposed Ground Floor Plan 1:50


0 0.5m 1m 1.5m 2m 2.5m 3m 1:50

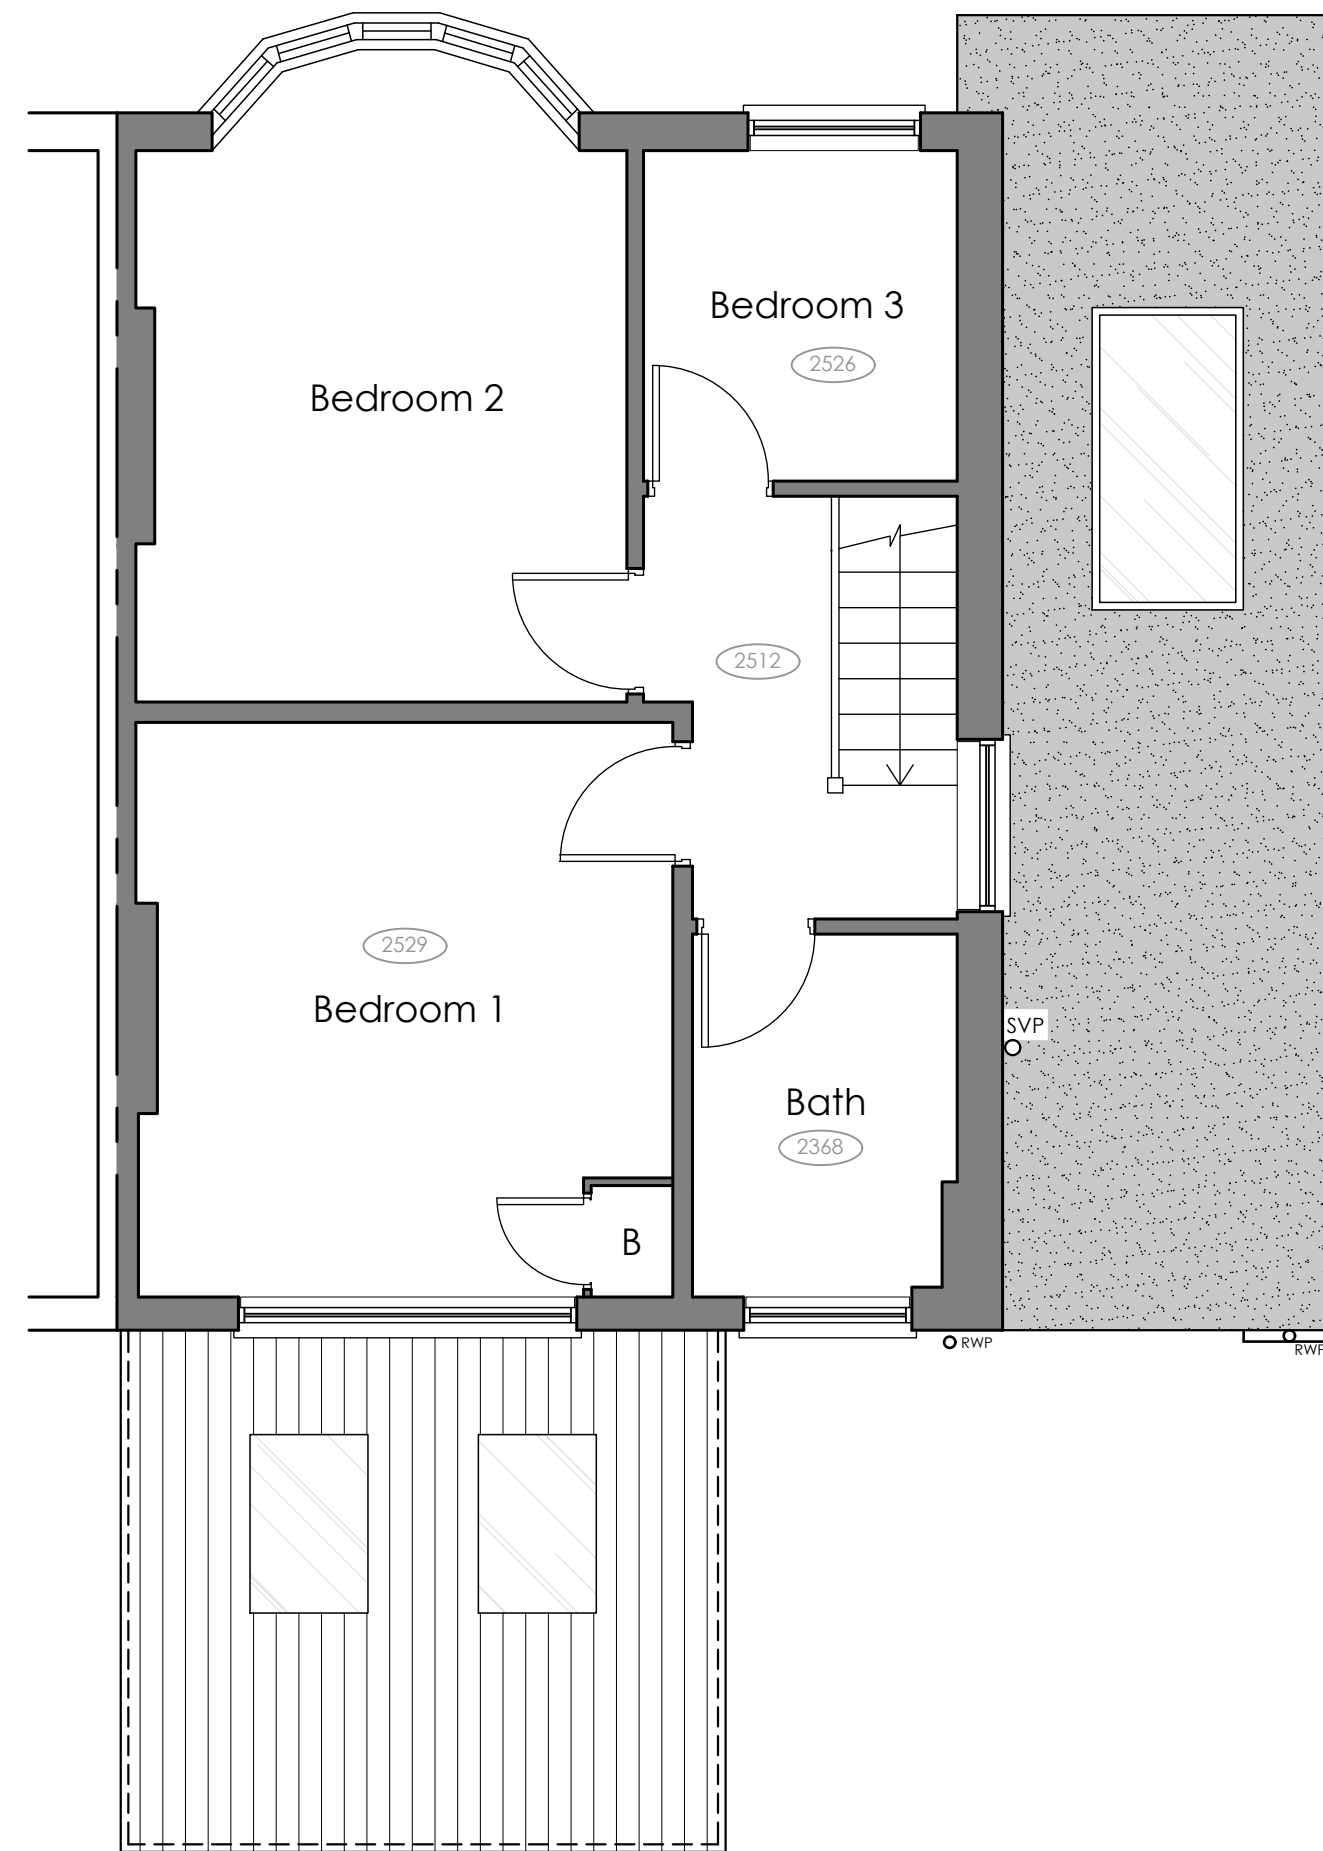

Proposed First Floor Plan 1:50

0 0.5m 1m 1.5m 2m 2.5m 3m 1:50

Printed or electronic copies of this drawing can be scaled for planning purposes only. Any discrepancies with this drawing to be reported and clarified prior to commencing work on site, if in doubt - Ask.
Corporate Architecture Ltd accept no responsibility for works not undertaken fully in accordance with this drawing and relevant specifications.
Copyright © Corporate Architecture Limited

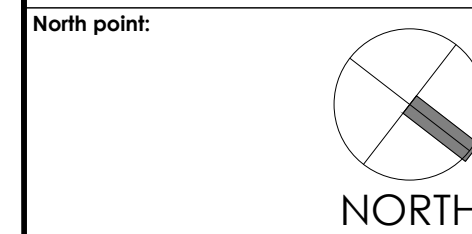

Notes:

Revision Log:			
Rev:	Description:	By:	Date:
P1	Planning Issue	PG	13.08.24

Client:
Rob Harding
73 Elmsthorpe Lane,
East Shilton,
LE9 7PT

Scale:
VARIOUS

Drawn by:	Checked:	Date:	Paper Size:
PG		August 24	A1

Drawing Title:
Proposed Floor Plans
and Elevations.

Drawing Status:
PLANNING ISSUE

Drawing Number:	Revision Number:
5838/RB/24/004	P1

CORPORATE ARCHITECTURE LIMITED
CHARTERED ARCHITECTS
HEAD OFFICE
Venari House, 1 Timbush Way,
Market Harborough,
Leicestershire, LE16 7XY
Tel: 01858 467476

ISO 9001 office@cat.design www.corporatearchitecture.co.uk RIBA Chartered Practice