




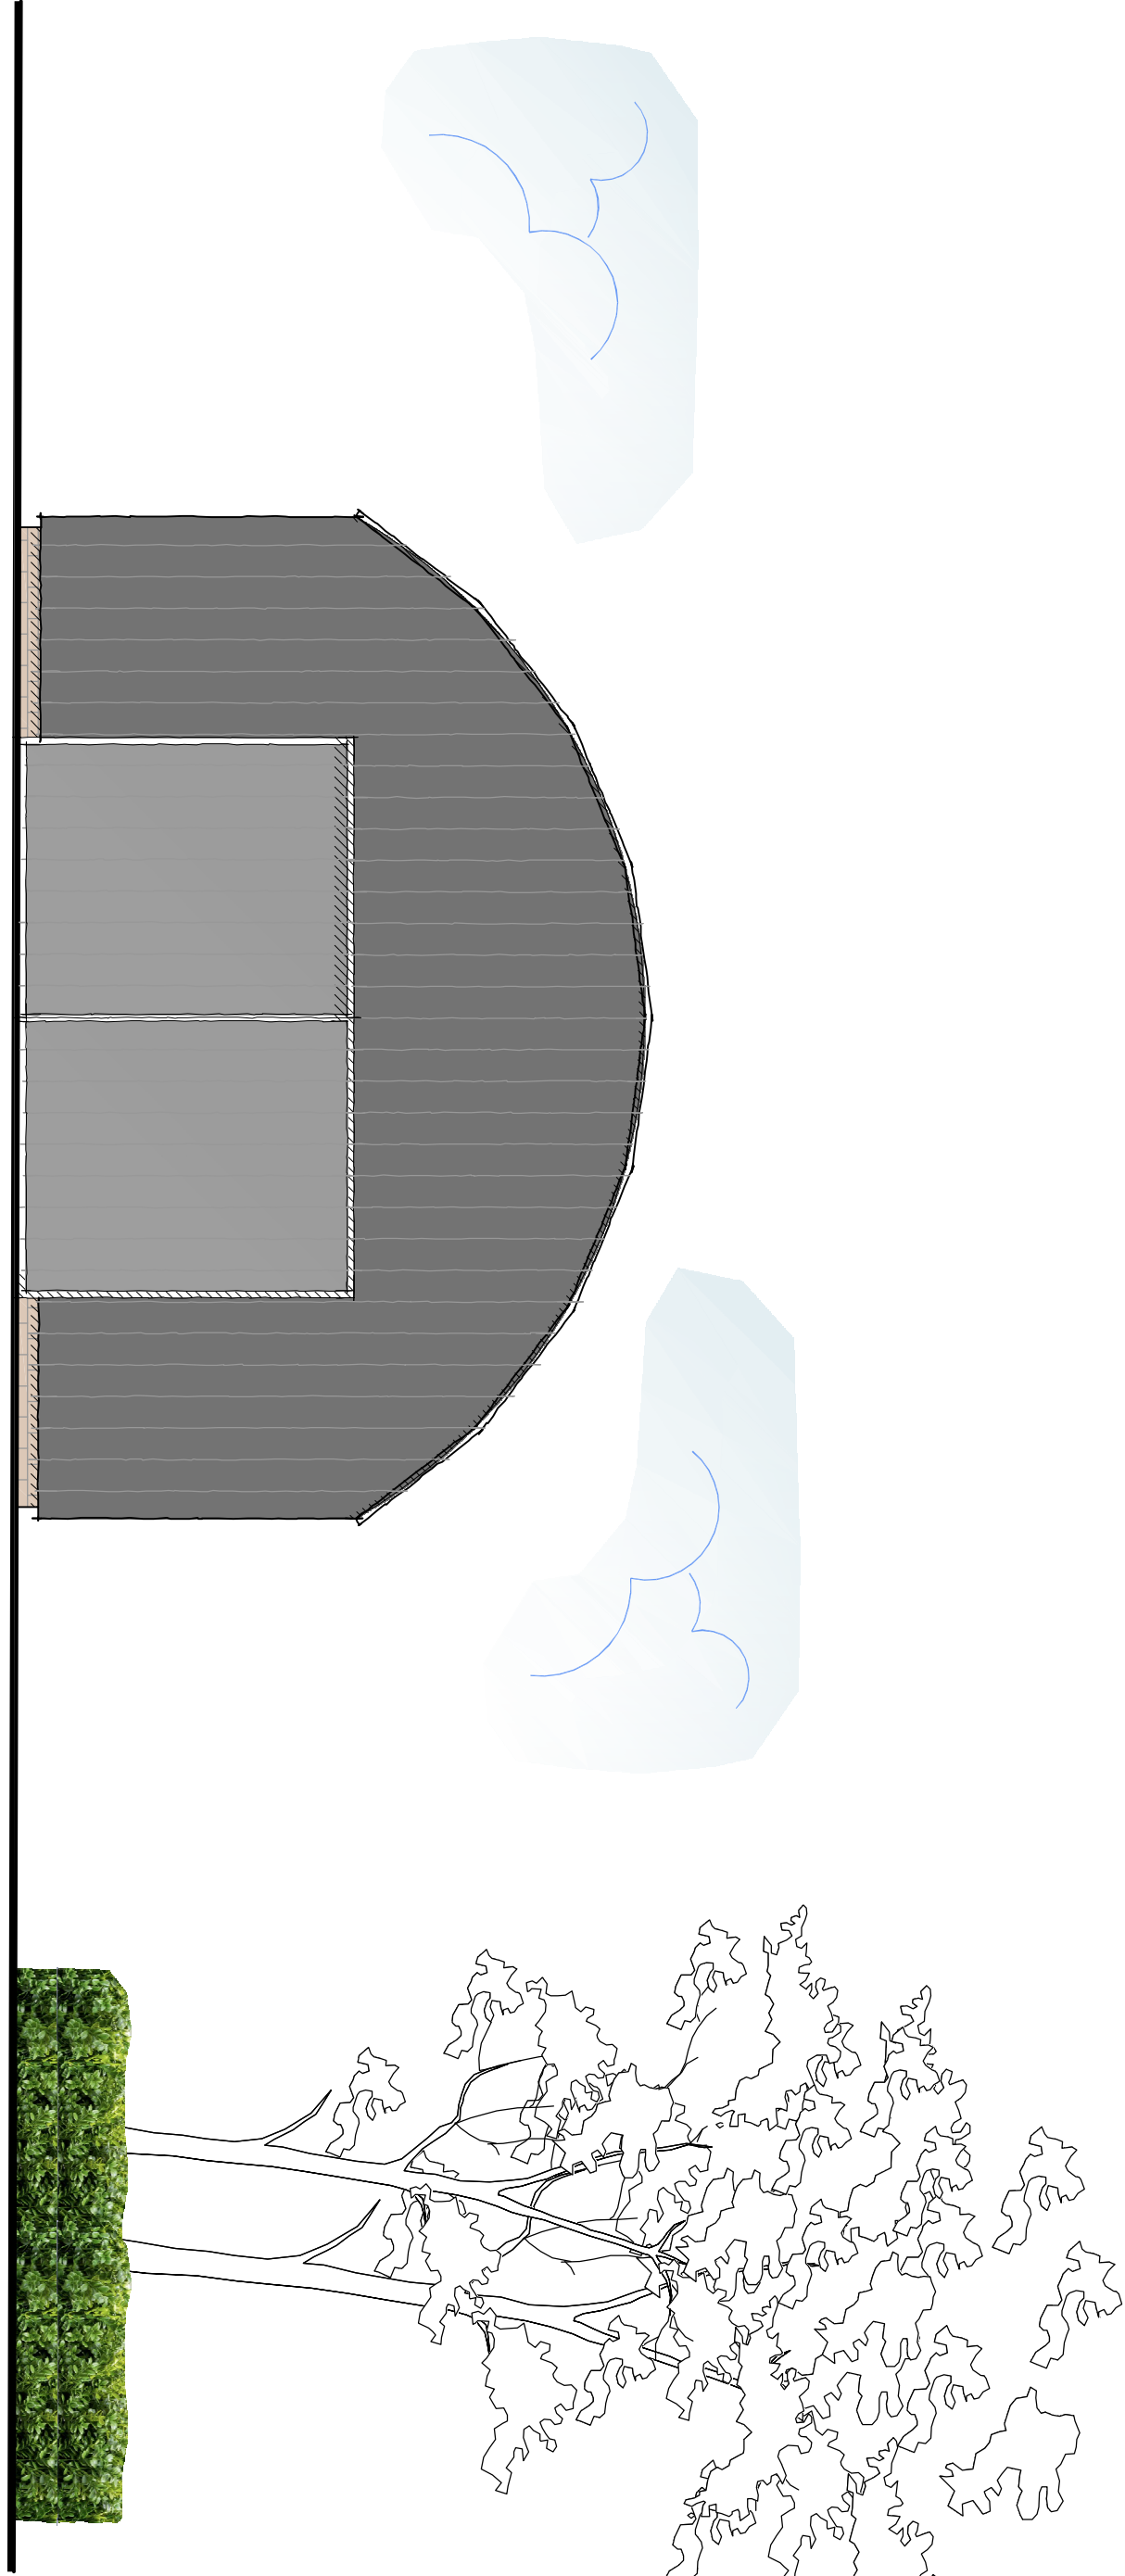


Proposed Front Elevation
Scale 1:50

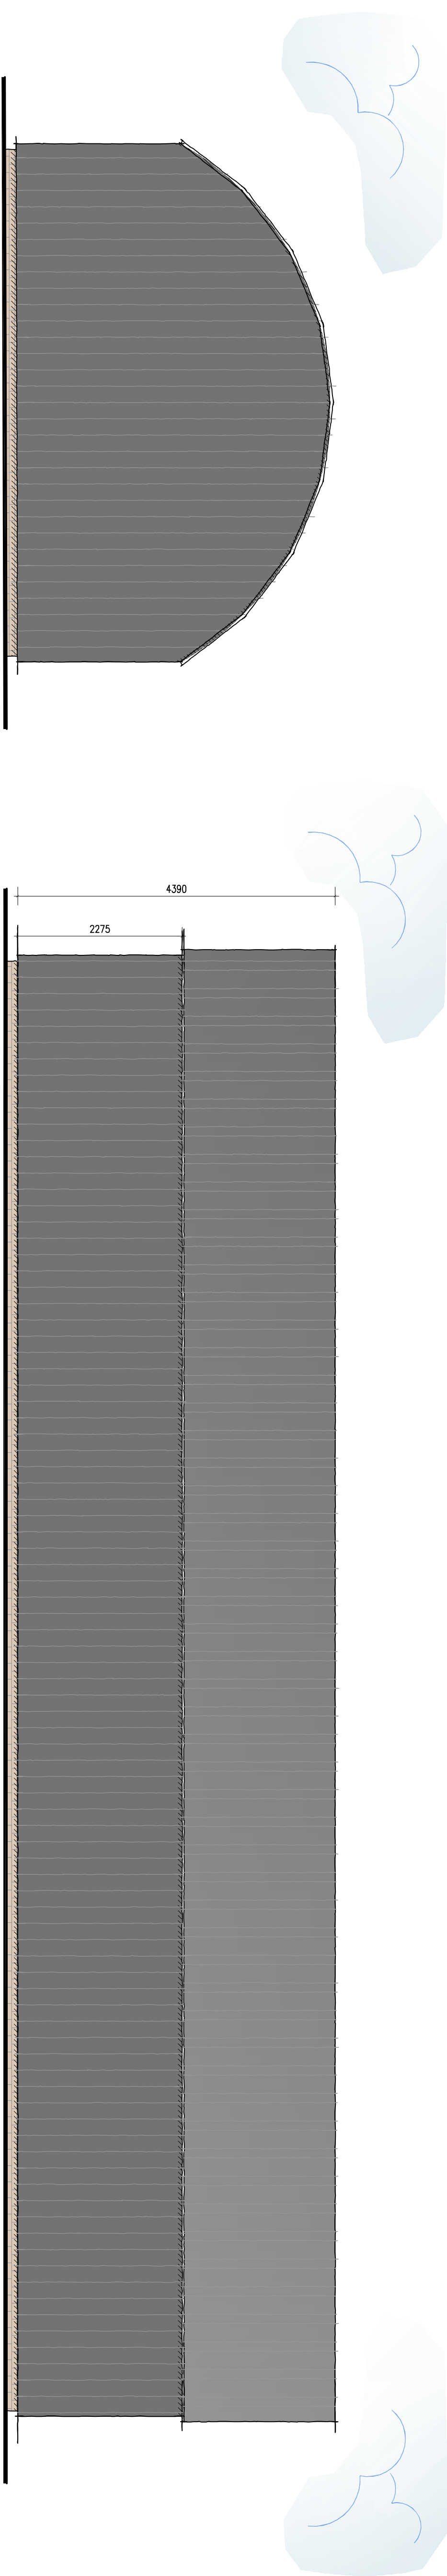


Proposed Rear Elevation
Scale 1:50

 

Proposed Side Elevations
Scale 1:50

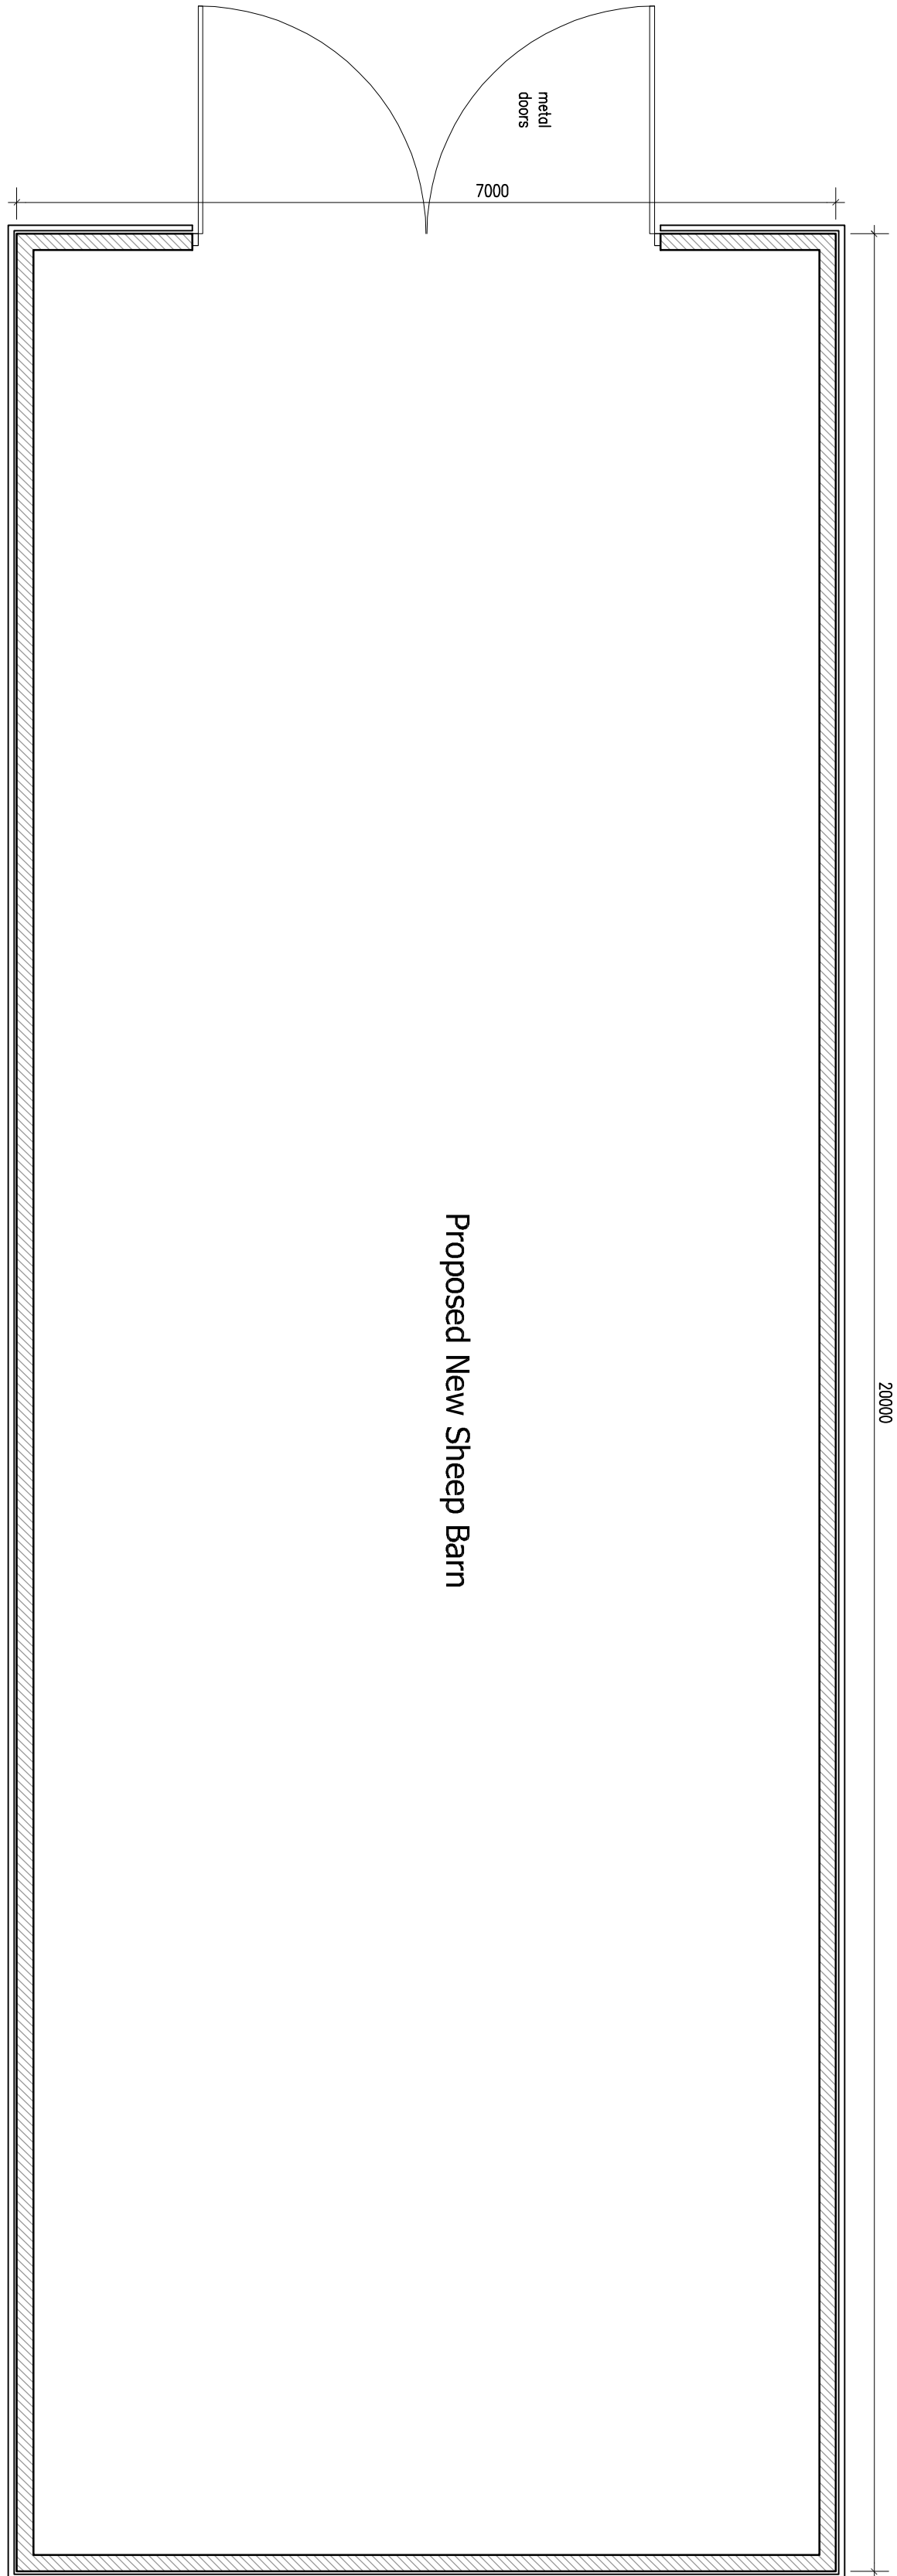

Proposed Floor Plan
Scale 1:50

 

DETAILED PLANNING PROPOSALS

PROPOSED NEW SHEEP BARN - OLDLANDS - FENN LANE - DADLINGTON - WARWICKSHIRE

Revisions:	A	General Amendments	09.10.24
------------	---	--------------------	----------

DAVID GRANGER
ARCHITECTURAL DESIGN LTD

David Granger Architectural Design Ltd
The Old Cottage Hospital
Leicester Road
Aubrey Hill, Leicestershire
LE65 1DB
T 01530 560939
W www.davidgrangerdesign.com

Project

Proposed New Sheep Barn
Oldlands
Fenn Lane
Dadlington, Warwickshire

Client

Mr F Tailor

Drawing

Detailed Planning Proposals
Sheet 2 of 2

Drawing Number 19.3744.14A

Date: August 2024

Scale: As Shown Drawn By: MS Checked By: MS

Figural dimensions must be taken in preference to scaled dimensions and any discrepancies are to be referred to David Granger Architectural Design Limited. Contractors, subcontractors and suppliers must verify all dimensions on site before construction. David Granger Architectural Design Limited. Ordnance Survey Data © Crown Copyright. All rights reserved. Licence No. J48100004401. Landmark Ref. LD08165 Company Reg. No. 5069172