


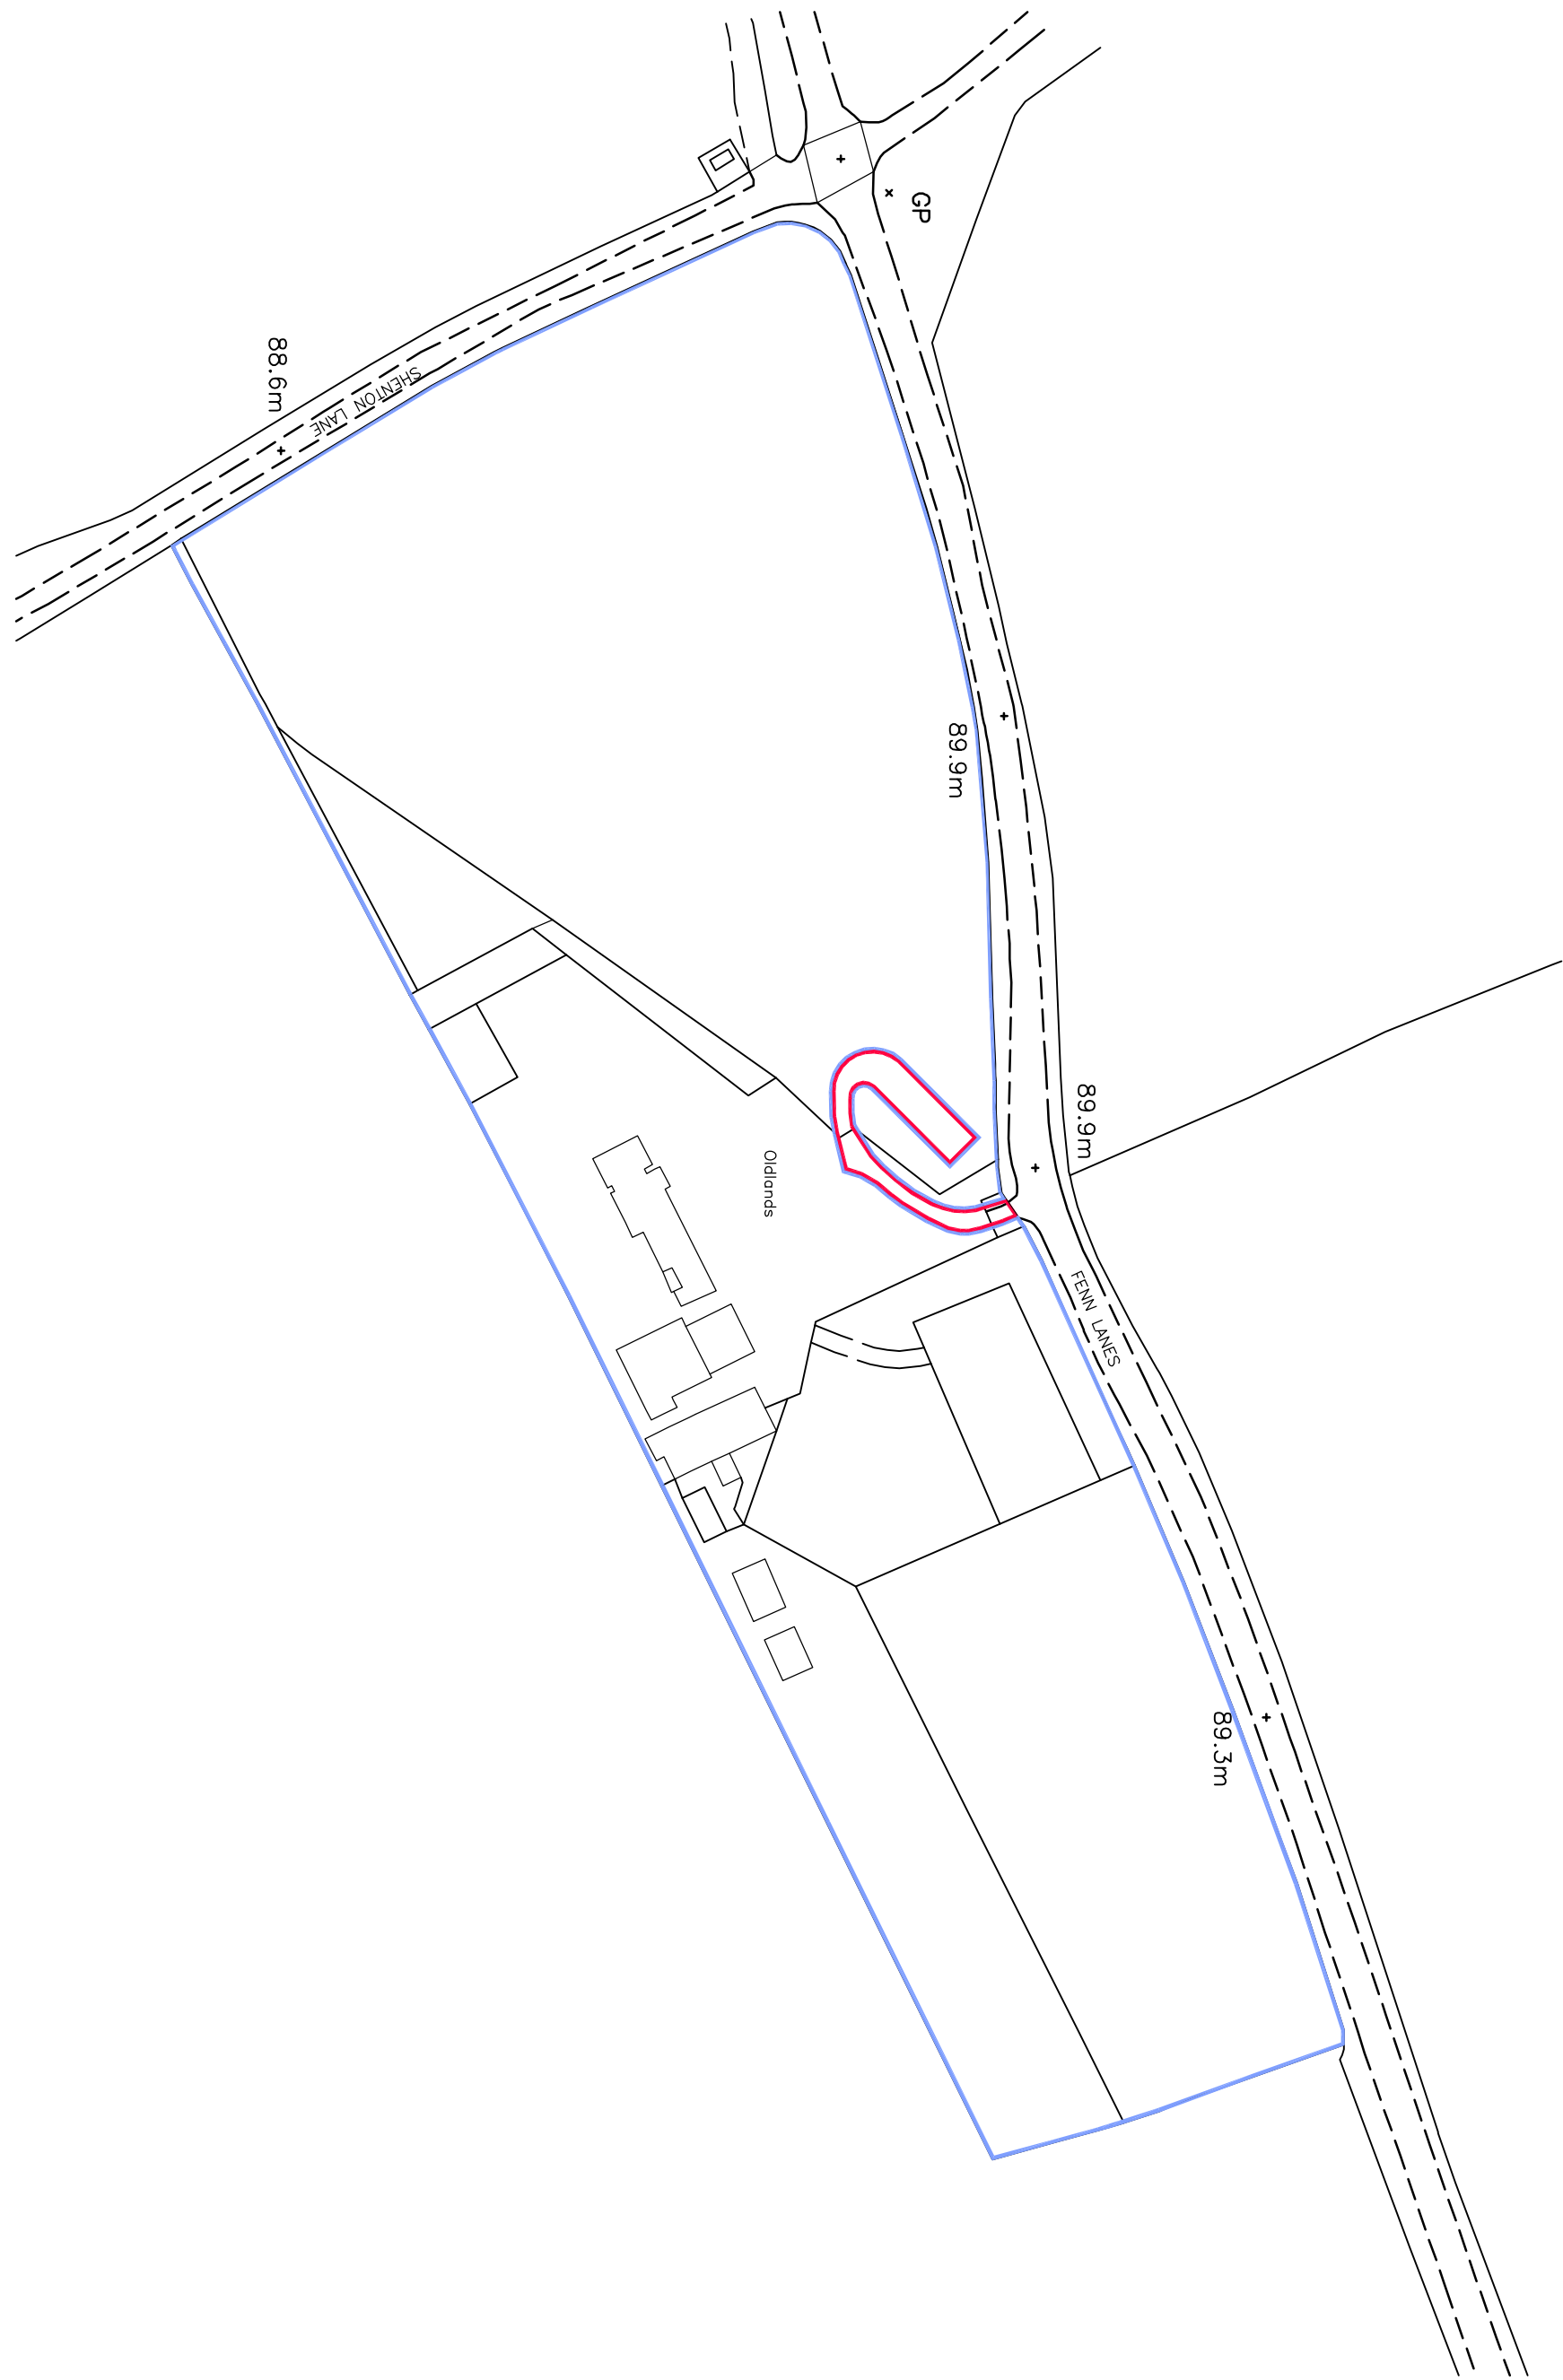


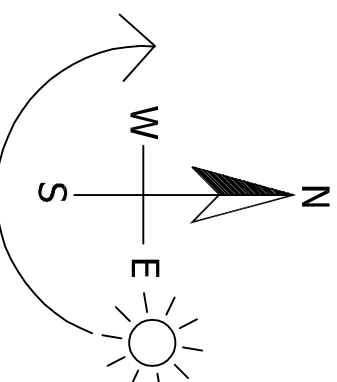

Proposed Location Plan
Scale 1:1250

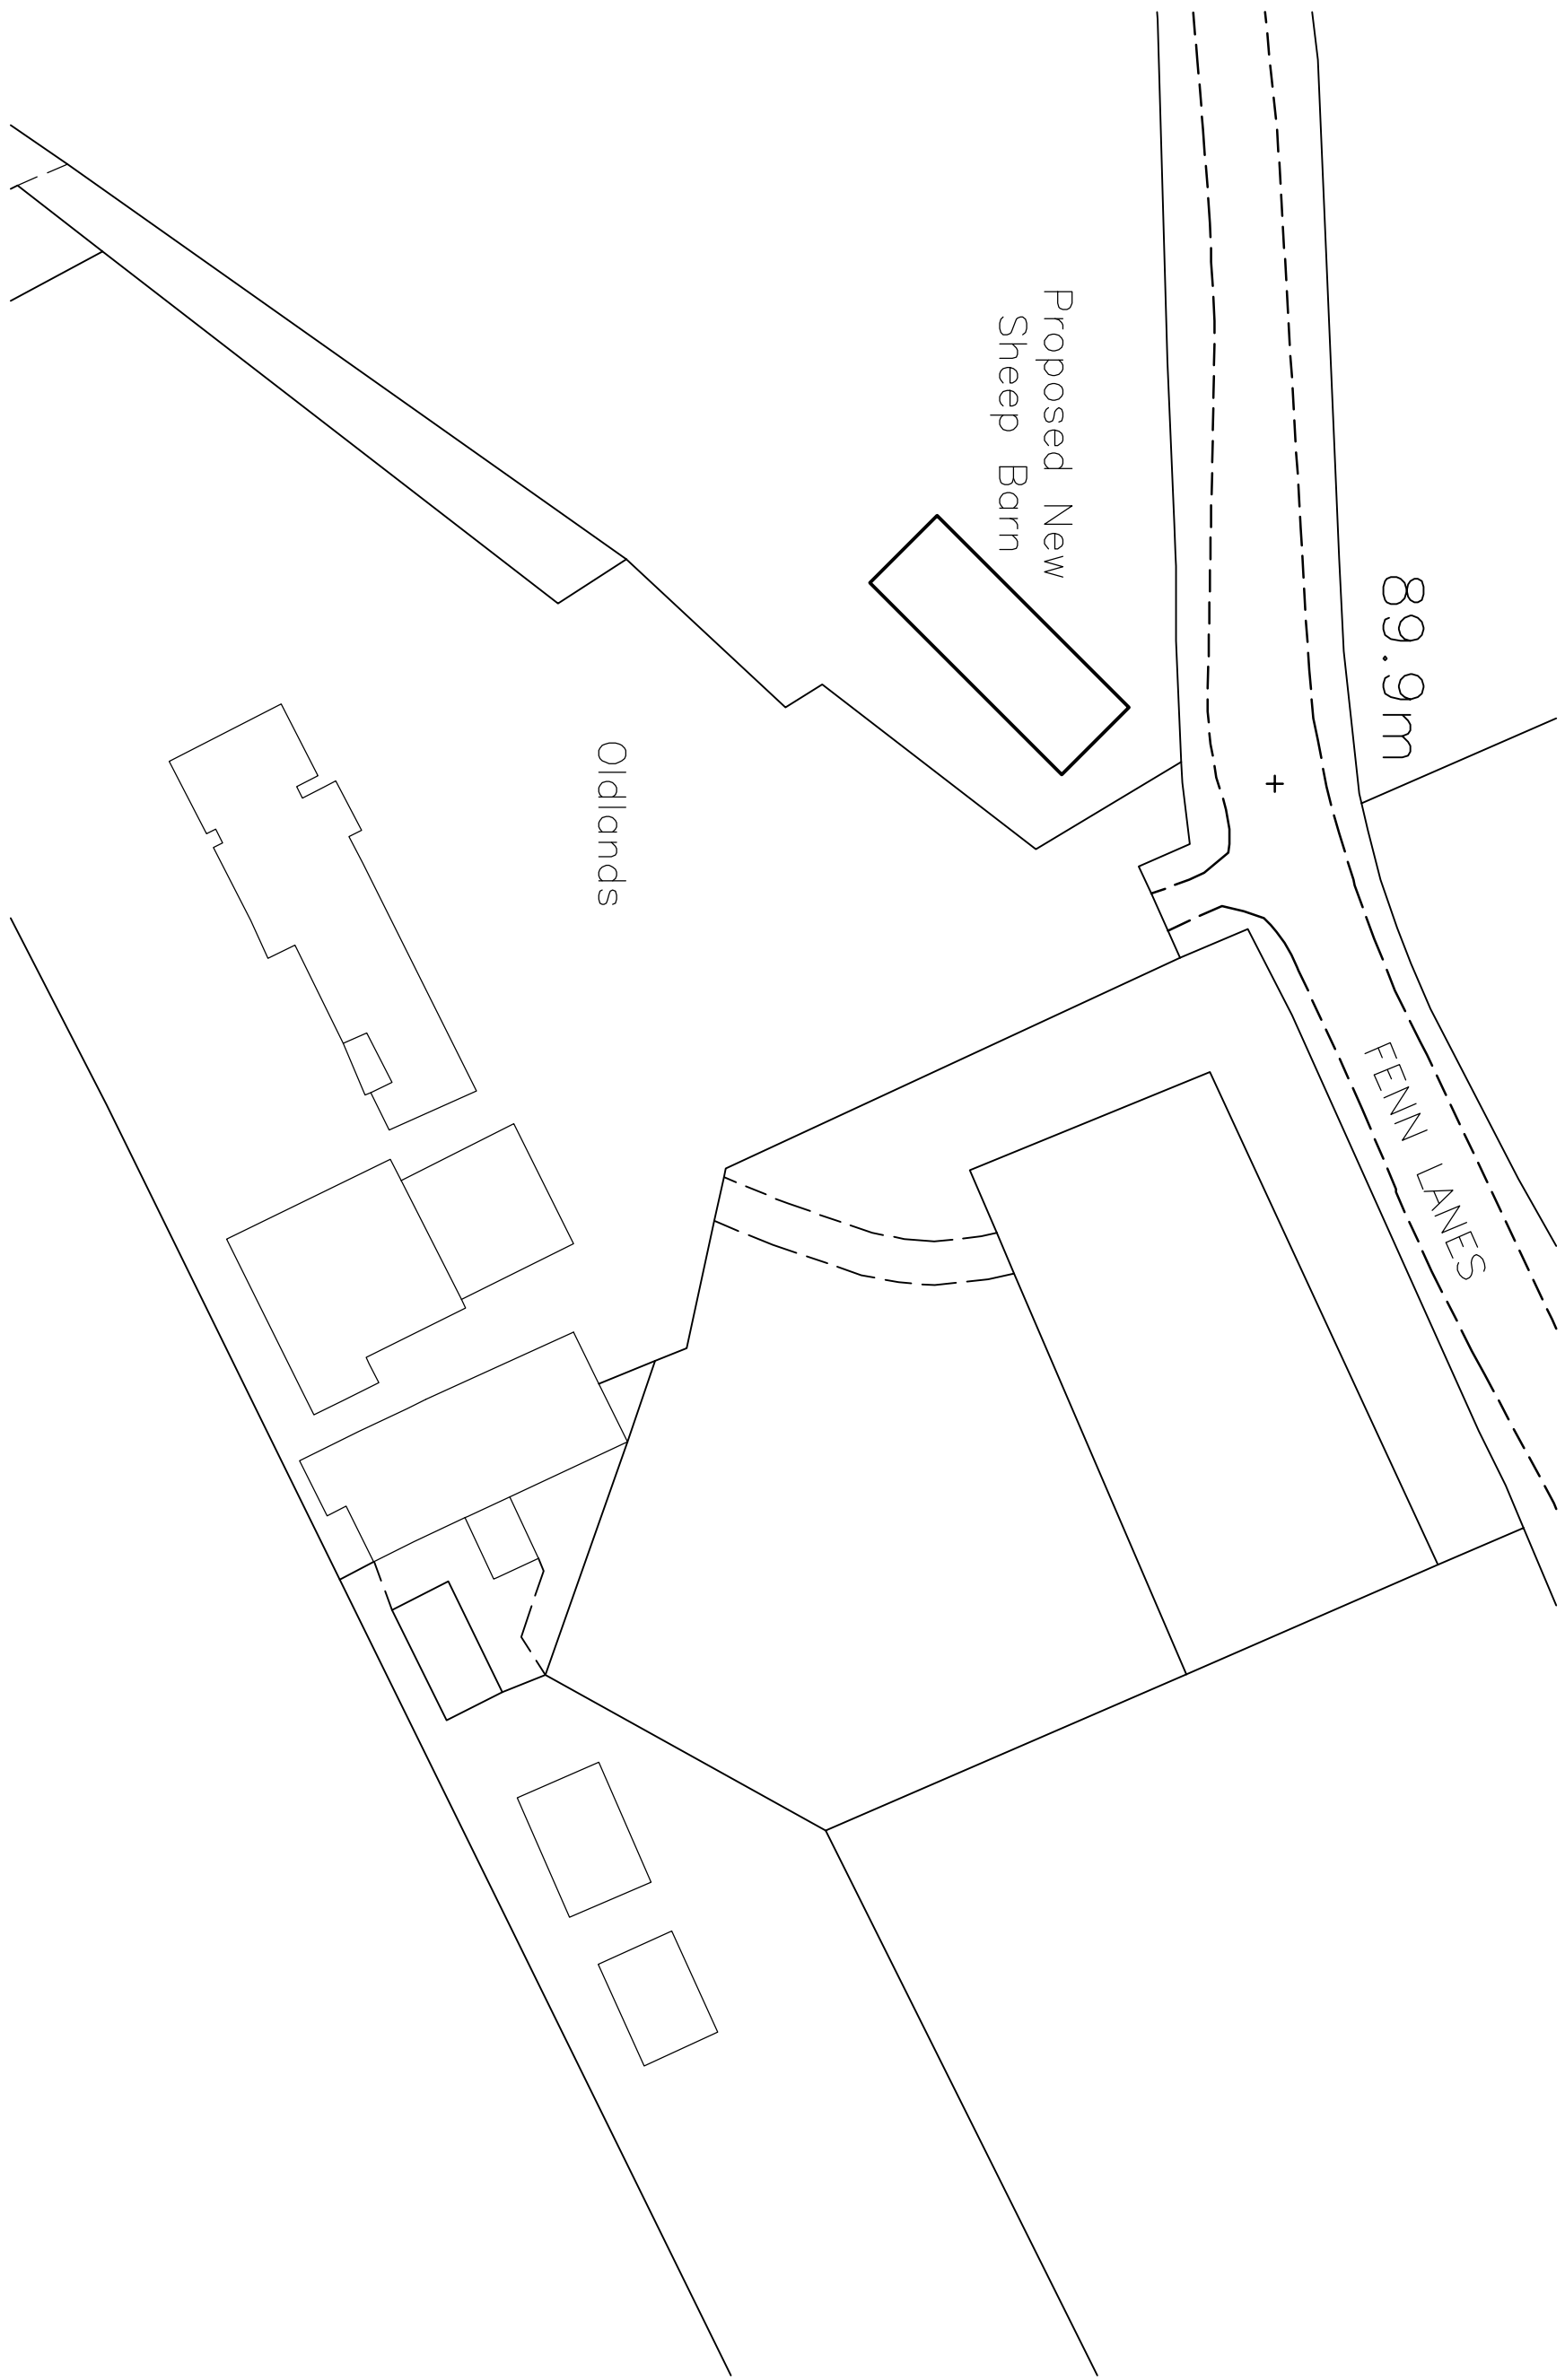

Proposed Block Plan
Scale 1:500

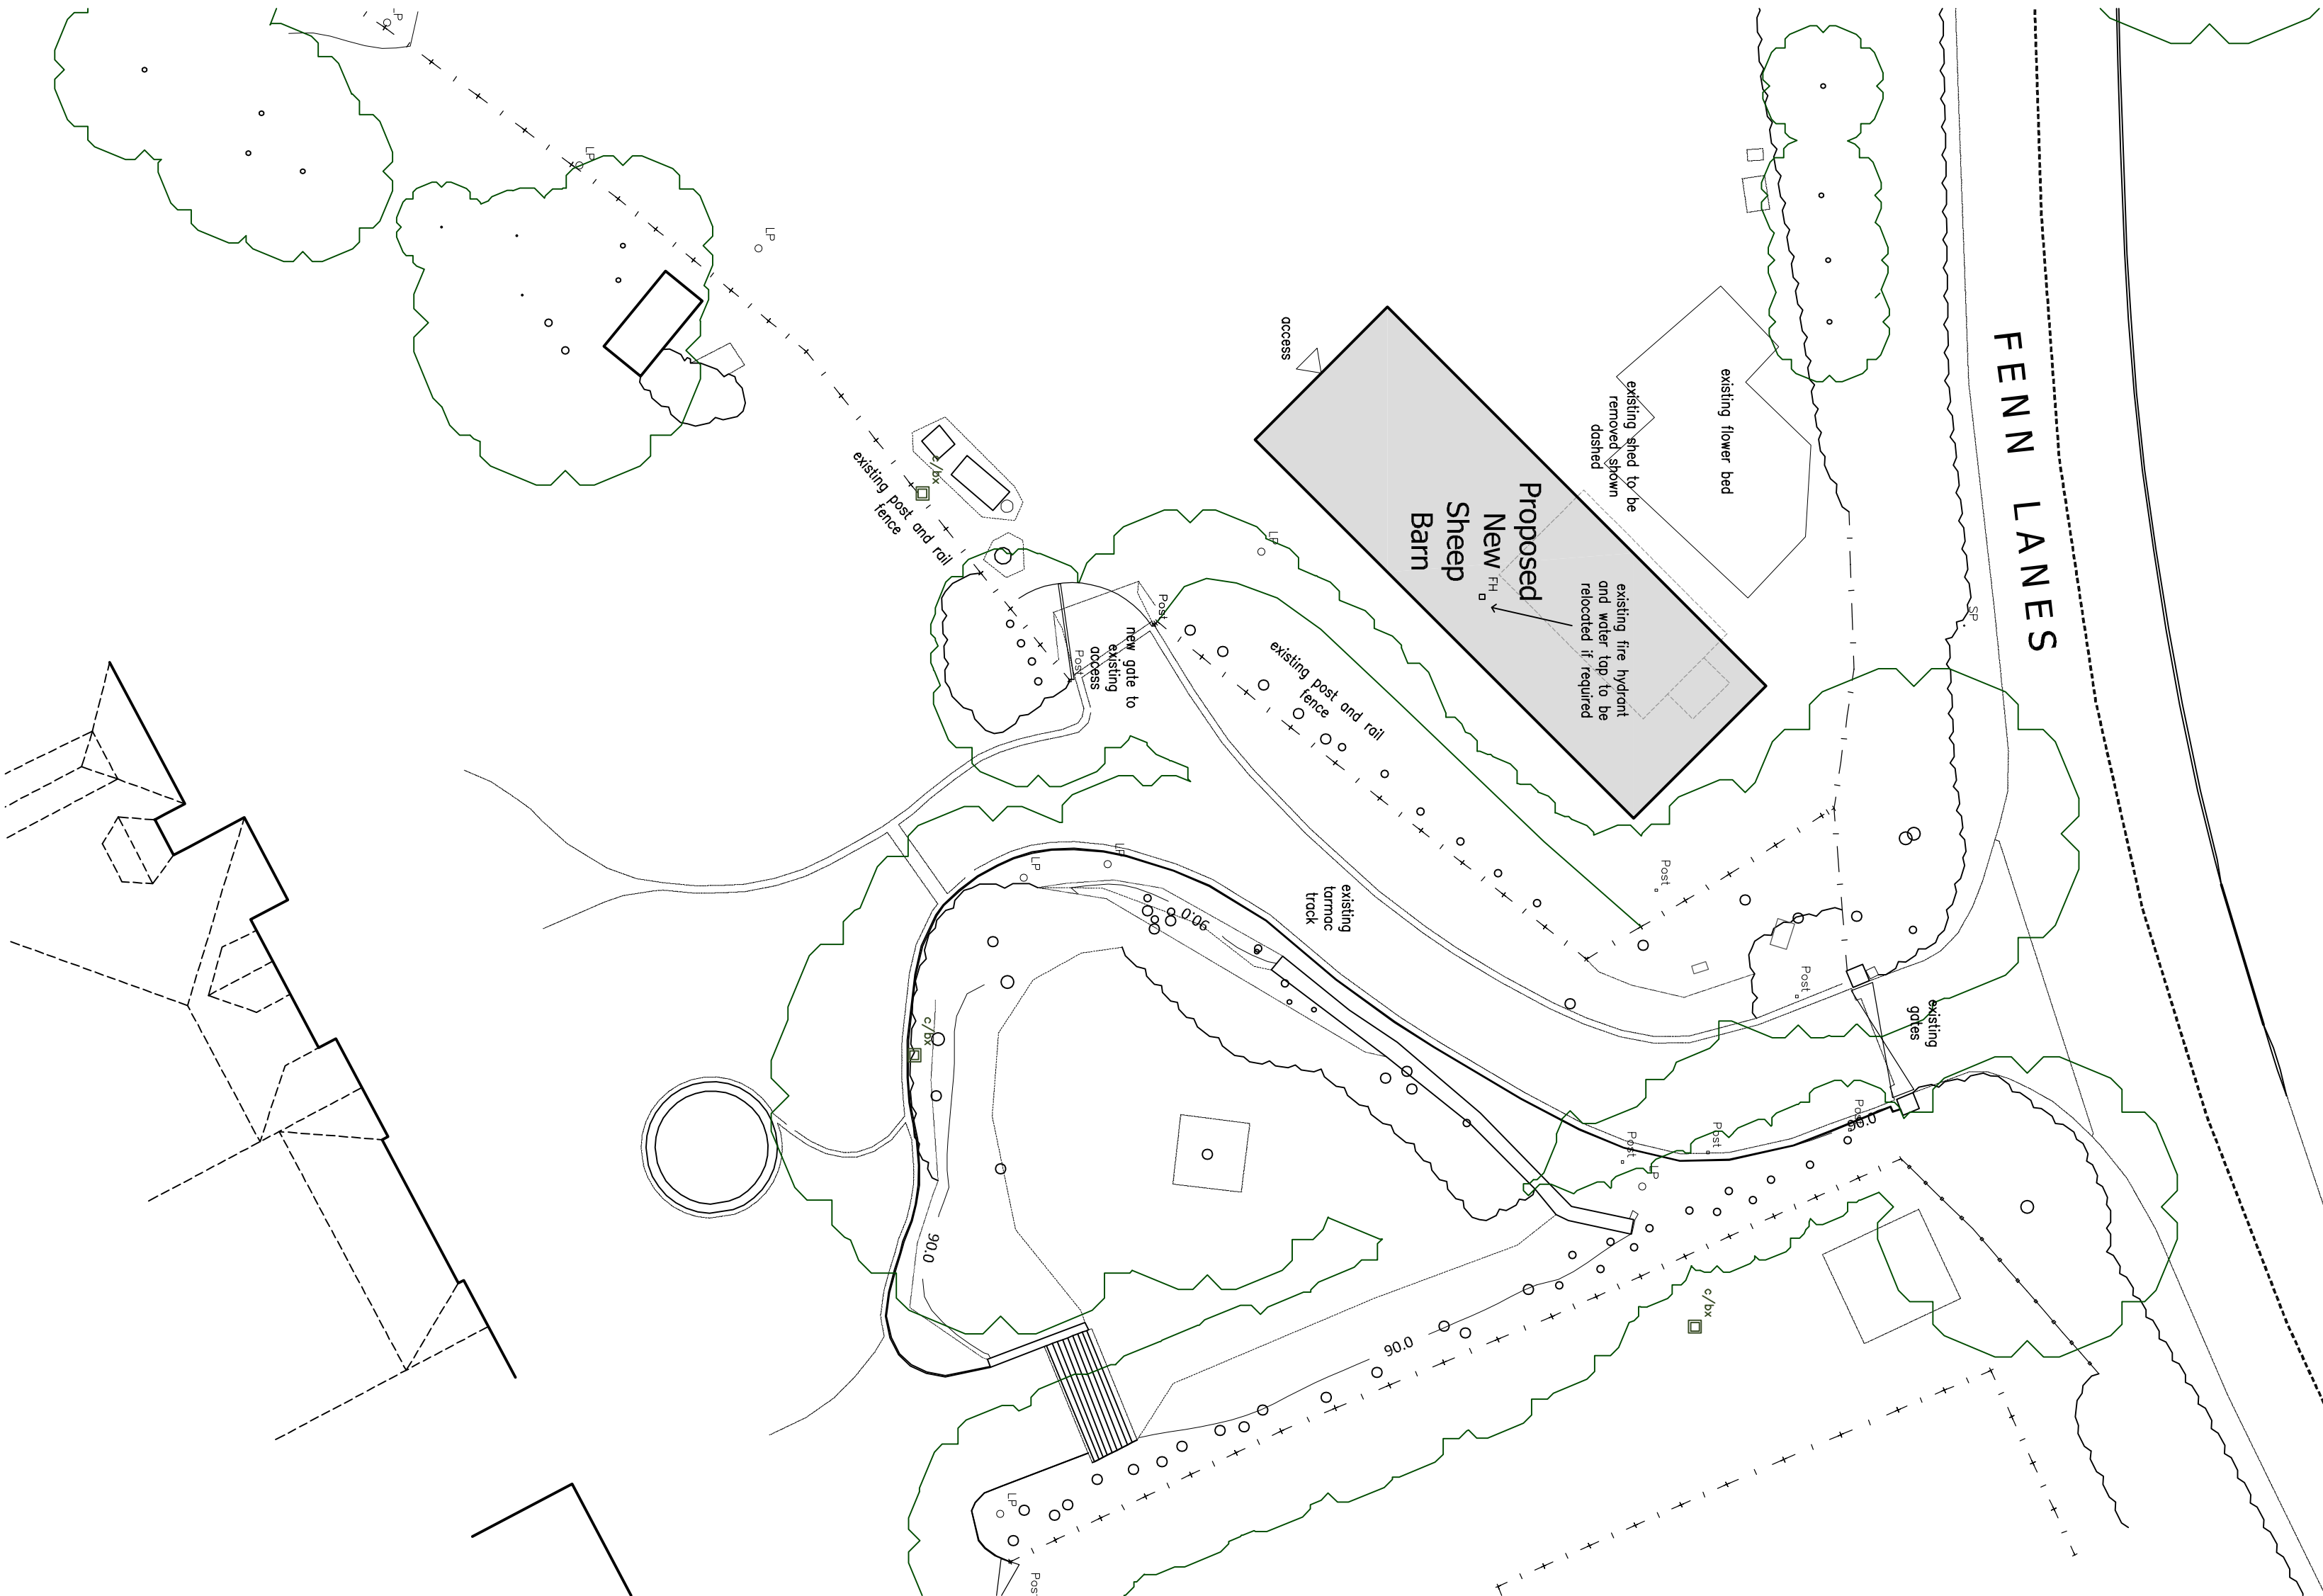

Proposed Site and Roof Plan
Scale 1:200

DETAILED PLANNING PROPOSALS

PROPOSED NEW SHEEP BARN - OLDLANDS - FENN LANE - DADDLINGTON - WARWICKSHIRE

Revisions:



David Granger Architectural Design Ltd
The Old Cottage Hospital
Leicester Road
Aston, Leicestershire
LE65 1DB

T 01530 560939
W www.davidgrangerdesign.com

Project

Proposed New Sheep Barn
Oldlands
Fenn Lane
Dadlington, Warwickshire

Client

Mr F Tailor

Drawing

Detailed Planning Proposals
Sheet 1 of 2

Drawing Number 19.3744.13

Date: August 2024

Scale: As Shown Drawn By: MS Checked By: MS

Figural dimensions must be taken in preference to scaled dimensions and any discrepancies are to be referred to David Granger Architectural Design Limited. Contractors, subcontractors and suppliers must verify all dimensions on site before commencing work. David Granger Architectural Design Limited. Ordnance Survey Data © Crown Copyright. All rights reserved. Licence No. AR10000449, Landmark Ref. LD08165
Company Reg. No. 5069912