



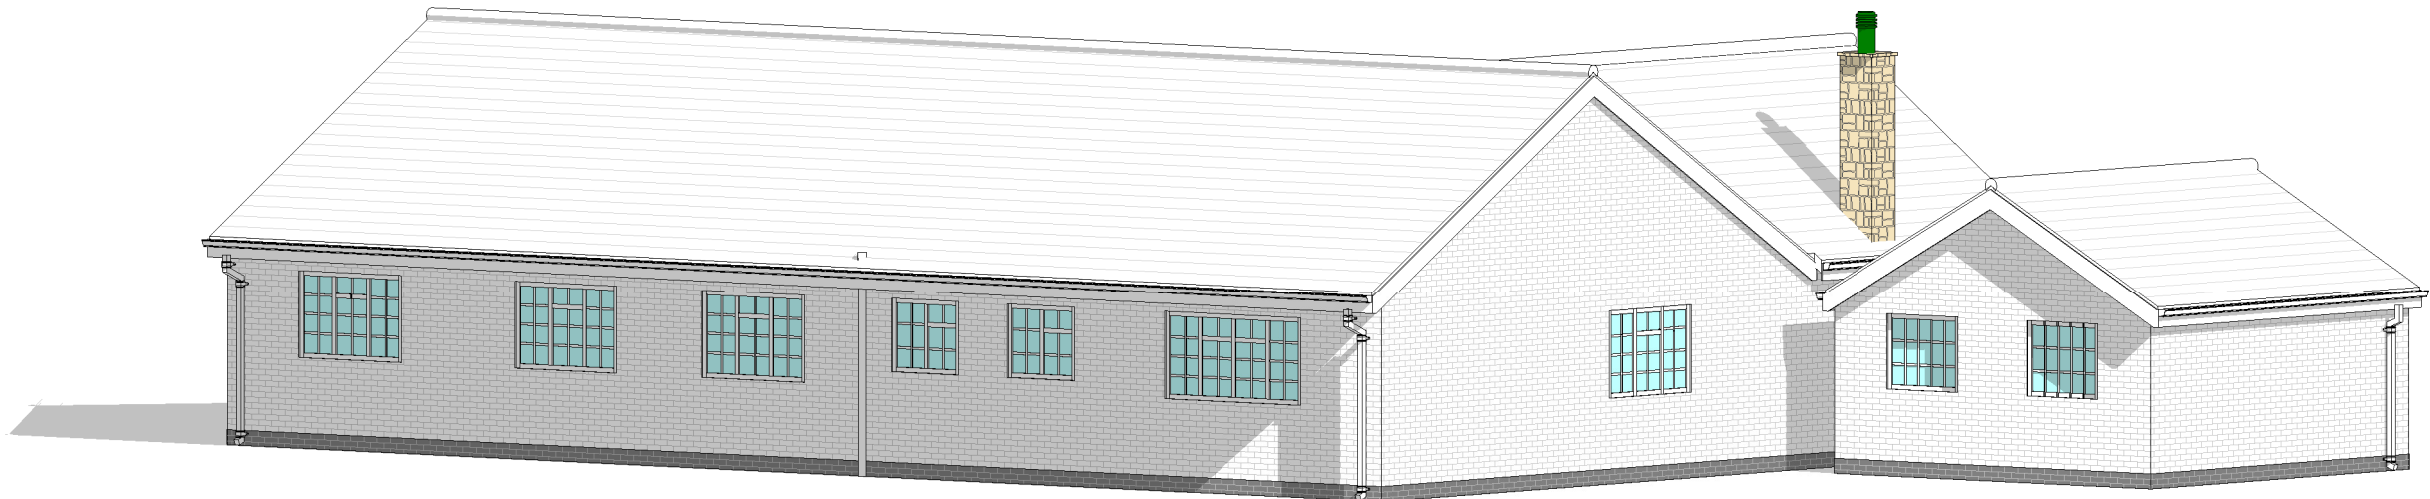


1 Existing Front Elevation
1 : 100

3 Existing Right Side Elevation
1 : 100

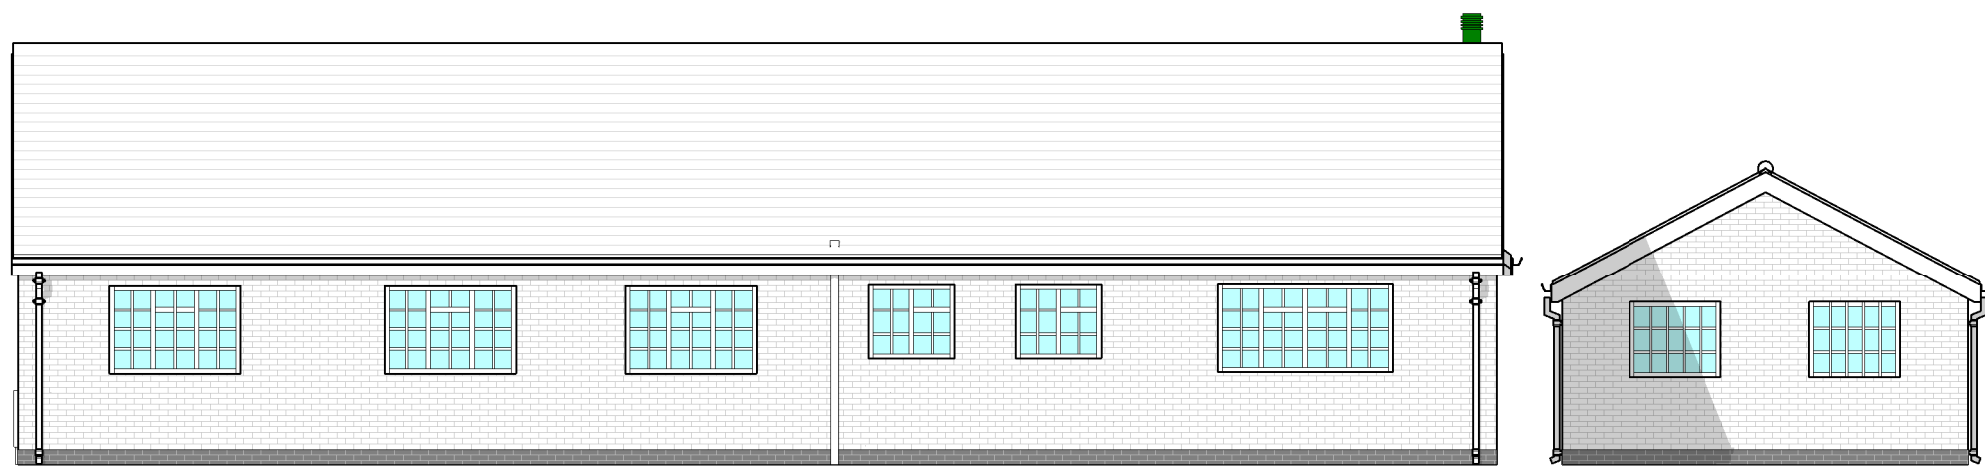

2 Existing Rear Elevation
1 : 100

4 Existing Left Side Elevation
1 : 100

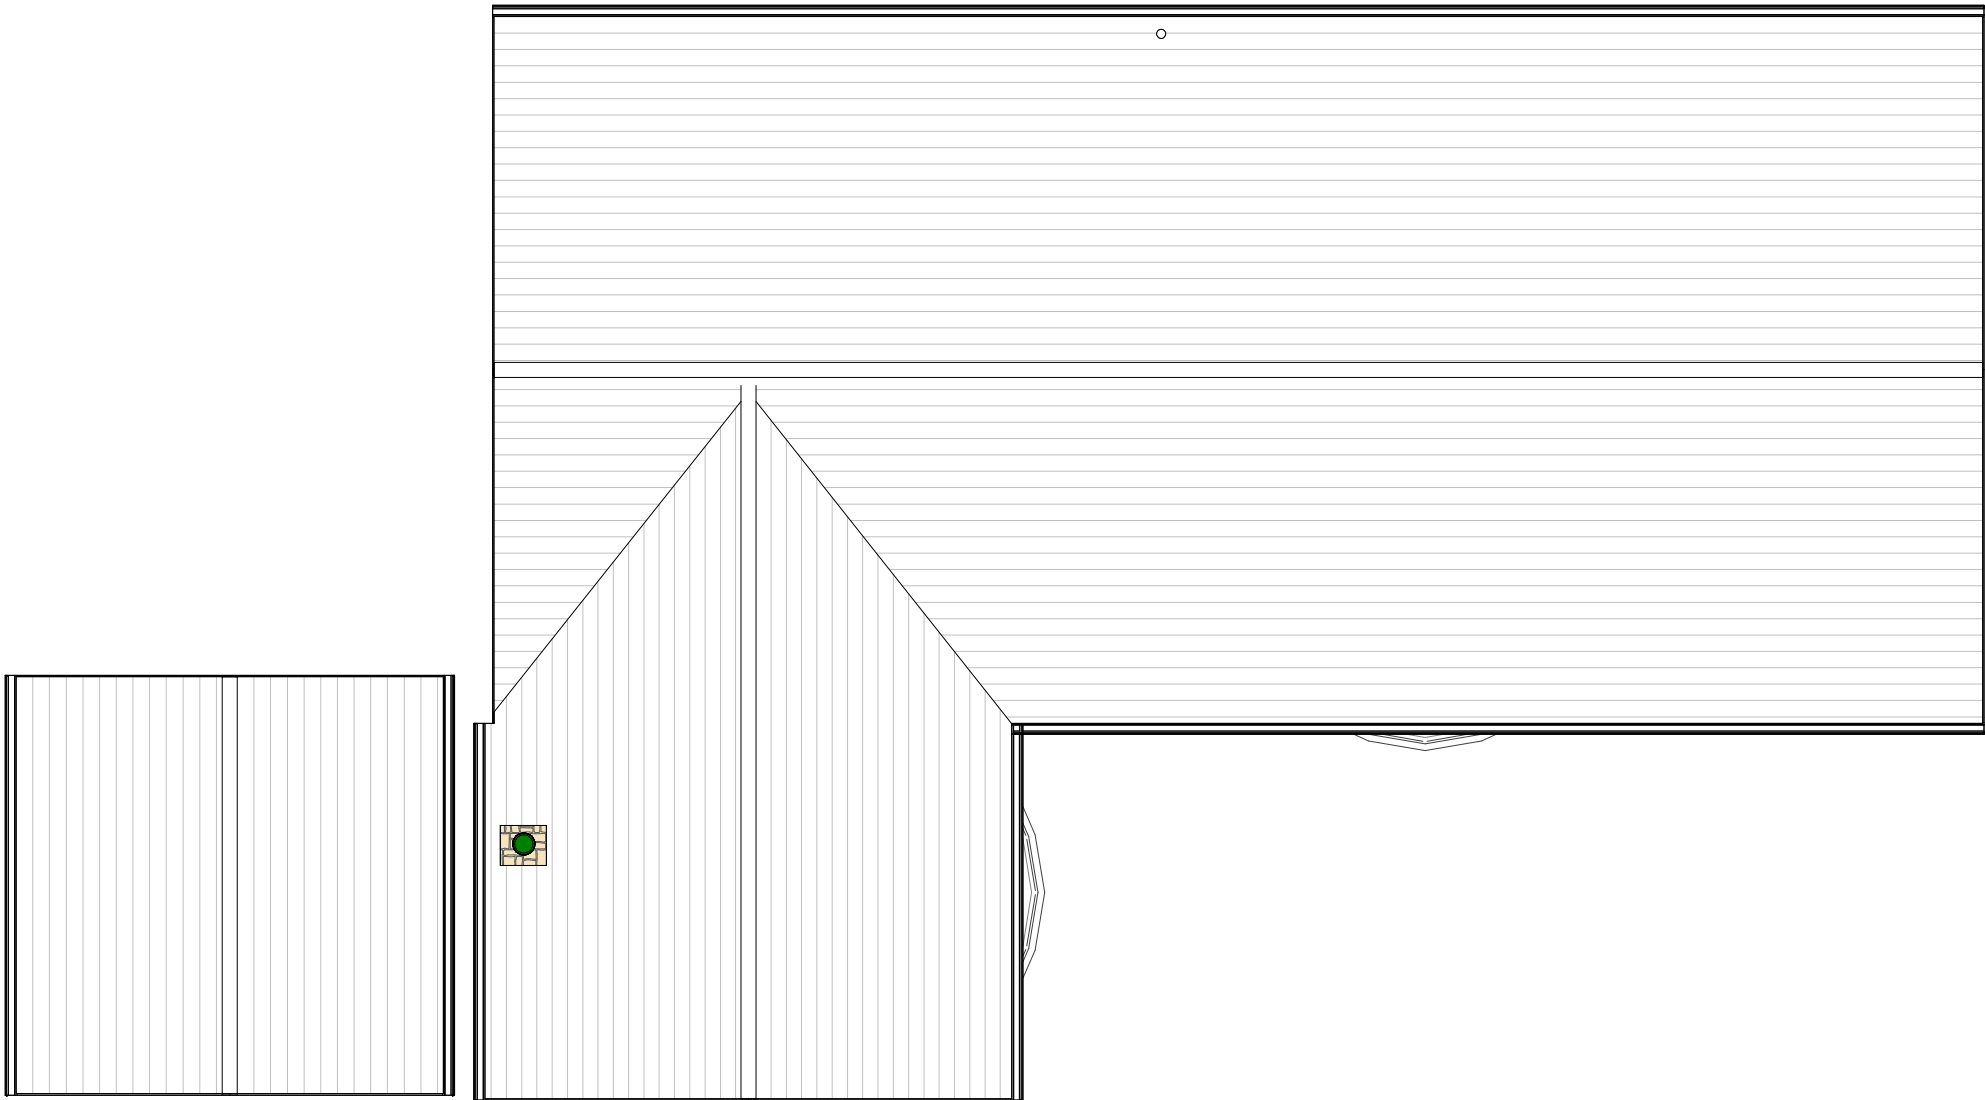

Existing Ground Floor Plan
1 : 100

Existing Roof Plan
1 : 100



Rev Details:
Notes:

Check all dimensions and report any omissions or errors

Dans Architecture Service - Nottingham, NG5 5AG
Tel: 07886996196
email: dans304@hotmail.co.uk & dansarchitecture@hotmail.com

© Copyright. This drawing is copyright of Dans Architectural Services and shall not be loaned, copied or disclosed to any third party without prior written consent of Dans Architectural Services.

Client
N.G

Project Address
11 Hayes End
Desford
LE9 9FX

Drawing No.
2426 - 01

Drawing Title:
Existing Information

Project Title:
New Roof & First Floor

PLANNING PERMISSION ONLY

Scale at A1
As Shown

Date:
22.12.24

Drawn By
DB

Revision
Initial Issue