




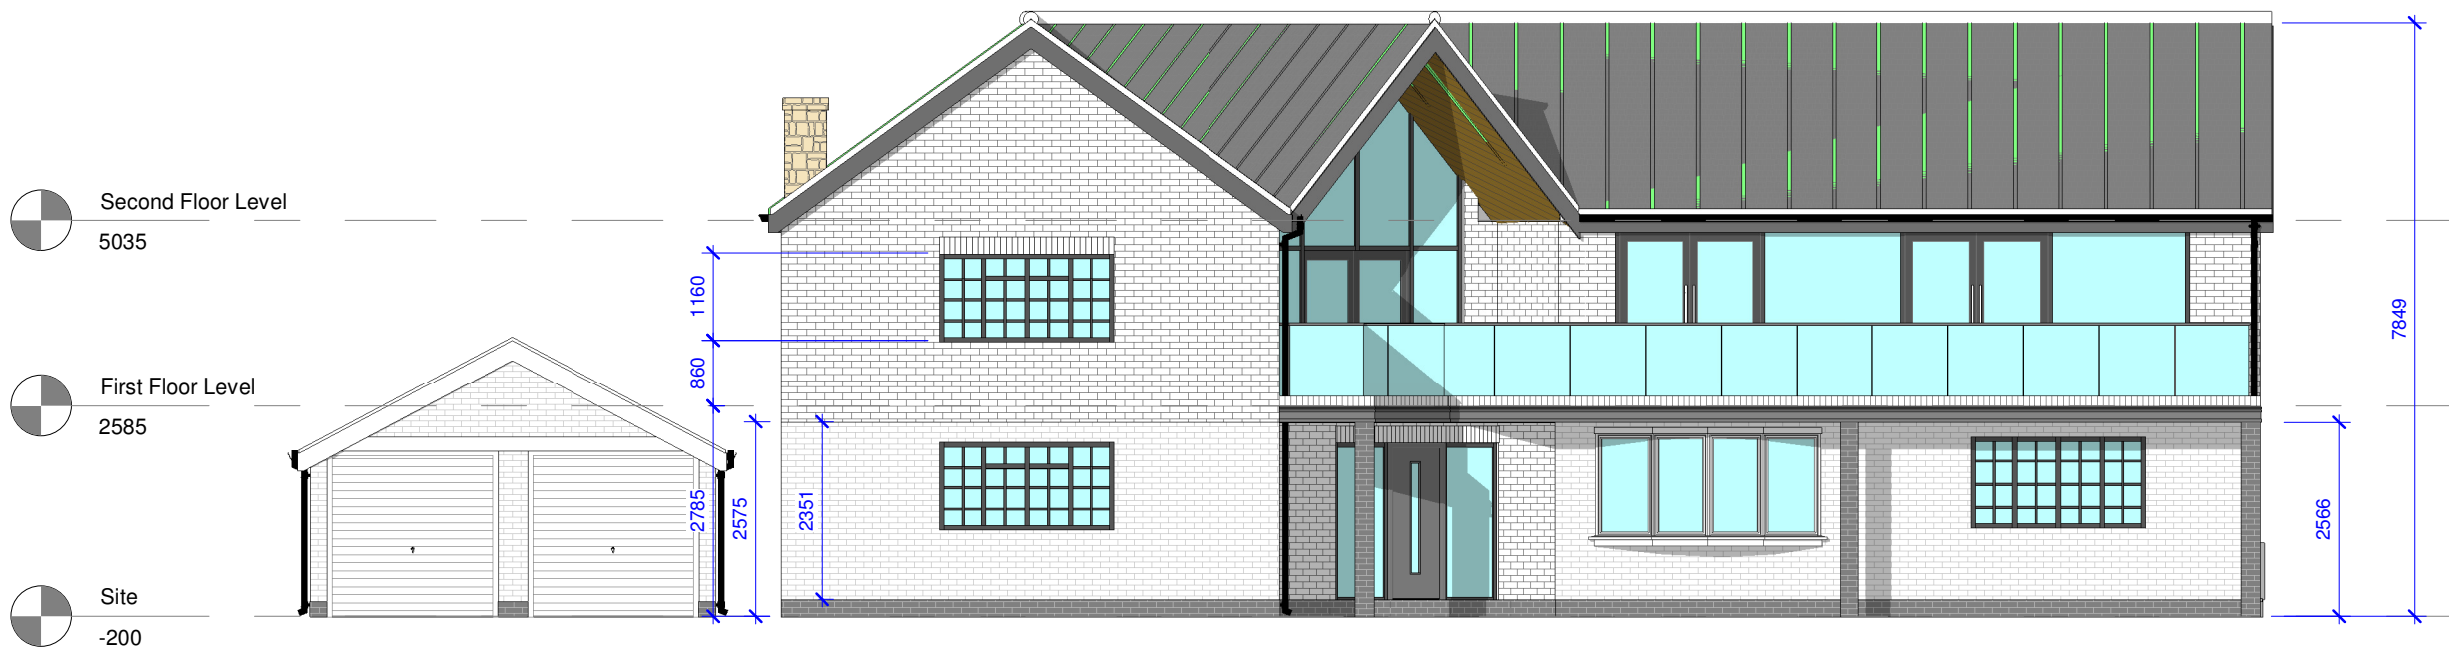


1 -Proposed Front Elevation
1 : 100

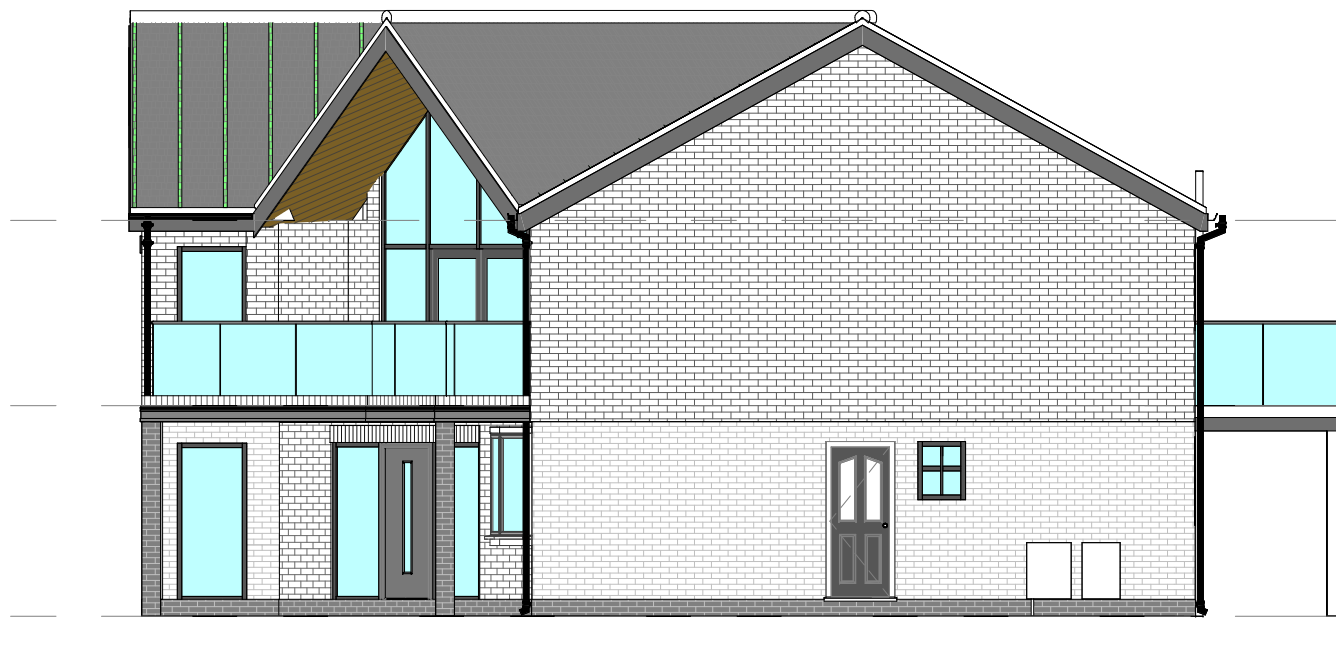



3 -Proposed Right Side Elevation
1 : 100

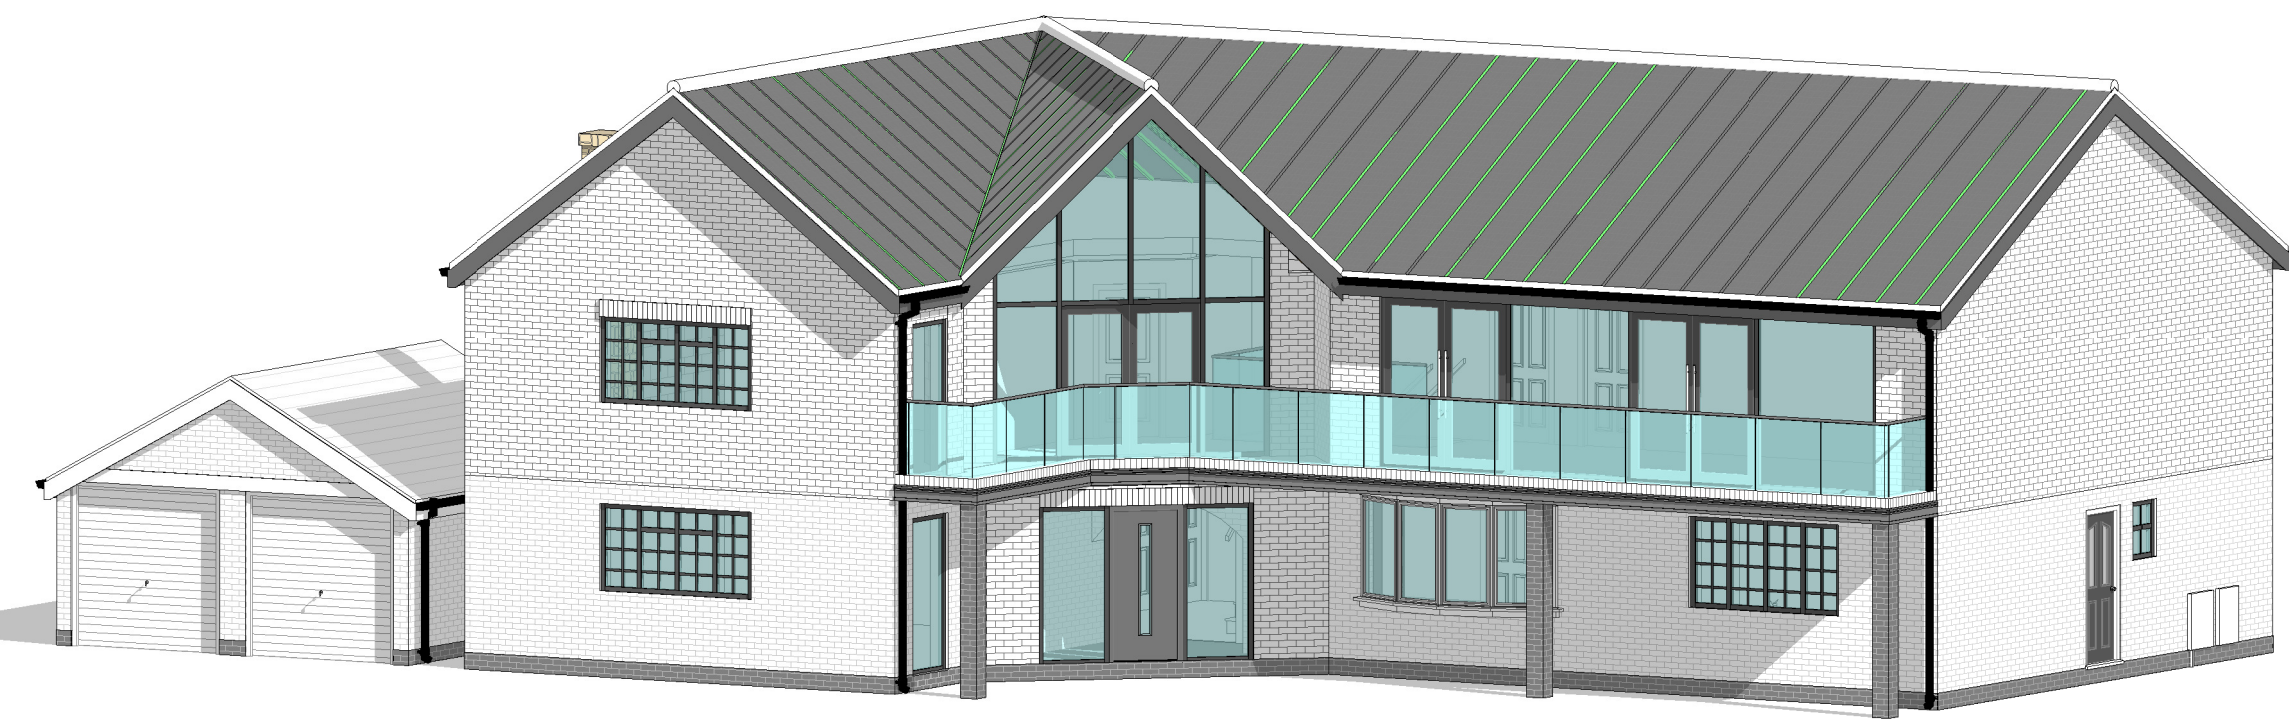


2 -Proposed Rear Elevation
1 : 100

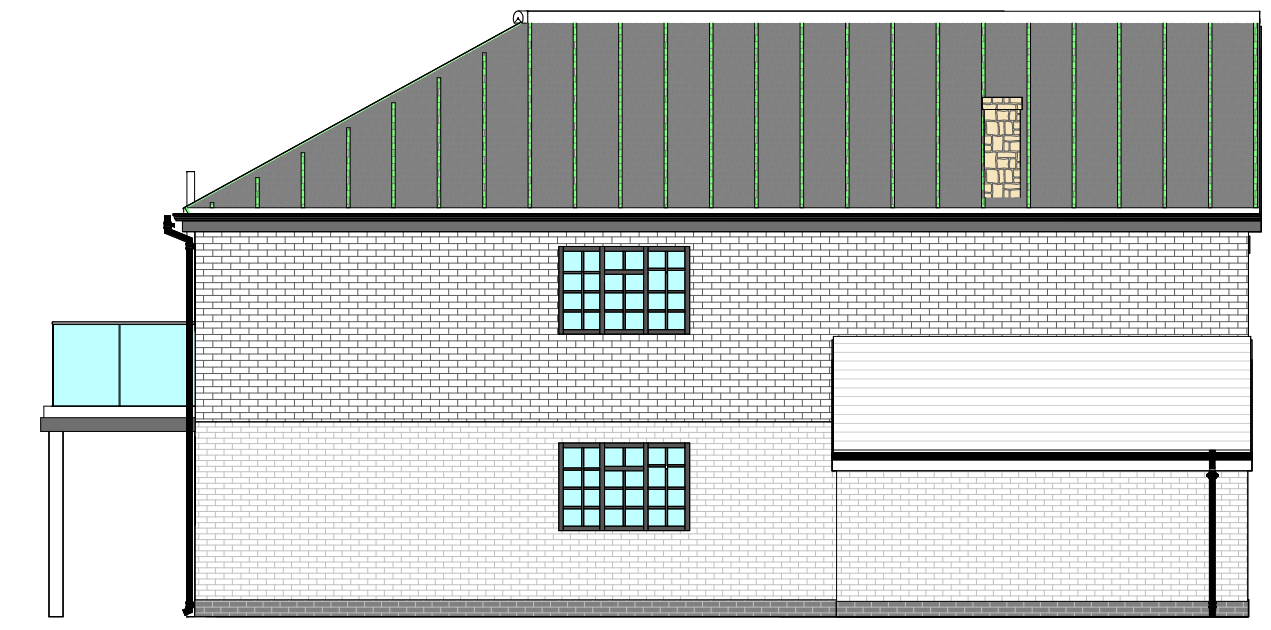


4 -Proposed Left Side Elevation
1 : 100

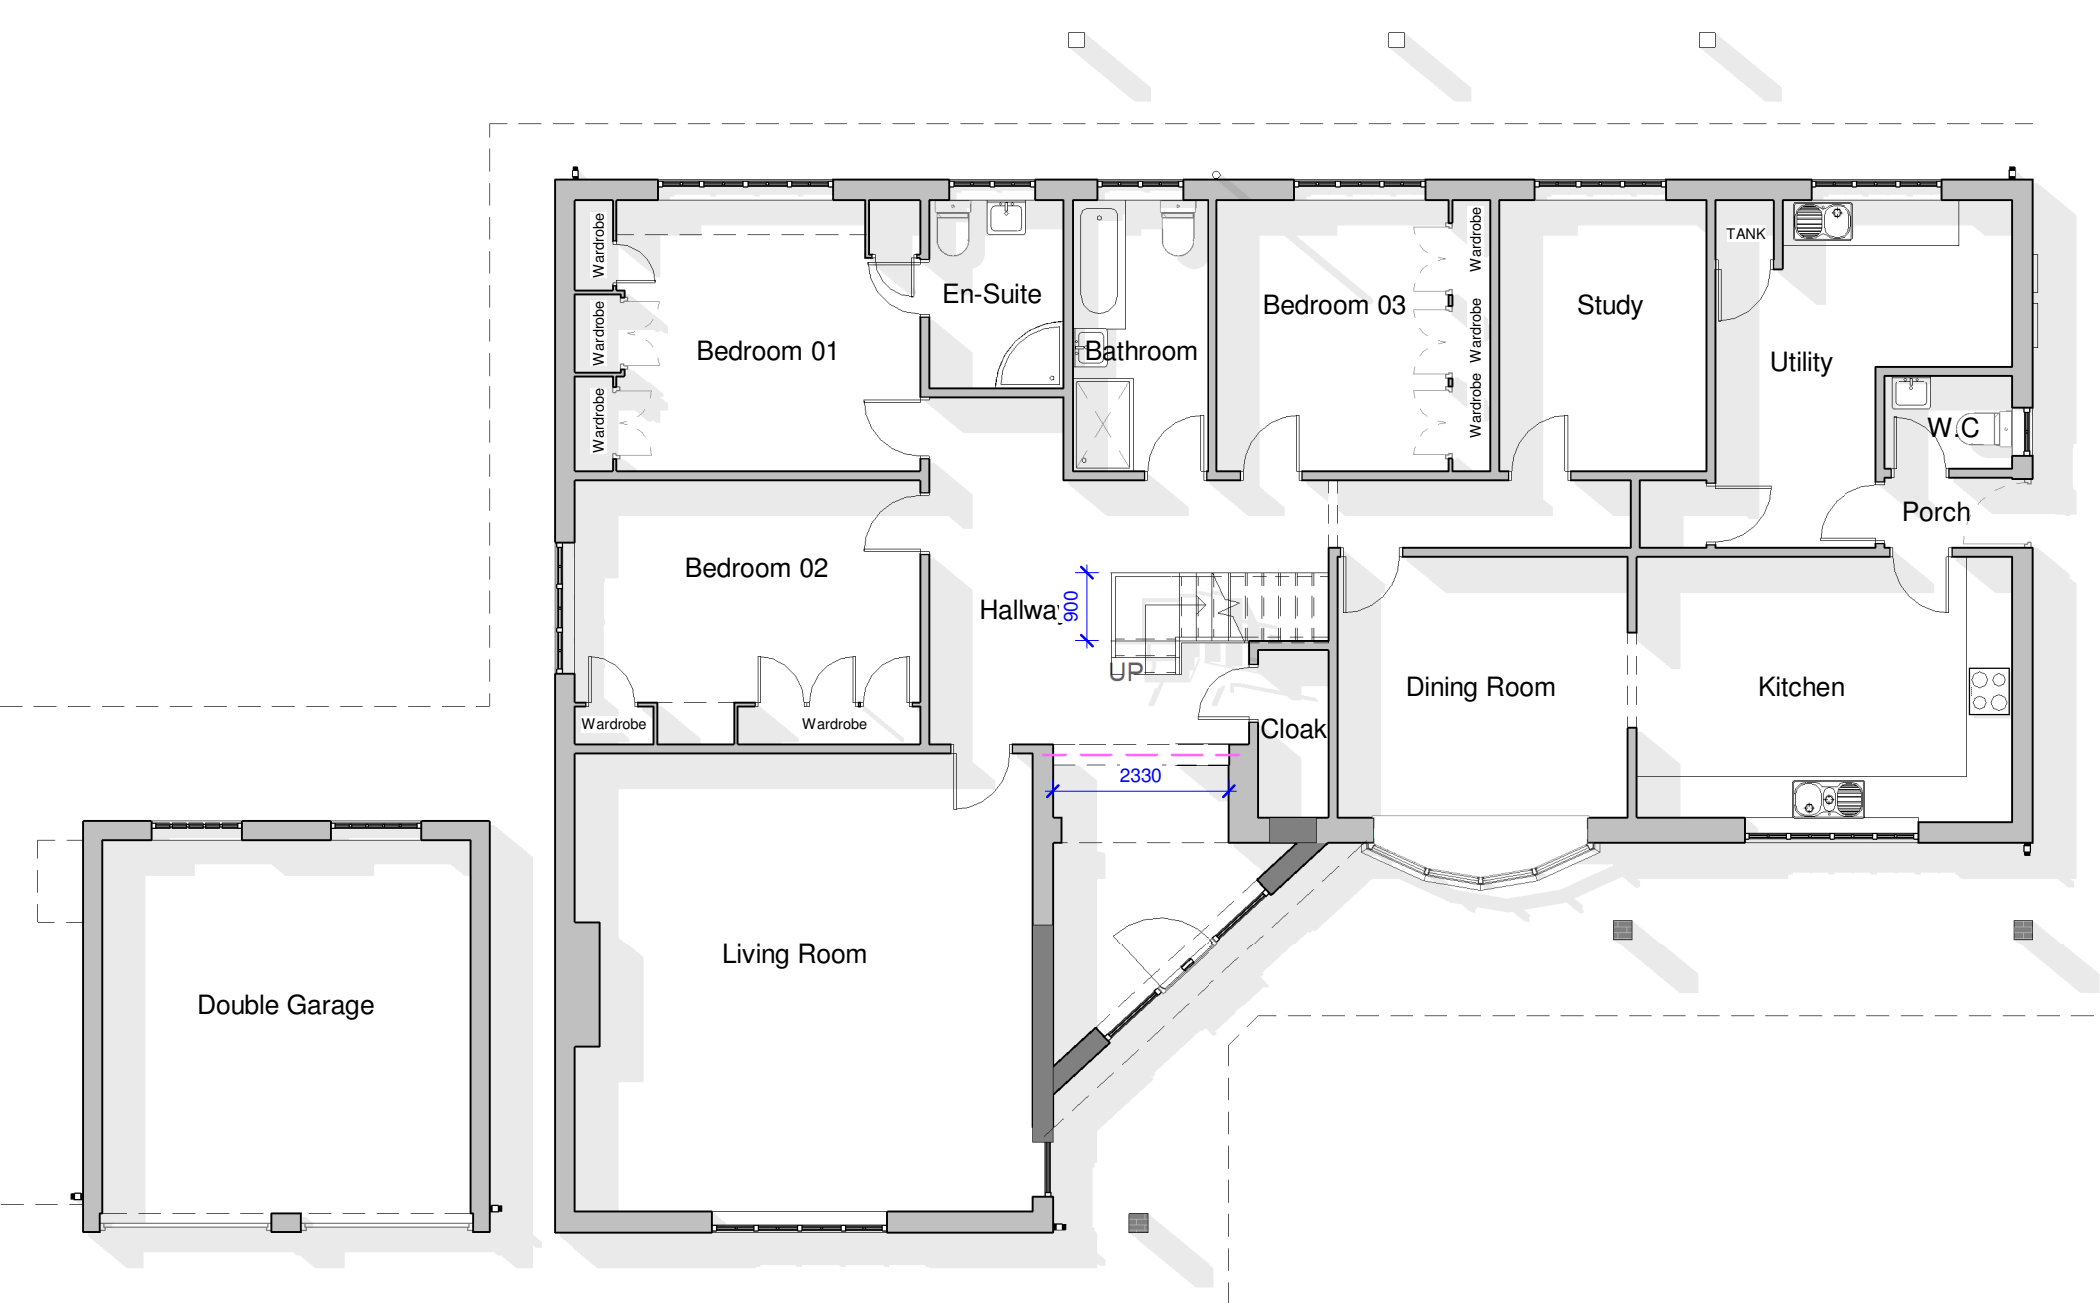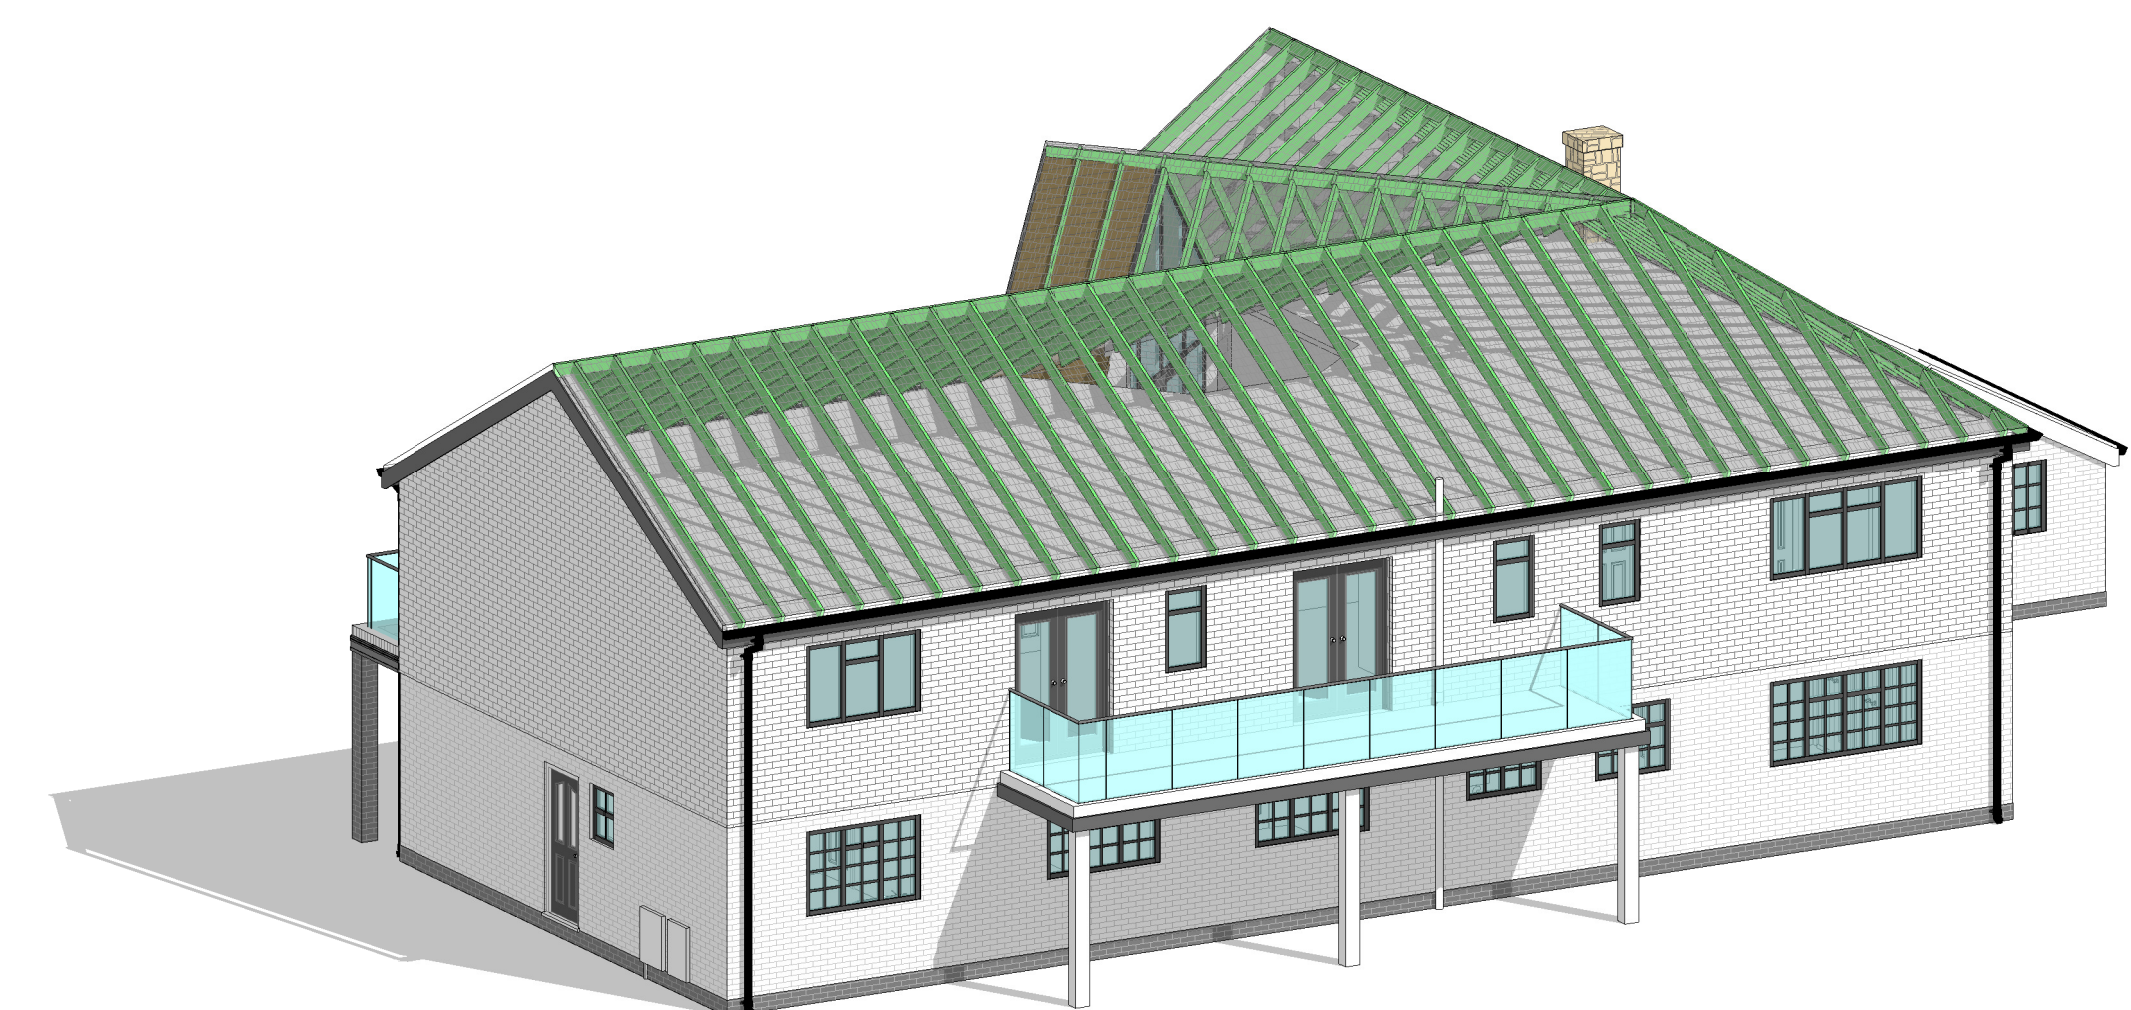

-Proposed Ground Floor Plan

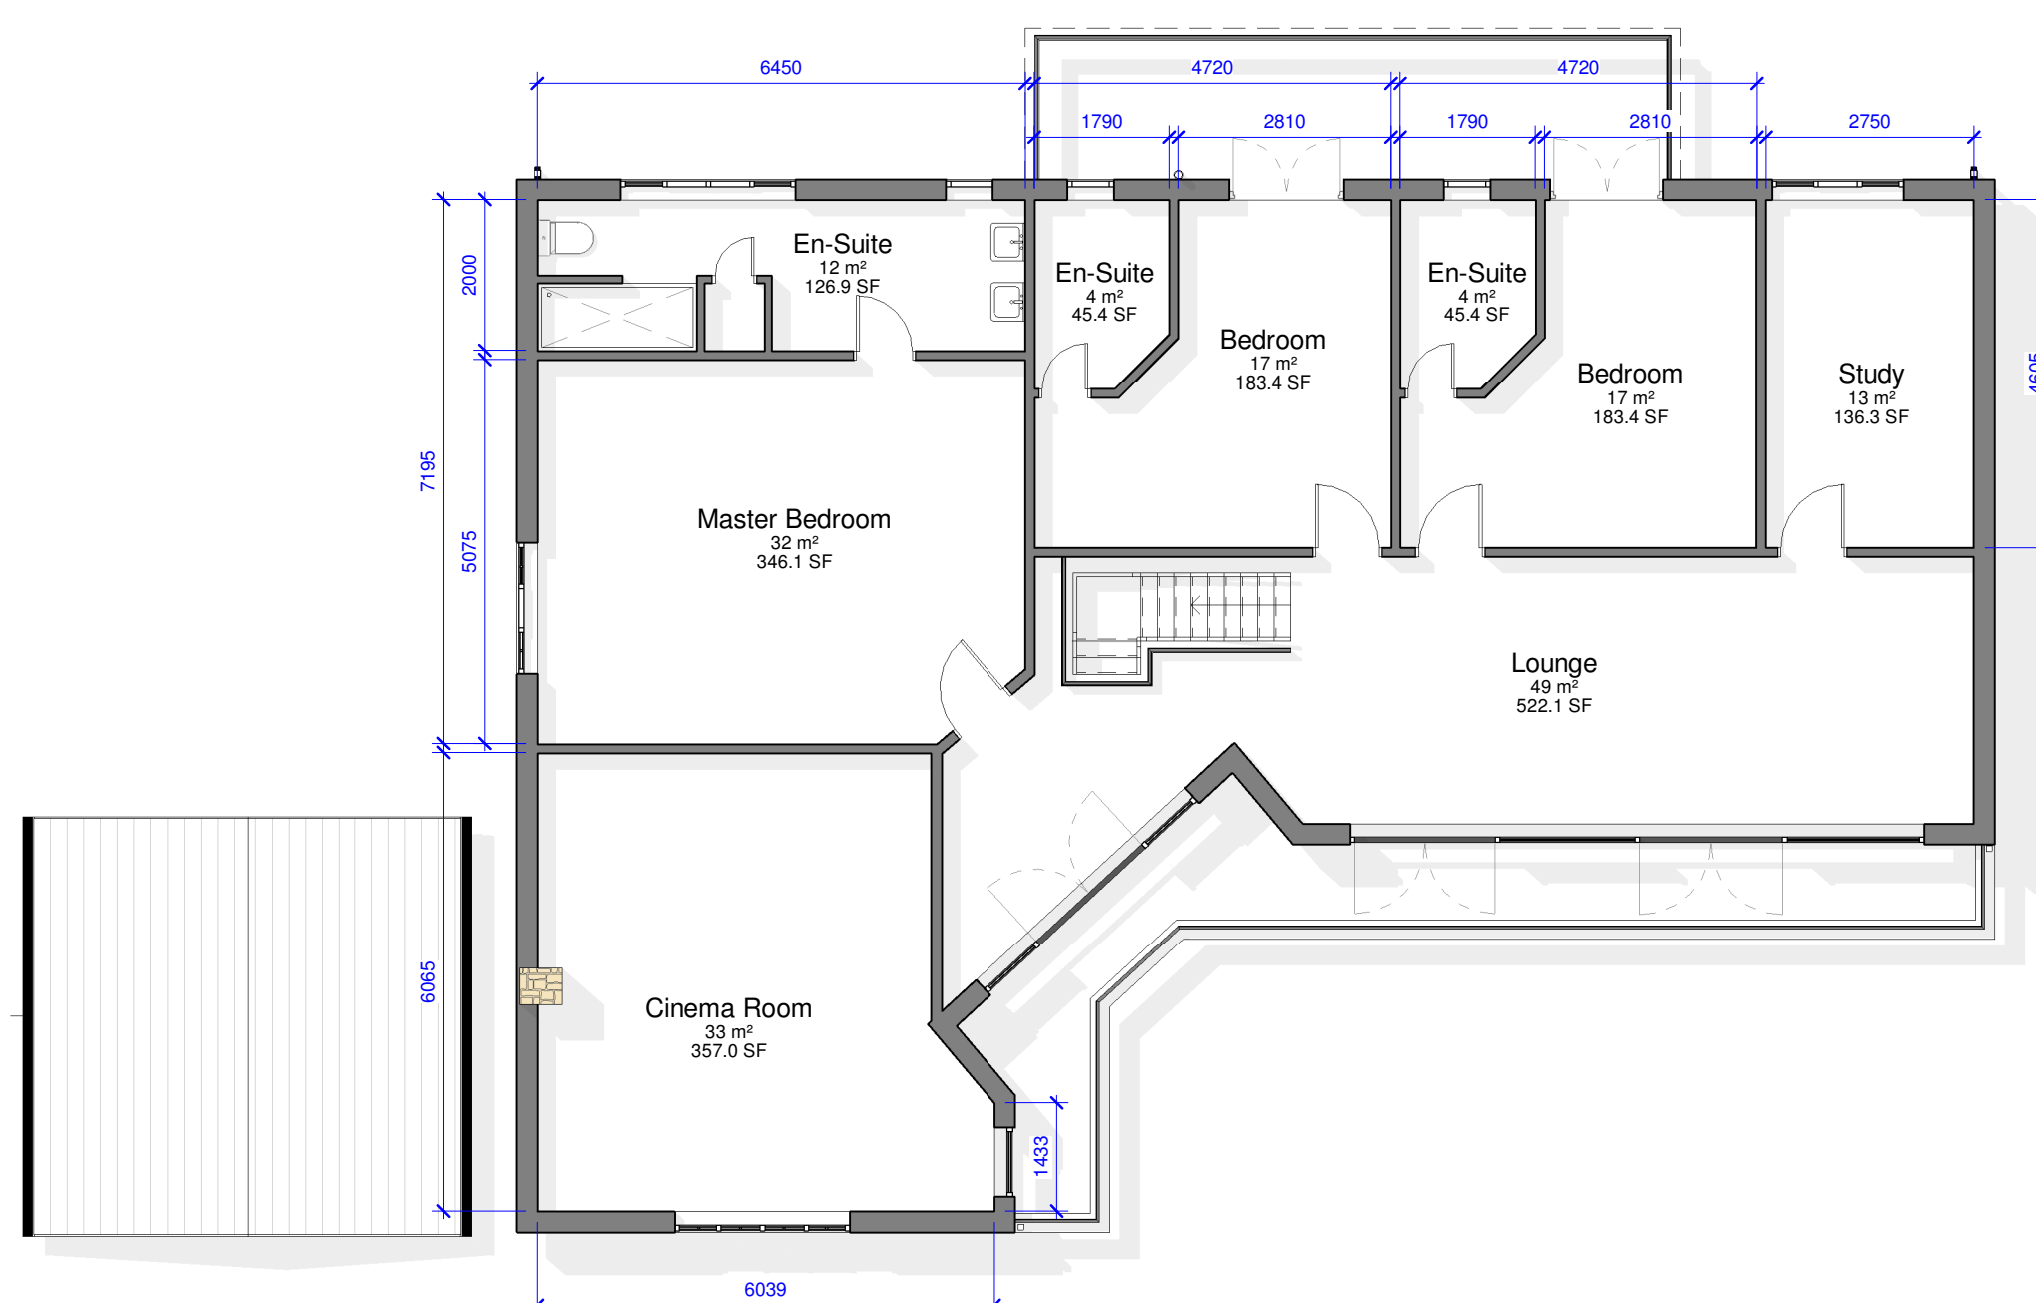

-Proposed First Floor Plan
1 : 100

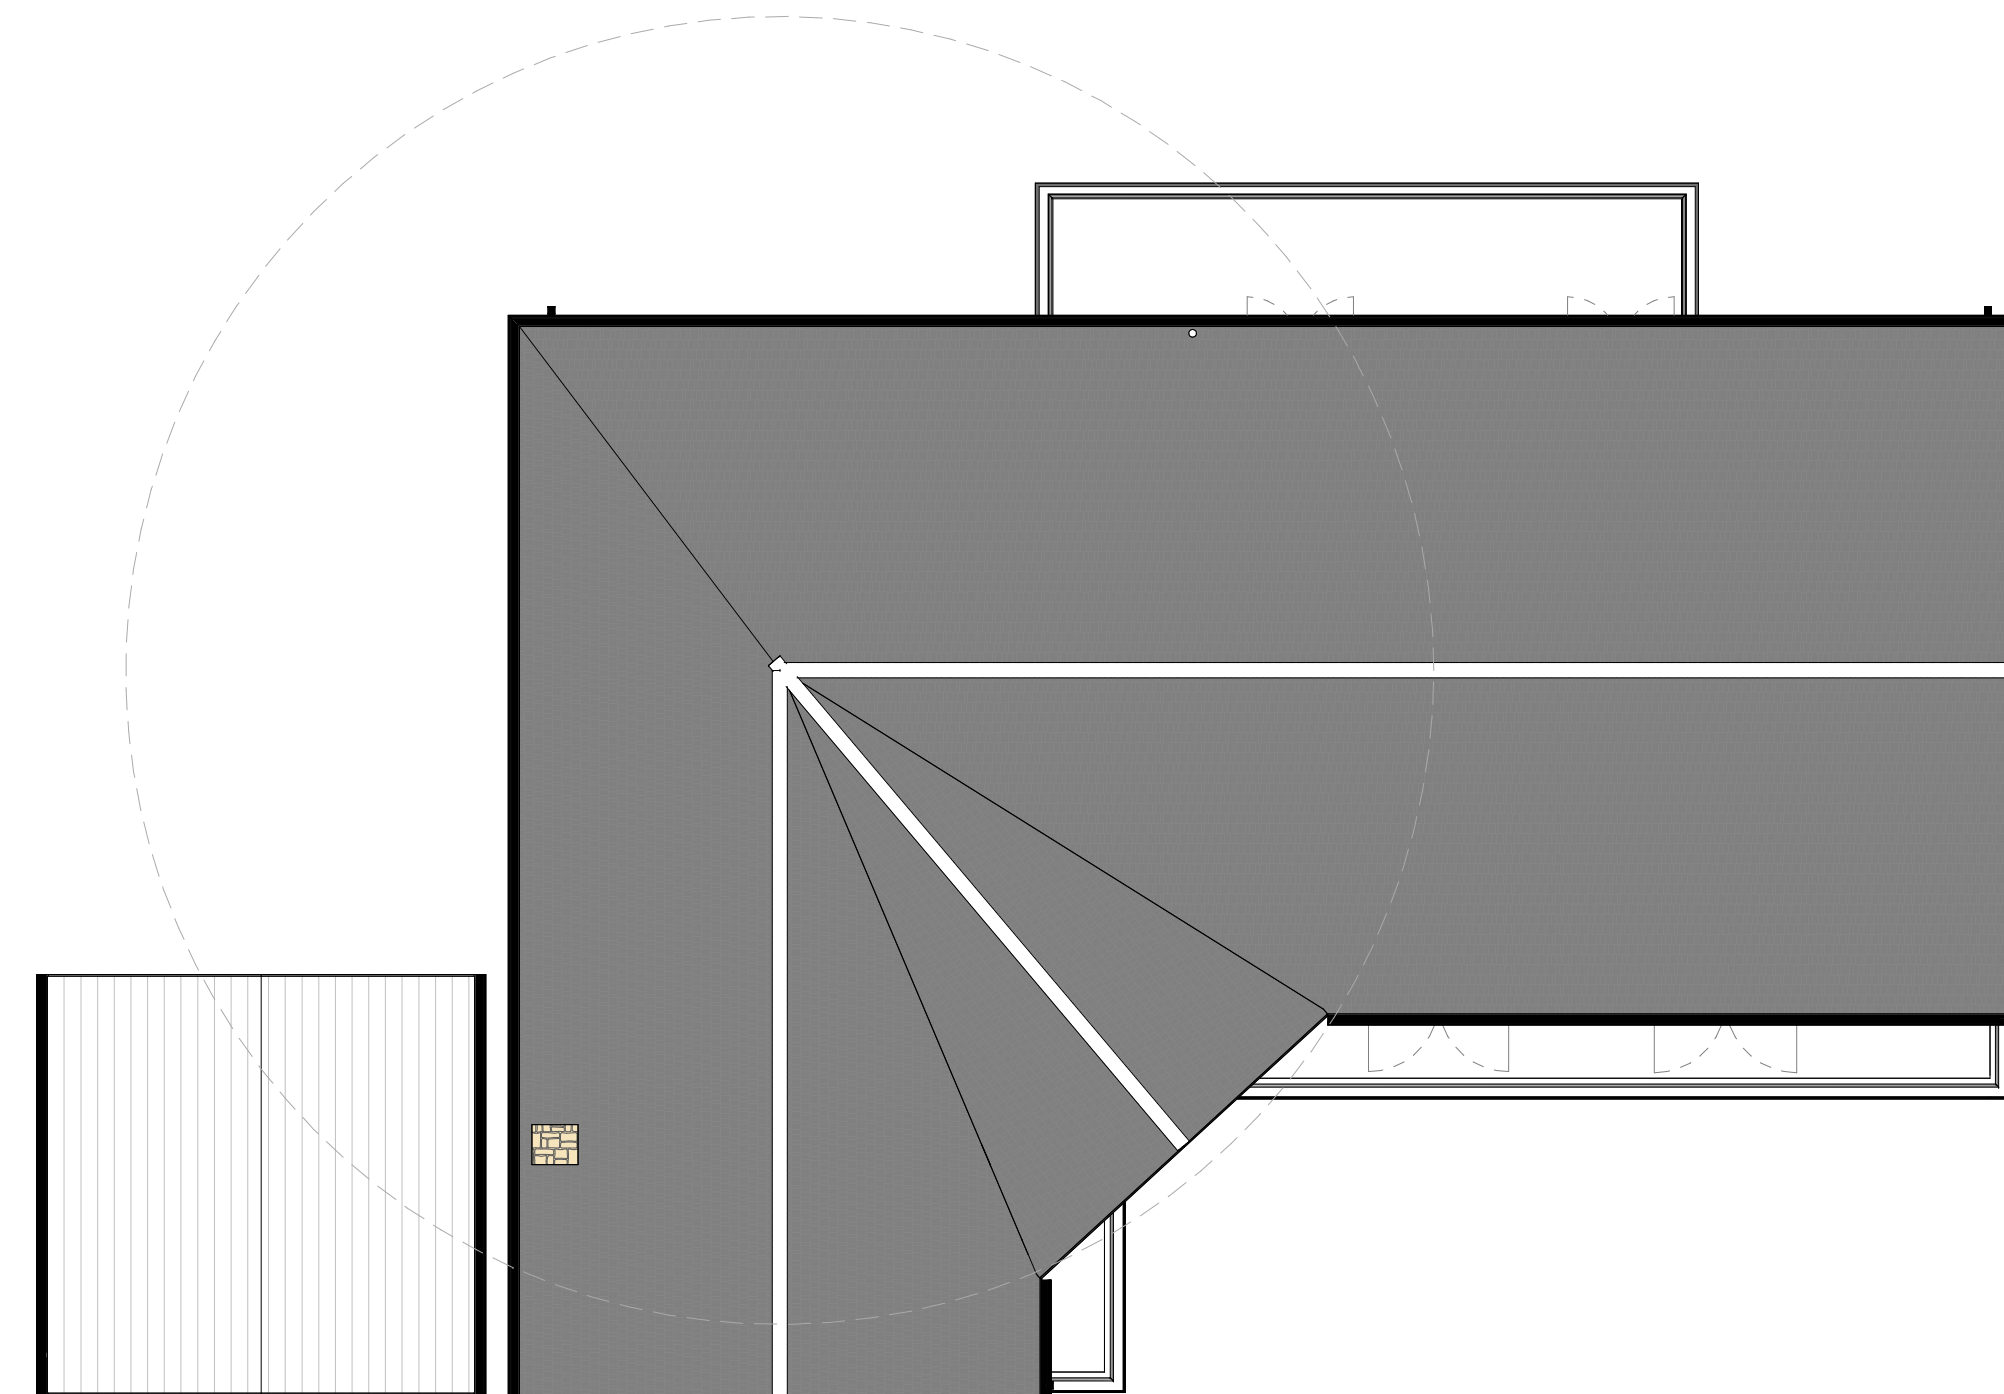

-Proposed Roof Plan
1 : 100



Rev Details:
Notes:

Check all dimensions and report any omissions or errors

Dans Architecture Service - Nottingham, NG5 5AG
Tel: 07886996196
email: dans304@hotmail.co.uk & dansarchitecture@hotmail.com

© Copyright. This drawing is copyright of Dans Architectural Services and shall not be loaned, copied or disclosed to any third party without prior written consent of Dans Architectural Services.

Client
N.G

Project Address
11 Hayes End
Desford
LE9 9FX

Drawing No.
2426 - 01

Drawing Title:
Proposed Information

Project Title:
New Roof & First Floor

PLANNING PERMISSION ONLY

Scale at A1
As Shown

Date:
07.01.25

Drawn By
DB

Revision
REV D