

GENERAL DRAWING NOTES

© This drawing is not to be shown to any Third Party unless agreed by The Design Social.


This drawing shows 'design intent' only.
It is the responsibility of the appointed contractor to finalise development, using specialists approved by The Design Social, & produce detailed working drawings.
ALL working drawings to be approved by The Design Social prior to manufacture.

REV.	DATE	NOTES	REV.
			BY

Daniel Mallabone		
23 Coronation Road, Earl Shilton, Leicester, LE9 7HL		
Proposed Ground Floor Plan		
AUTHOR L.R.	DATE 10/12/2024	APPROVED D.M.
SCALE 1:50 @ A3	READ WITH 0366 (A) GA 001	
DRAWING No. 0366	(A)	GF 008
Project No.	Type	Area Number Rev
DRAWING STATUS For Approval		

Proposed GF Plan Notes

1. Proposed extension to rear of property. Extension to be of insulated cavity brick & block construction.
2. New uPVC frosted double glazed window.
3. New Shower Room.
4. New uPVC double glazed French doors.
5. New Utility.
6. New uPVC double glazed window.

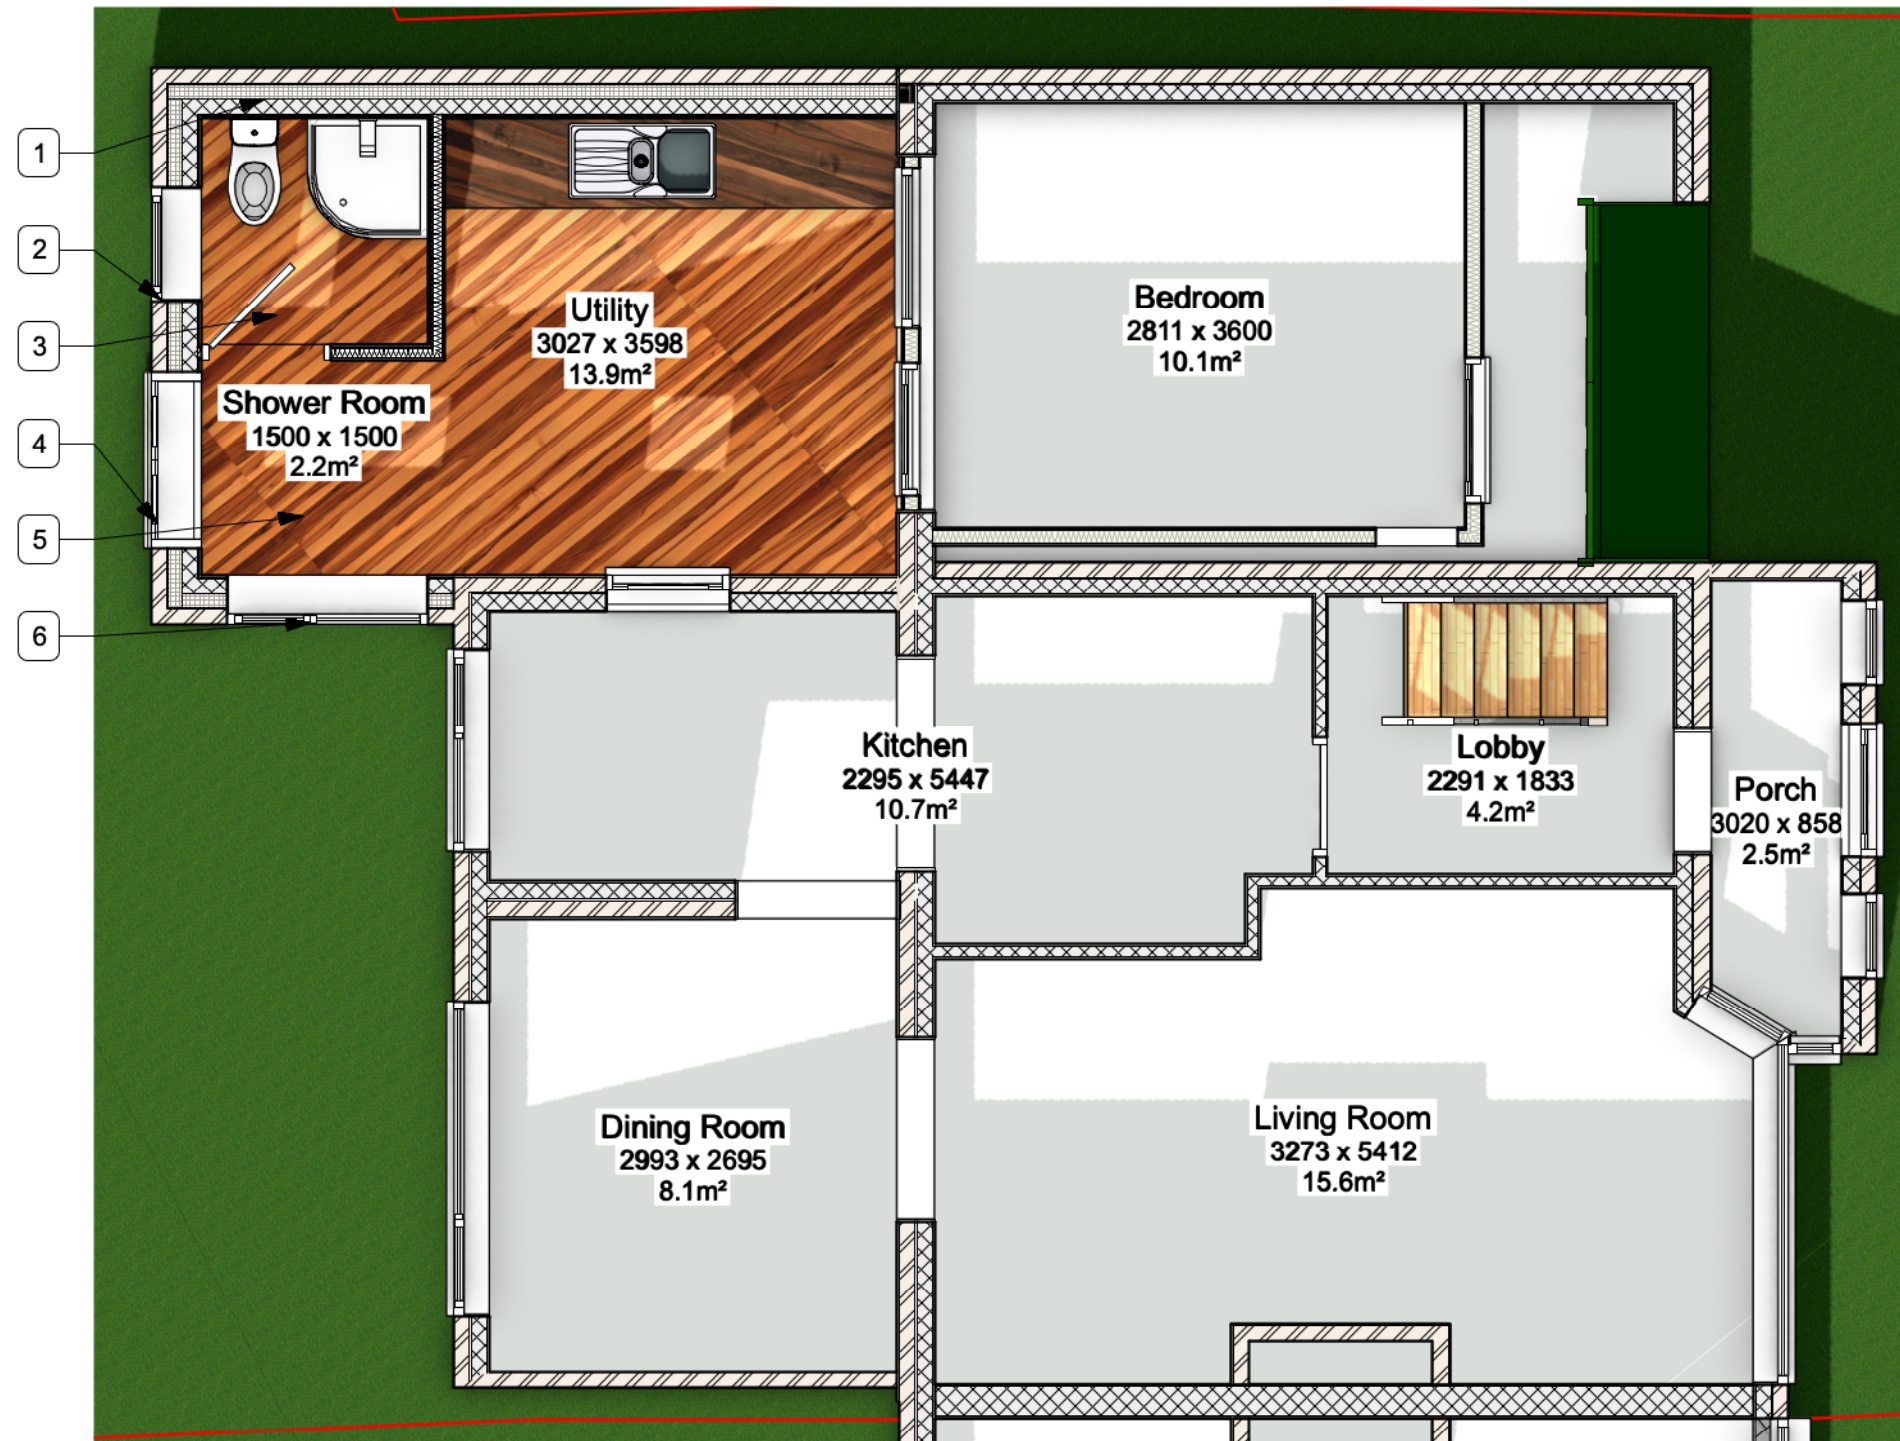

1 Ground Floor Plan - Proposed
Scale: 1:50

