


- Existing RF Plan Notes
1. Property perimeter outlined in red.
 2. Existing utility to be removed.

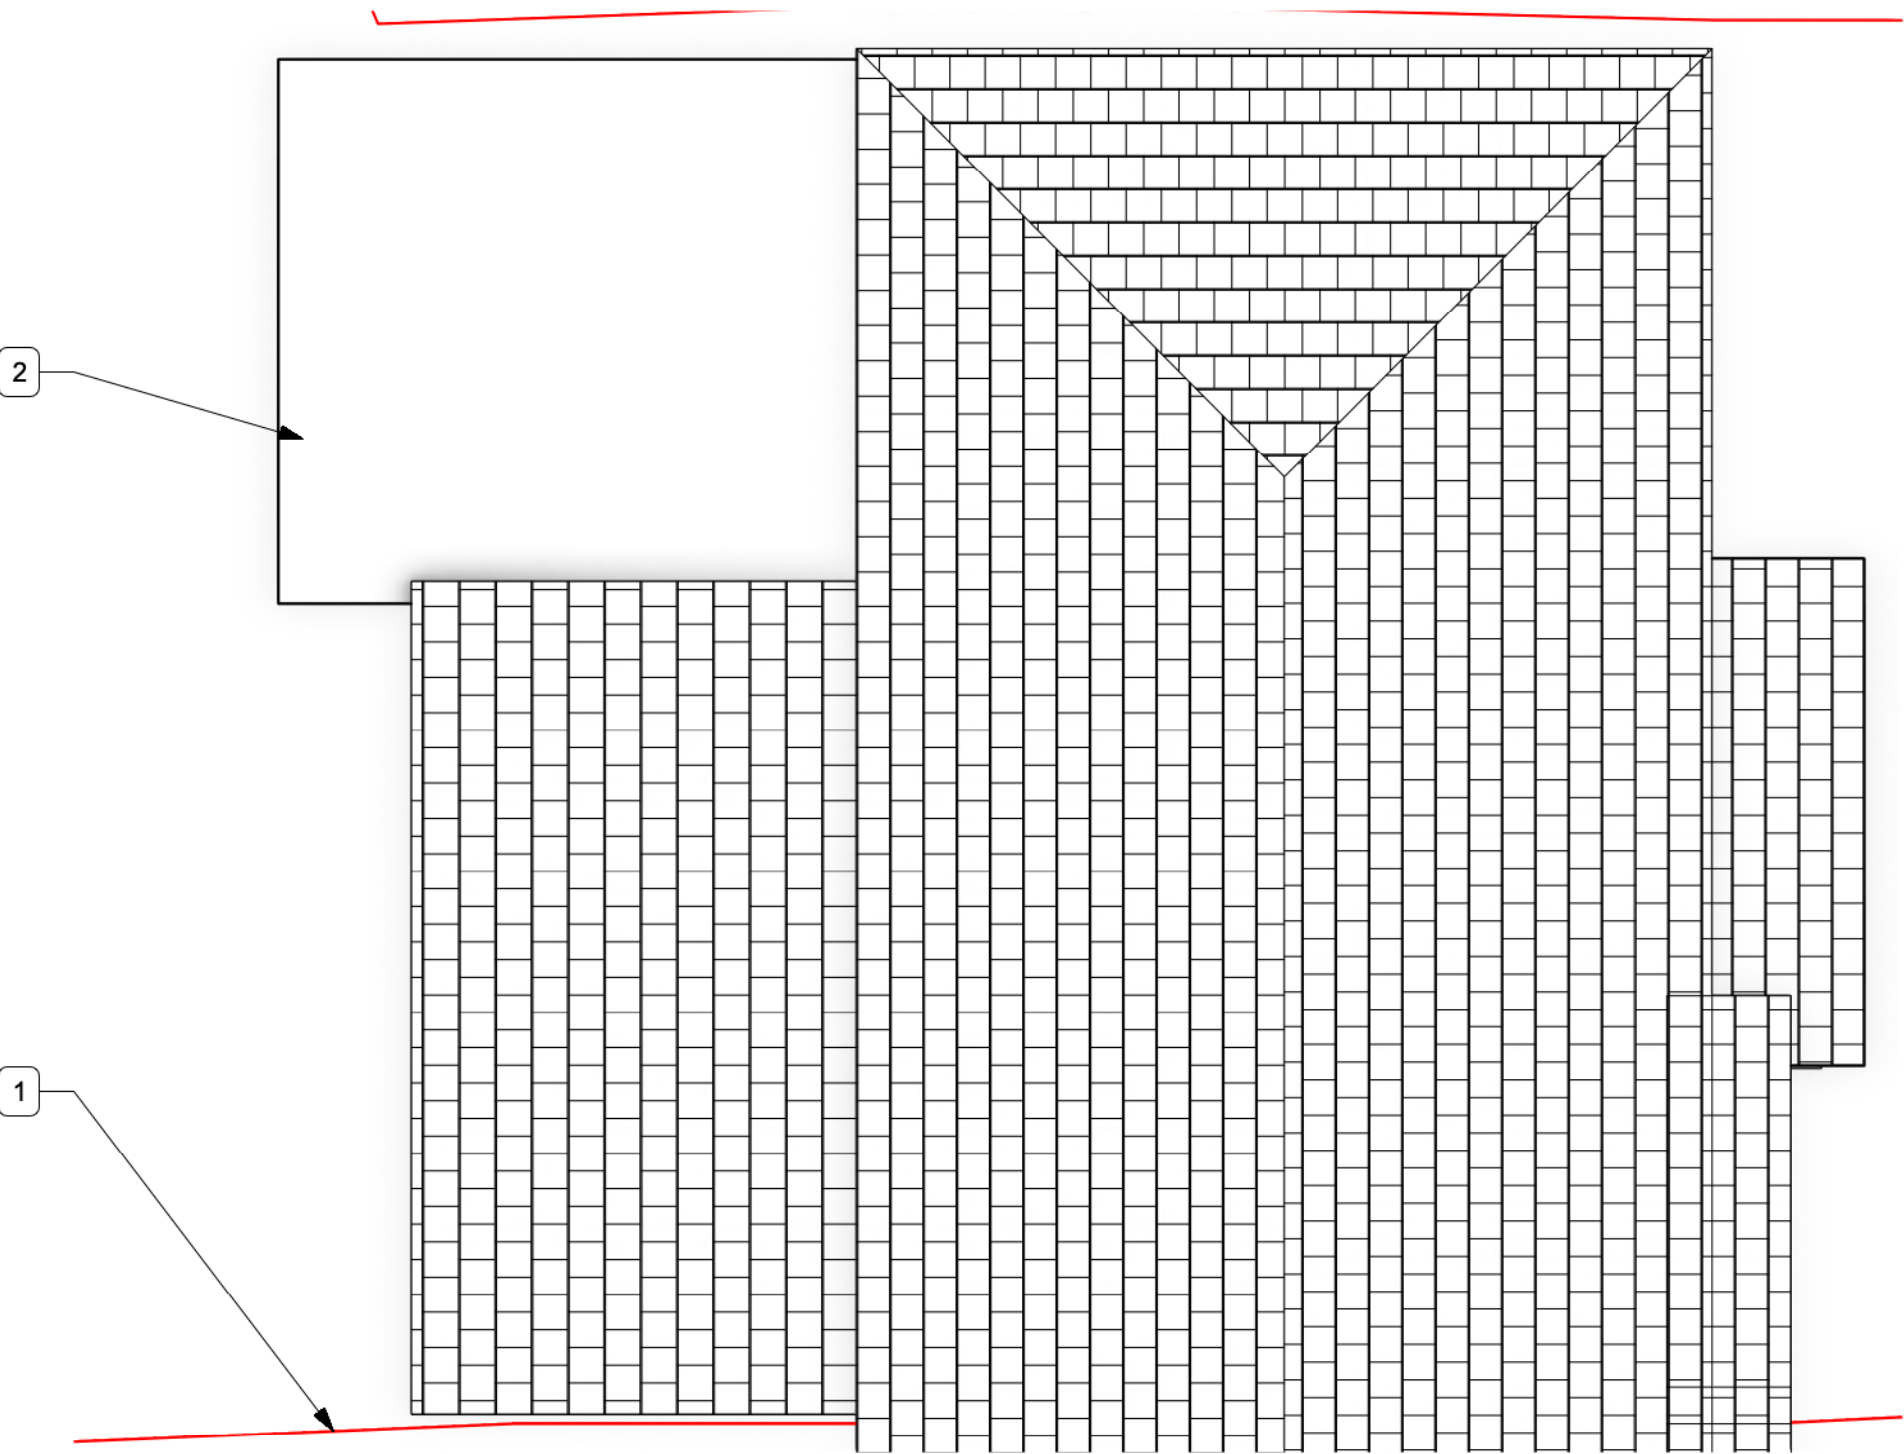

1 Roof Plan - Existing
Scale: 1:50



THE DESIGN SOCIAL

134 Kirkby Road Barwell LE9 8FN UK
T: +44 (0)1455 446521 F: +44 (0)1455 446521
E: admin@thedesignsocial.com

GENERAL DRAWING NOTES

© This drawing is not to be shown to any Third Party unless agreed by The Design Social.

This drawing shows 'design intent' only.
It is the responsibility of the appointed contractor to finalise development, using specialists approved by The Design Social, & produce detailed working drawings.
ALL working drawings to be approved by The Design Social prior to manufacture.

REV.	DATE	NOTES	REV. BY
------	------	-------	---------

THE DESIGN SOCIAL

Daniel Mallabone			
23 Coronation Road, Earl Shilton, Leicester, LE9 7HL			
Existing Roof Plan			
AUTHOR	L.R.	DATE	10/12/2024
APPROVED	D.M.		
SCALE	1:50 @ A3	READ WITH	0366 (A) GA 001
DRAWING No.			
0366	(A)	RF	006
Project No.	Type	Area	Number
DRAWING STATUS			
For Approval			