



Existing Elevation Notes
1. Existing utility to be removed.

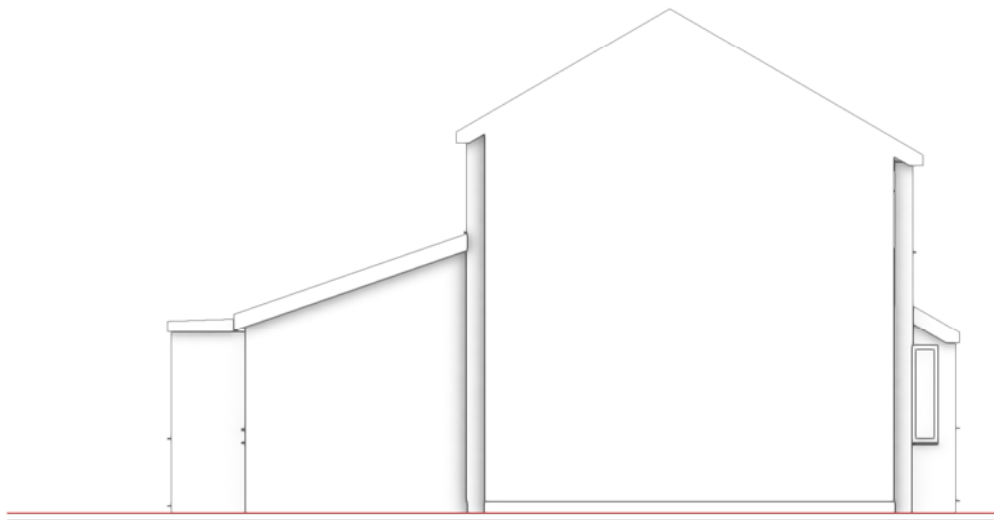


3 South Elevation - Existing
Scale: 1:100

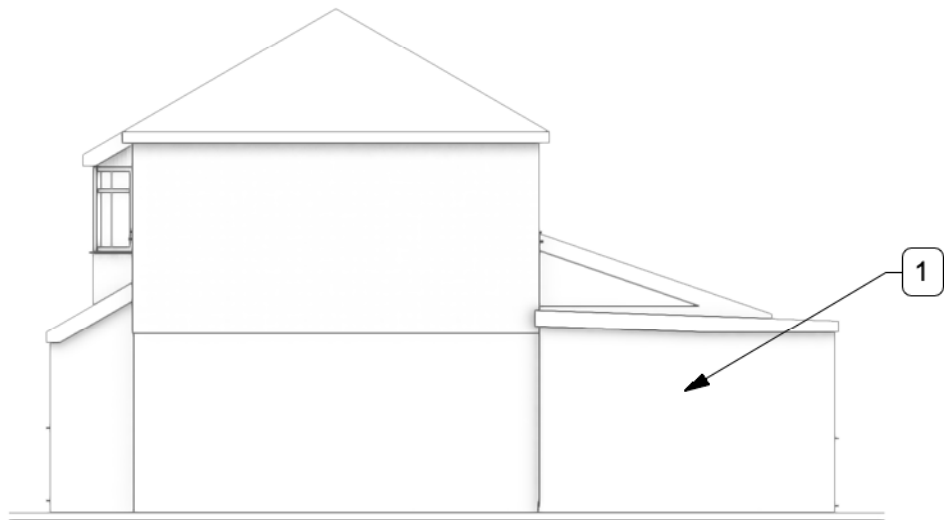


4 North Elevation - Existing
Scale: 1:100



1 East Elevation - Proposed
Scale: 1:100

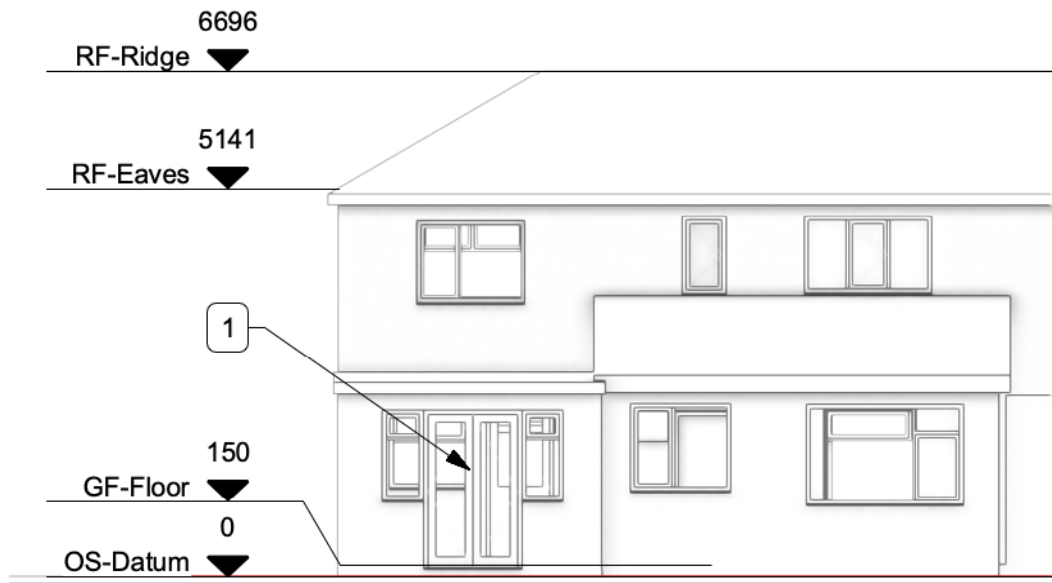

2 West Elevation - Existing
Scale: 1:100

 

THE DESIGN SOCIAL

134 Kirkby Road Barwell LE9 8FN UK
T: +44 (0)1455 446521 F: +44 (0)1455 446521
E: admin@thedesignsocial.com

GENERAL DRAWING NOTES

© This drawing is not to be shown to any Third Party unless agreed by The Design Social.

This drawing shows 'design intent' only.
It is the responsibility of the appointed contractor to finalise development, using specialists approved by The Design Social, & produce detailed working drawings.
ALL working drawings to be approved by The Design Social prior to manufacture.

REV.	DATE	NOTES	REV.
			BY

THE DESIGN SOCIAL

Daniel Mallabone			
23 Coronation Road, Earl Shilton, Leicester, LE9 7HL			
Existing Elevations			
AUTHOR	L.R.	DATE	10/12/2024
APPROVED	D.M.		
SCALE	1:100 @ A3	READ WITH	0366 (A) GA 001
DRAWING No.	0366	(L)	GA 007
Project No.		Type	Area
Number		Rev	
DRAWING STATUS	For Approval		