

GENERAL DRAWING NOTES

© This drawing is not to be shown to any Third Party unless agreed by The Design Social.


This drawing shows 'design intent' only.
It is the responsibility of the appointed contractor to finalise development, using specialists approved by The Design Social, & produce detailed working drawings.
ALL working drawings to be approved by The Design Social prior to manufacture.

Proposed Elevation Notes

1. Proposed extension to rear of property.
Extension to be of insulated cavity brick & block construction.
2. New uPVC frosted double glazed window.
3. New uPVC double glazed French doors.
4. New double pitched roof extended with ridge junction to existing pitched roof, forming hipped roof over new extension.
5. New uPVC double glazed window.
6. New Velux windows in extension roof.




3 South Elevation - Proposed
Scale: 1:100

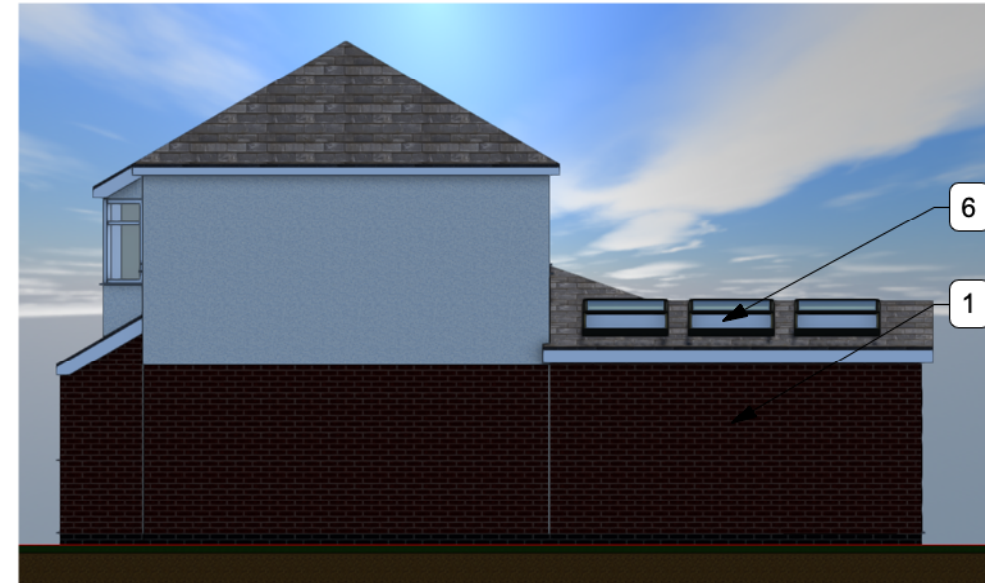


4 North Elevation - Proposed
Scale: 1:100



1 East Elevation - Proposed
Scale: 1:100

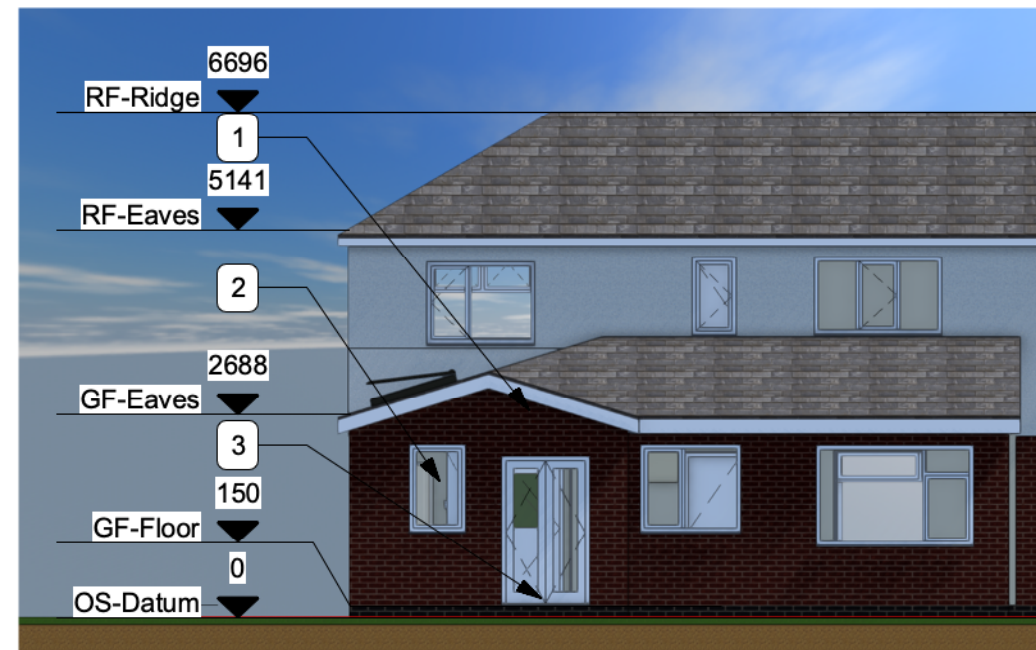

2 West Elevation - Proposed
Scale: 1:100

 

Daniel Mallabone		
23 Coronation Road, Earl Shilton, Leicester, LE9 7HL		
Proposed Elevations		
AUTHOR	DATE	APPROVED
L.R.	10/12/2024	D.M.
SCALE	1:100 @ A3	READ WITH 0366 (A) GA 001
DRAWING No.		
0366	(L)	GA 010
Project No.	Type	Area Number Rev
DRAWING STATUS		
For Approval		