



WEST ELEVATION

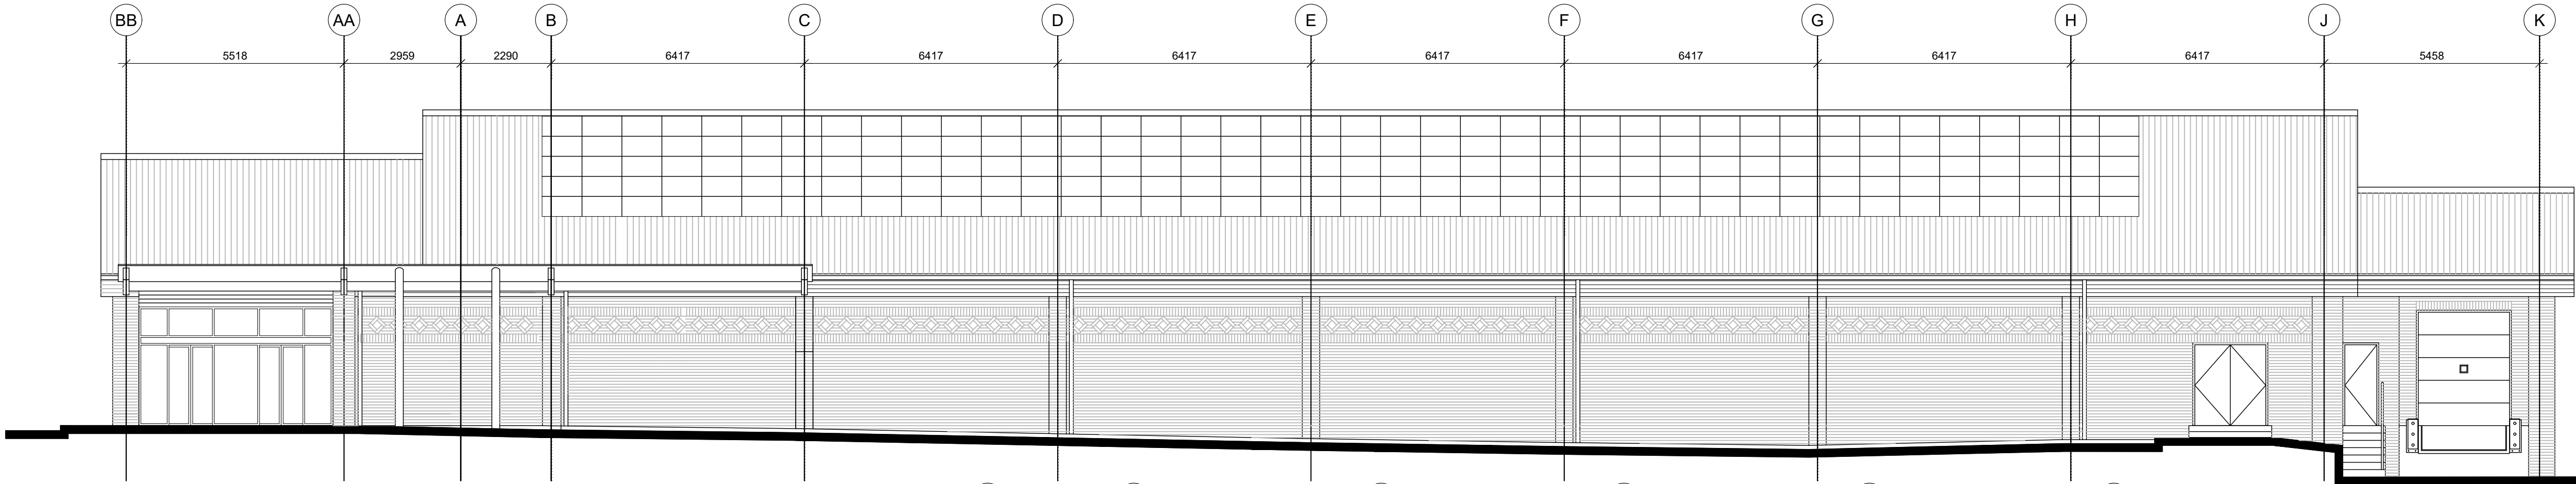

SOUTH ELEVATION




EAST ELEVATION

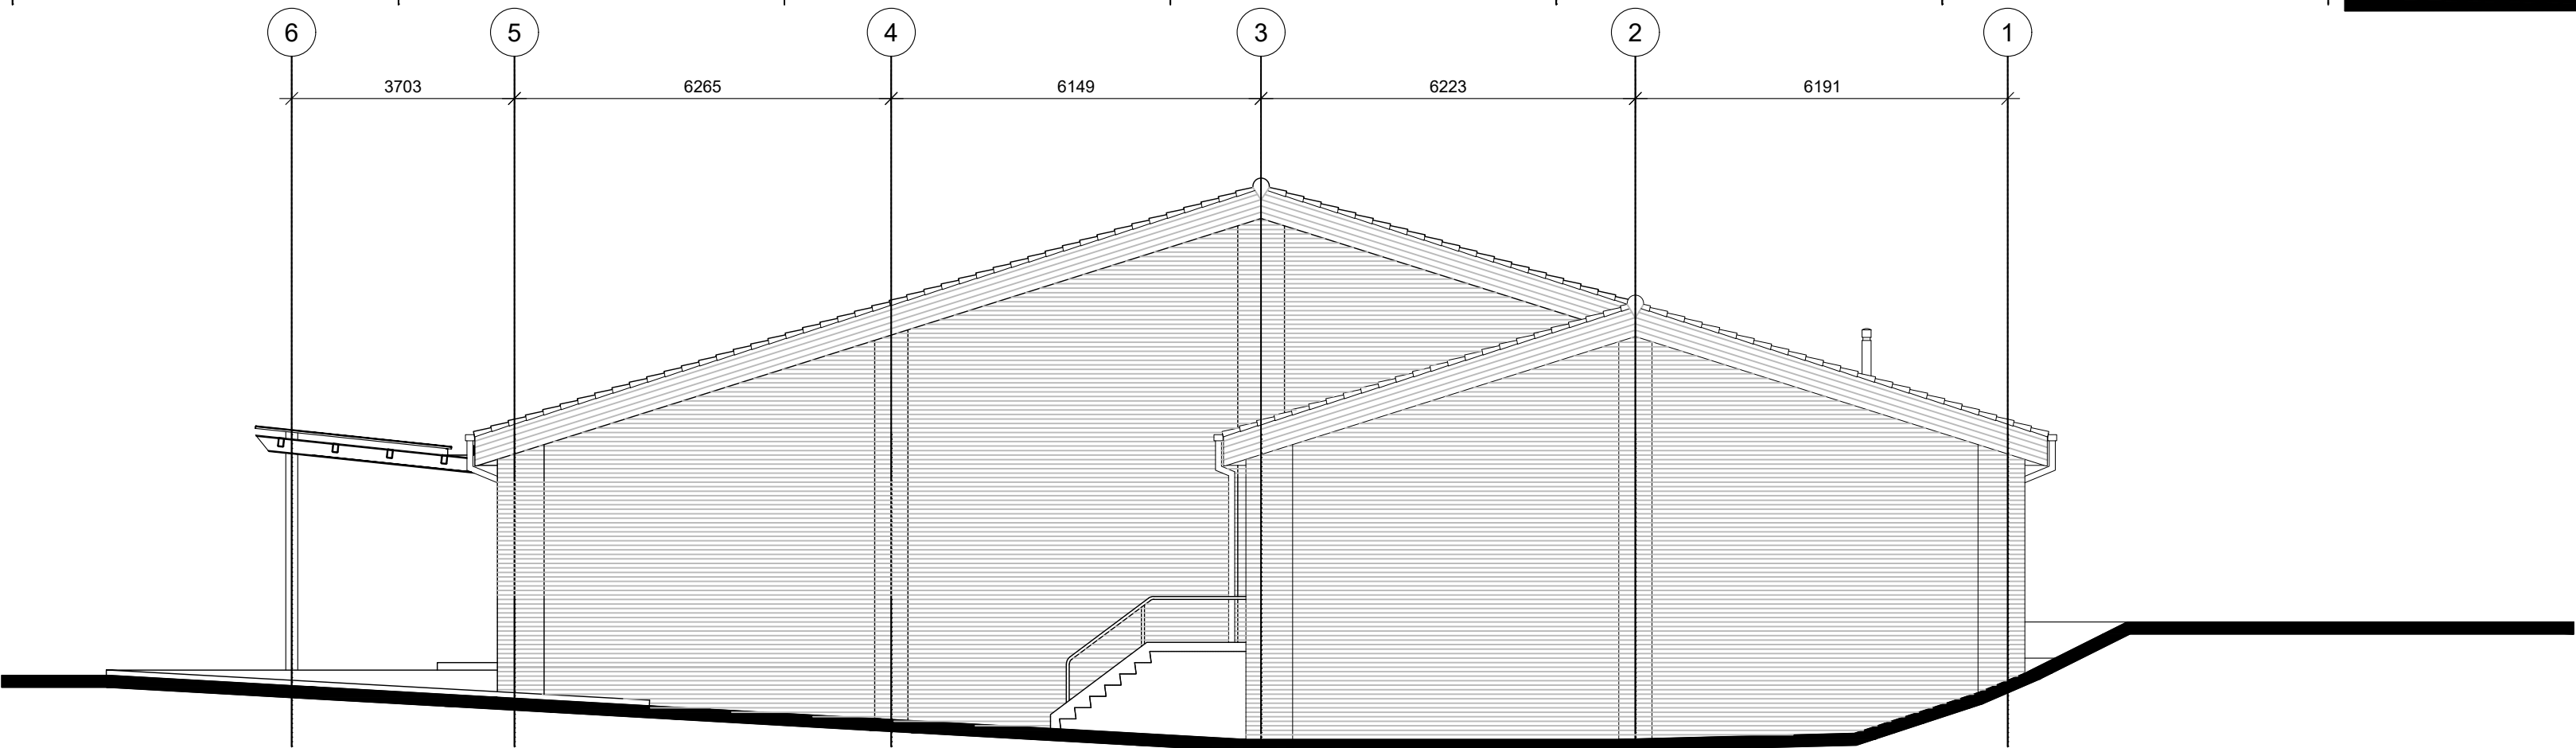

NORTH ELEVATION (LOADING BAY)

- External Finishes:
- Walls: Istock Pinhoe Westbrick Natural Red facing brickwork generally with Istock Pinhoe Westbrick Natural Dark Brown facing brickwork banding, piers, feature panels and copings. Bricks to be laid stretcher bond with 5mm recessed joints. Mortar to be R.M.C. Readymix mortar, Colour Ref: Dark Brown M.
- Roof: Marley Bold Roll single lap concrete roof tiles, Colour Ref: Smooth Brown
- Rainwater goods: Polyester powder coated aluminium. Colour Ref: RAL 7046 (grey)
- Windows: Polyester powder coated aluminium. Colour Ref: RAL 9006 (silver grey)
- Loading Bay Door: P.V.F.2 colour coated steel sectional overhead door. Colour Ref: RAL 9006 (silver grey)
- Fire Exit Doors: Mild steel security doorsets with gloss paint finish, Colour Ref: RAL 7045 (grey).
- Shopfront and Entrance: Polyester powder coated aluminium. Colour Ref: RAL 9006 (silver grey).
- Gable cladding fascia, soffits and bargeboards: Softwood tongue and groove boarding Painted grey
- Louvers: Polyester powder coated aluminium, Colour Ref: RAL 9006 (silver grey).
- Handrails and balustrades: Galvanised mild steel.
- Security Shutters: Polyester powder coated steel. Colour Ref: RAL 9006 (silver grey).
- Compactor and chute: Polyester powder coated steel. Colour Ref: RAL 9006 (silver grey).

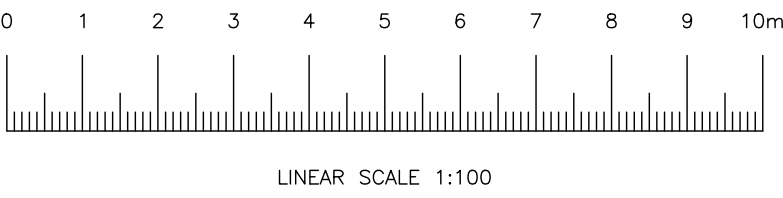

A	Elevations renamed and solar panels added	18.04.2023	SI	SPK
Revision	Description	Date	Drawn	Checked

STOAS Architects Ltd
PLANNING

STOAS
ARCHITECTS

THE LODGE - COLESHILL MANOR - BIRMINGHAM - B46 1DL - TEL 0121 747 1943
1 DUNSTON PLACE - DUNSTON ROAD - CHESTERFIELD - S41 8NL - TEL 01246 389 860

CLIENT ALDI STORES LIMITED

PROJECT WATLING STREET,
HINCKLEY,
LEICESTERSHIRE

TITLE EXISTING ELEVATIONS

DATE 06.01.2022 SCALE 1:100 @ A1

DRAWN SJ CHECKED SB

NORTH

DWG No. K22A02 - P201 REVISION A

ALL DIMENSIONS TO BE GIVEN UNLESS OTHERWISE SPECIFIED. ANY DIMENSIONS TO BE GIVEN TO OTHER ARCHITECTS MUST BE GIVEN IN METRIC UNITS. THE DRAWING IS TO BE USED FOR THE DESIGN OF THE BUILDING ONLY. IT IS NOT TO BE USED FOR ANY OTHER PURPOSE. 