


WEST ELEVATION

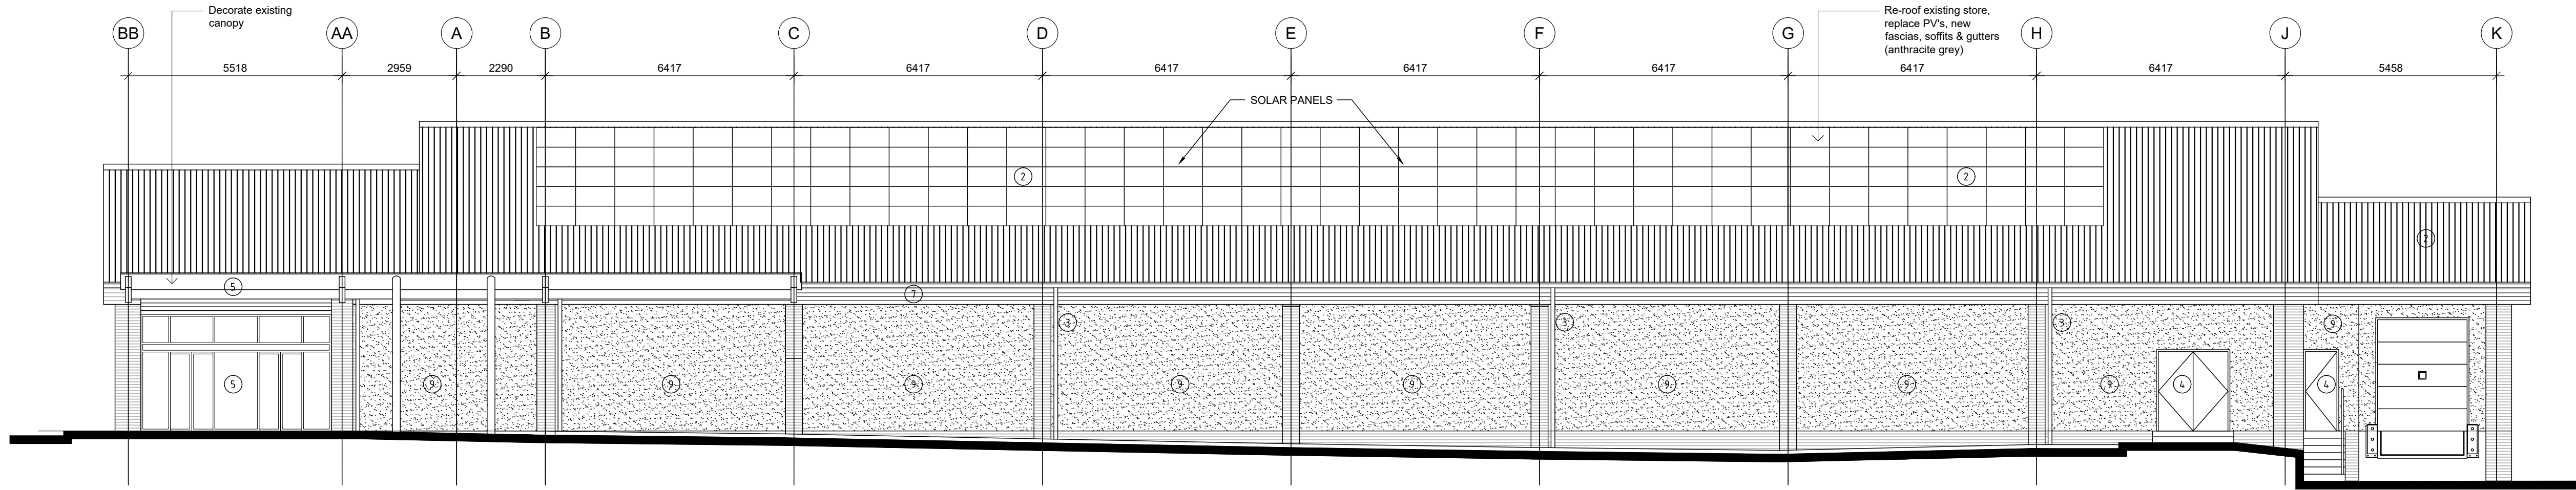


SOUTH ELEVATION


External Finishes:	
1. Walls:	Brickwork to match existing.
2. Roof:	New Concrete single lap roof tiles to match existing roof tiles. Photovoltaic panels to be reinstated.
3. Rainwater goods:	Polyester powder coated aluminium. Colour Ref. RAL 7016 (Anthracite Grey).
4. Windows/ Doors:	Polyester powder coated aluminium. Colour Ref. RAL 7016 (Anthracite Grey).
5. Shopfront/ Canopy/ Entrance:	Polyester powder coated aluminium. Colour Ref. RAL 7016 (Anthracite Grey).
6. Gable:	New Kingspan KS 1000 MR laid vertically 45mm thick insulated Micro Rib Wall Panel Hot dip zinc coated steel cladding system by Kingspan Wall Systems Colour Ref. RAL 7016 (Anthracite Grey).
7. Fascia and Soffits:	Tongued and grooved sw fascia and soffit. Colour Ref. RAL 7016 (Anthracite Grey).
8. Security Shutters:	Polyester powder coated steel, punched and glazed shutters. Colour Ref. RAL7016 (Anthracite Grey).
9. Rendered Walls:	WBS Epsicoat mineral render plus textured finish (Colour White)



EAST ELEVATION

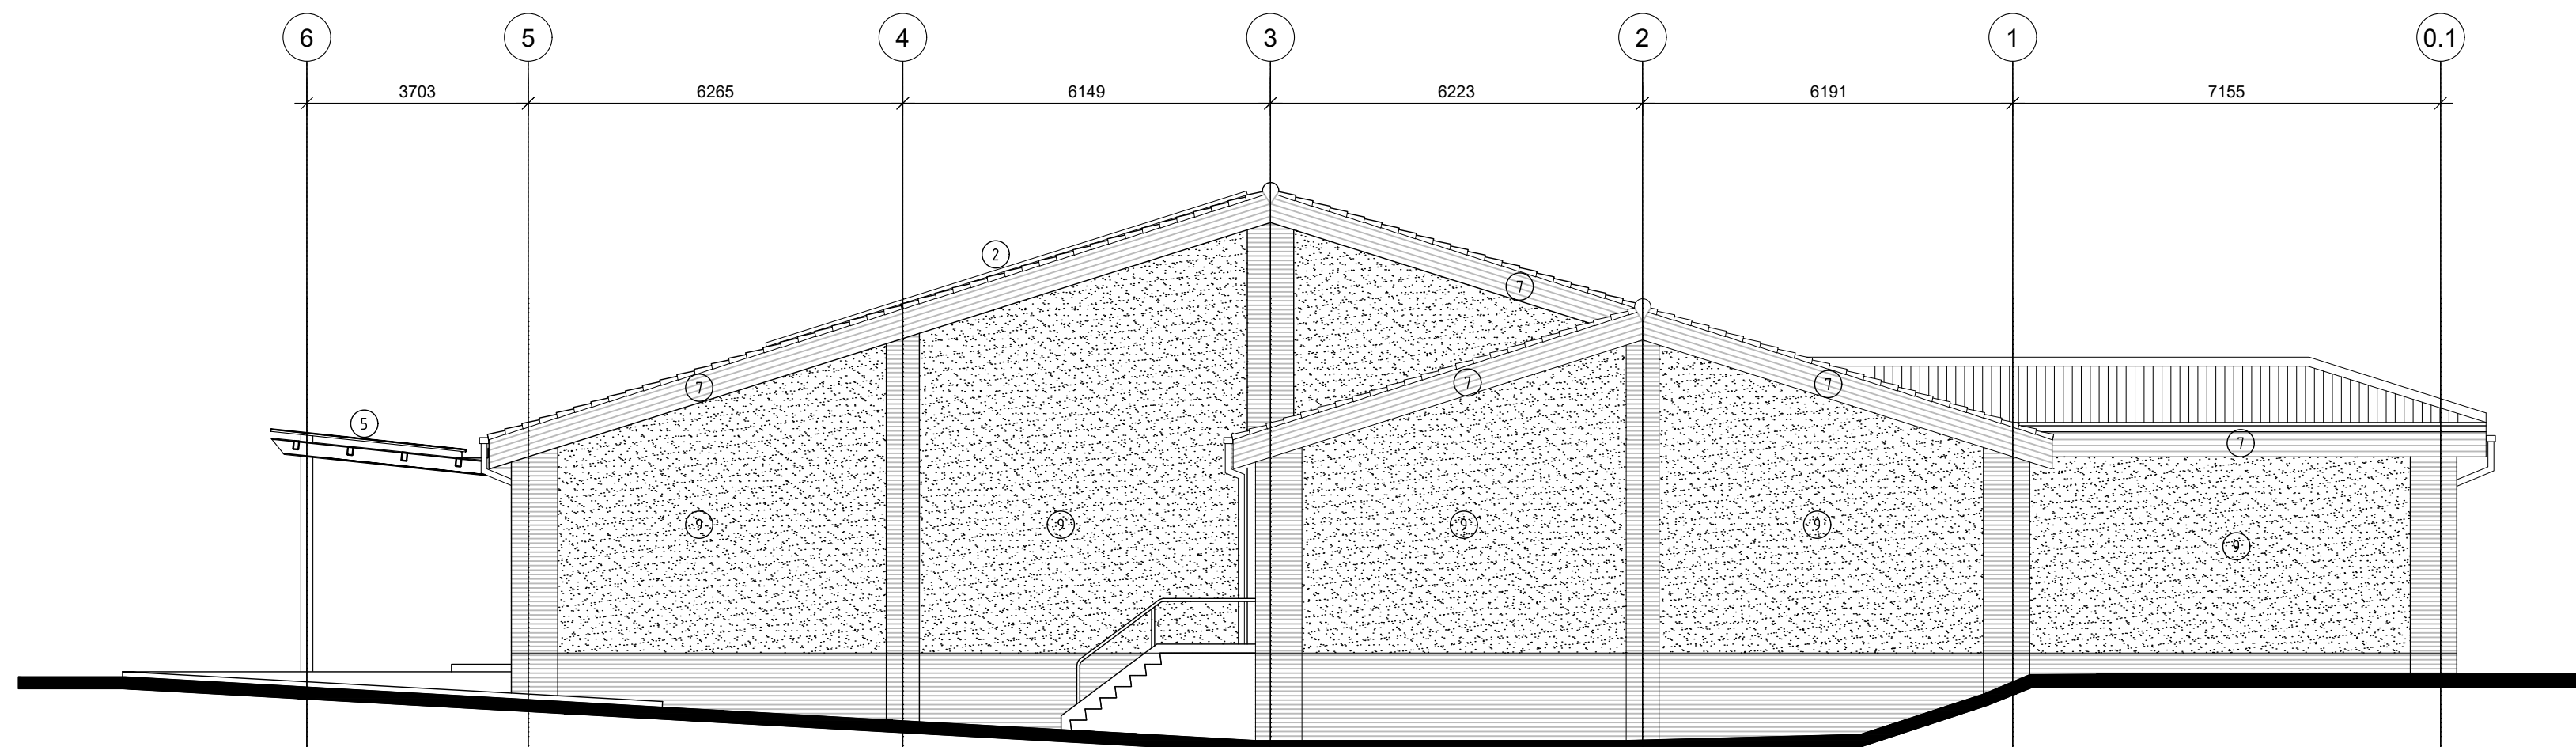

NORTH ELEVATION (LOADING BAY)

 

A	Elevations renamed	18.04.2023	SI	SPK
Revision	Description	Date	Drawn	Checked

STOAS Architects Ltd
PLANNING

STOAS
ARCHITECTS

THE LODGE - COLESHILL MANOR - BIRMINGHAM - B46 1DL - TEL 0121 747 1943
1 DUNSTON PLACE - DUNSTON ROAD - CHESTERFIELD - S41 8NL - TEL 01246 389 860

CLIENT ALDI STORES LIMITED

PROJECT WATLING STREET,
HINCKLEY,
LEICESTERSHIRE

TITLE PROPOSED ELEVATIONS

DATE 20.01.2022 SCALE 1:100 @ A1

DRAWN SI CHECKED SB

NORTH

DWG No. K22A02 - P202 REVISION A

ALL DIMENSIONS TO BE VERIFIED ON SITE PRIOR TO ANY WORK BEING COMMENCED. ANY DISCREPANCIES TO BE REPORTED TO STOAS ARCHITECTS BEFORE ANY WORK BEGINS. STOAS ARCHITECTS
TAKES NO RESPONSIBILITY FOR ANY DAMAGE TO THE BUILDING OR ANY OTHER PROPERTY CAUSED BY THE WORK. THE DRAWINGS ARE ISSUED ON THE CONDITION THAT THE CLIENT ACCEPTS THE RESPONSIBILITY FOR THE WORK.