


Notes:
Re-roof existing store, replace PV's, new facias, gutters & soffits

A	North Point removed	19.04.2023	SI	SPK
Revision	Description	Date	Drawn	Checked

STOAS Architects Ltd
PLANNING

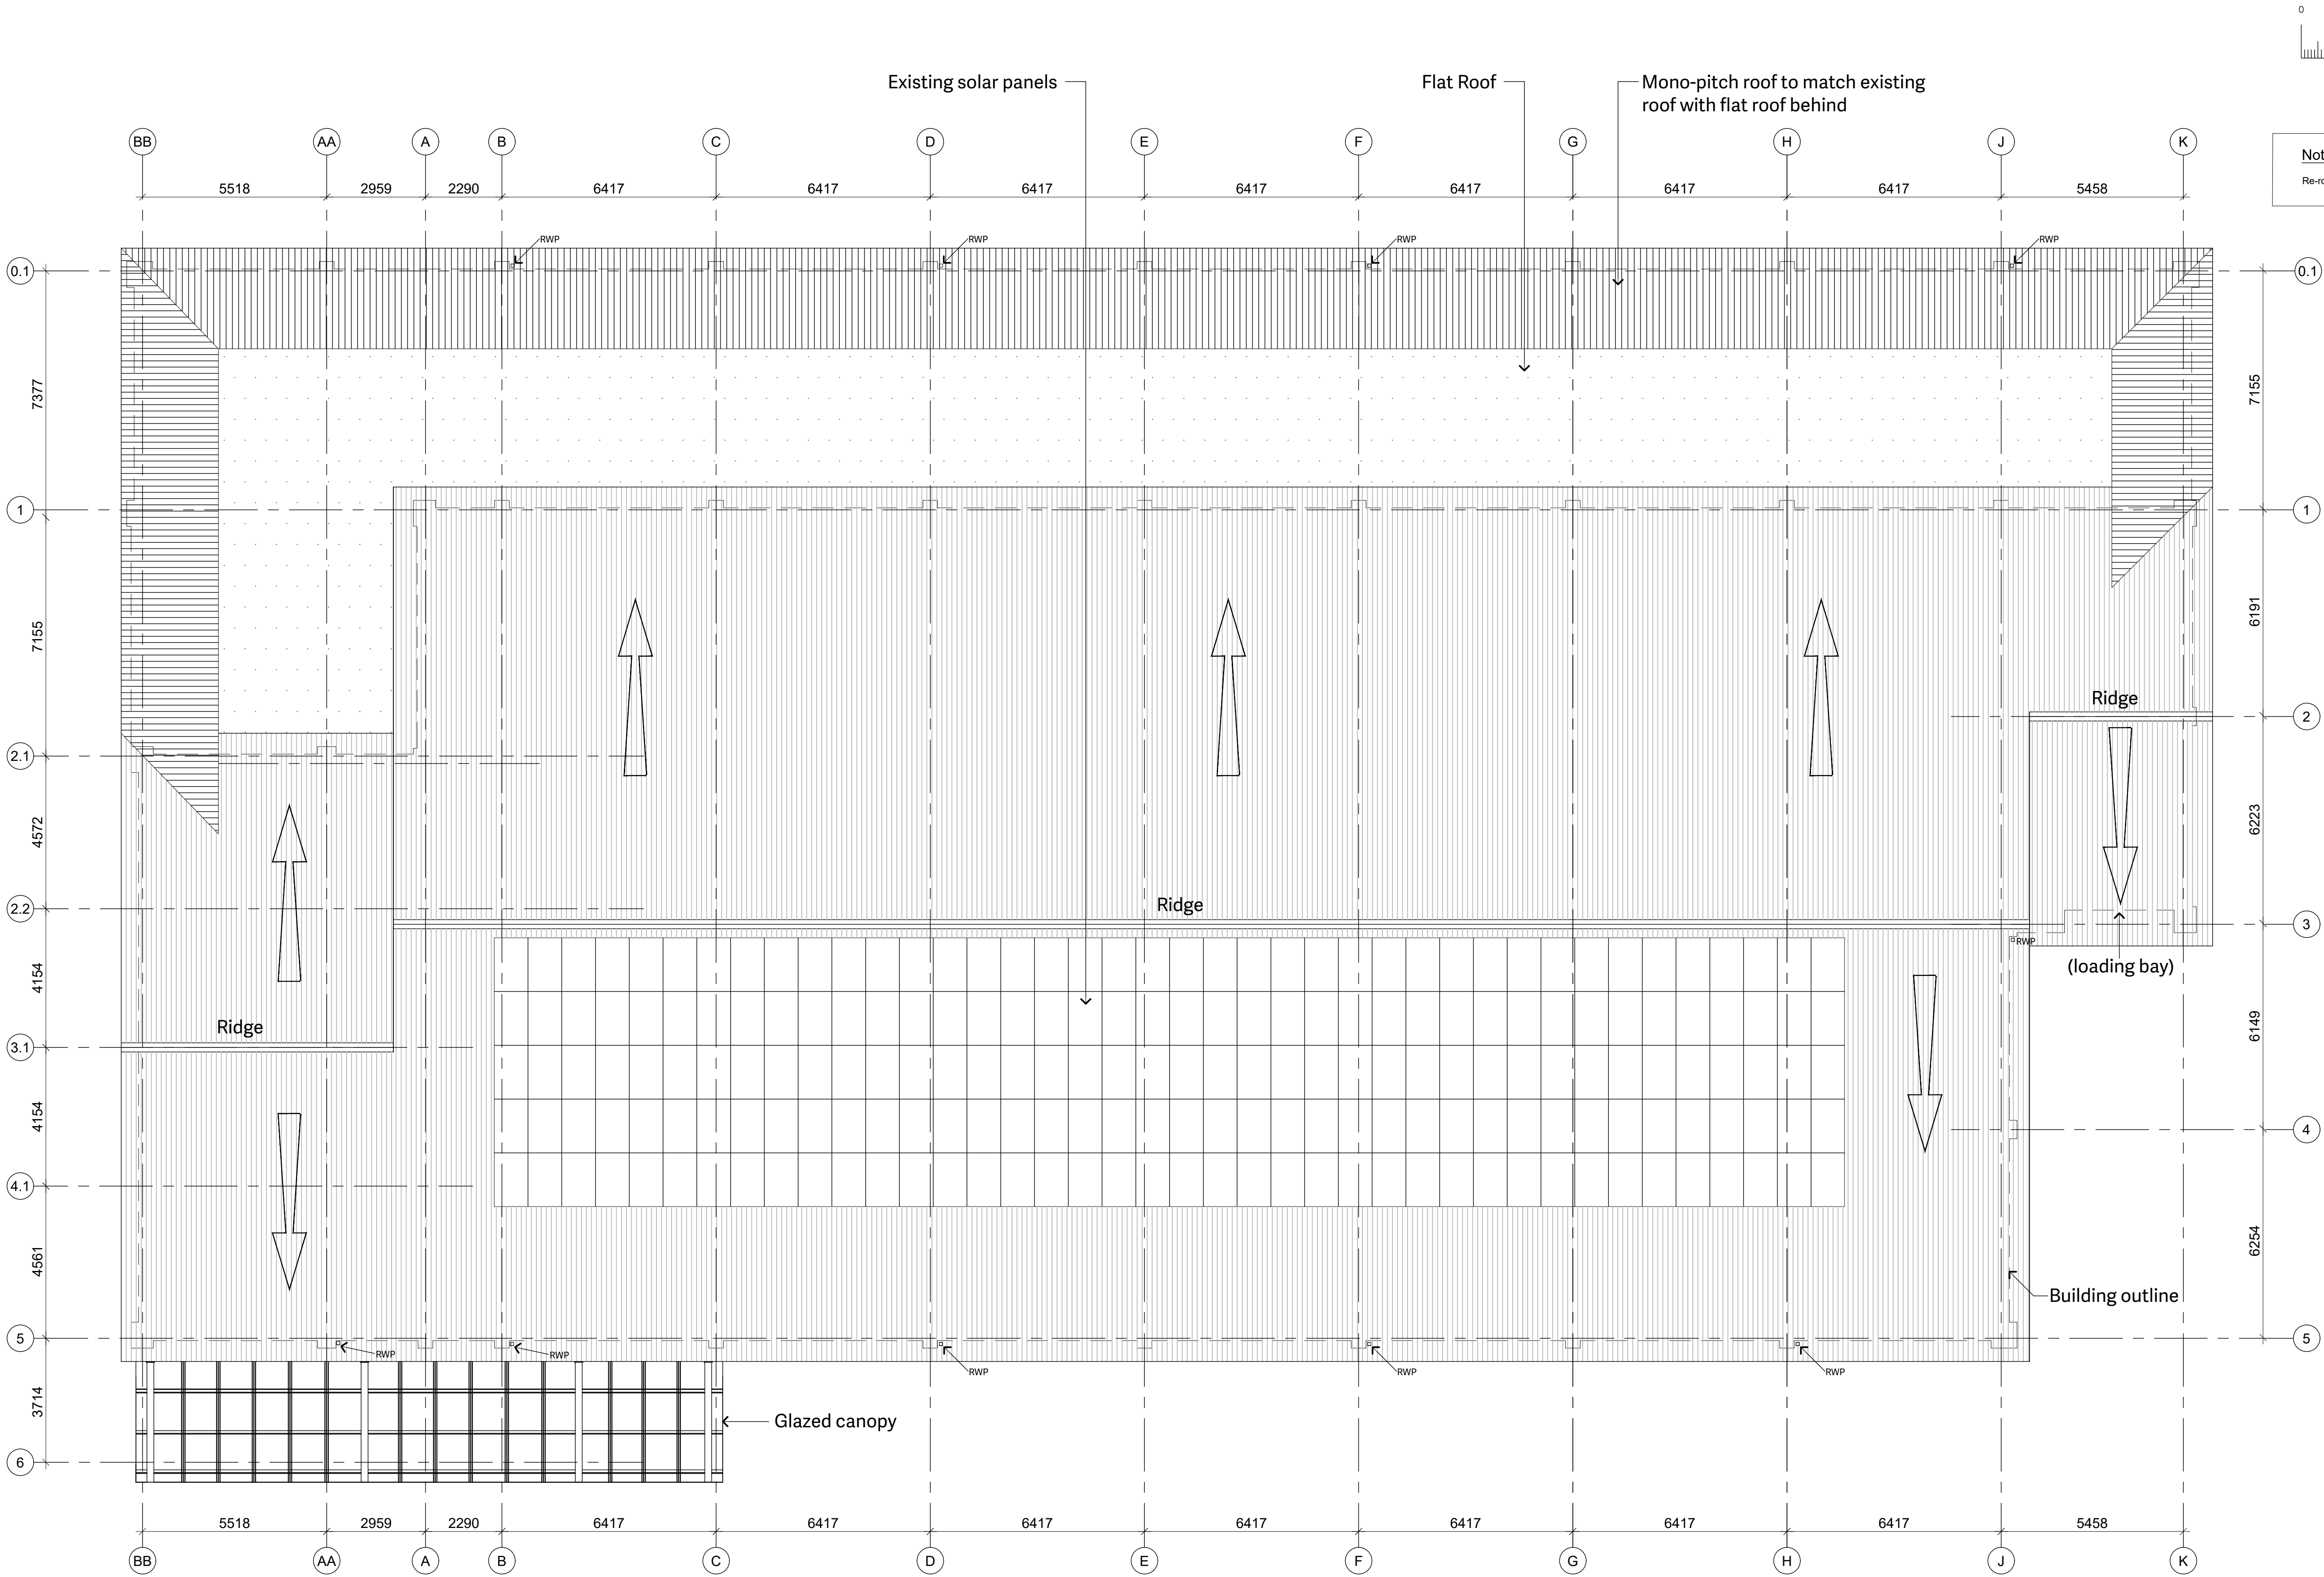

THE LODGE - COLESHILL MANOR - BIRMINGHAM - B46 1DL - TEL 0121 747 1943
1 DUNSTON PLACE - DUNSTON ROAD - CHESTERFIELD - S41 8NL - TEL 01246 389 860

CLIENT **ALDI STORES LIMITED**

PROJECT **WATLING STREET,
HINCKLEY,
LEICESTERSHIRE**

TITLE **PROPOSED ROOF PLAN**

DATE **17.01.2022** SCALE **1:100 @ A1**

DRAWN **SI** CHECKED **SB**

NORTH

DWG No. **K22A02 - P204** REVISION **A**

ALL DIMENSIONS TO BE VERIFIED ON SITE PRIOR TO ANY WORK BEING COMMENCED. ANY DISCREPANCIES TO BE REPORTED TO STOA ARCHITECTS BEFORE ANY WORK STARTS. STOA ARCHITECTS
DRAWING: THIS DRAWING IS THE SOLE PROPERTY OF STOA ARCHITECTS. IT IS NOT TO BE REPRODUCED OR COPIED IN ANY FORM OR BY ANY MEANS WITHOUT THE WRITTEN CONSENT OF STOA ARCHITECTS.