




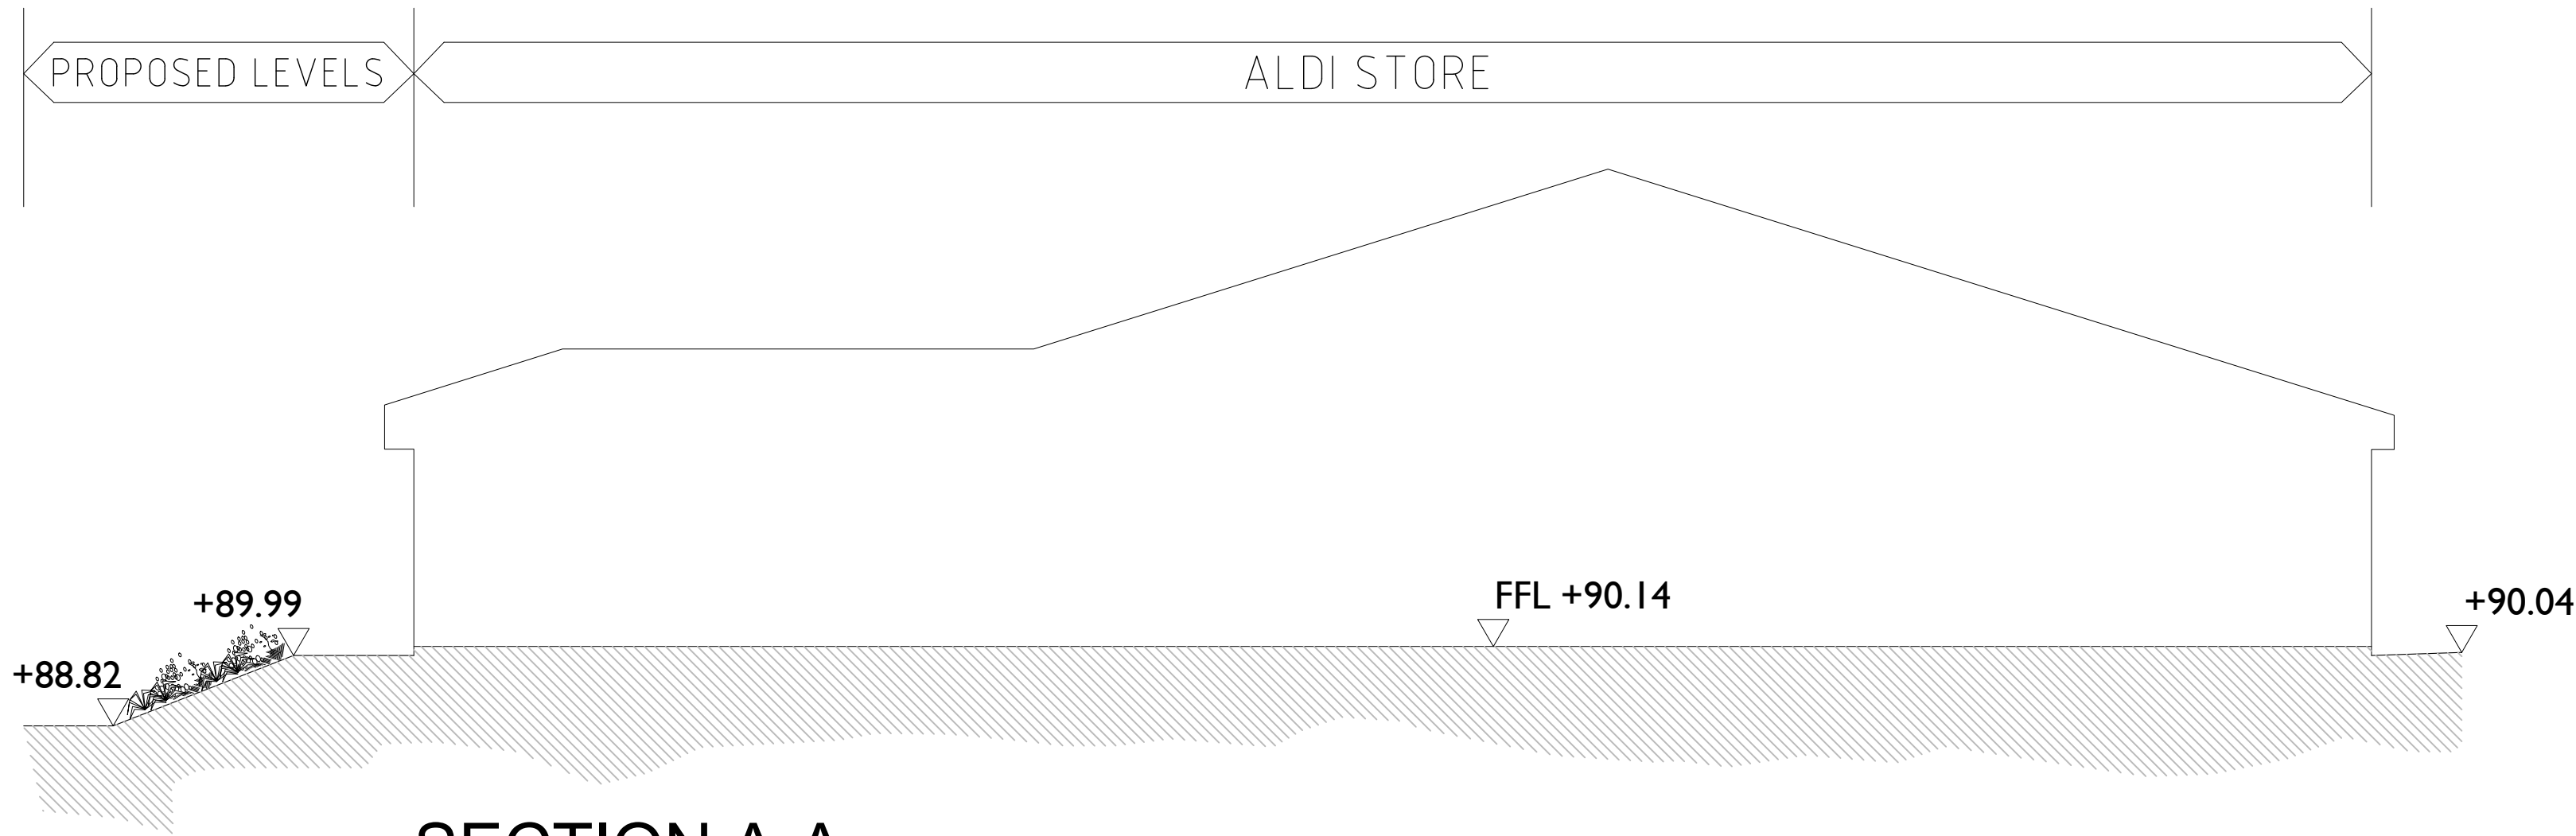


SECTION A-A

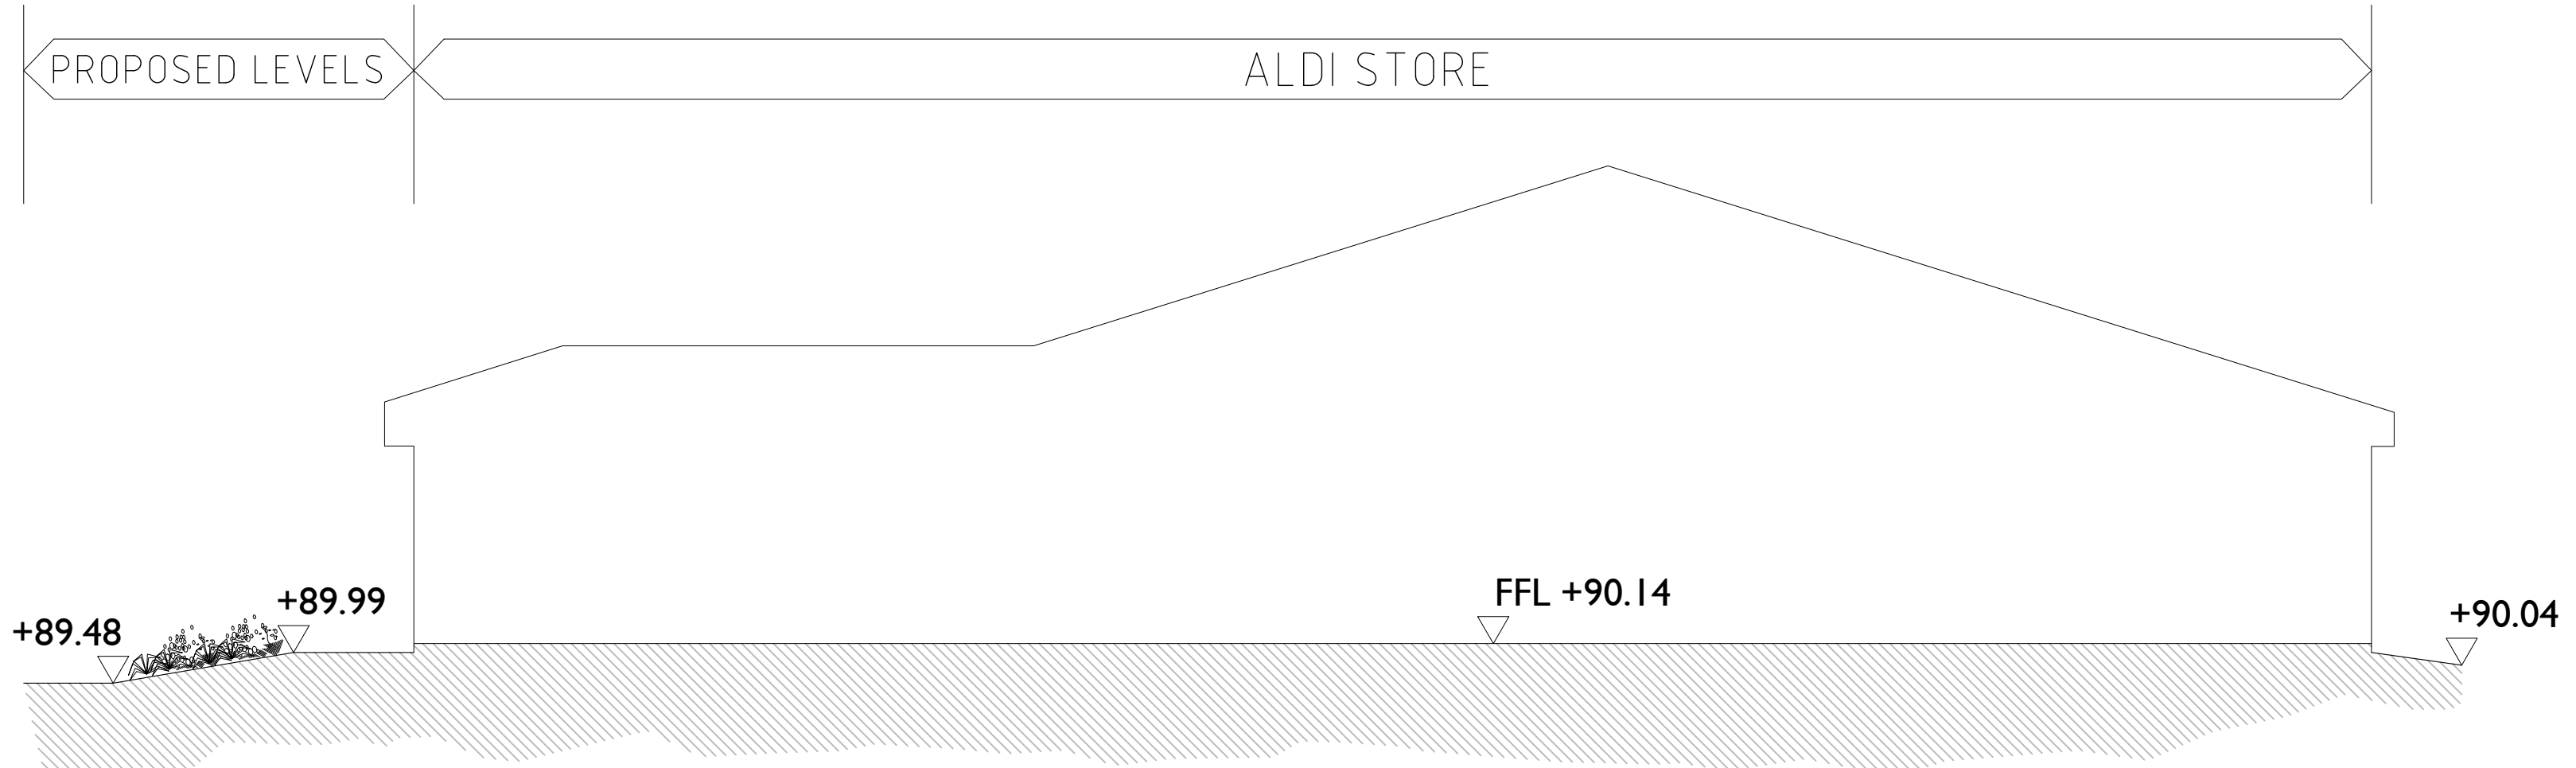


SECTION B-B

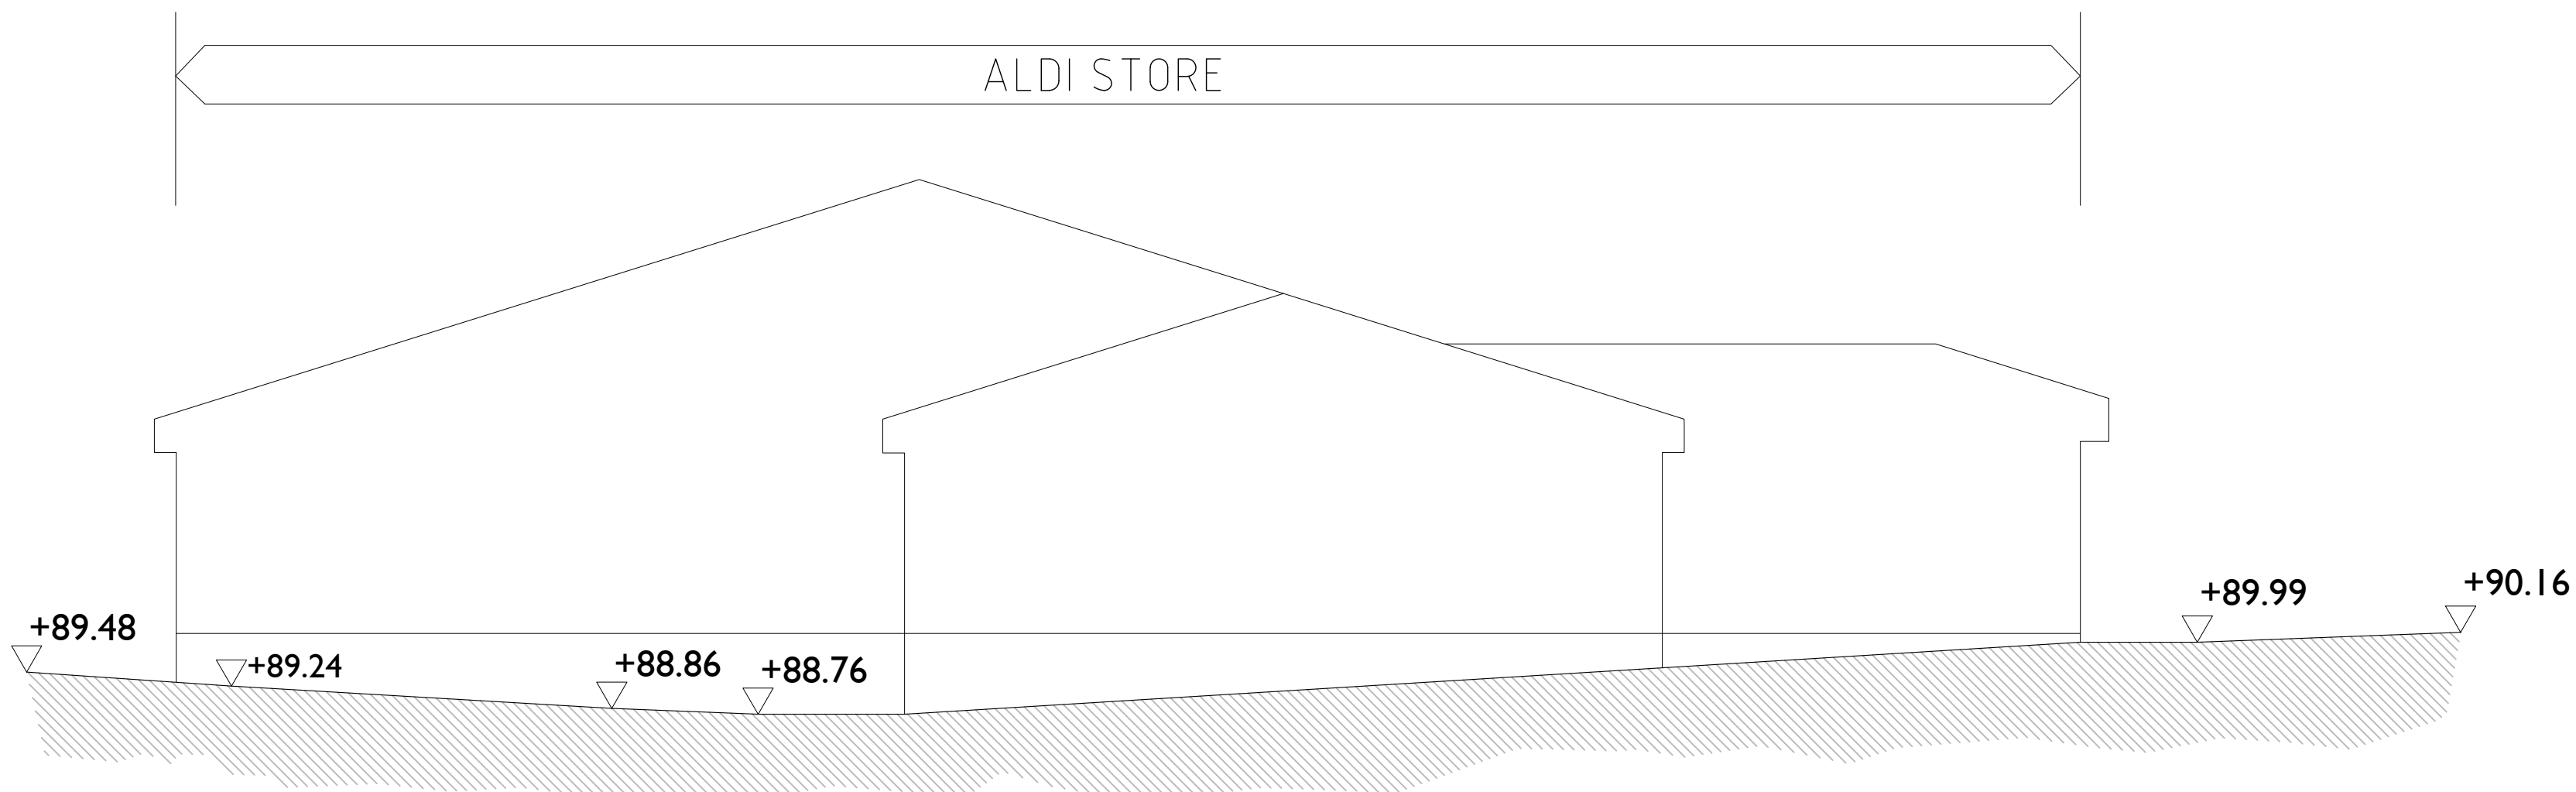

SECTION C-C

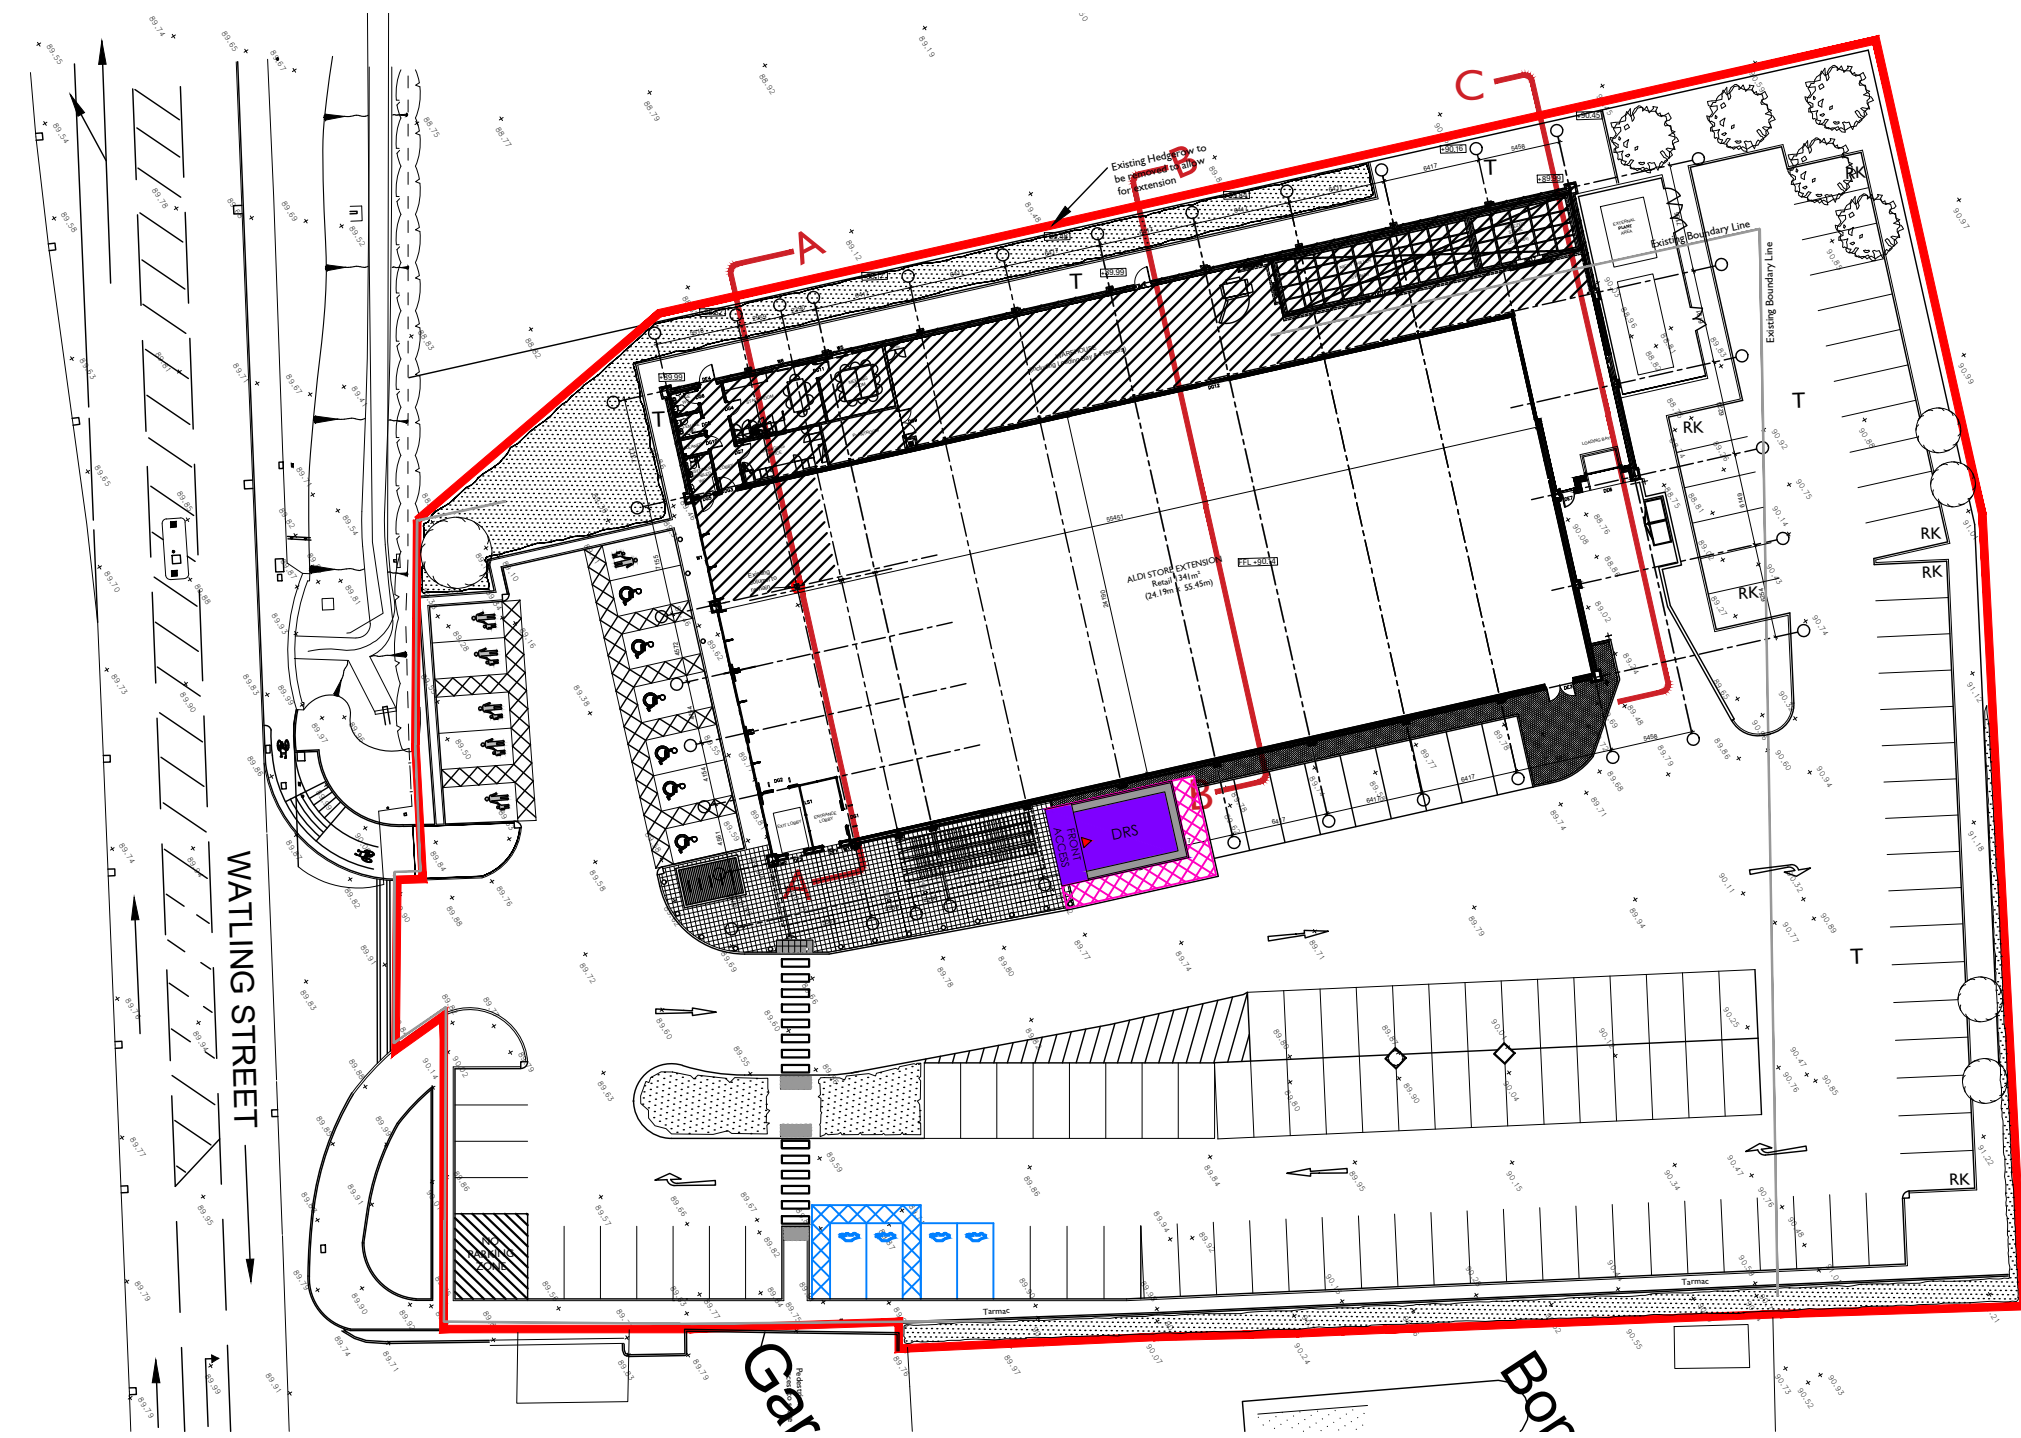

SITE PLAN (Scale 1:500)

 

Revision	Description	Date	Drawn	Checked
A	Site plan updated to reflect changes	19.04.2023	SI	SPK

STOAS Architects Ltd
PLANNING

STOAS
ARCHITECTS

THE LODGE - COLESHILL MANOR - BIRMINGHAM - B46 1DL - TEL 0121 747 1943
1 DUNSTON PLACE - DUNSTON ROAD - CHESTERFIELD - S41 8NL - TEL 01246 389 860

CLIENT ALDI STORES LTD

PROJECT WATLING ST,
HINCKLEY,
LEICESTERSHIRE

TITLE PROPOSED SITE SECTIONS

DATE 27/01/2022 SCALE 1:100 @ A1

DRAWN SI CHECKED SB

NORTH

DWG No. K22A02 - P300 REVISION A

ALL INFORMATION TO BE OBTAINED FROM THESE PLANS IS THE PROPERTY OF STOAS ARCHITECTS. ANY INFORMATION TO BE OBTAINED FROM THESE PLANS IS THE PROPERTY OF STOAS ARCHITECTS.