


Sketch proposals are for illustrative purposes only & as such are subject to detailed site investigation including ground conditions / contaminants, drainage, design & planning/density negotiations. Sketch proposals may be based upon enlargements of OS sheets & visual estimations of existing site features, accuracy will therefore need to be verified by survey. Sketch proposals have not been considered in respect of CDM Regulations.

This drawing and the building works depicted are the copyright of Staniforth Architects Ltd. and may not be reproduced or amended except by written permission. No liability will be accepted for amendments made by other persons.


FOR PLANNING



Revision	Date	Notes
A	23.08.21	Graphic amendment
B	06.09.21	Area schedule amended
C	15.12.21	Site plan amended
D	28.07.23	Rooflights removed

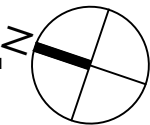

Site Key

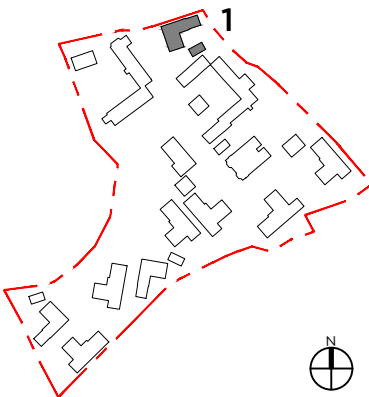

Plot 1 - House Type A 4 Bedrooms

Area Schedule

Floor	GIA/m ²	GEA/m ²
First	80.0	103.6
Ground	109.2	129.0
Total	189.2	232.6

STANIFORTH ARCHITECTS

Plot 1 Floor Plans

The Warehouse
1A Stamford Street
Leicester LE1 6NL


0116 2853775
www.staniforth.co.uk

Drawing Status: Planning
Cad Reference: 1612-P02
Drawn: AM
Checked: VS
Date: 14-04-2021
Scale: 1:100@A3


Project No. Drawing No. Revision

Barons Park Farm
Kirby Muxloe

1612 P08 D

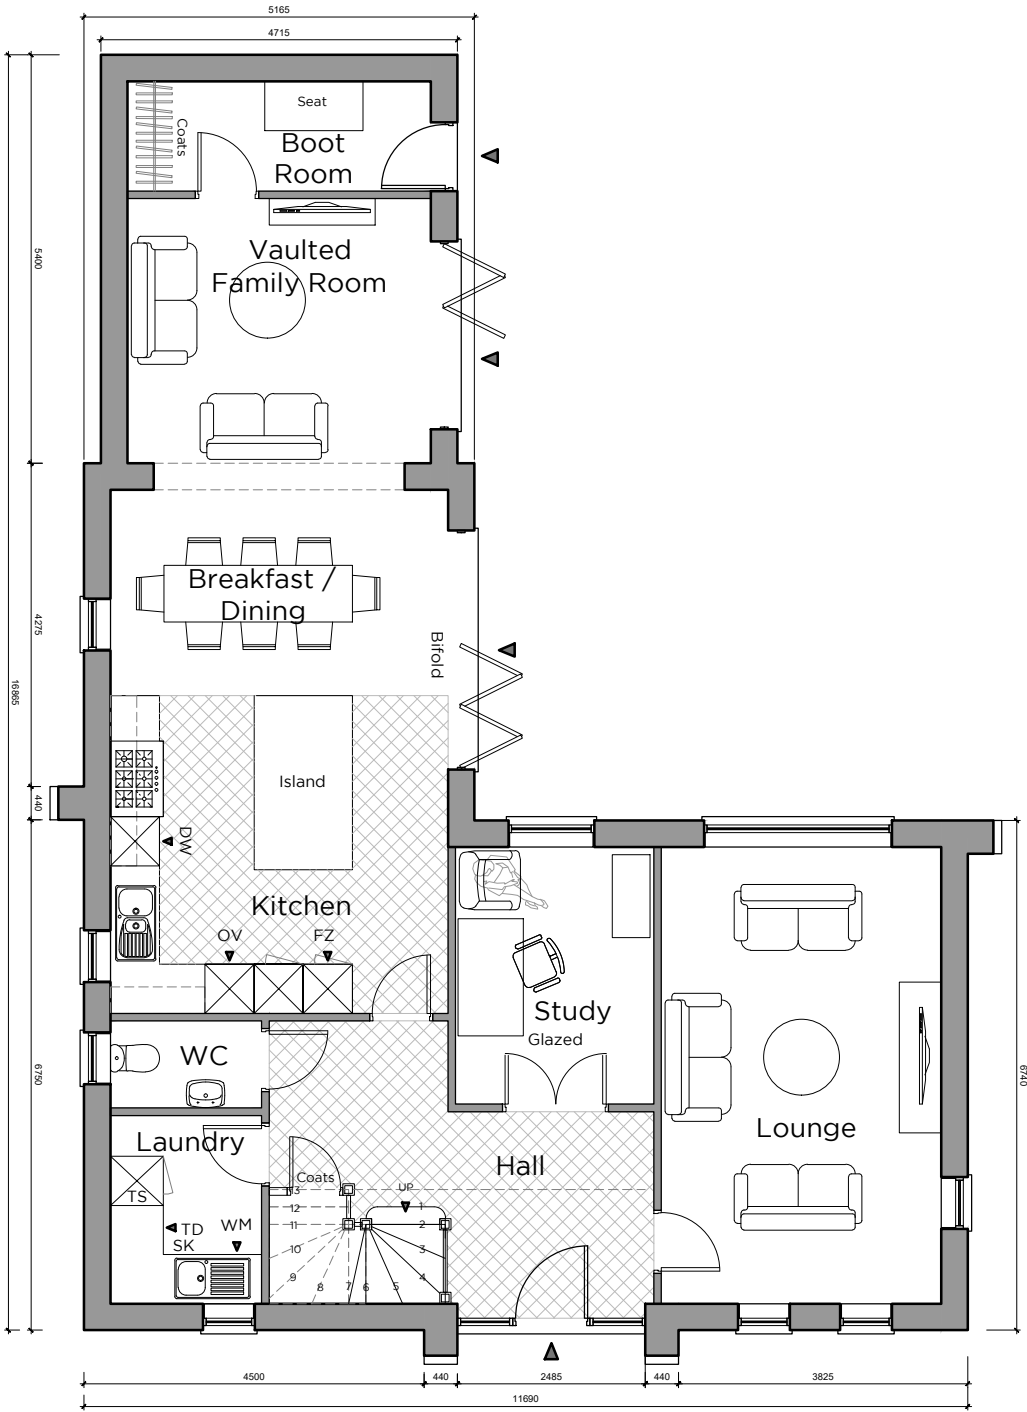

Ground Floor

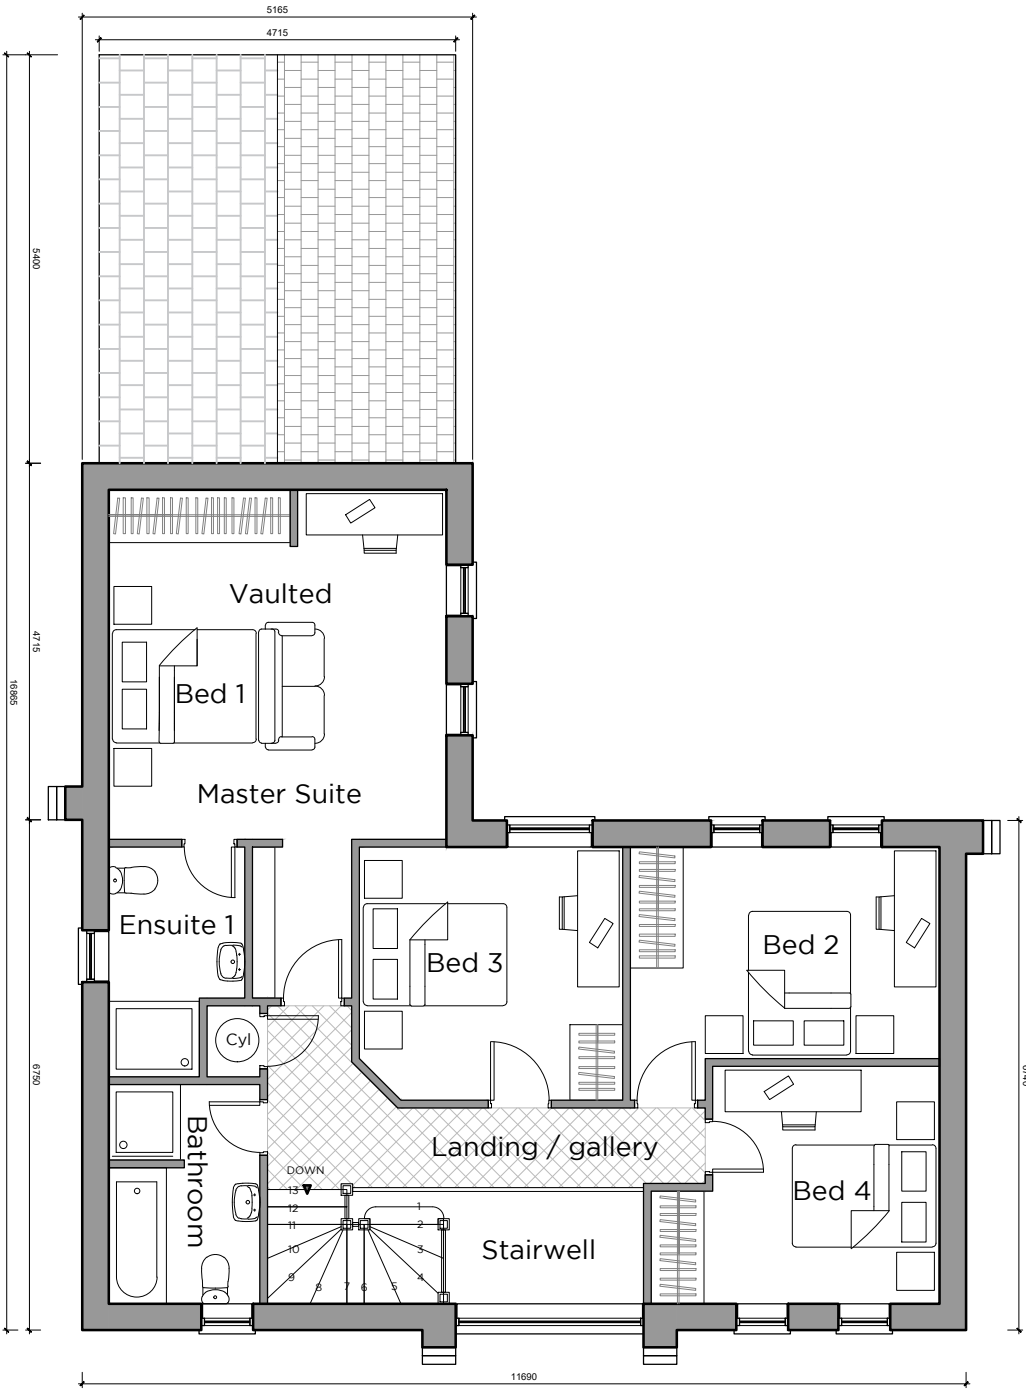

First Floor