



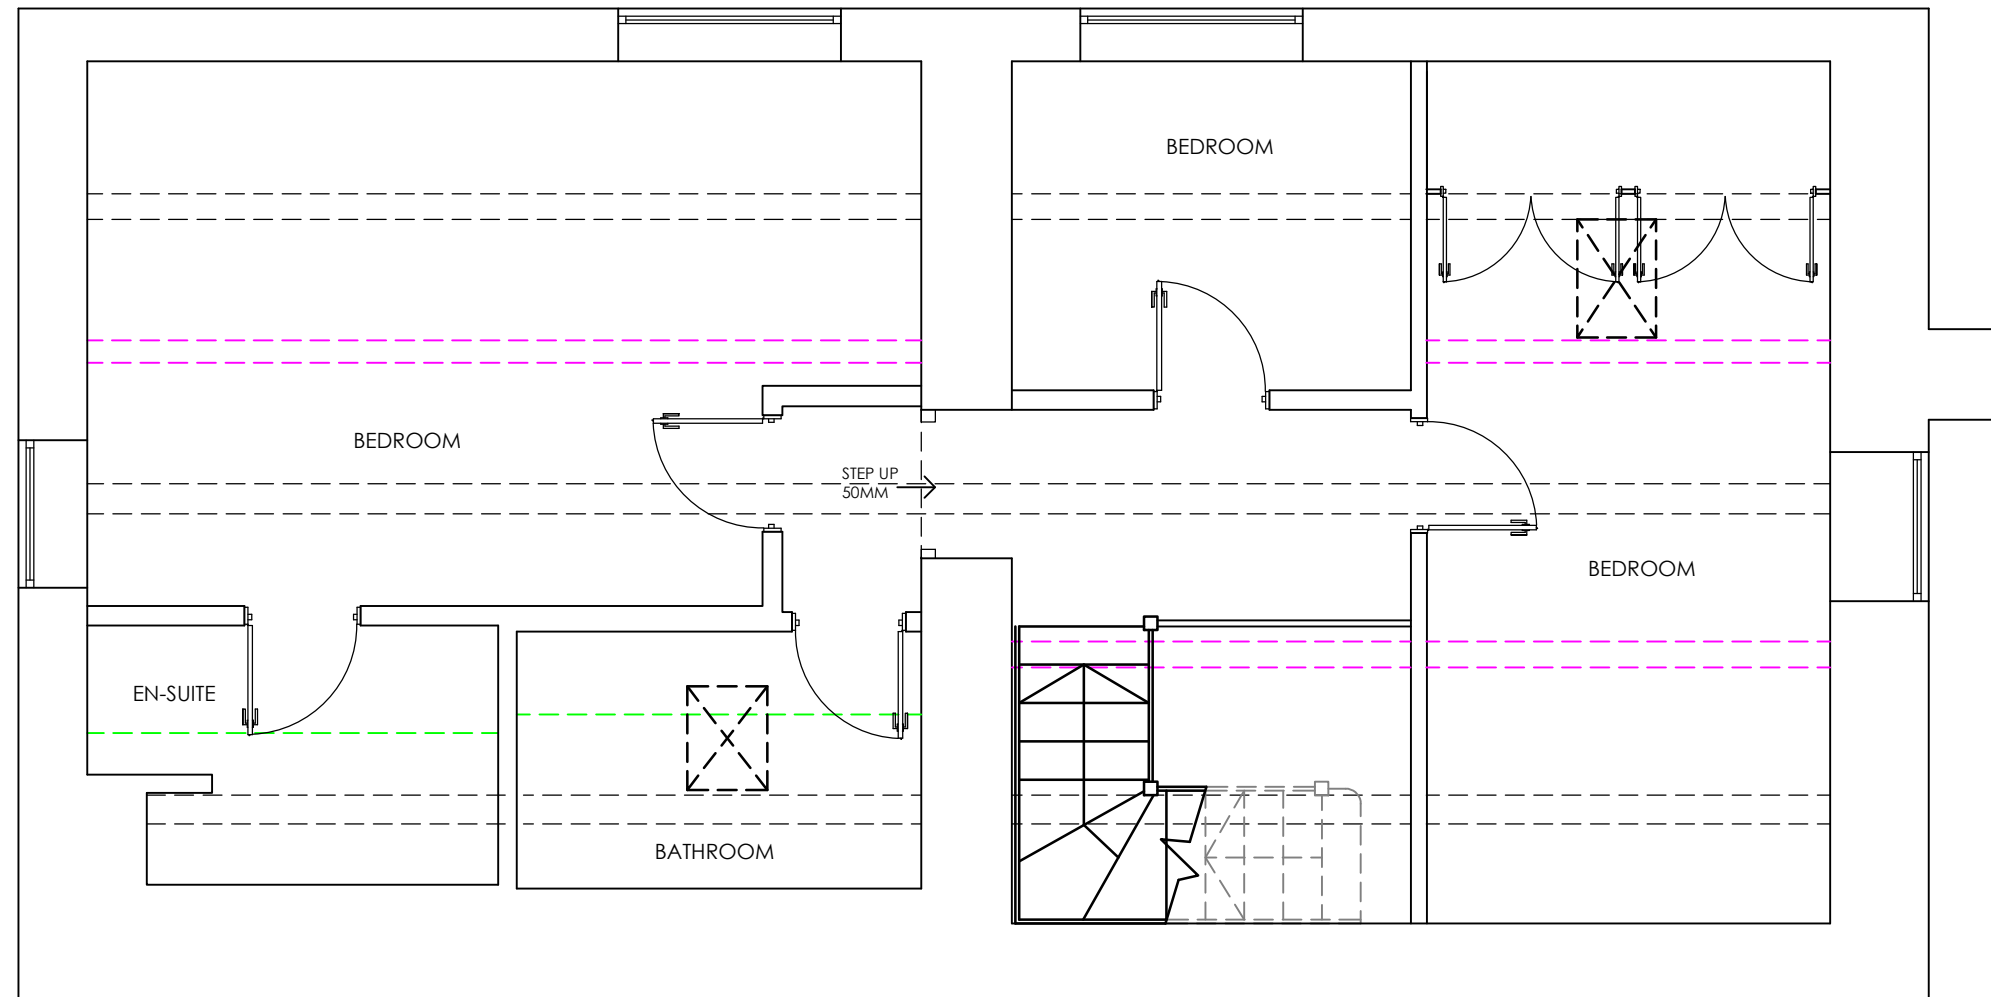

EXISTING FIRST FLOOR PLAN 1:50

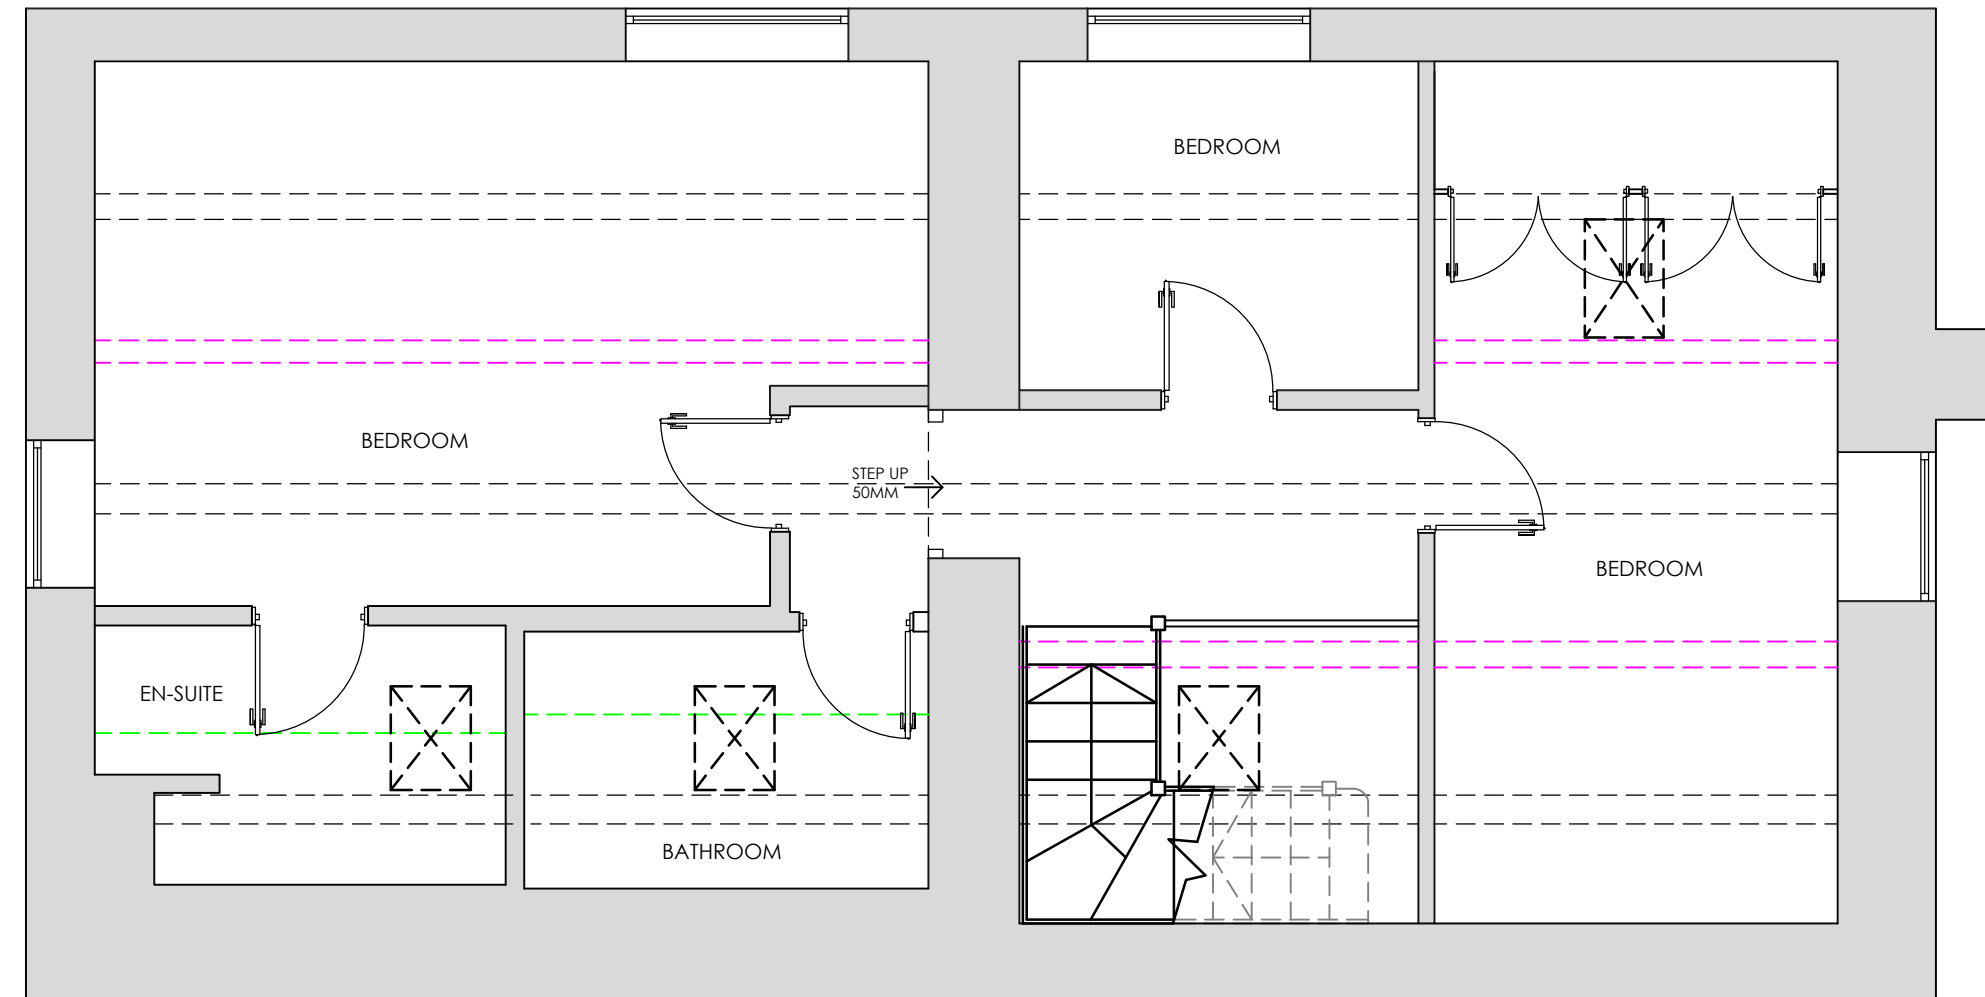

PROPOSED FIRST FLOOR PLAN 1:50

1M	2M	3M	4M	5M	6M	7M	8M	9M
SCALE 1:1000								
1M 2M 3M 4M								
REV/DATE		DETAIL					P/CDR	
A		15/10/24					P/WH	
B		17/09/25					P/CR	
C		21/07/25					P/CR	
D		21/03/25					P/CR	
E		21/03/25					P/CR	
DRAWING : EXISTING AND PROPOSED FIRST FLOOR								
DATE : SEPT 24		PROJECT : PROPOSED SINGLE STOREY REAR EXTENSION						
SCALE @ A1 : 1:50		CLIENT : MRS KULLAR		SITE ADDRESS : 4 OLD HALL BARN GROBY LE5 0FL				
DRAWING NO. 23-74.3		ALL DIMENSIONS TO BE CHECKED ON SITE PRIOR TO COMMENCEMENT. PLANS DO NOT SCALE FOR PLANNING PURPOSES ONLY. THE DRAWING IS FOR INFORMATION ONLY. ALL DIMENSIONS ARE TO BE INTERPRETED UNLESS OTHERWISE STATED. BE CAREFUL AS THE CLIENT MAY HAVE CHANGED THE REQUIREMENTS SINCE THE LAST MEETING. ANY CHANGES MUST BE CONFIRMED BY THE CLIENT IN WRITING. THE DRAWING REMAINS THE PROPERTY OF THE ARCHITECT. NO PART OF THIS DRAWING IS TO BE REPRODUCED OR USED IN ANY MANNER WITHOUT THE WRITTEN PERMISSION OF THE ARCHITECT. THE ARCHITECT ACCEPTS NO LIABILITY FOR ANY LOSS OR DAMAGE OF ANY KIND ARISING FROM THE USE OF THIS DRAWING. THE ARCHITECT'S RESPONSIBILITY IS LIMITED TO THE DESIGN OF THE BUILDING AND THE ARCHITECT'S RESPONSIBILITY IS LIMITED TO THE DESIGN OF THE BUILDING AND THE ARCHITECT'S RESPONSIBILITY IS LIMITED TO THE DESIGN OF THE BUILDING. THIS DRAWING IS FOR INFORMATION ONLY. ALL DIMENSIONS ARE TO BE INTERPRETED UNLESS OTHERWISE STATED. BE CAREFUL AS THE CLIENT MAY HAVE CHANGED THE REQUIREMENTS SINCE THE LAST MEETING. ANY CHANGES MUST BE CONFIRMED BY THE CLIENT IN WRITING. THE DRAWING REMAINS THE PROPERTY OF THE ARCHITECT. NO PART OF THIS DRAWING IS TO BE REPRODUCED OR USED IN ANY MANNER WITHOUT THE WRITTEN PERMISSION OF THE ARCHITECT. THE ARCHITECT ACCEPTS NO LIABILITY FOR ANY LOSS OR DAMAGE OF ANY KIND ARISING FROM THE USE OF THIS DRAWING. THE ARCHITECT'S RESPONSIBILITY IS LIMITED TO THE DESIGN OF THE BUILDING AND THE ARCHITECT'S RESPONSIBILITY IS LIMITED TO THE DESIGN OF THE BUILDING.						
DRAWING SIGNED AND APPROVED BY: SIGNATURE: DATE: DATE:								
PRINT NAME: SIGNATURE: DATE: DATE: PRINT NAME: SIGNATURE: DATE: DATE:								
