



1. Drawings copyright of @Architectural Vistadesigns Ltd
2. Drawings not to be used without written consent.
3. Drawing drawings should not be used for the purpose of construction or working drawings.
4. Drawings are for information only and should not be used for construction or working drawings.
5. All dimensions must be checked and verified on site before commencing work.
6. OS data may have been used for the purpose of a Planning submission.
7. Do not scale from the drawings.


Revisions		
Rev.	Date	Comments

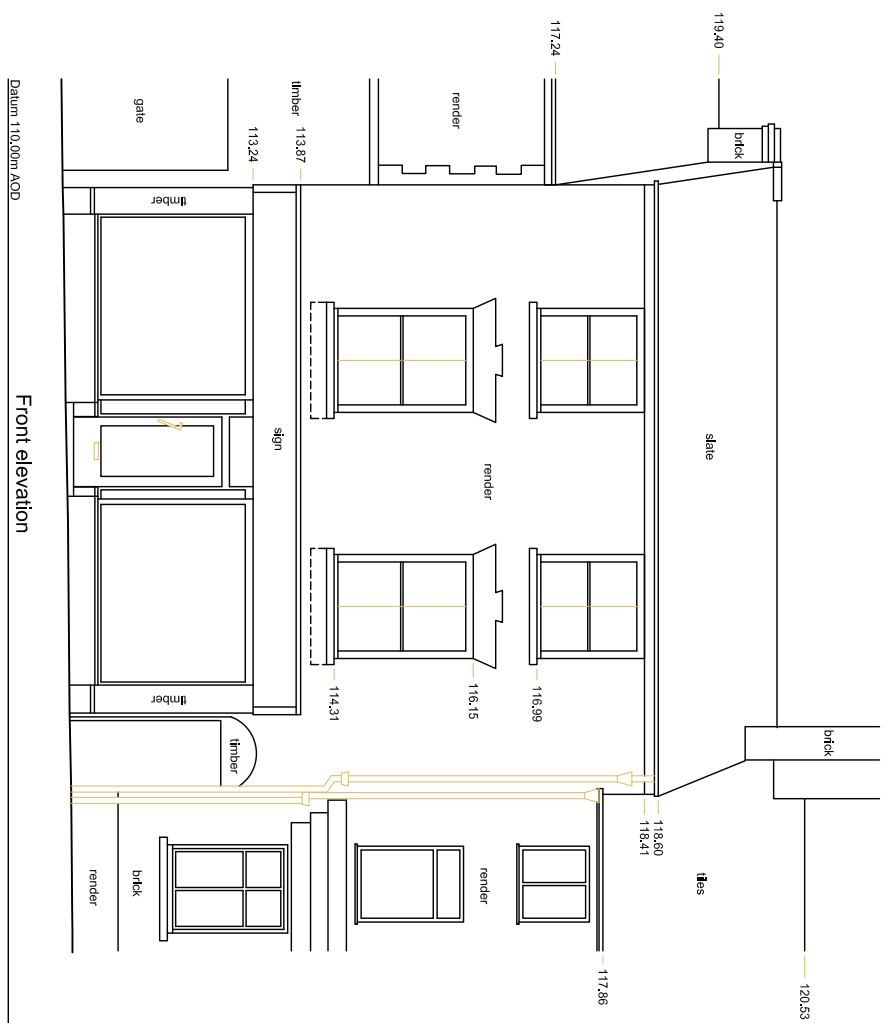


Existing Front Elevation

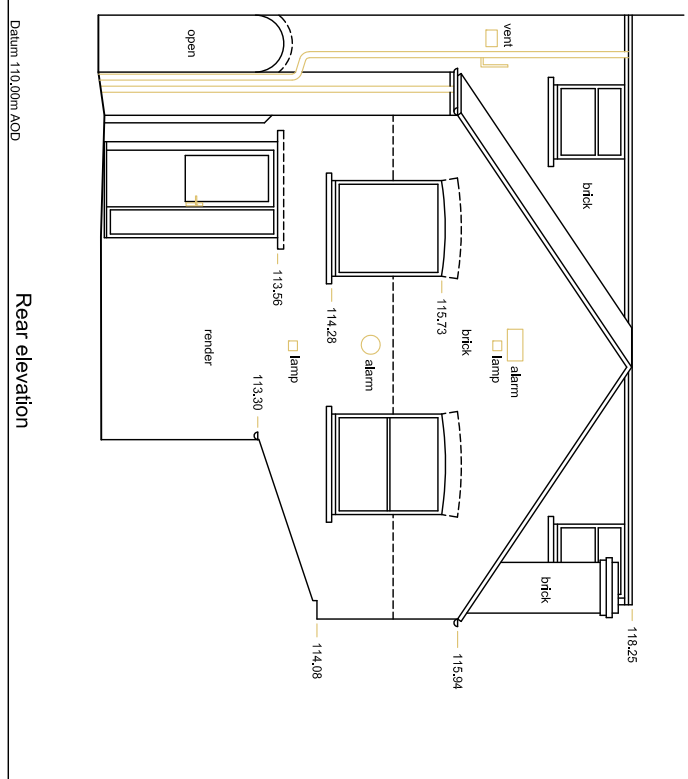


Existing Rear Elevation

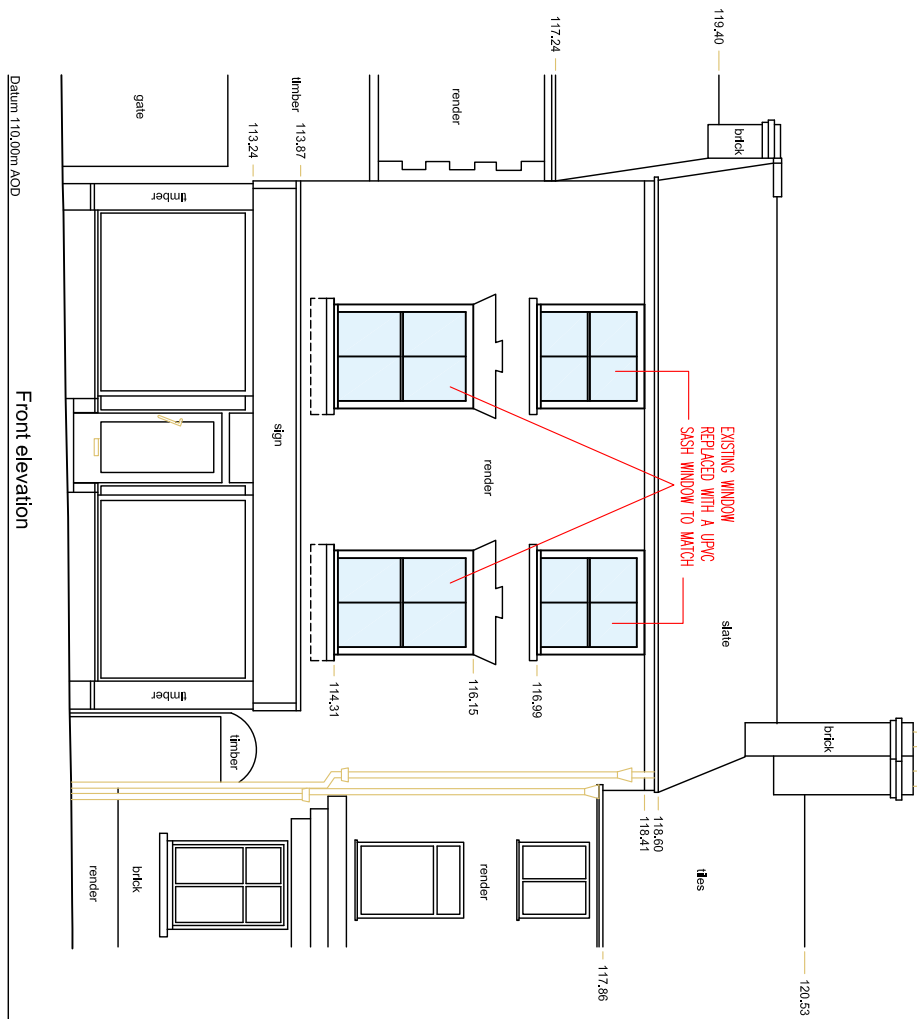



Proposed Front Elevation

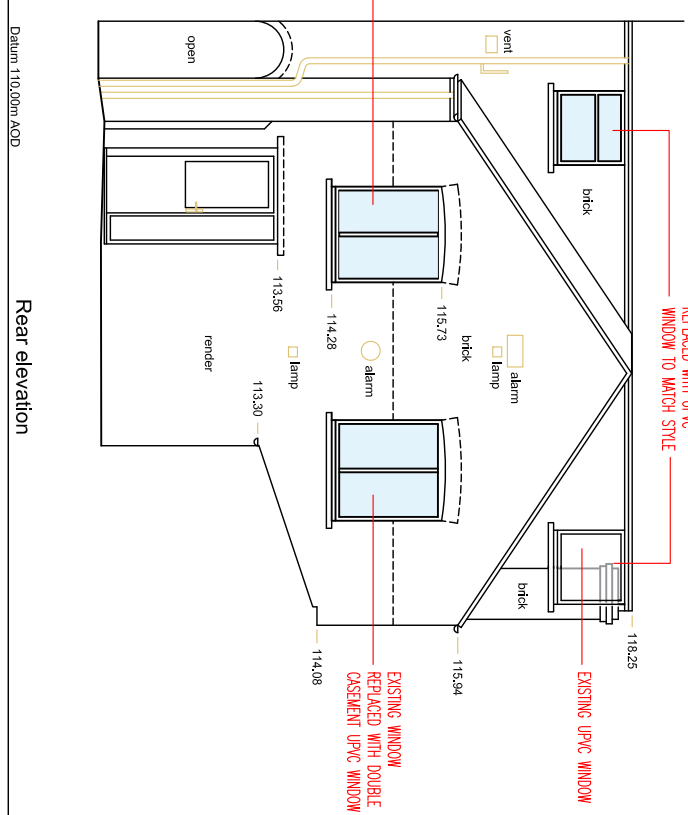

Proposed Rear Elevation


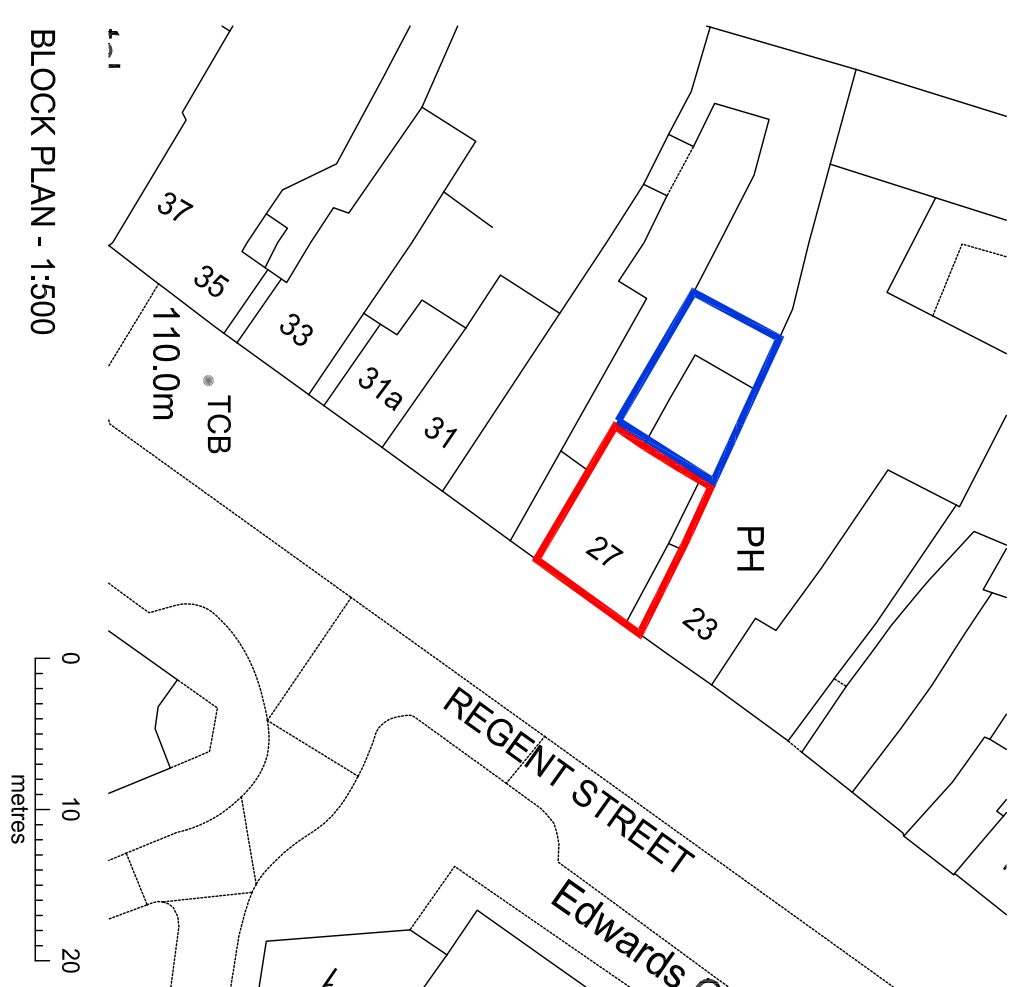


BLOCK PLAN - 1:500

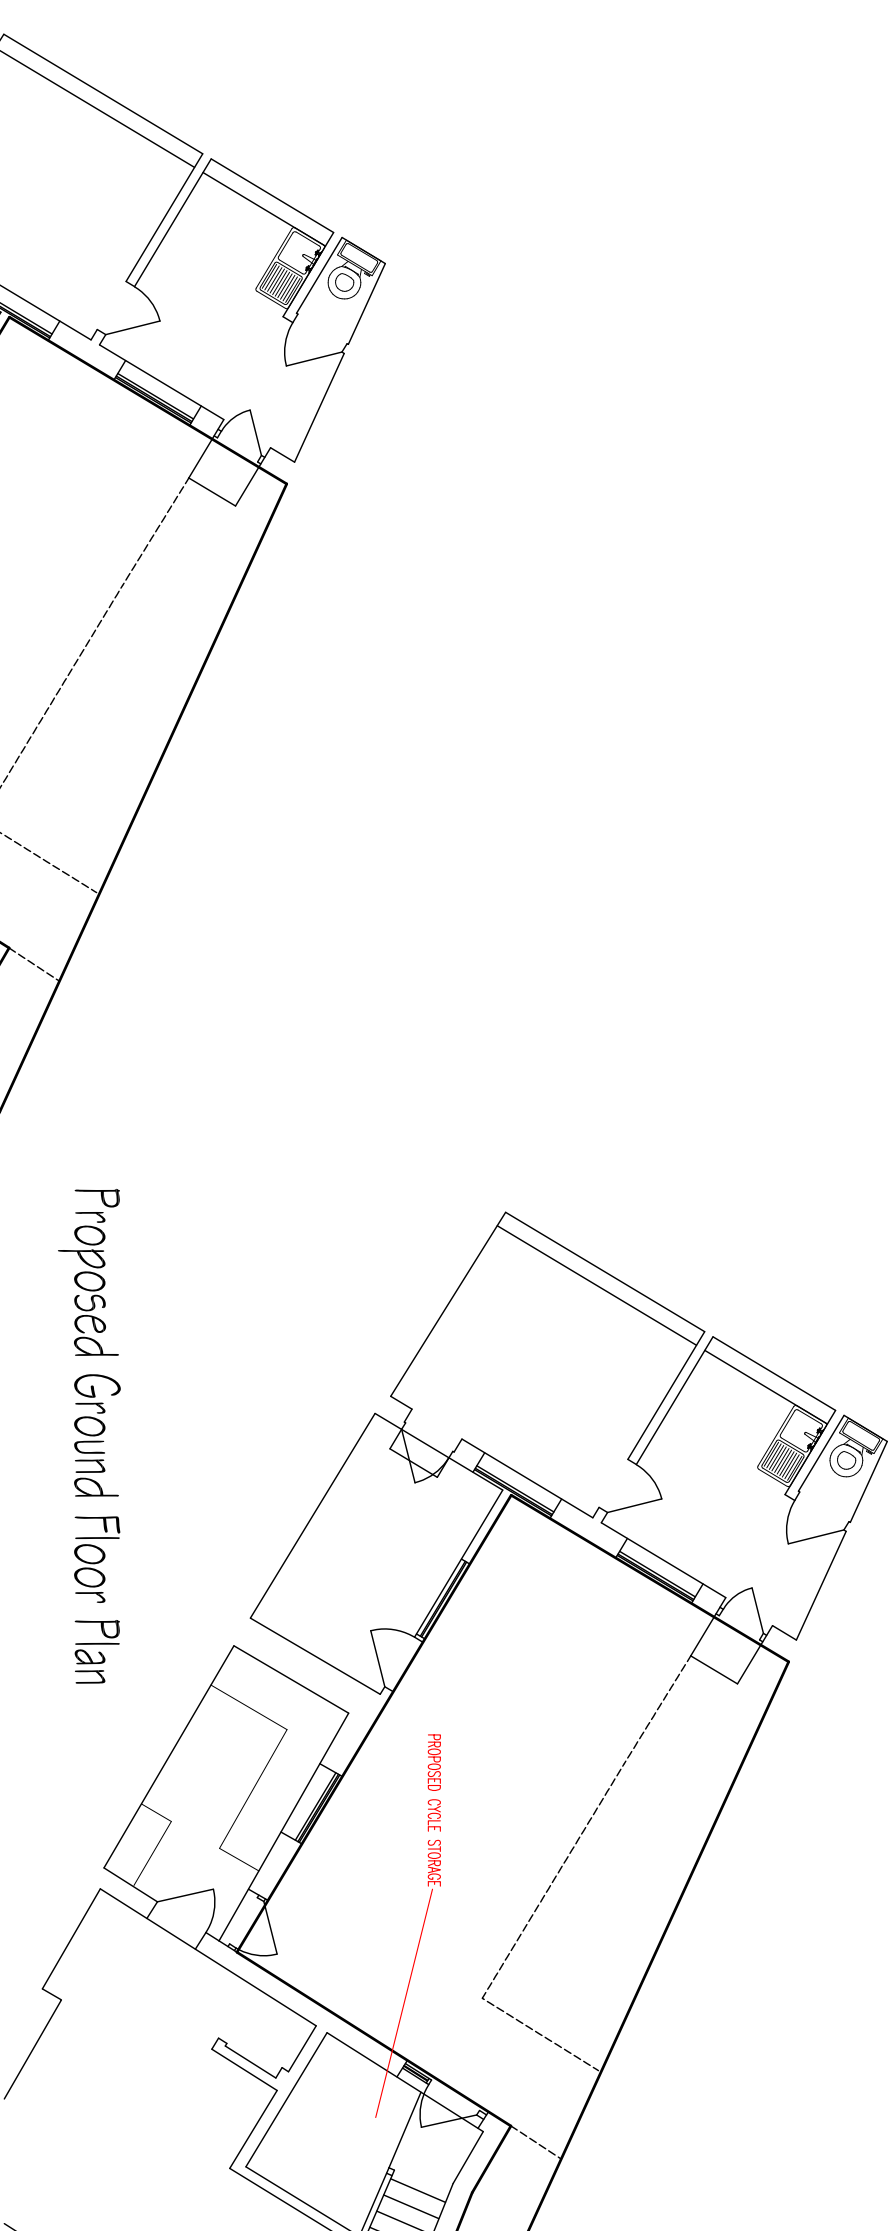 


Proposed Ground Floor Plan


Existing Ground Floor Plan

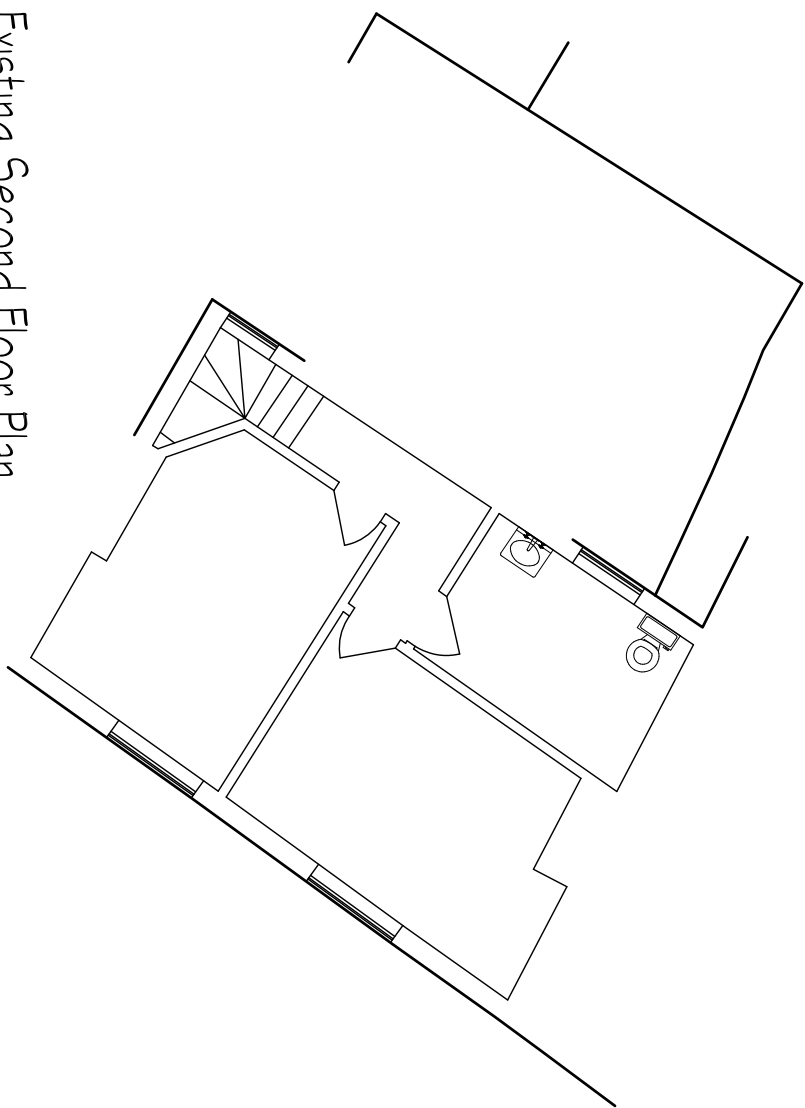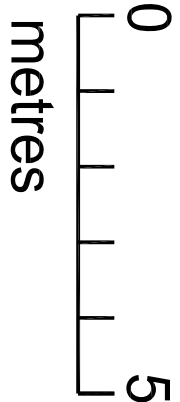



Existing Second Floor Plan

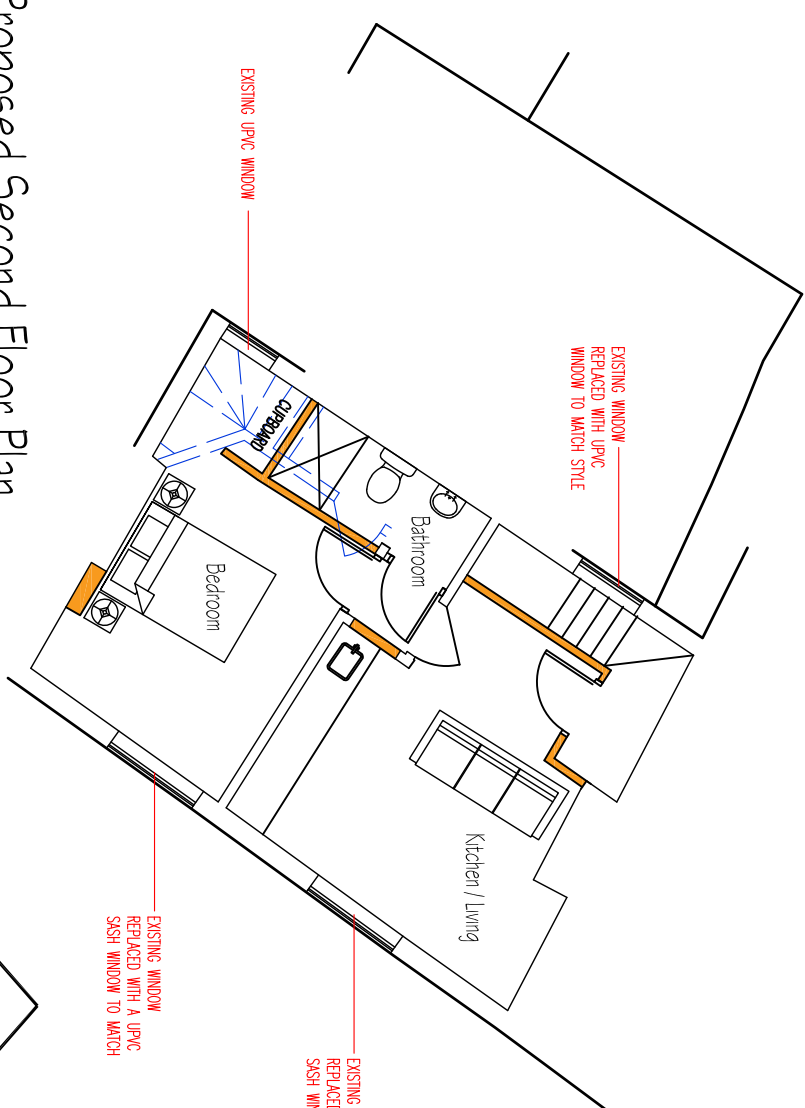


Proposed Second Floor Plan

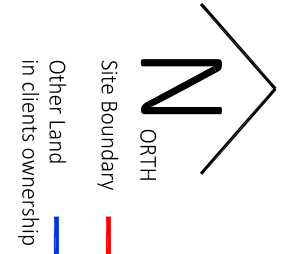


LOCATION PLAN - 1:1250

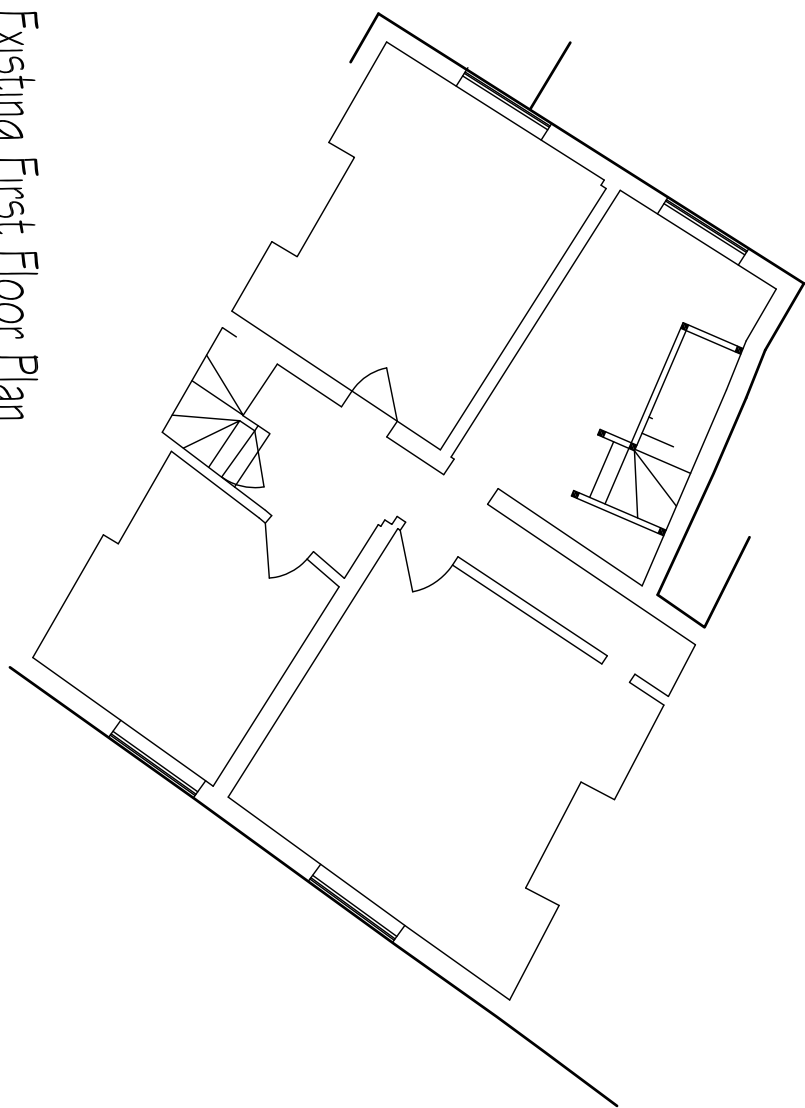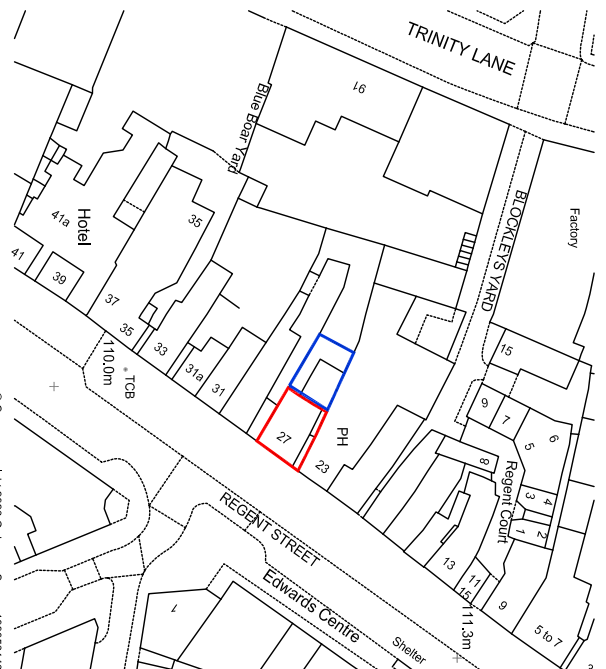

Existing First Floor Plan

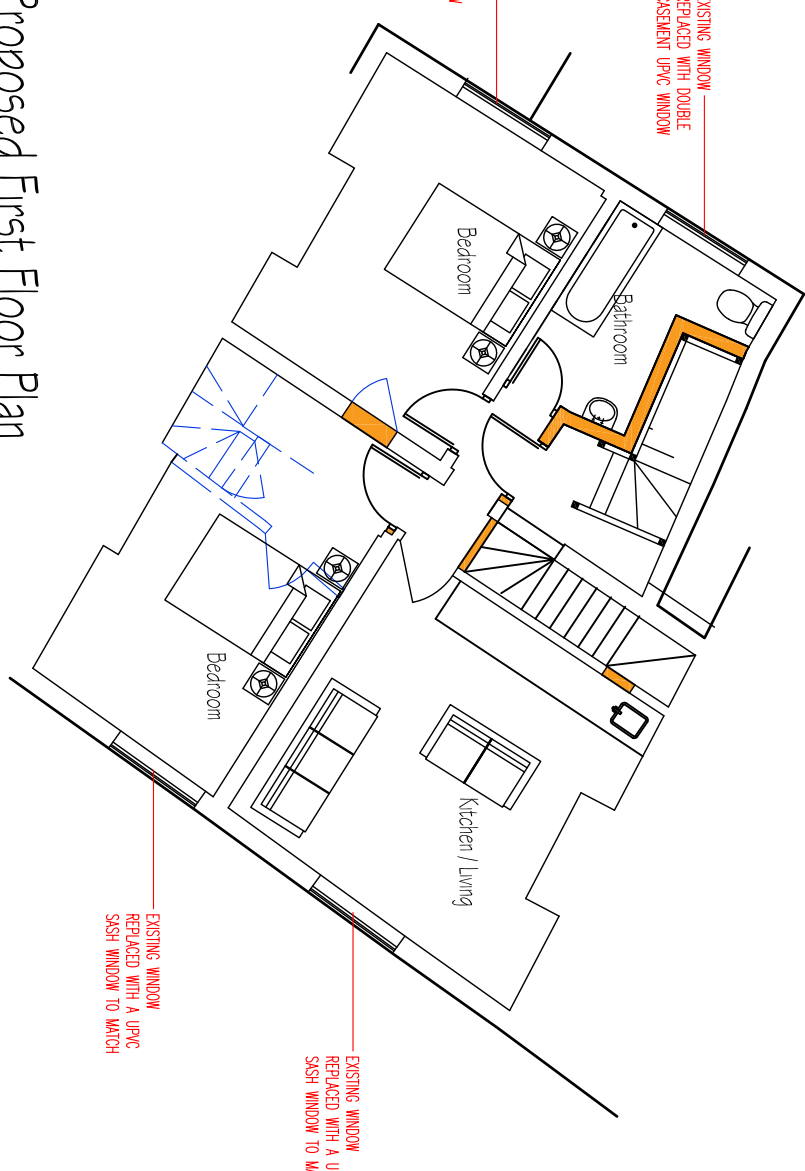

Proposed First Floor Plan

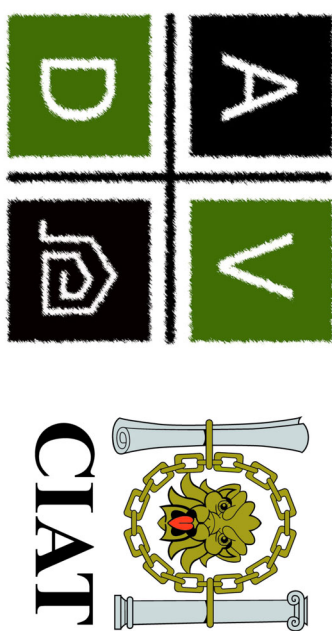

Architectural Vistadesigns Ltd
at The Padlock, 118 Padlock Way, Hinchley, Leics LE10 0BZ
m: 0785 458 2584 t: 01455 688 839
w: www.architecturalvistadesigns.co.uk
e: studio@architecturalvistadesigns.co.uk

Dwg Status: PLANNING
Client: Sam Green
Dwg Existing / Proposed Plans and Elevations
Project: Proposed Change of use to Residential
at No. 25 - 27 Regent Street, Hinchley, LE10 0BZ
Scale: 1:100, 1:500 & 1:1250 @ A1
Date: 08.10.2023
Drawn By: map

Dwg No. **AVD-784-RSH-PL01** Rev. **-**