




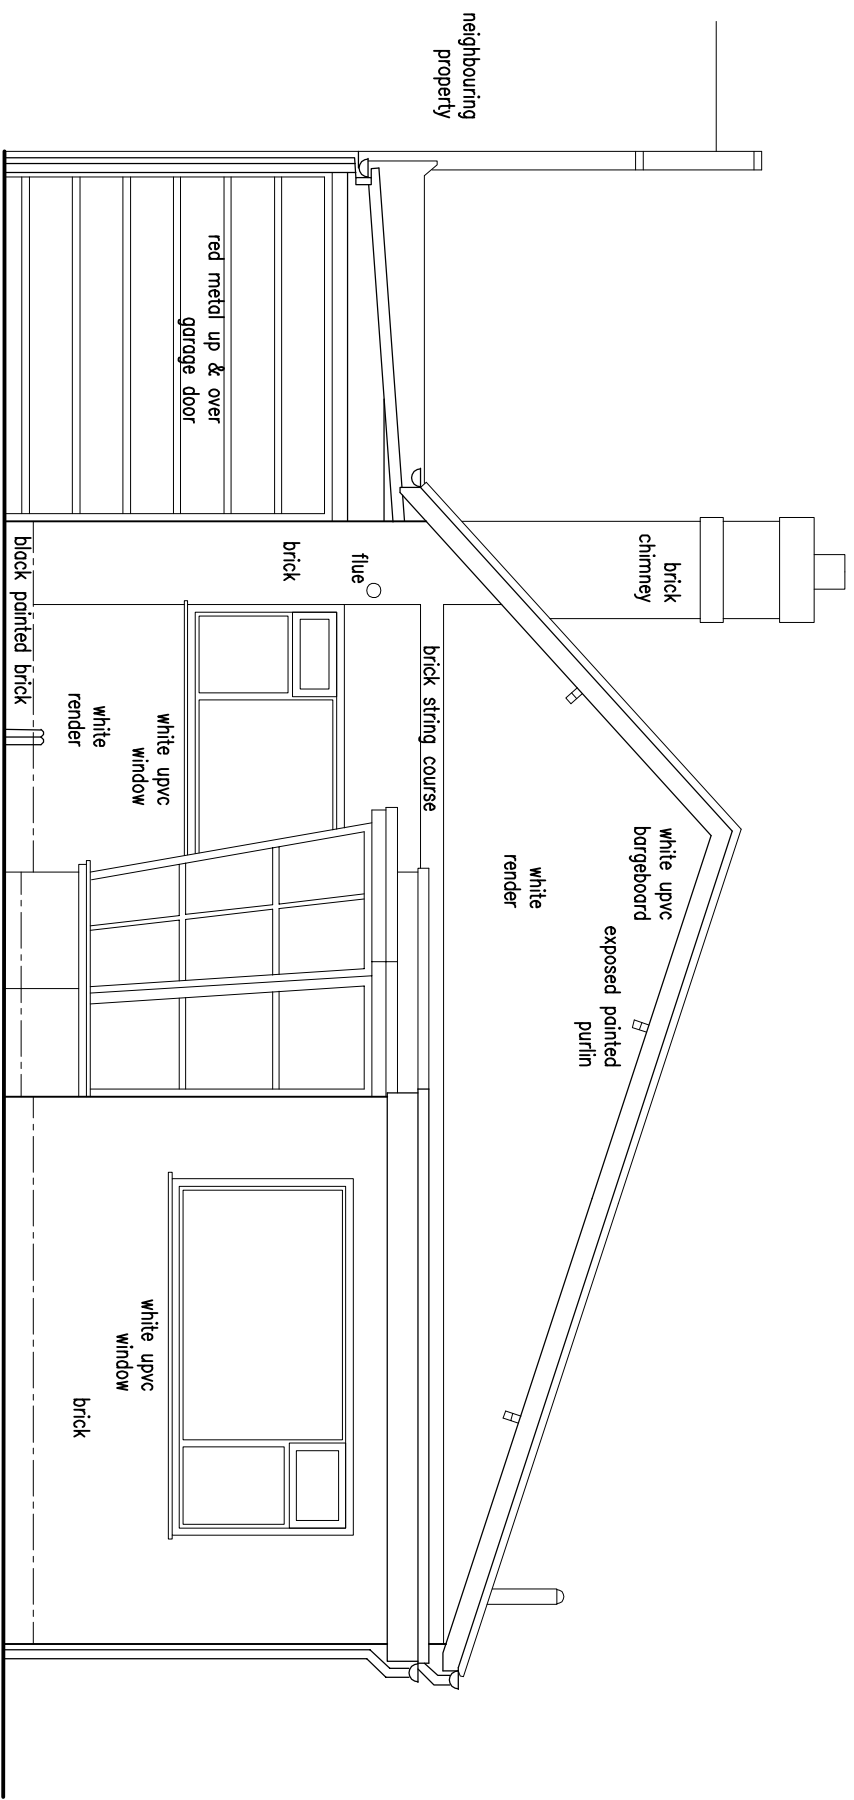


Existing Front Elevation
Scale 1:50

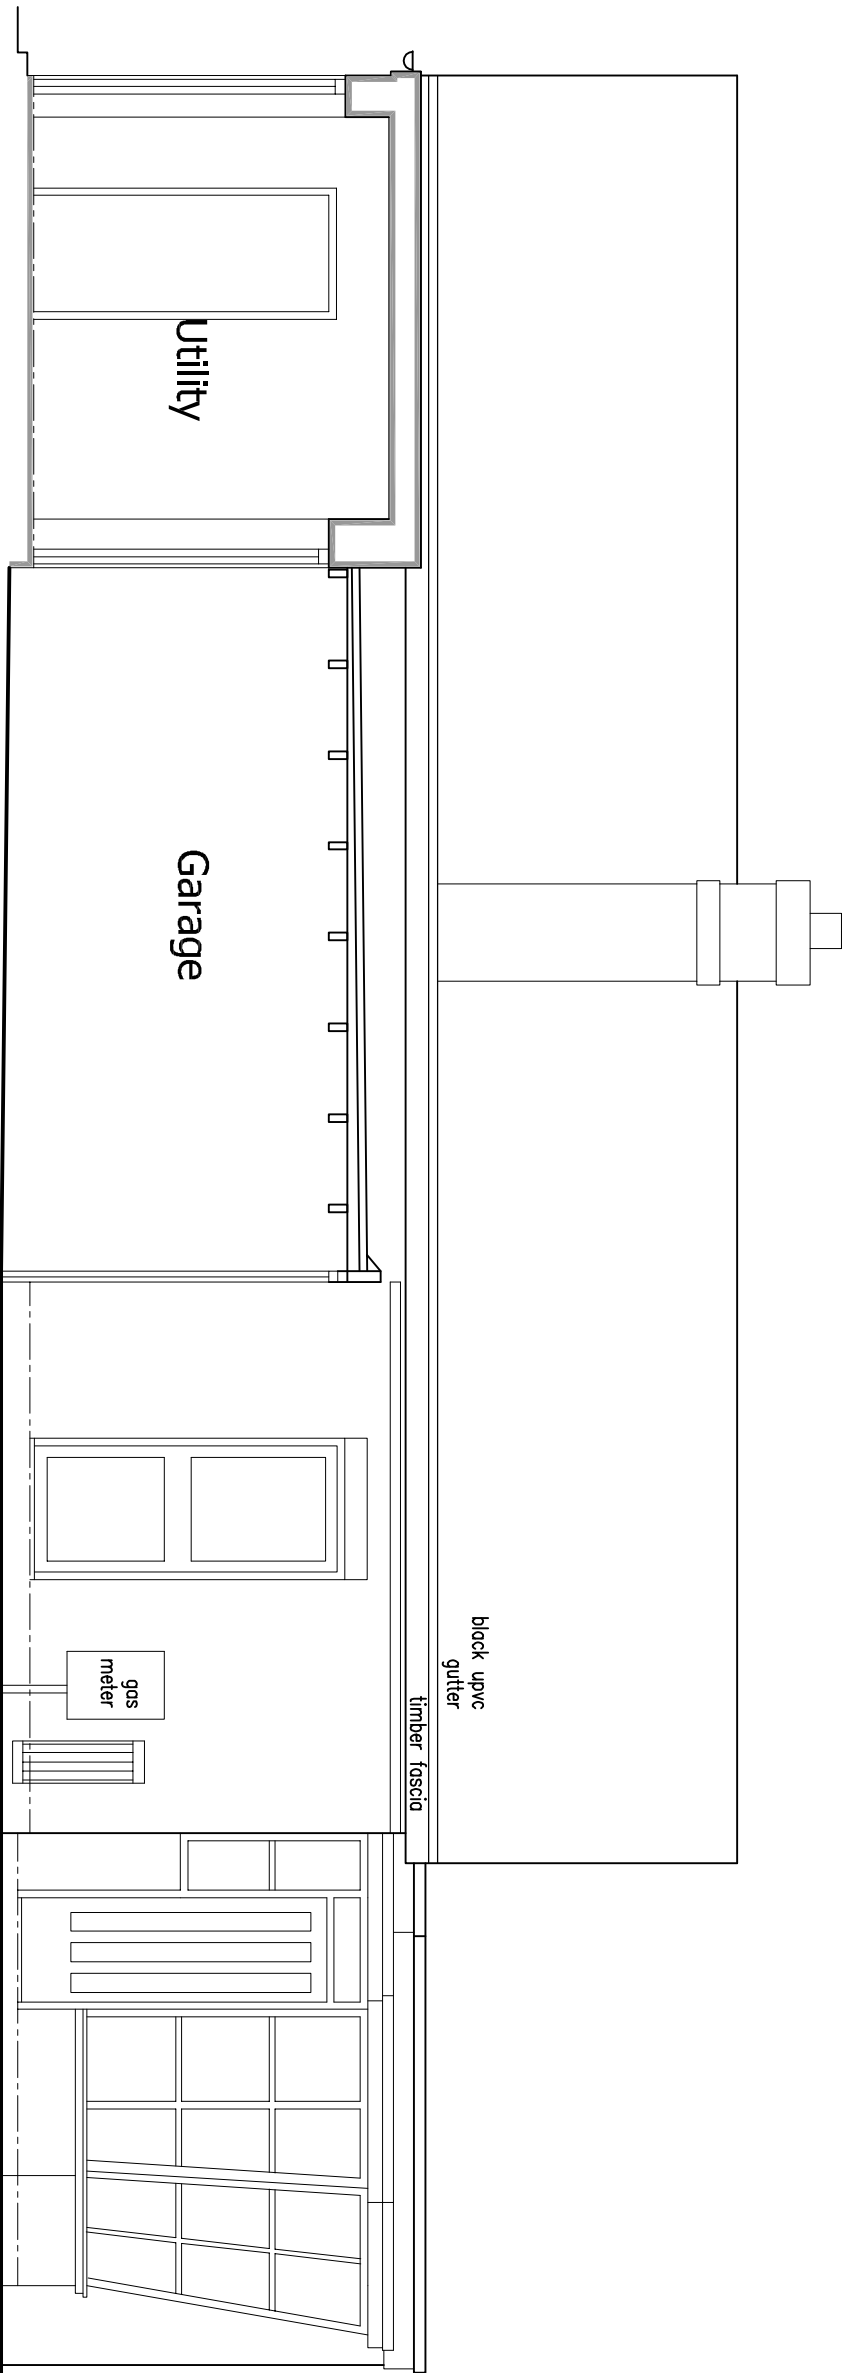


Existing Side Elevation/Part Section
Scale 1:50

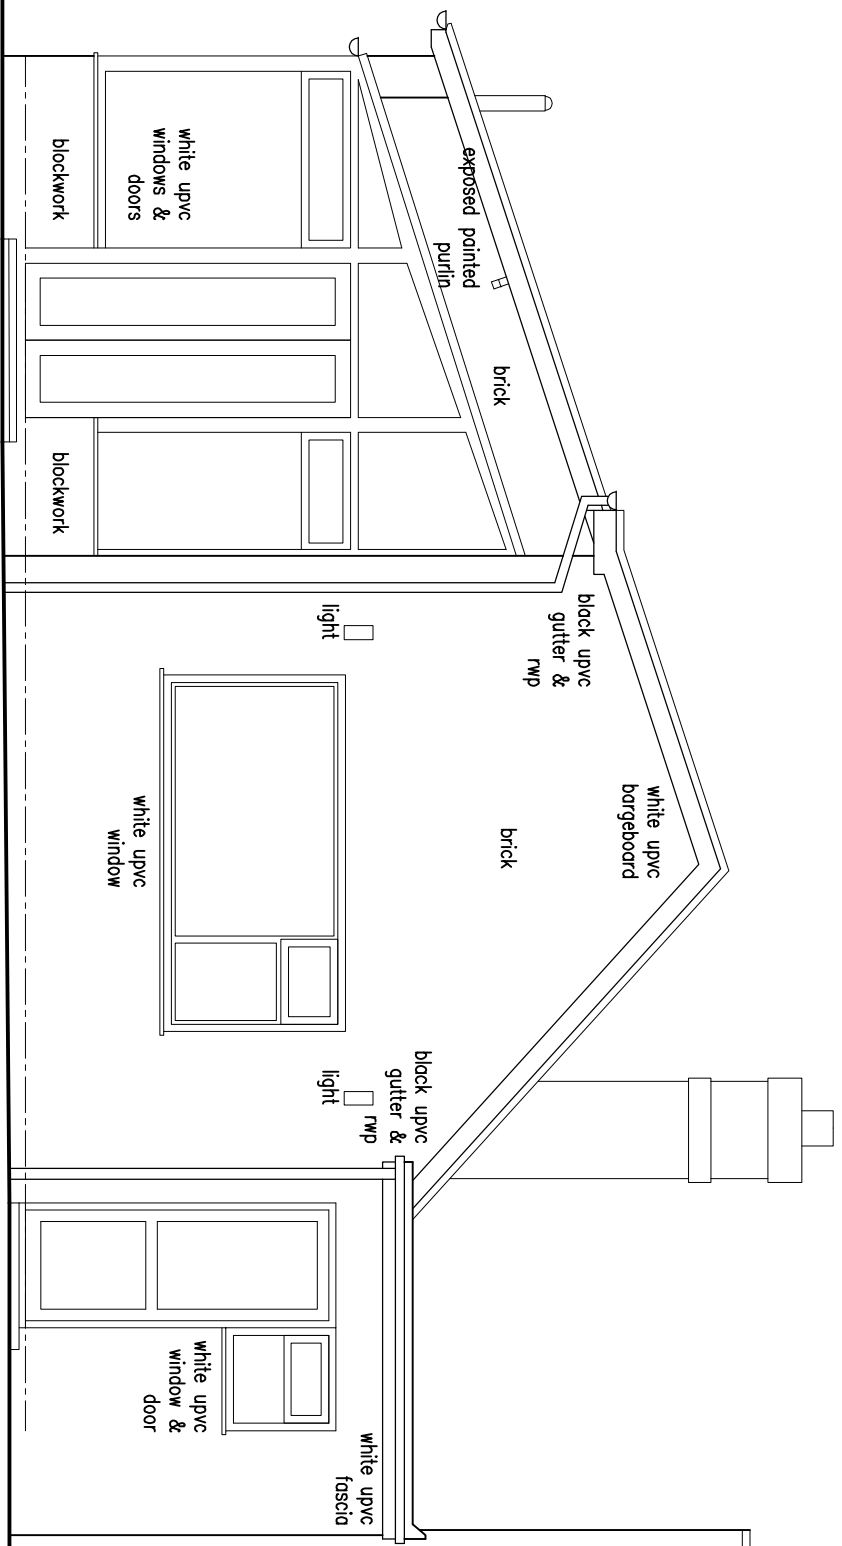

Existing Rear Elevation
Scale 1:50

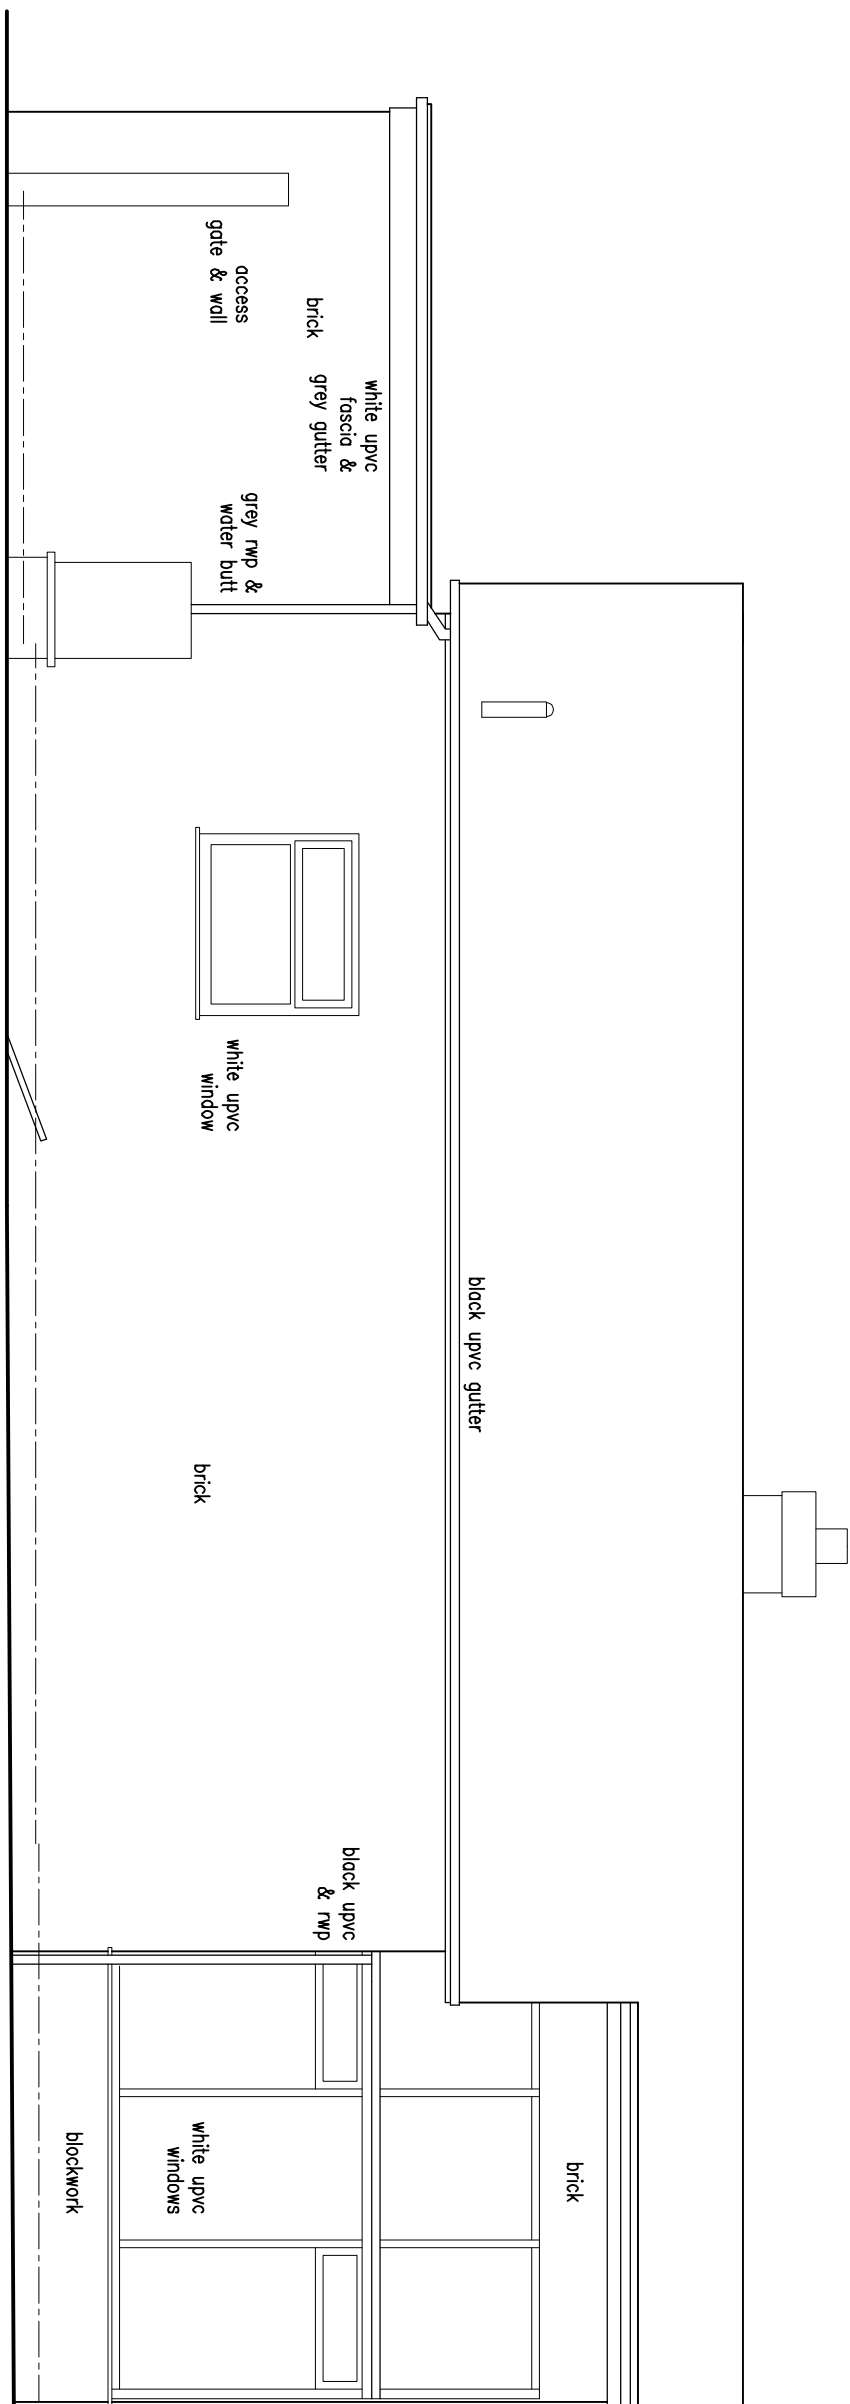


Existing Side Elevation
Scale 1:50

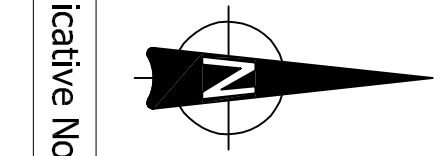

Indicative North

Existing Site & Roof Plan
Scale 1:200

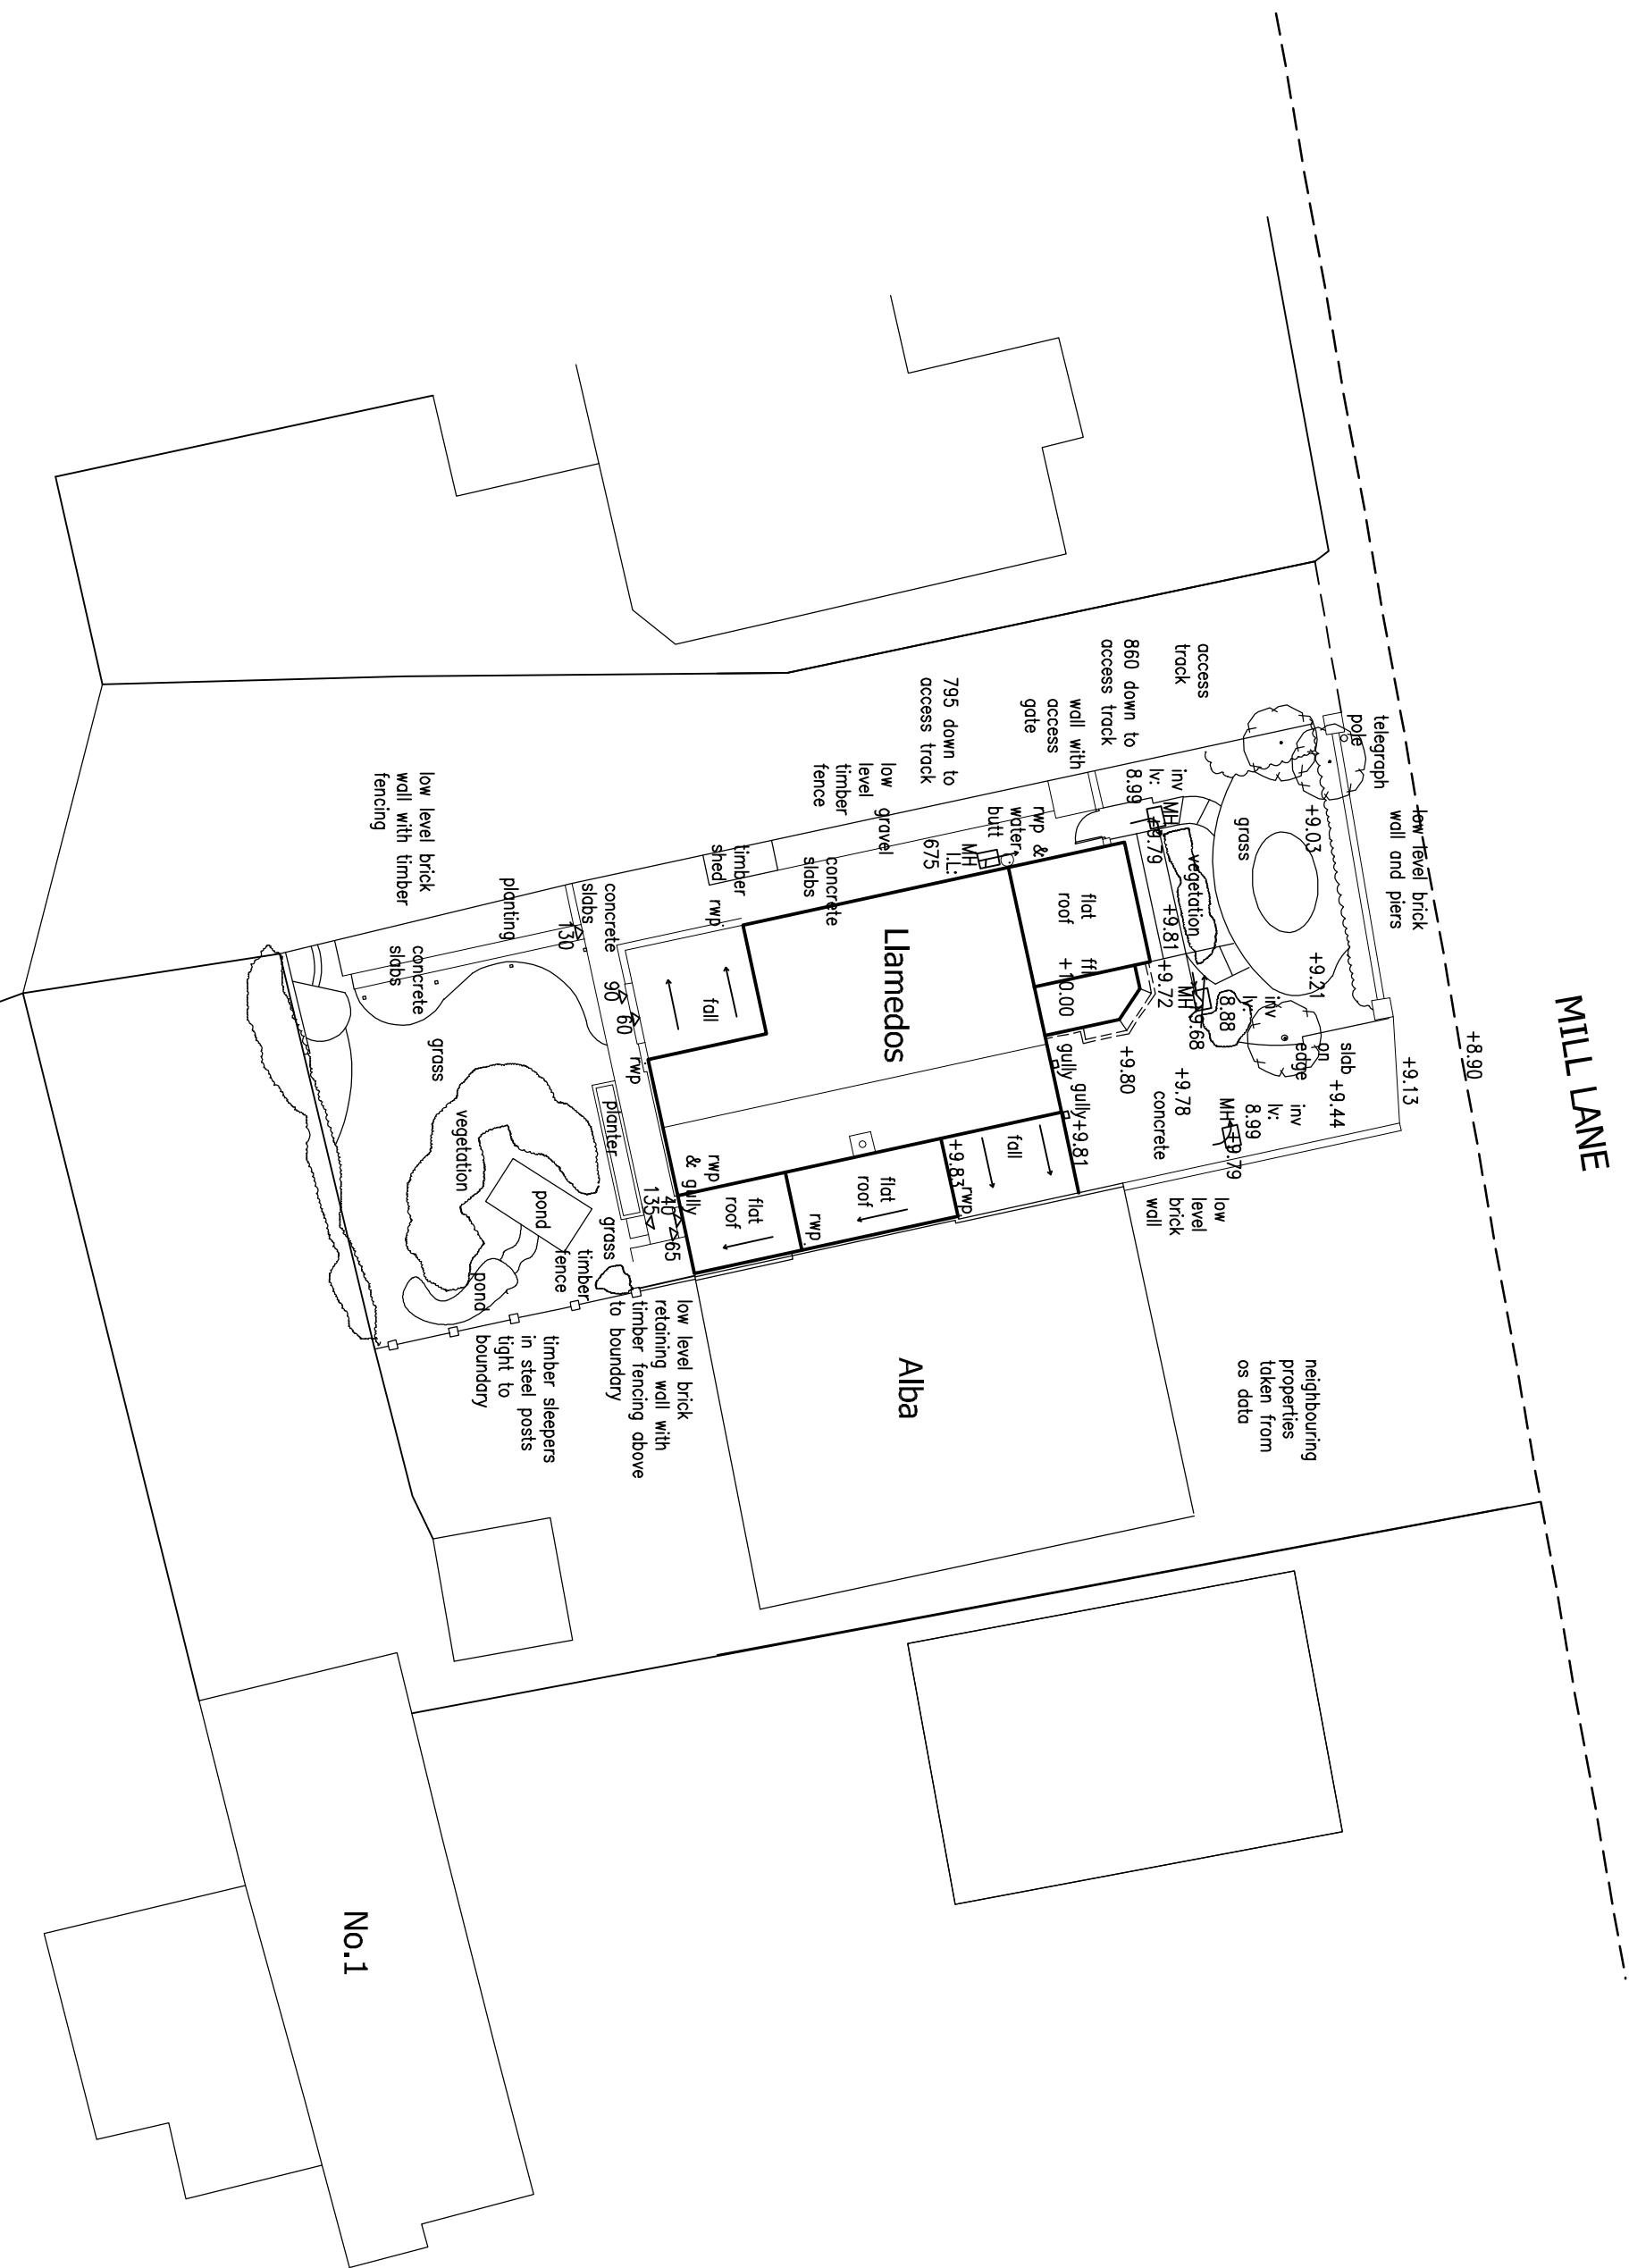

EXISTING DRAWINGS

LLAMEDOS - MILL STREET - ATHERSTONE - WARWICKSHIRE

Revisions :

Figured dimensions must be taken in preference to scaled dimensions and any discrepancies are to be referred to David Granger Architectural Limited. Contractors, subcontractors and suppliers must verify all dimensions and details on site before commencing work. All drawings are copyright of David Granger Architectural Design Limited. Ordnance Survey Data. © Crown Copyright. All rights reserved. Licence No. ARI10020447. Landmark Ref. 100806

DAVID GRANGER
ARCHITECTURAL DESIGN LIMITED

Project
Proposed Extensions & Alterations
Llamedos
Mill Lane
Atherstone
Drawing Title
Existing Details
Sheet 1 of 2
Client
Mr & Mrs N McLean
Drawing No.
23.4272.01
Date
February 2023
Drawn by
LS
Scale (A1 Size)
As Shown
Checked by
SF

The Old Cottage Hospital, Leicester Road,
Ashby-de-la-Zouch, Leicestershire, LE65 1DB
Tel: 01509 560699
www.davidgrangerdesign.com
Company Reg. No. 568812