




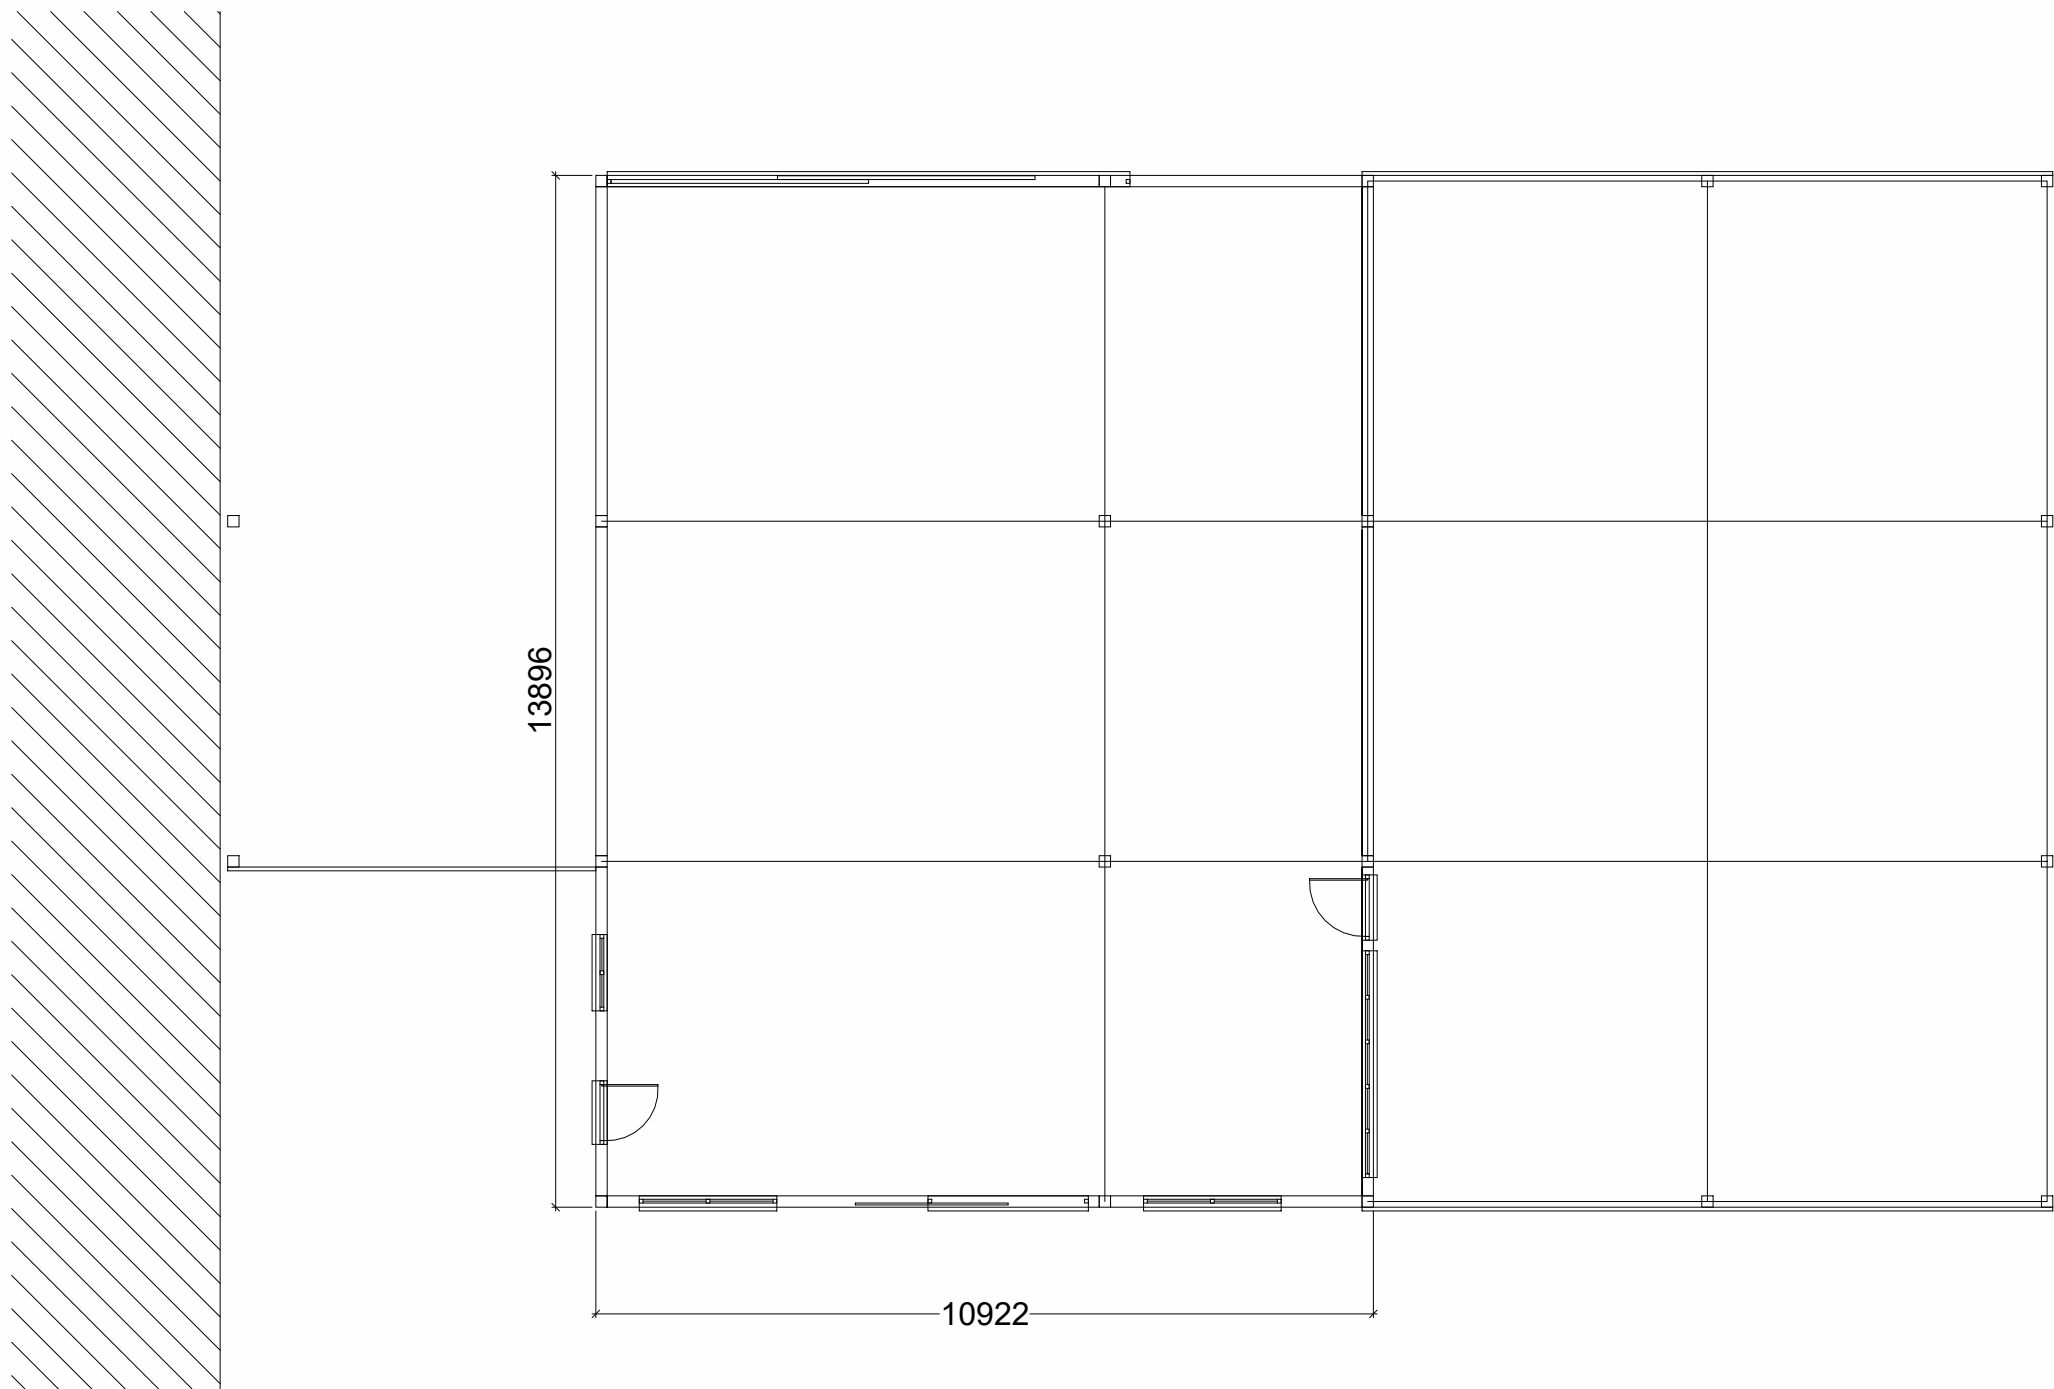


⑤ 010 Ground Floor Plan
1 : 100

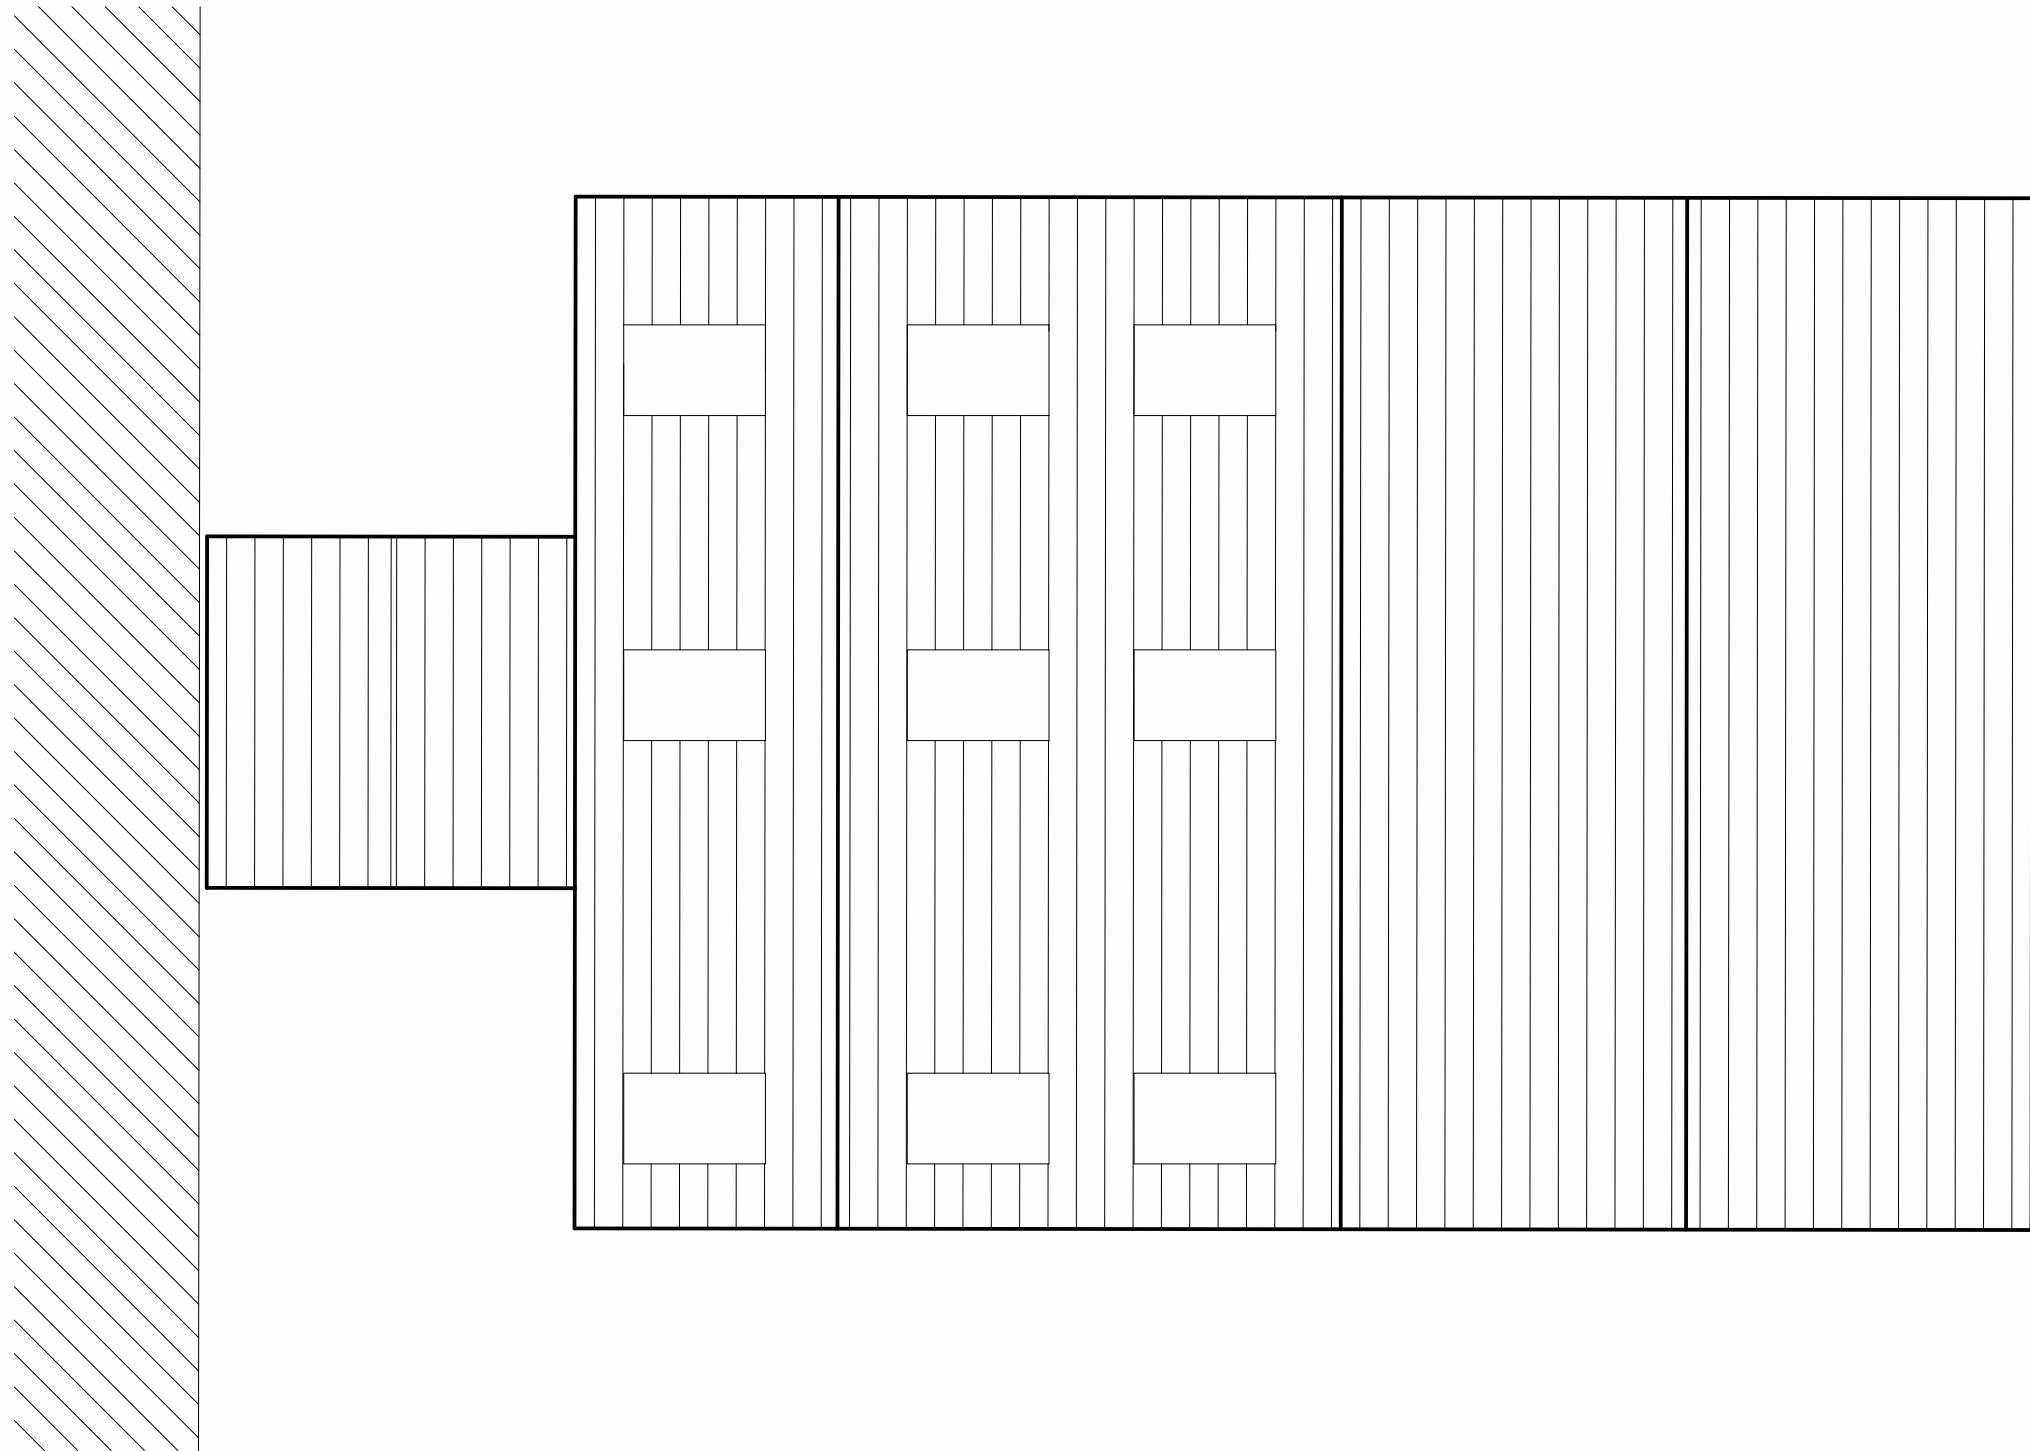


⑥ E012 Roof Plan
1 : 100

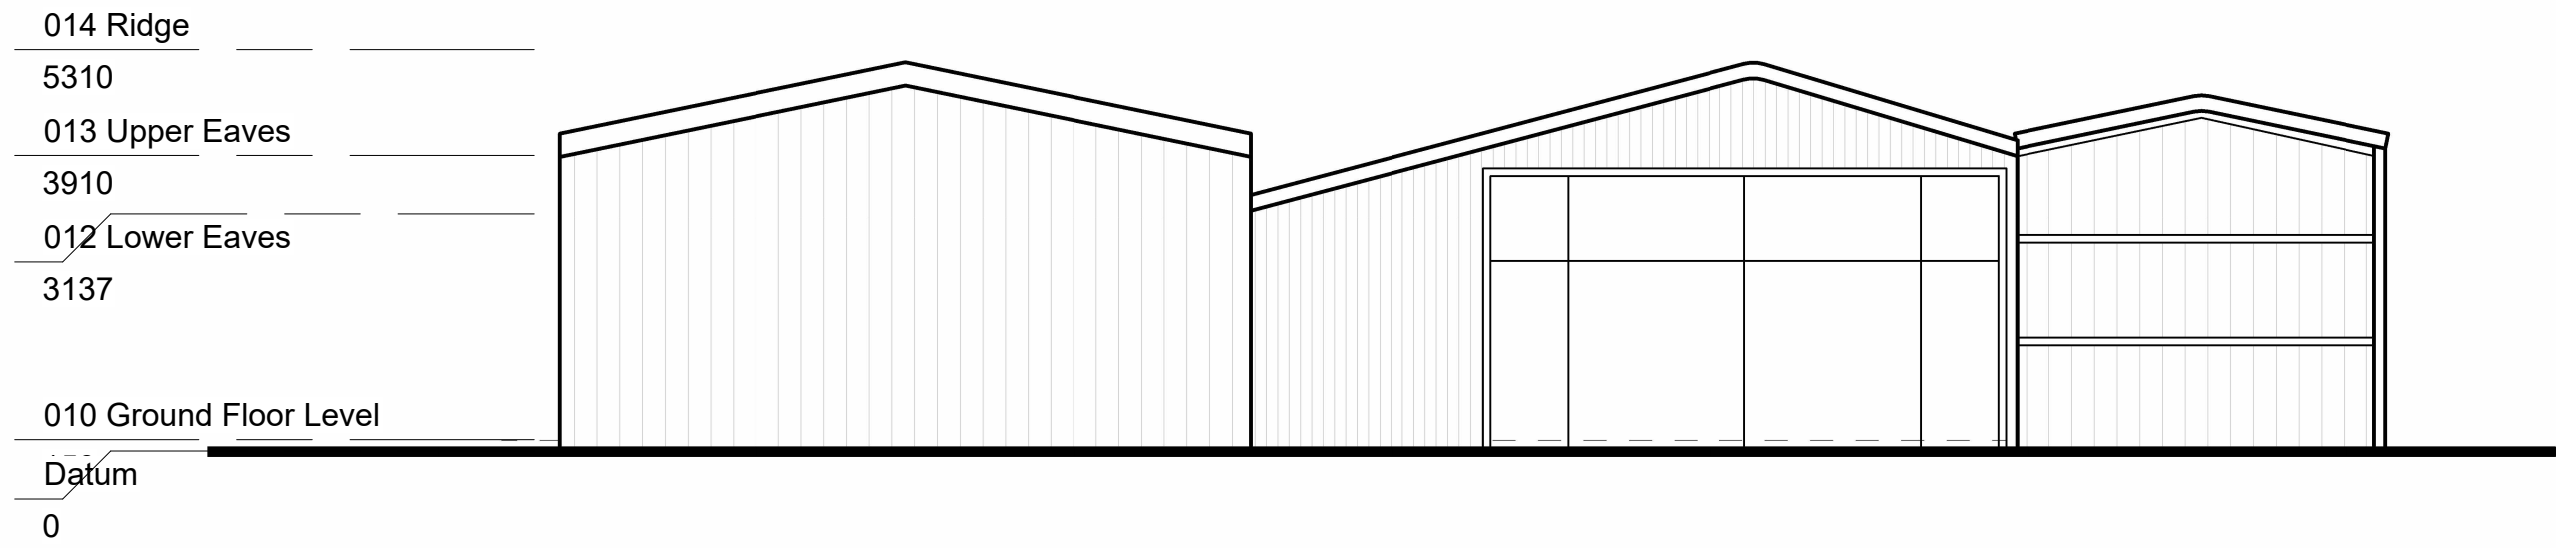


④ E020 Rear Elevation
1 : 100

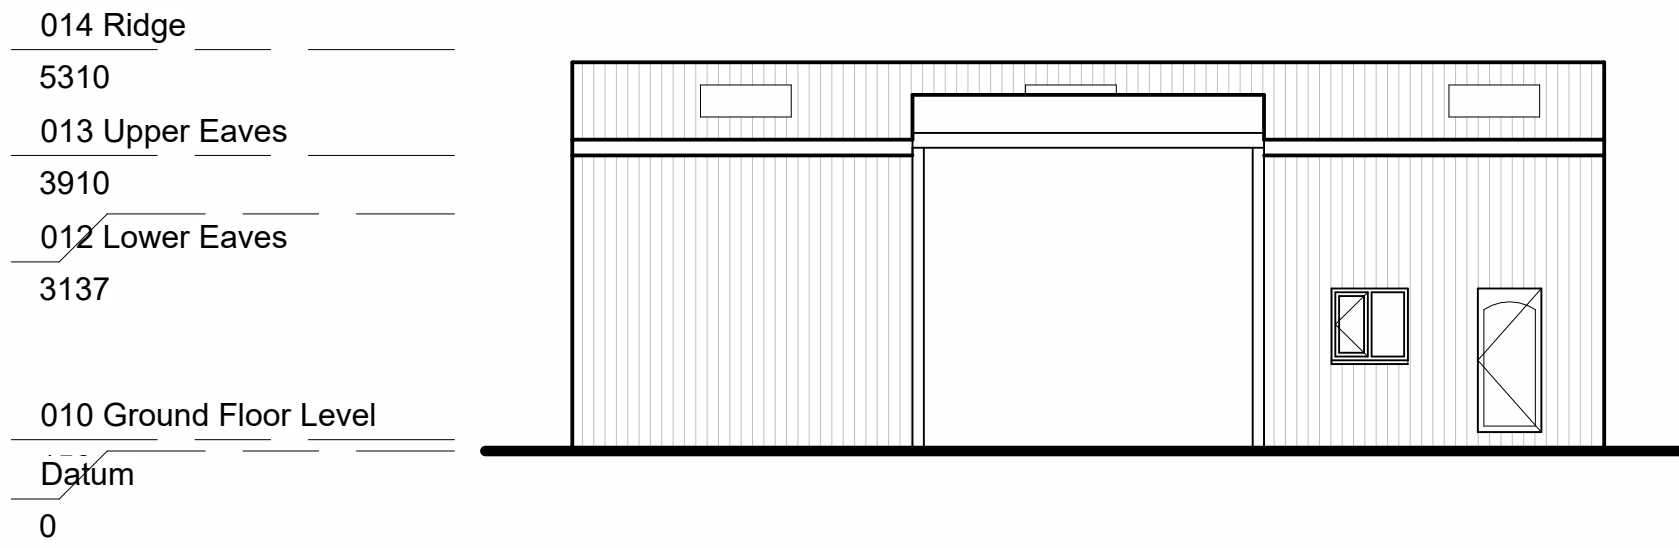

① E020 Side Elevation
1 : 100

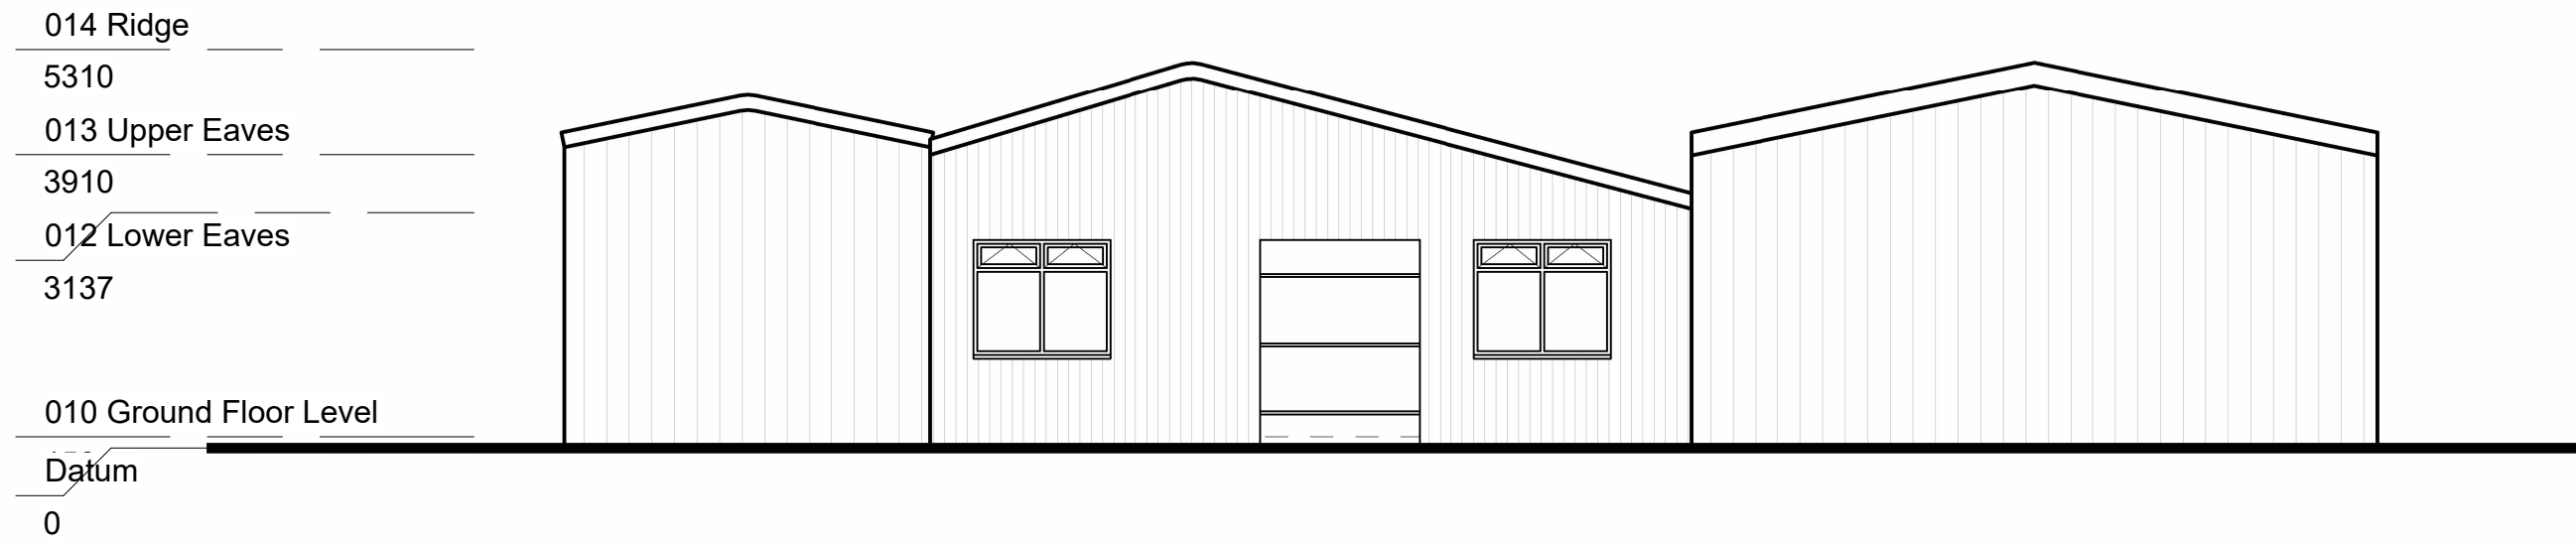

② E021 Front Elevation
1 : 100

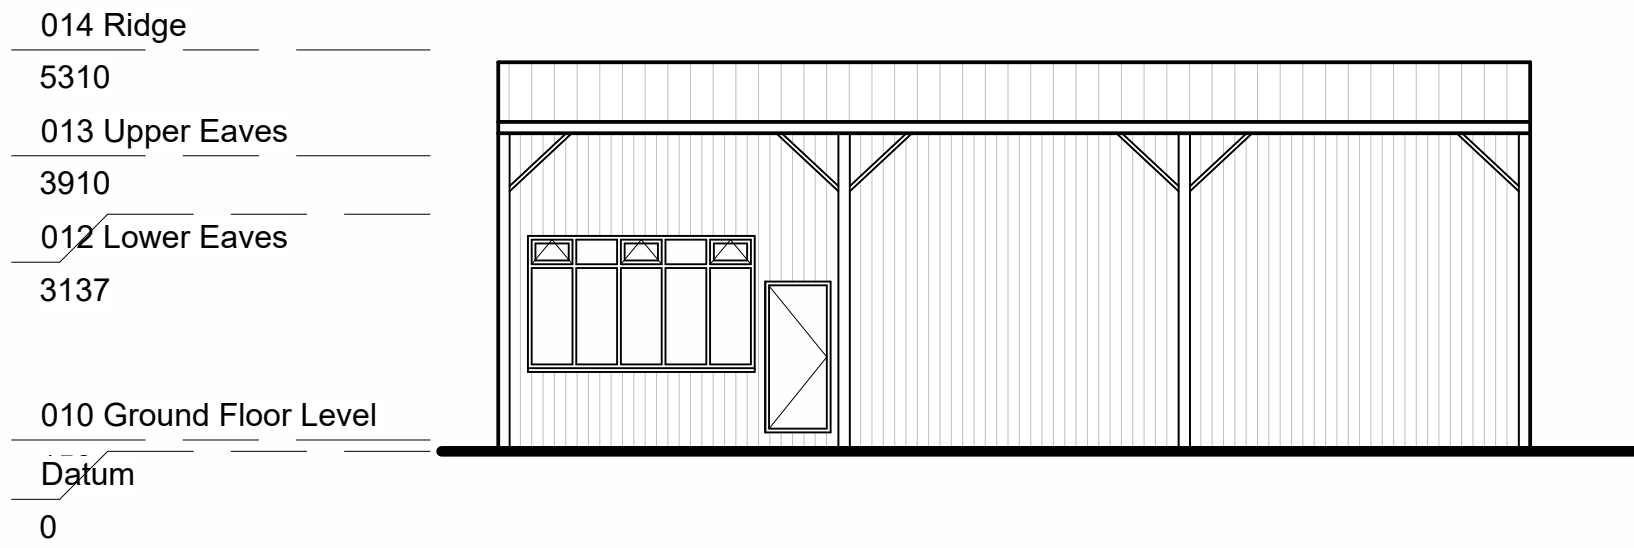

③ E021 Side Elevation
1 : 100

A	30/05/2023	PLANNNG ISSUE	CL
Rev	Date	Description	Checker

PLANNING

Drawn by CL Checked by CG



PLANNING | ARCHITECTURE | PROJECT MANAGEMENT

The Grey House, 3 Broad Street, Stamford, PE9 1PG
017802339181
www.classq.co.uk

Project
Willow Farm - Fenn Lanes, Fenny Drayton (CV13 6BJ)

Drawing Title
E010 Existing Plans and Elevations

Date
June 2023

Revision
A

Scale @A1
1 : 100

Copyright of this drawing is vested in Class Q Ltd (Reg. 11587961) and must not be copied or reproduced without consent. All dimensions are in millimetres unless noted otherwise. All contractors must visit the site and be responsible for taking and checking all dimensions relative to their work