




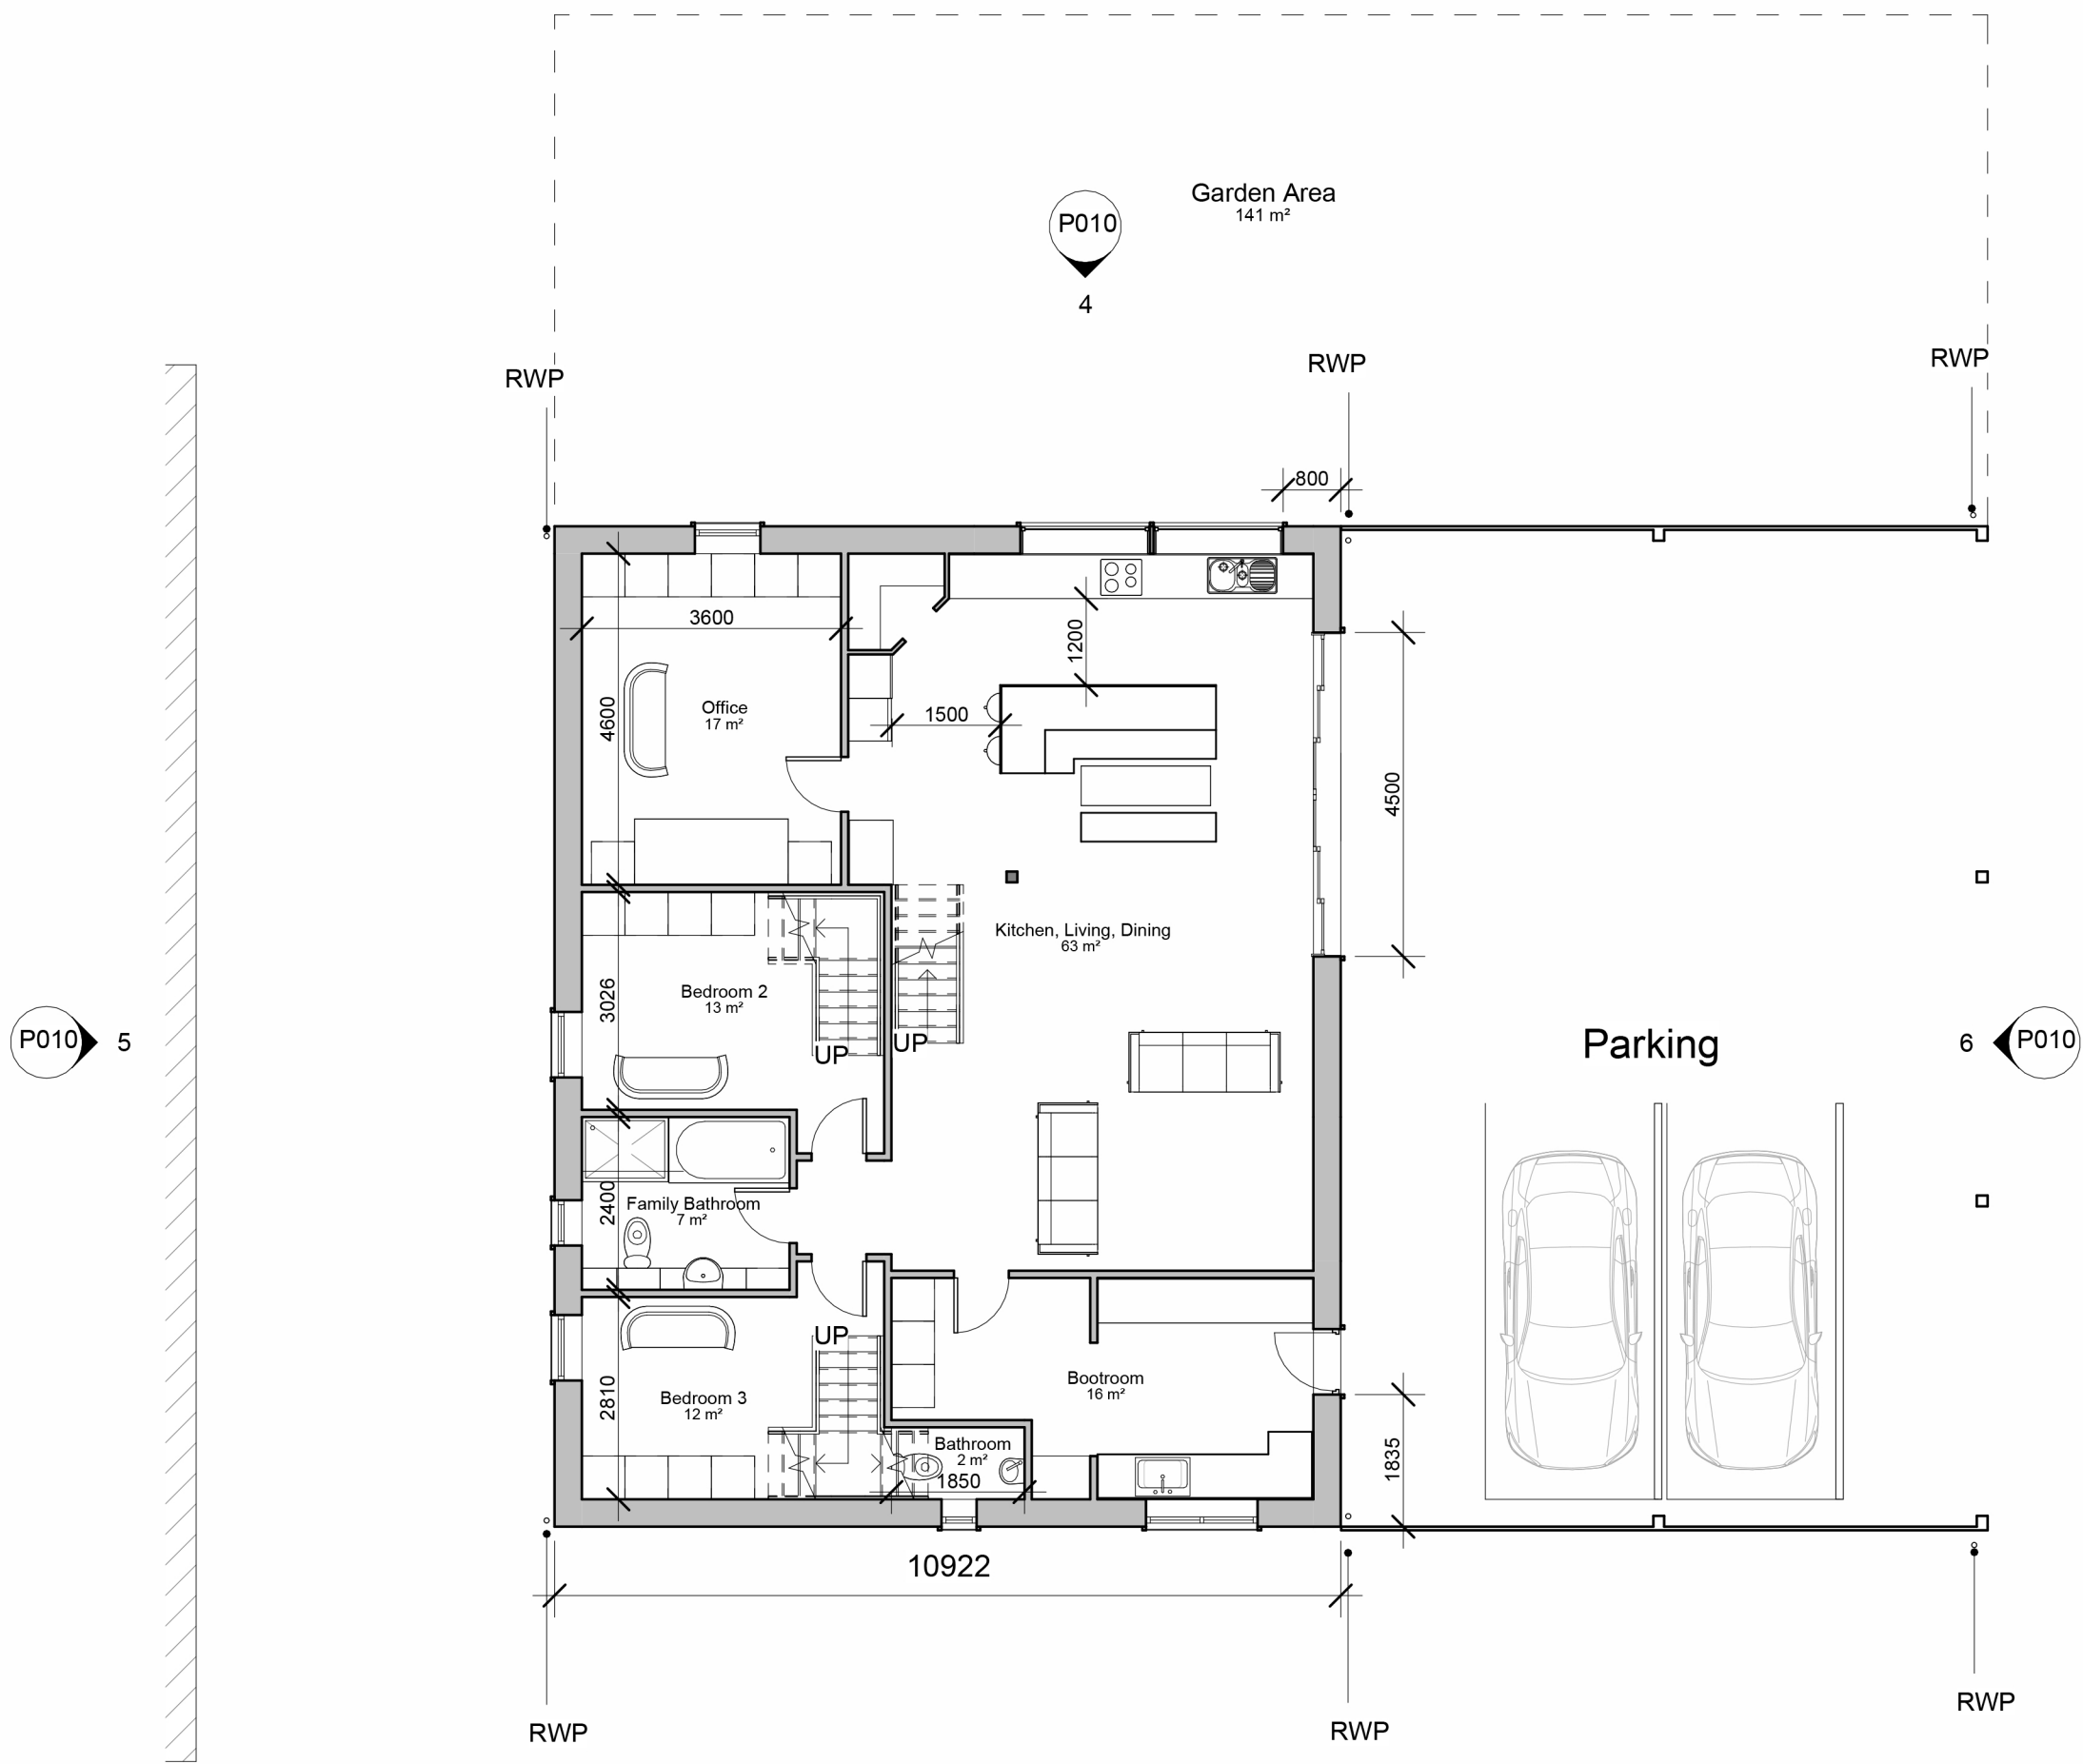


1 P010 Ground Floor Plan
1 : 100

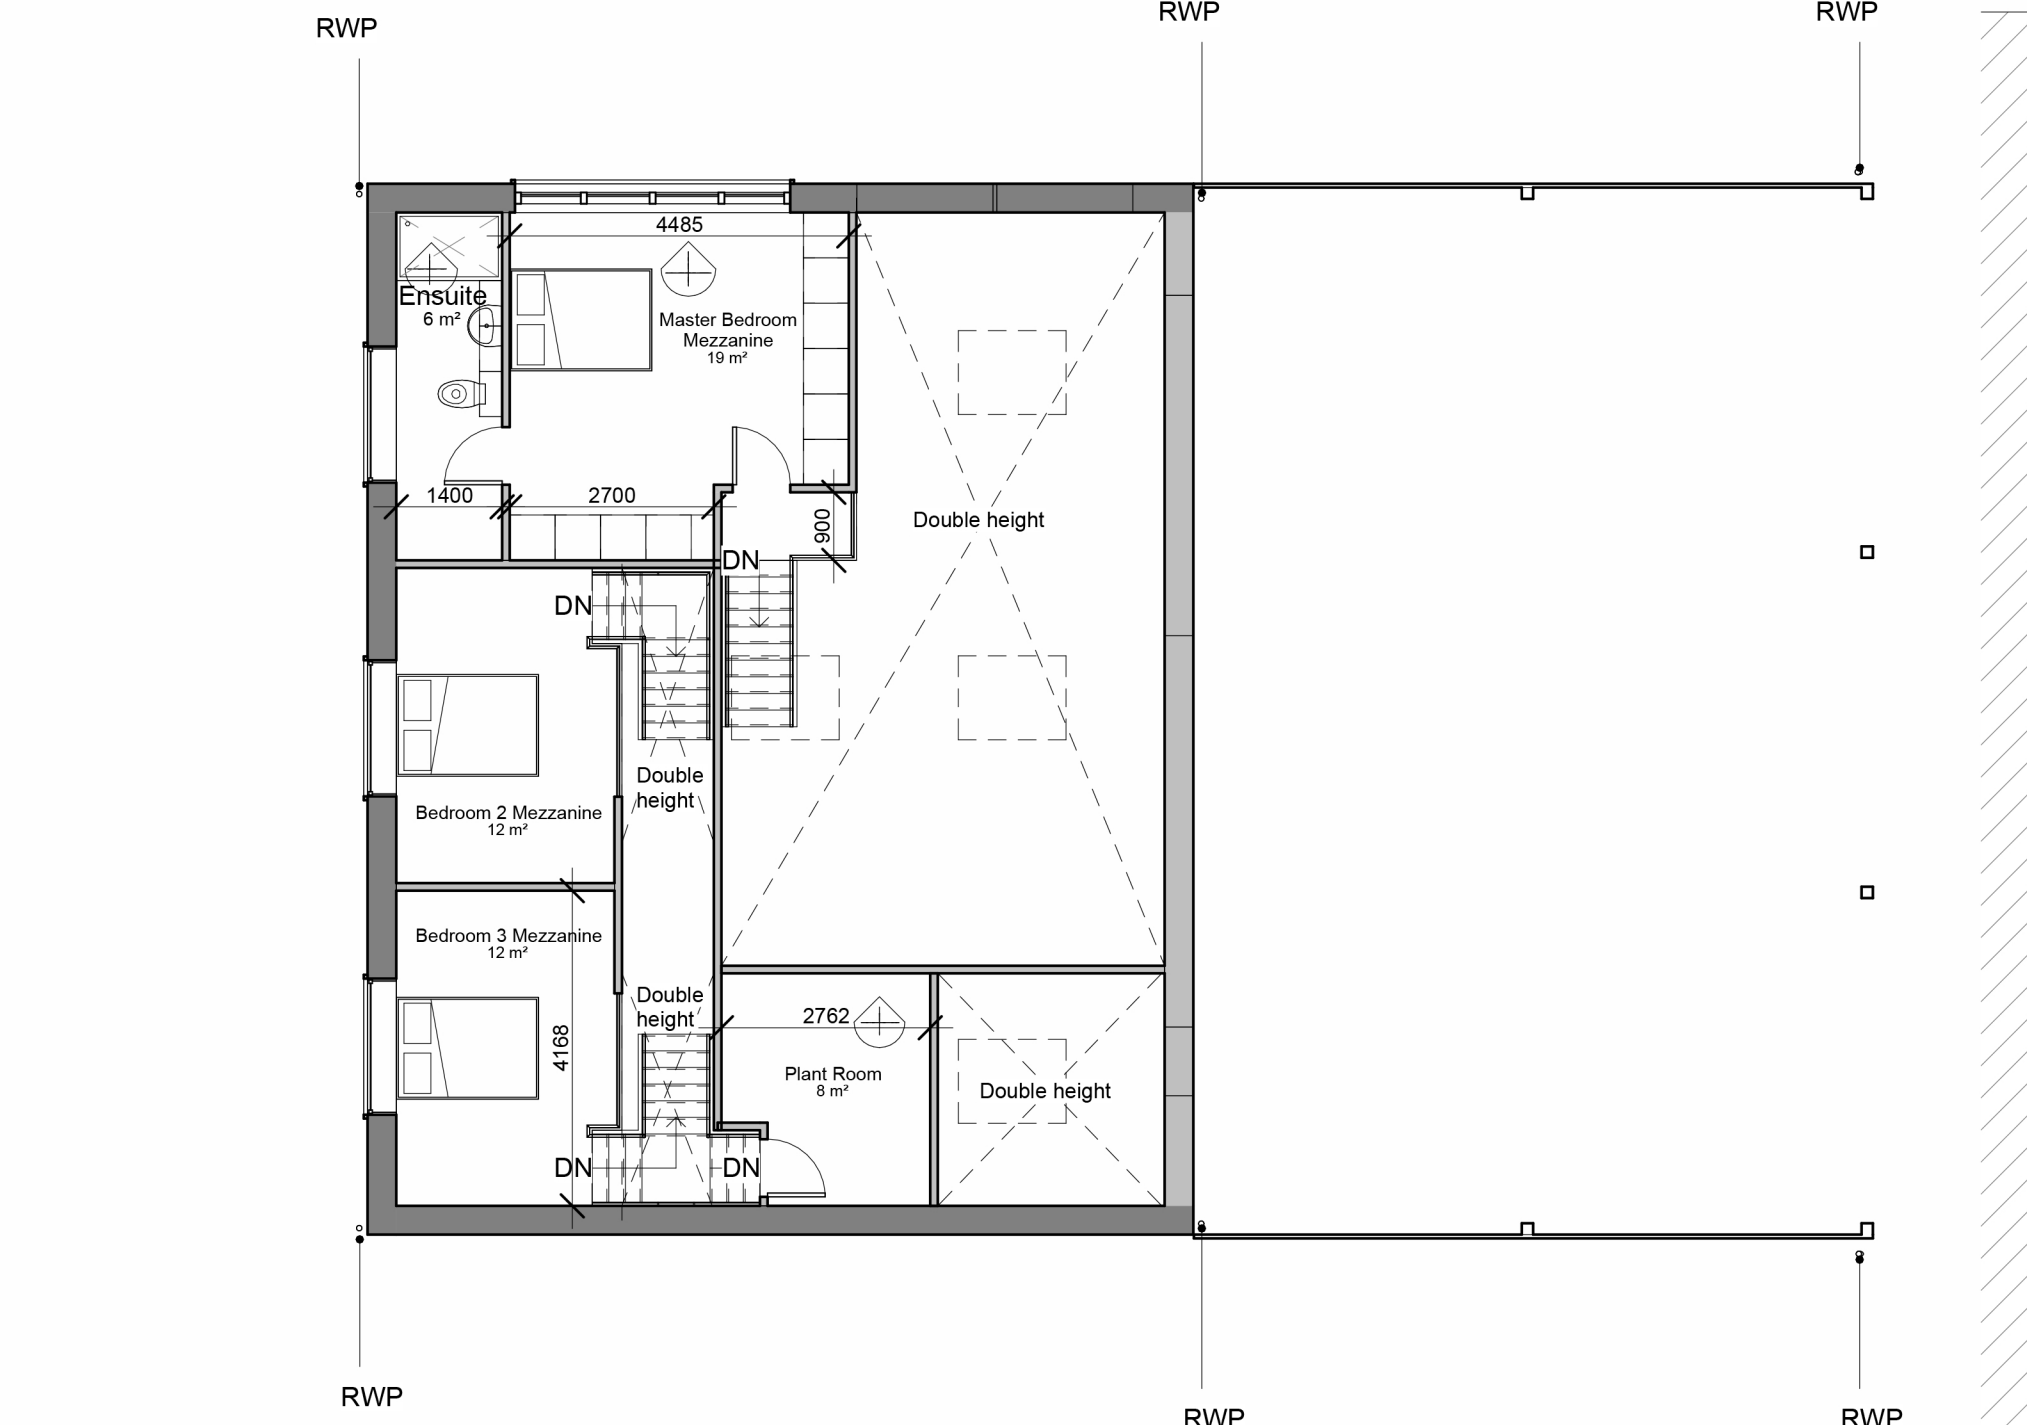


2 P011 Mezzanine Level
1 : 100

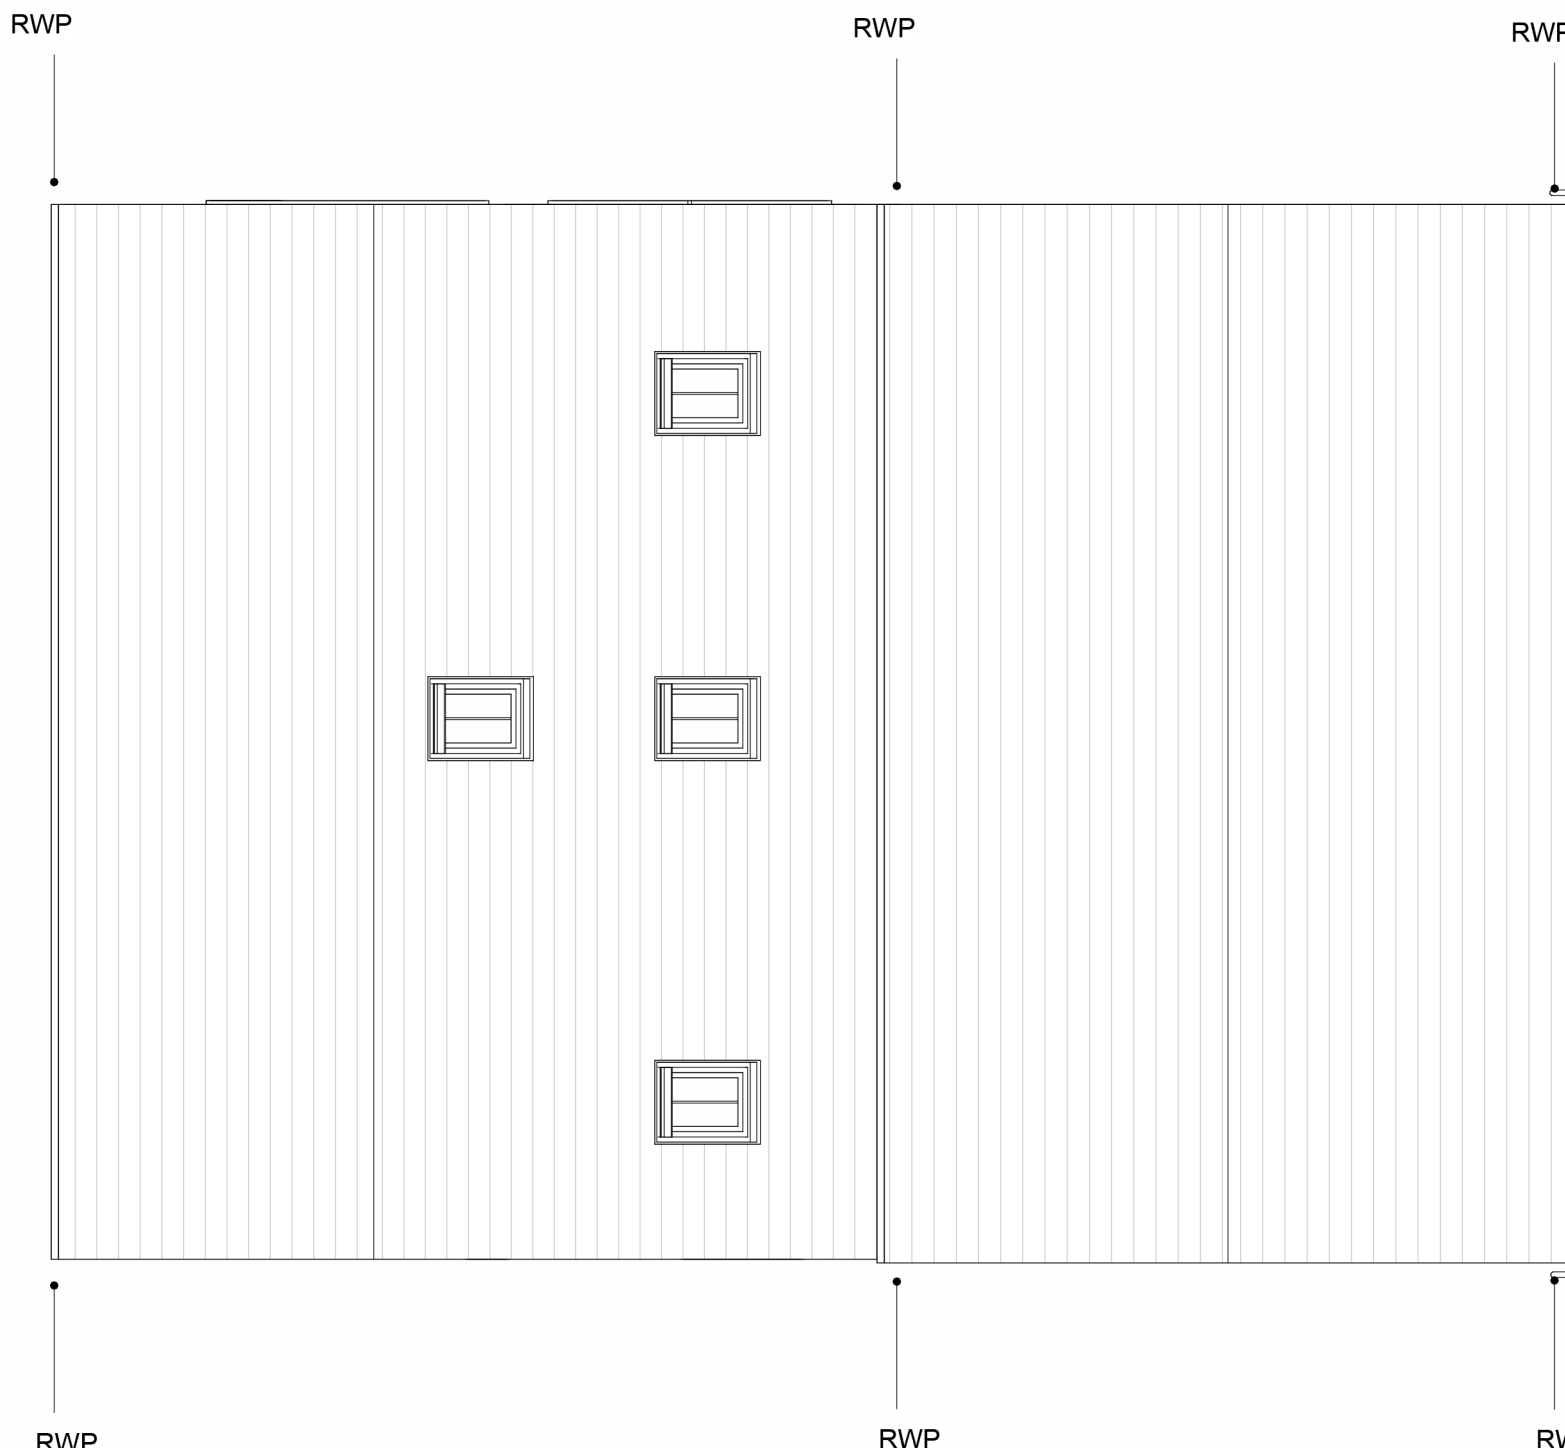

3 P012 Roof Plan
1 : 100

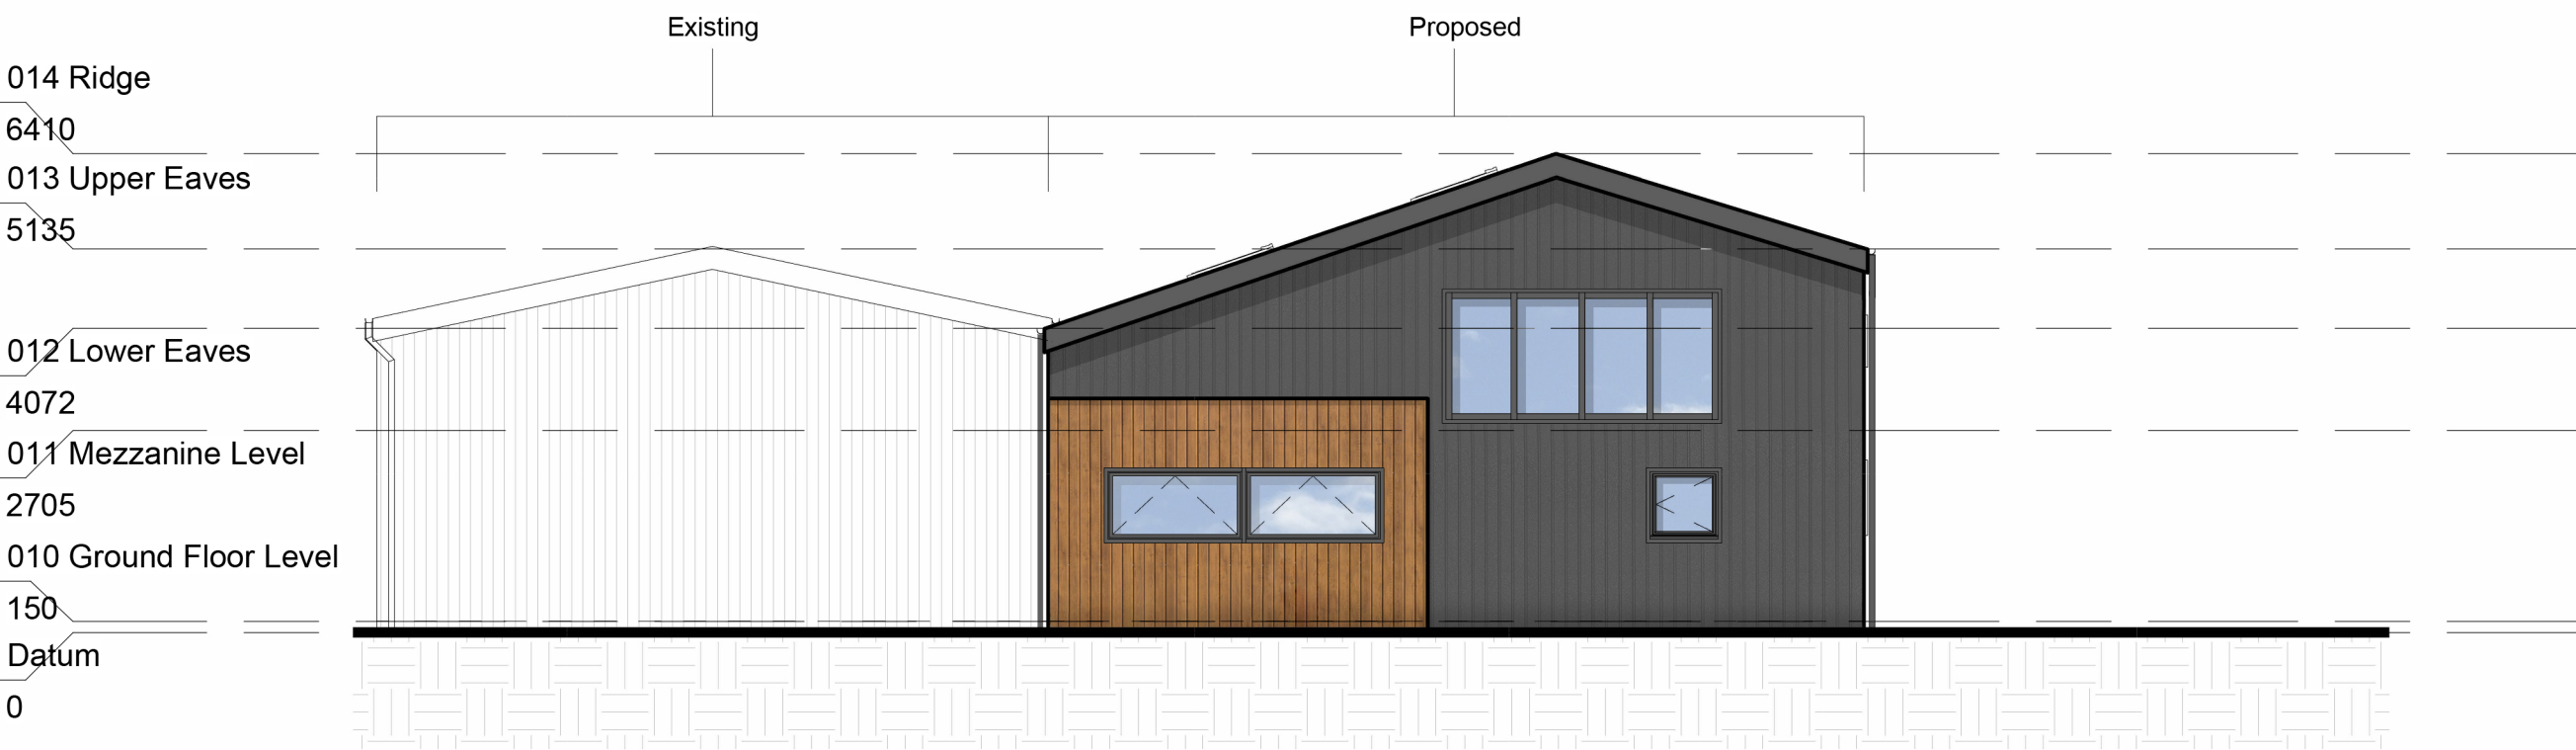

4 P020 North Elevation
1 : 100

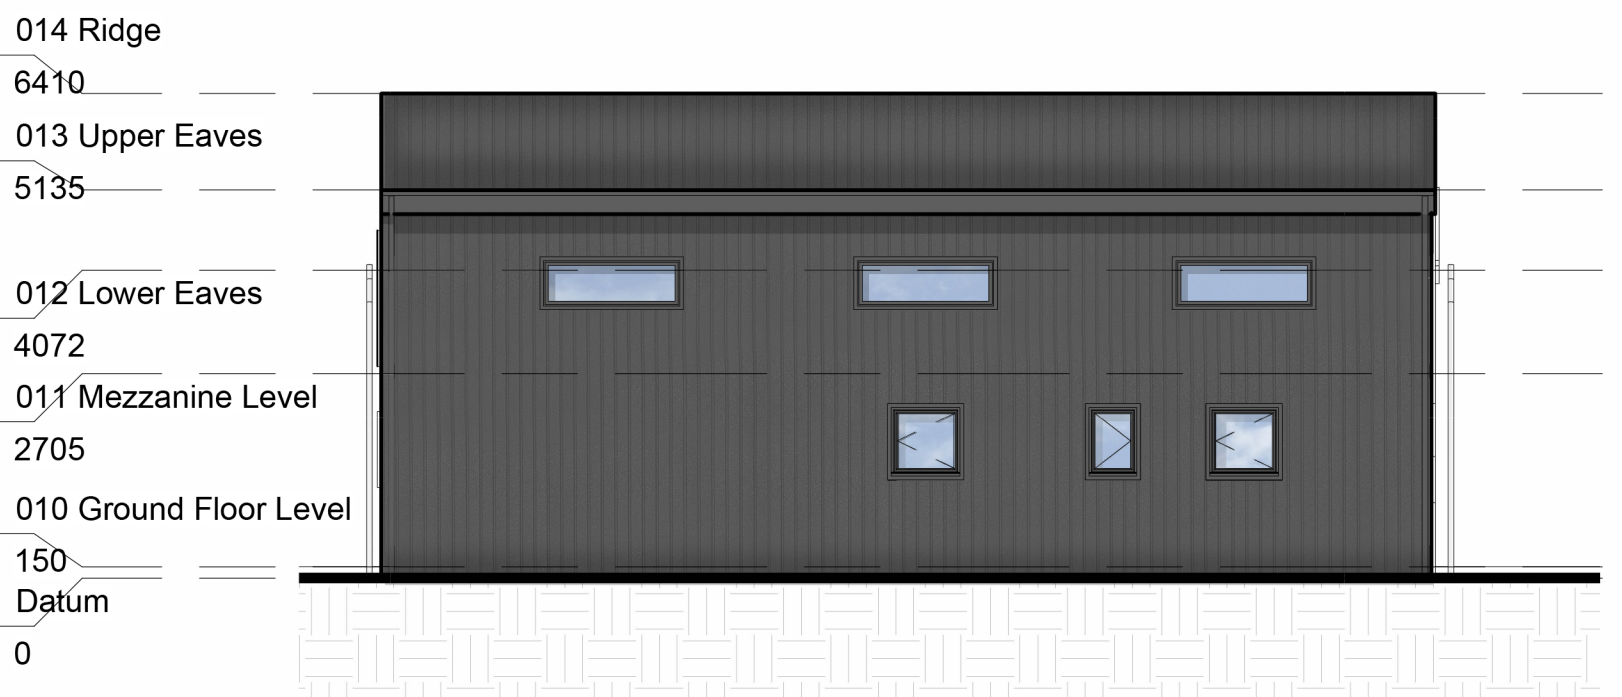

5 P020 West Elevation
1 : 100



7 P021 South Elevation
1 : 100



6 P021 East Elevation
1 : 100

Rev	Date	Description	Checker
C	24/10/2023	CLIENT ISSUE	CL
B	17/10/2023	CLIENT ISSUE	CL
A	16/10/2023	CLIENT ISSUE	CL

CLIENT ISSUE

Drawn by CL Checked by JT



PLANNING | ARCHITECTURE | PROJECT MANAGEMENT

The Grey House, 3 Broad Street, Stamford, PE9 1PG
017802339181
www.classq.co.uk

Project
Willow Farm - Fenn Lanes, Fenny Drayton (CV13 6BJ)

Drawing Title
P010 Proposed Drawings

Date
July 2023

Revision
C

Scale @A1
1 : 100

Copyright of this drawing is vested in Class Q Ltd (Reg. 11587961) and must not be copied or reproduced without consent. All dimensions are in millimetres unless noted otherwise. All contractors must visit the site and be responsible for taking and checking all dimensions relative to their work

