




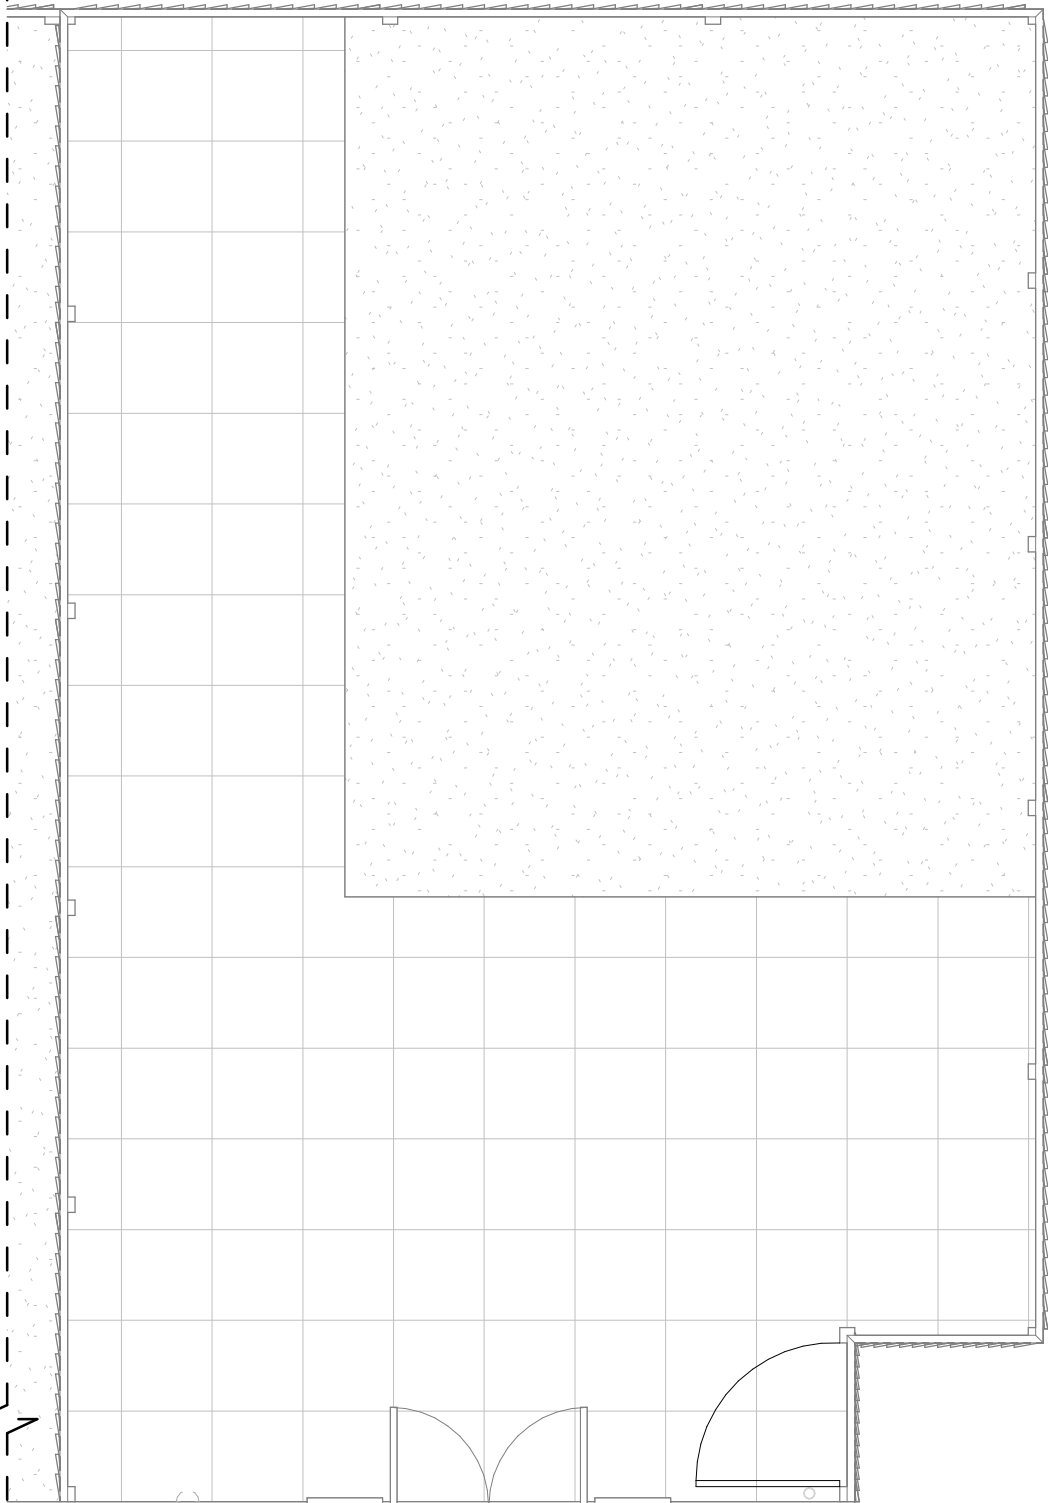


Rear Elevation

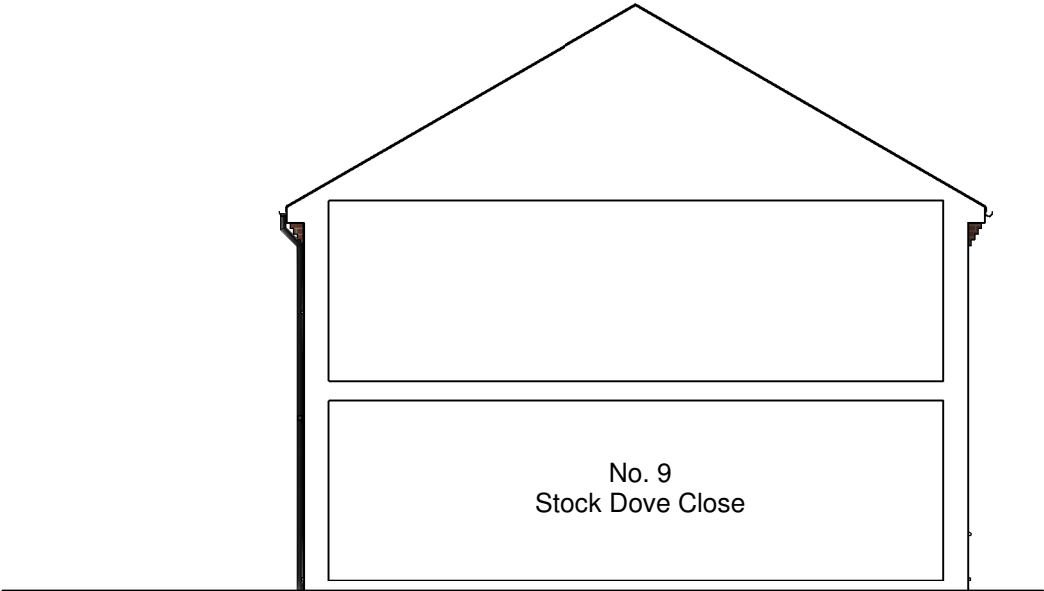

Neighbouring Side Elevation

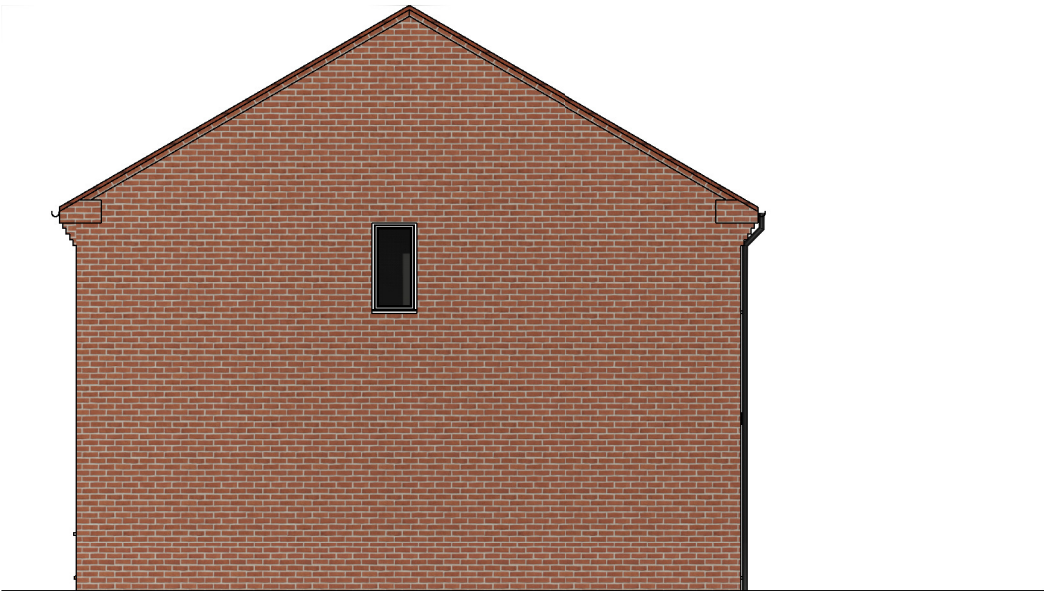


Side Elevation

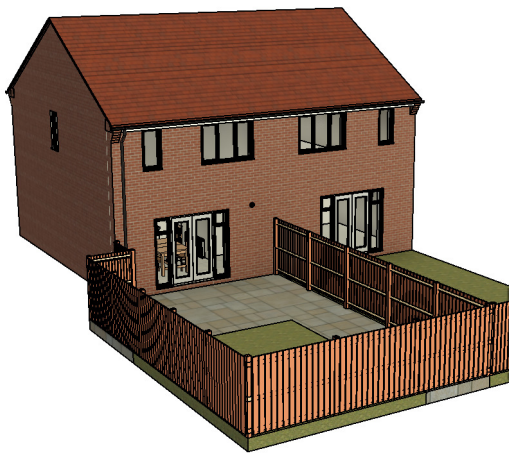



3D View 1




3D View 2

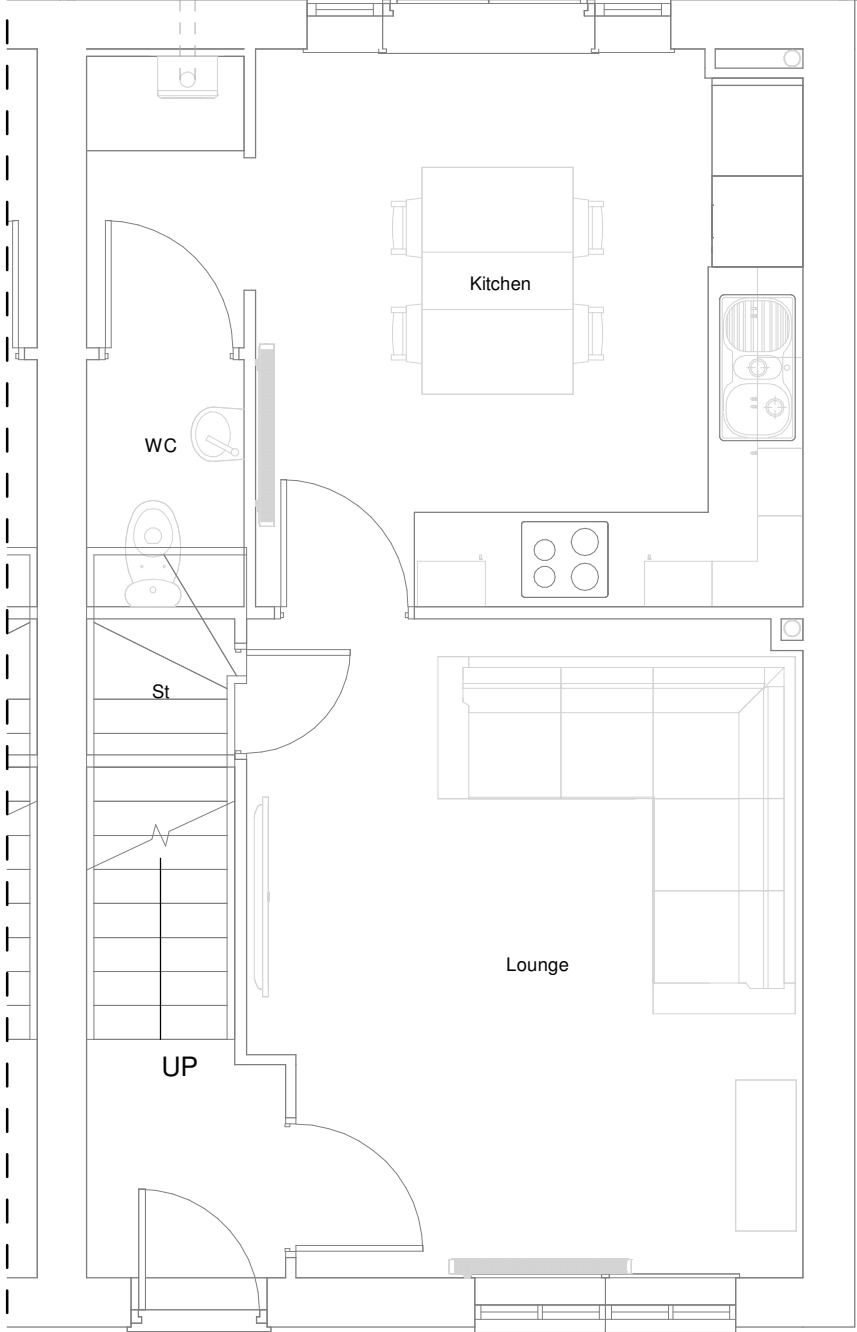

Ground Floor Plan

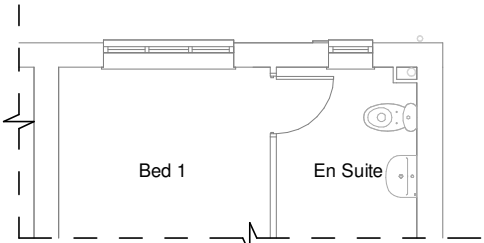 

Partial First Floor Plan

 

Client		
Mr Richings & Miss Deacon		
Address	Scale	Sheet
	1:50 & 1:100	A3
11 Stock Dove Close, Hinckley LE10 3FD	Date	
	02/2025	
Drawing	Drawing No.	
Existing - Survey	000	