



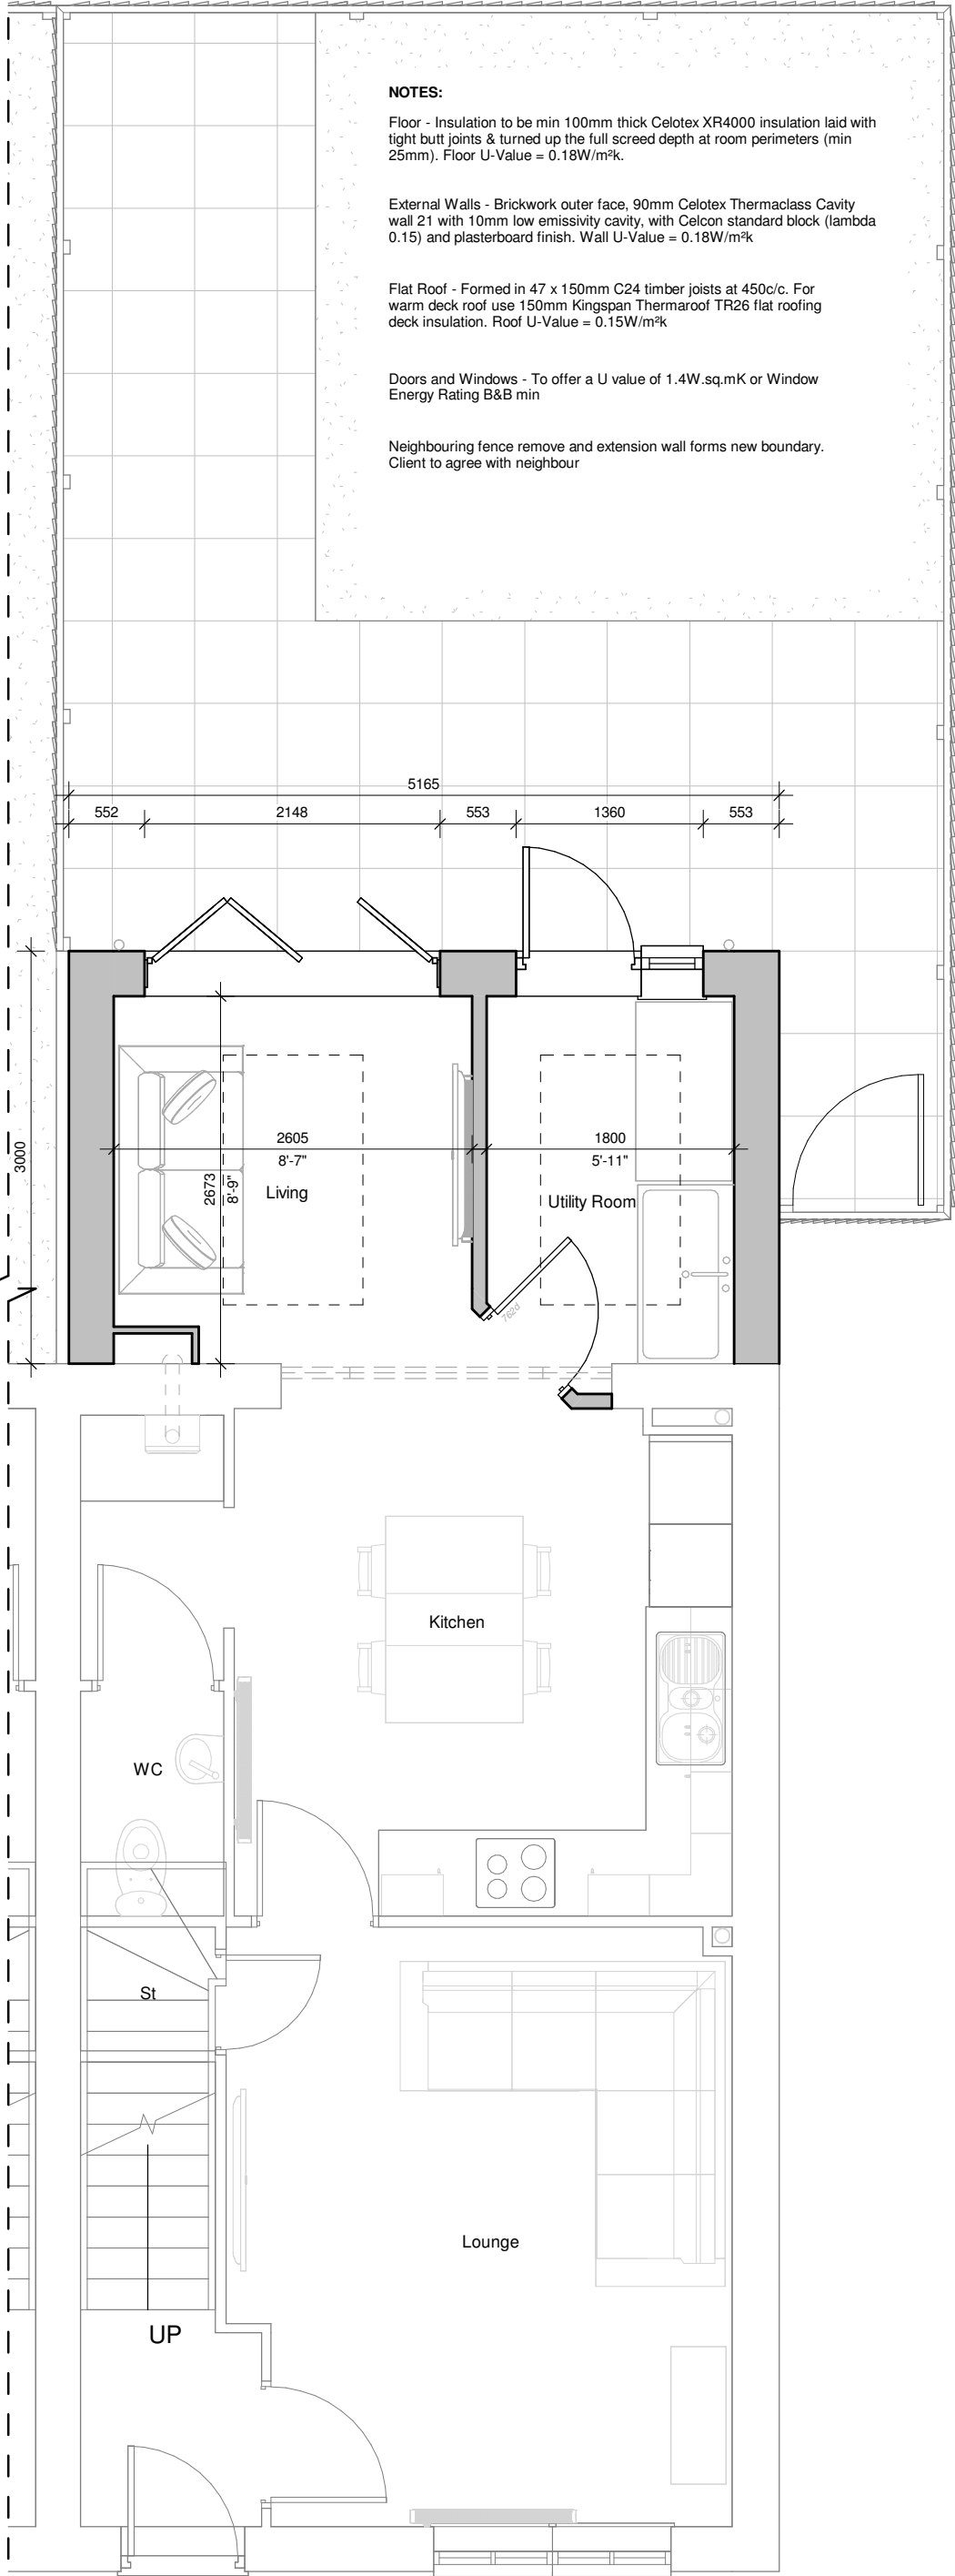


Ground Floor Plan




Rear Elevation

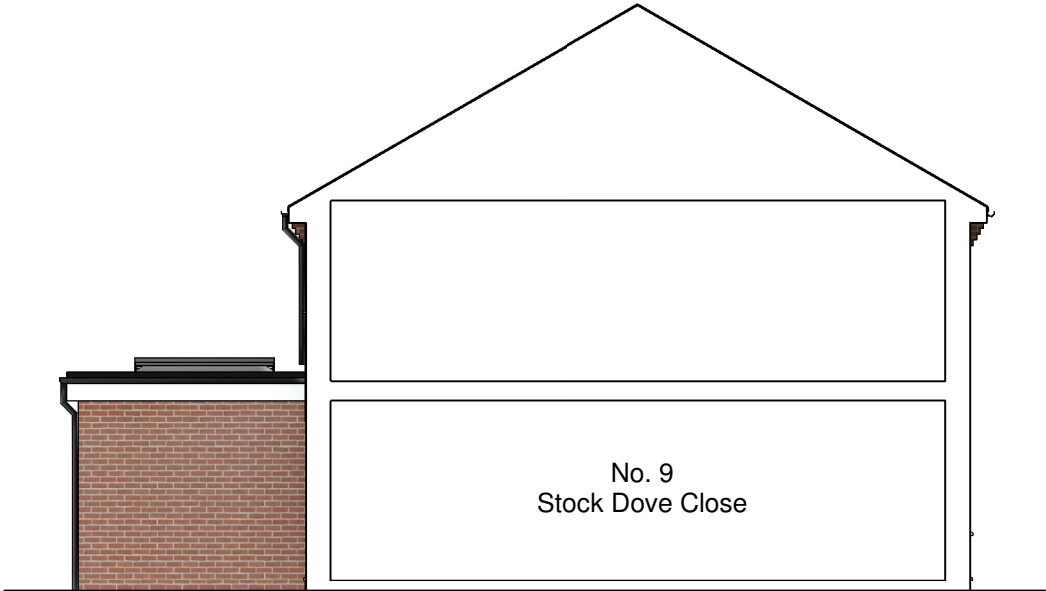

Neighbouring Side Elevation

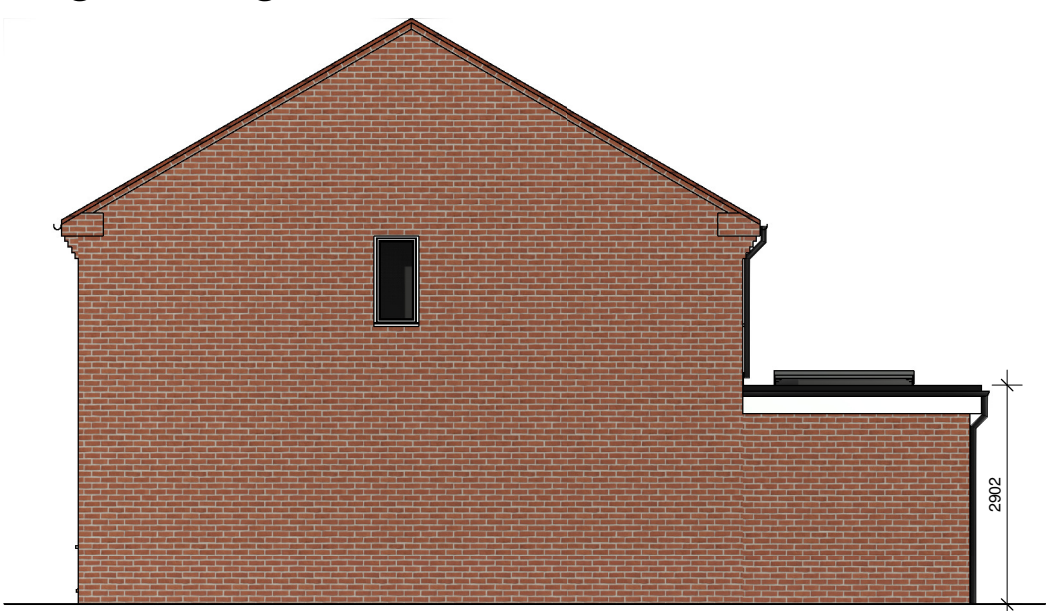


Side Elevation

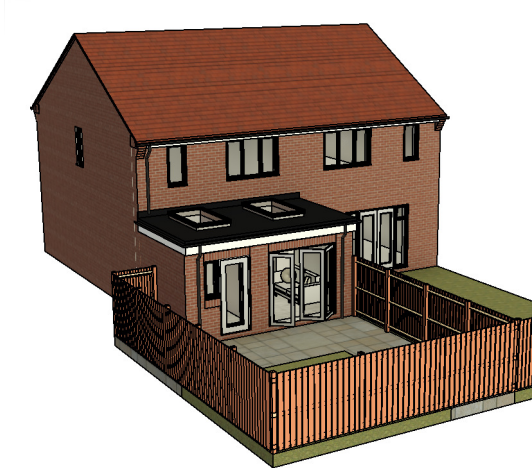

3D View 1



3D View 2

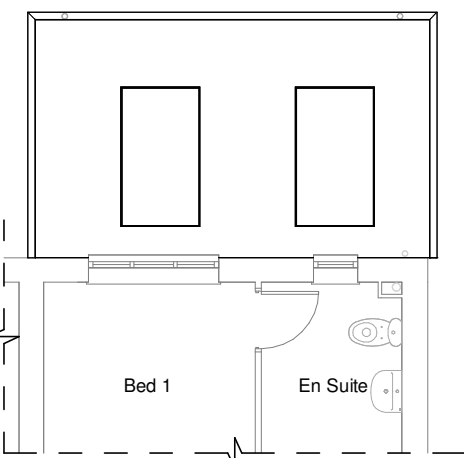

Partial First Floor Plan

Client		
Mr Richings & Miss Deacon		
Address	Scale	Sheet
11 Stock Dove Close, Hinckley LE10 3FD	1:50 & 1:100	A3
Date	02/2025	
Drawing	Drawing No.	
Proposed - Scheme 04	004	