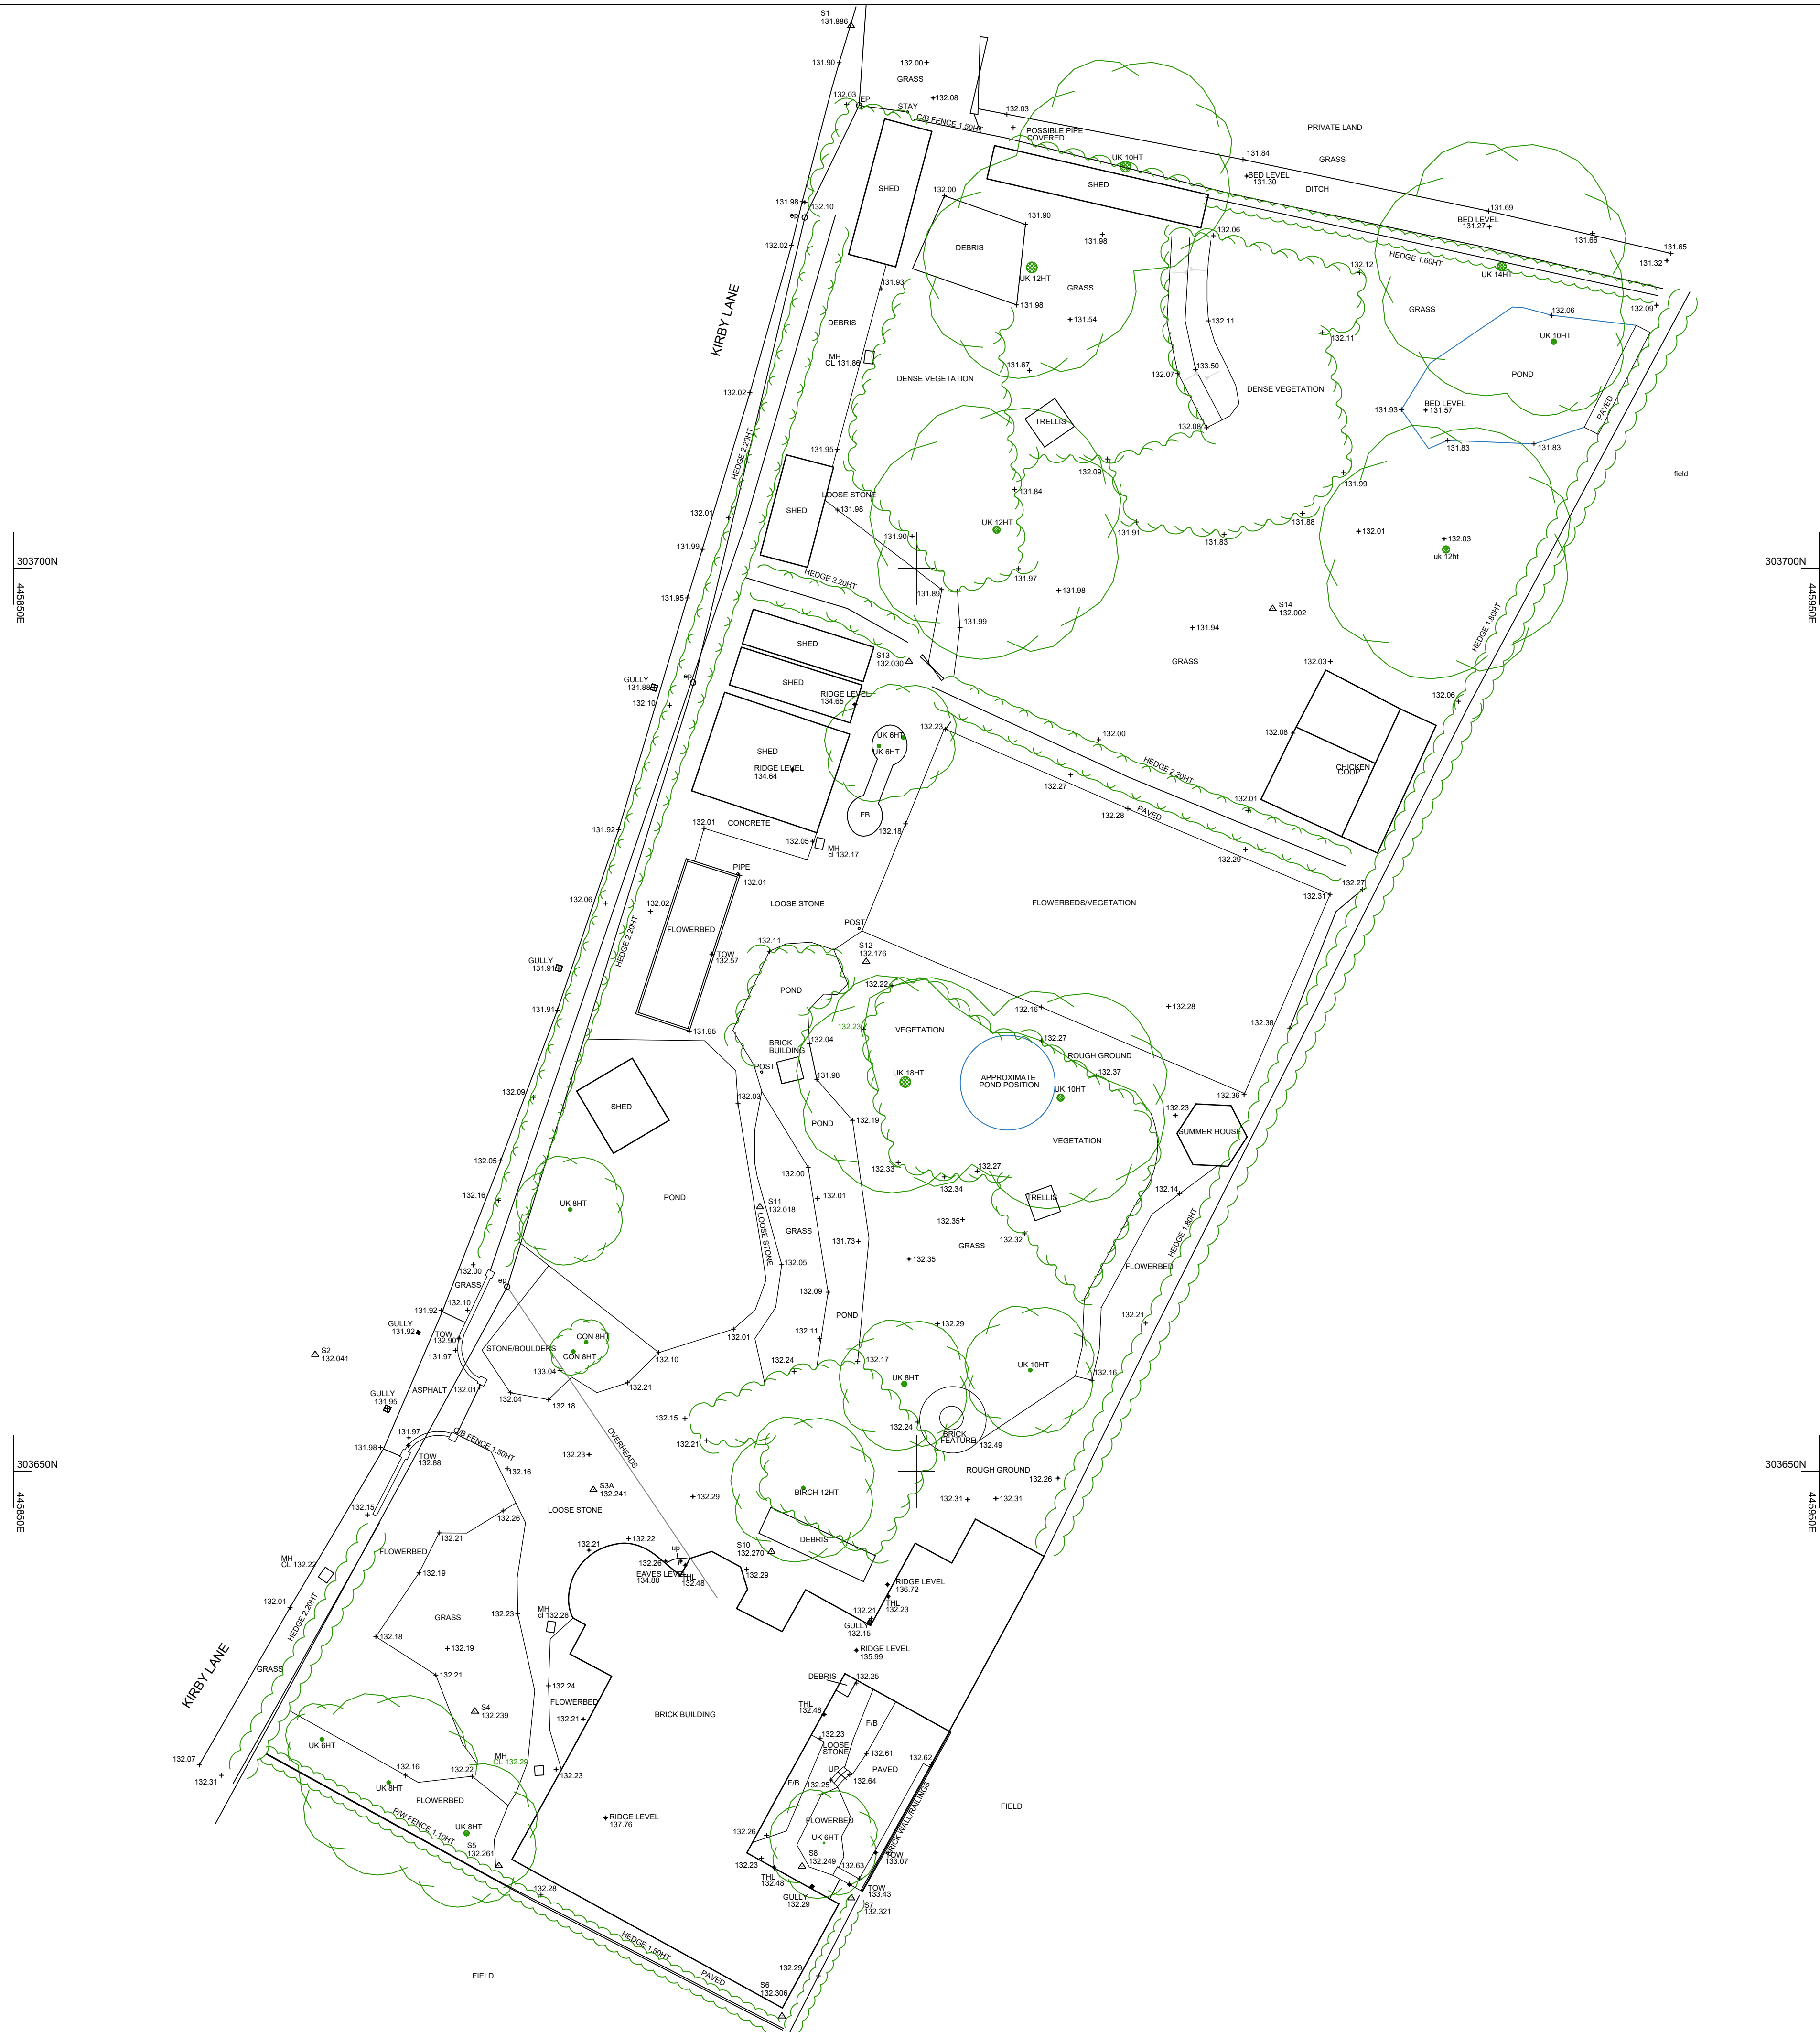


[illegible]

DRAWING :
EXISTING SITE PLAN

DATE : JAN 25	PROJECT : NEW DWELLINGS
SCALE @ A1 : 1:200	CLIENT : MR & MRS GAYTON
DRAWING No. 25-06.1	SITE ADDRESS : THE OAKS KIRBY LANE NEWBOLD VERDON LE9 9LN

ALL DIMENSIONS TO BE CHECKED OUT PRIOR TO COMMENCEMENT. PLANS TO BE SCALED FOR PLANNING PURPOSES ONLY. ANY DEVIATIONS FROM PLANS OR STRUCTURAL ALTERATIONS ARE TO BE NOTIFIED IMMEDIATELY OR WILL BE CARRIED OUT AT THE CLIENT'S RISK. ANY BUILDING WORKS UNDERTAKEN BEFORE ALL NECESSARY LOCAL AUTHORITY APPROVALS HAVE BEEN OBTAINED ARE AT CLIENTS OWN RISK. THIS DRAWING REMAINS THE COPYRIGHT OF THE ART OF BUILDING LTD AND MUST NOT BE DUPLICATED OR ISSUED WITHOUT PRIOR CONSENT. THE DRAWING REMAINS THE PROPERTY OF THE ART OF BUILDING LTD UNTIL PAID FOR IN FULL BY CLIENT. UNTIL PAID FOR IN FULL THIS DRAWING IS NOT TO BE BUILT FROM WITHOUT PERMISSION FROM THE ART OF BUILDING LTD. ANY REVISED DRAWINGS OR ADDITIONAL STRUCTURAL DESIGNS REQUESTED AFTER AGREED DESIGN OR LOCAL AUTHORITY APPROVALS HAVE BEEN GAINED WILL FORM AN ADDITIONAL COST TO THE CLIENT.

DRAWING SIGNED AND APPROVED BY:
PRINT NAME : SIGNATURE : DATE :

TAOB.[®] Thoughtful Architecture

The Art of Building Ltd
t: 01509 891105
e: info@taob.co.uk w: taob.co.uk

45 Maplewell Road
Woodhouse Eaves
Leicestershire LE12 8RG