


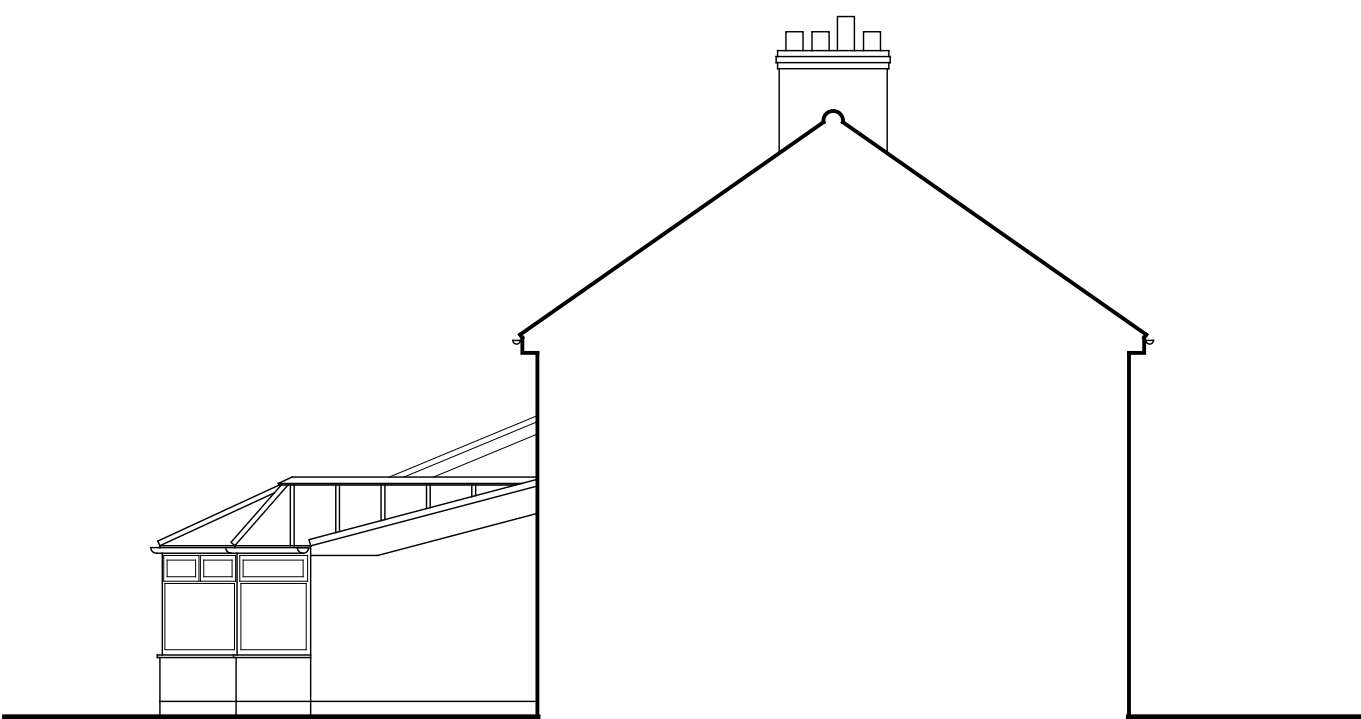


SIDE ELEVATION NORTH




REAR ELEVATION WEST




SIDE ELEVATION SOUTH

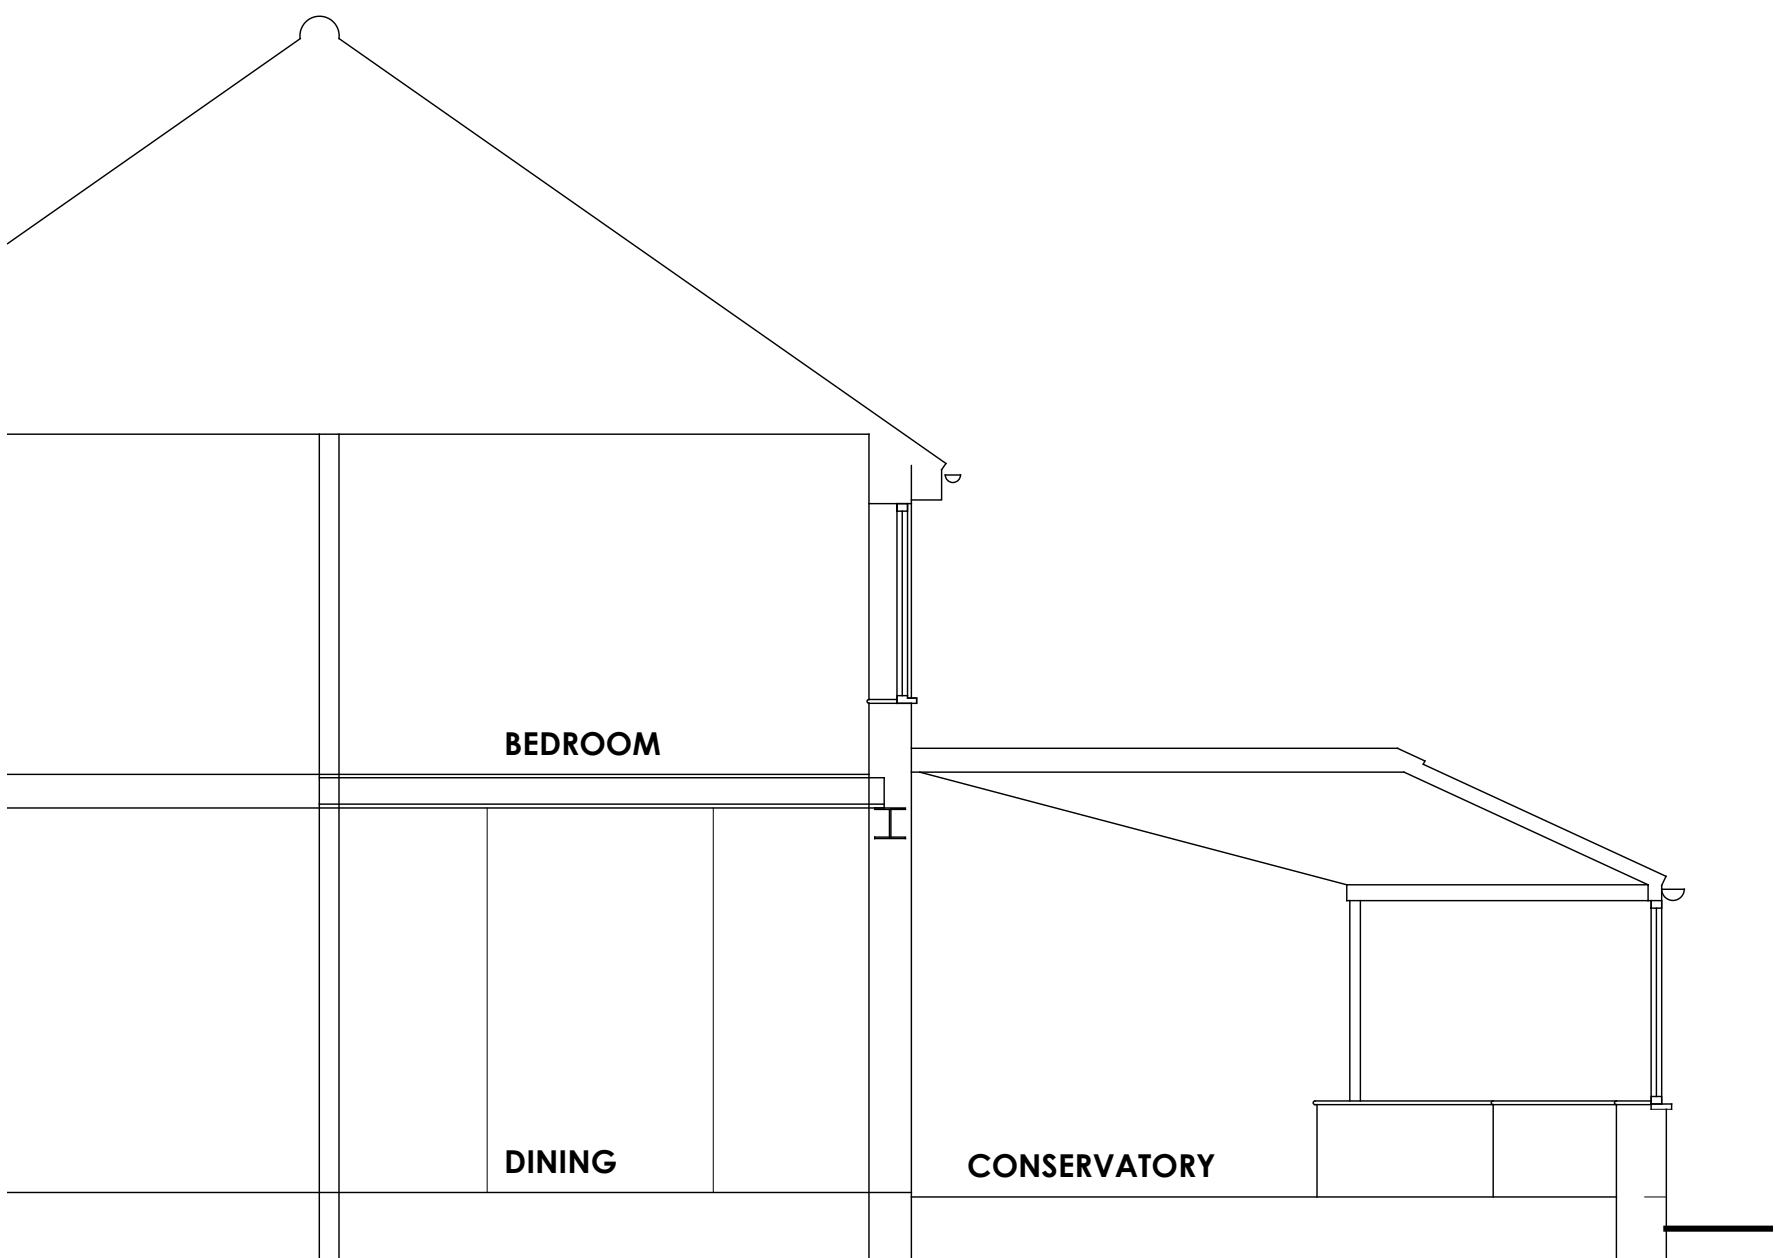

SECTION

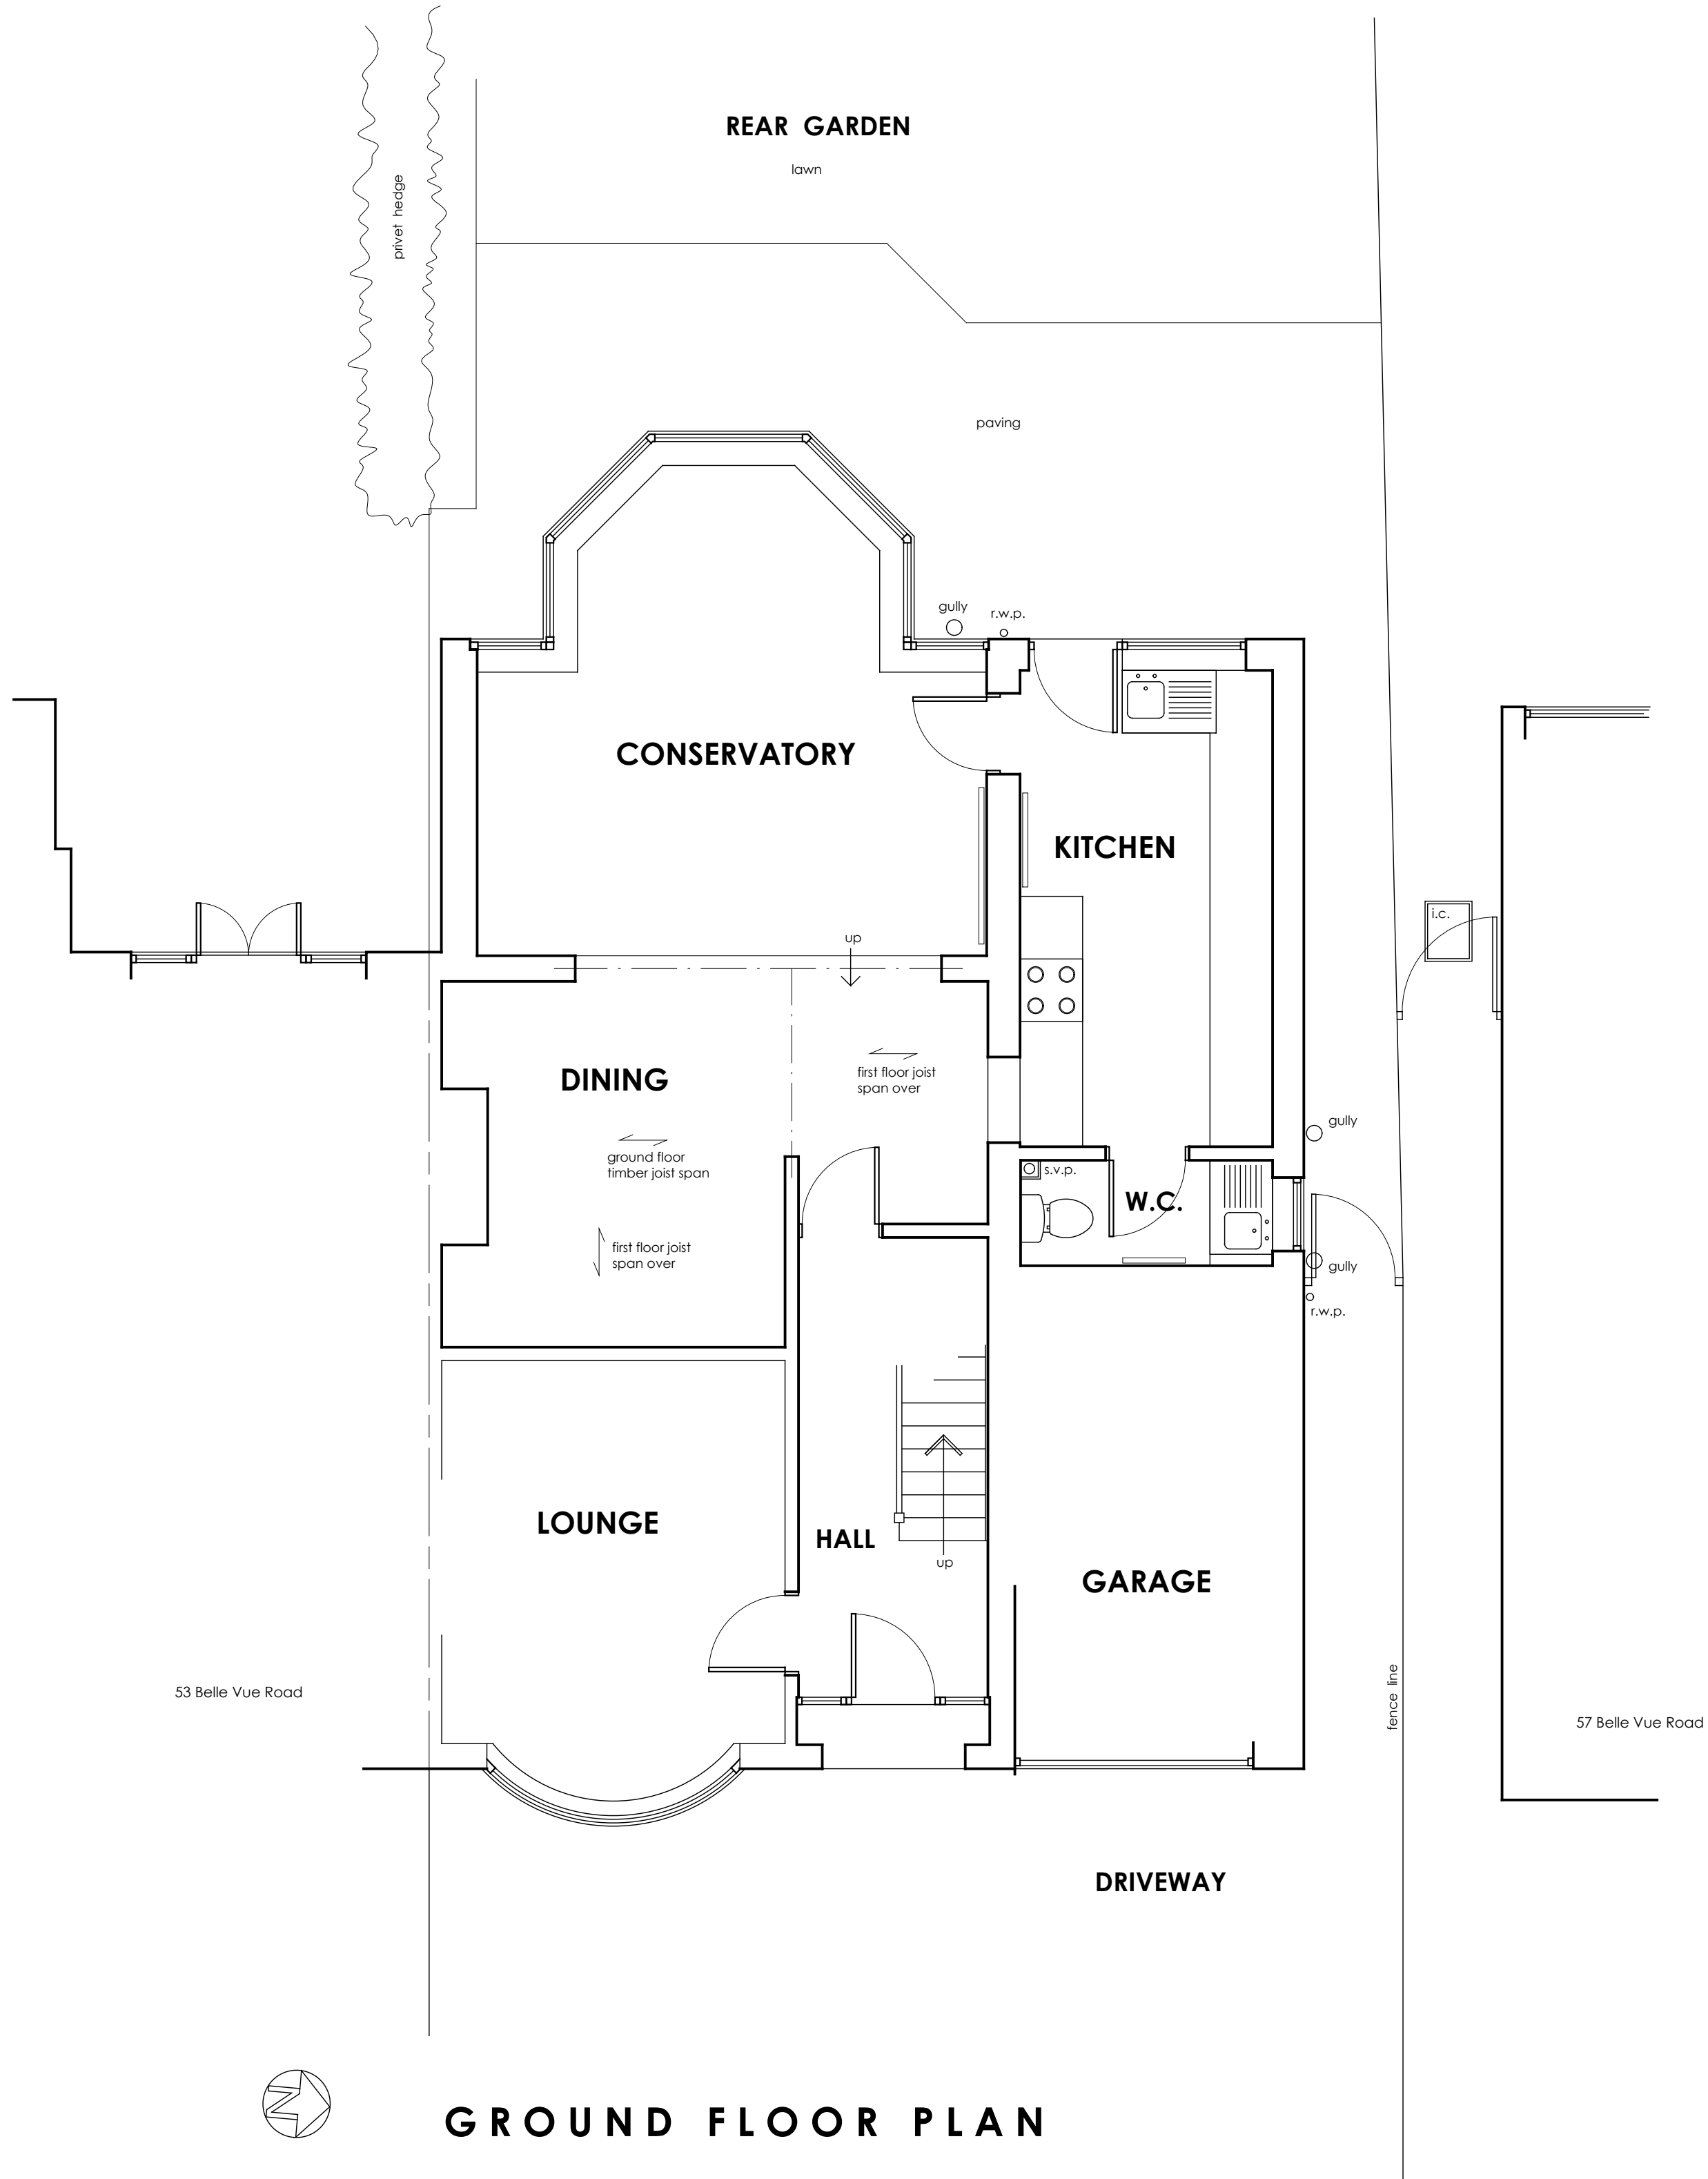

GROUND FLOOR PLAN

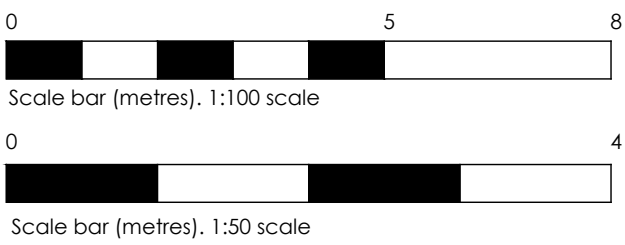

**GRAHAM HARRIS
PARTNERSHIP Ltd.**
ARCHITECTURAL SERVICES
11 RIDGEWAY, LITTLETHORPE, LEICESTERSHIRE LE19 2JJ
PHONE: (0116) 275 2275
EMAIL: gra.h@btinternet.com
WEB: grahamharrispartnership.com

Plan of property

EXISTING LAYOUT DRAWING

**55 Belle Vue Road
Earl Shilton
Leicester
LE9 7PA**

DRAWING No. 6493 / B / 1	SCALE 1:50 & 1:100 @A1
DRAWN BY R.H.	DATE 29.4.2024