


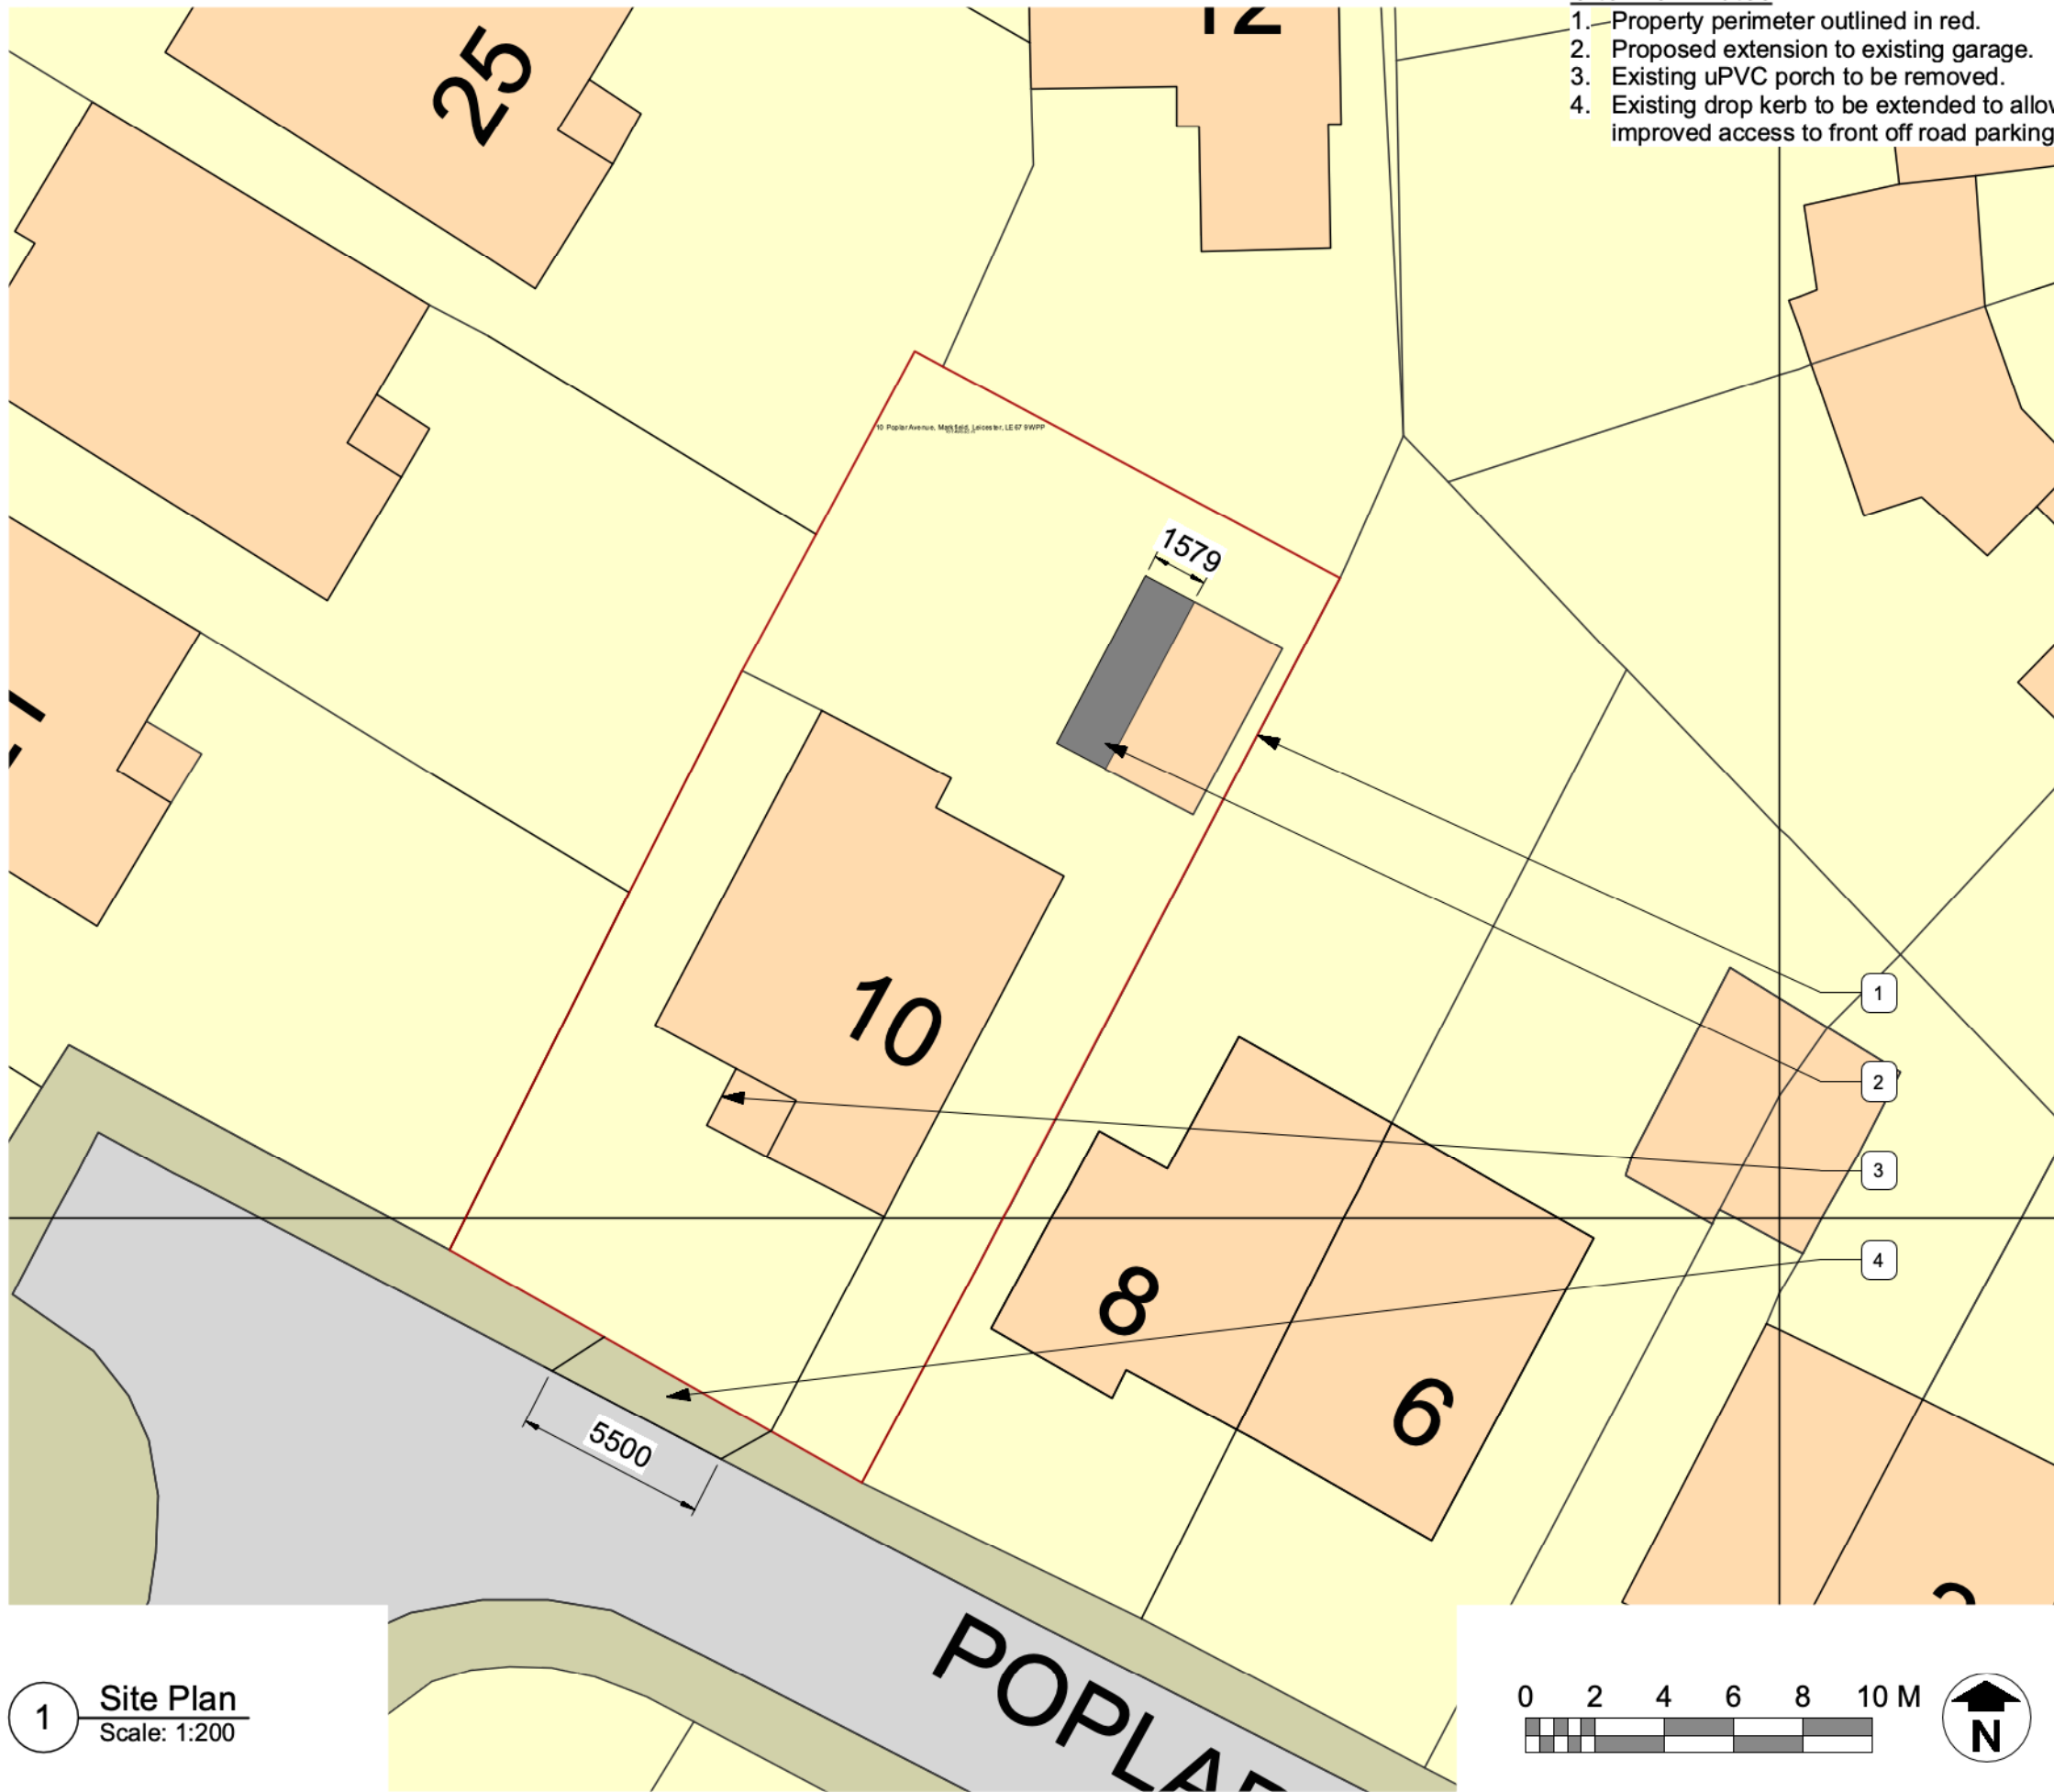

- Site Plan Notes**
1. Property perimeter outlined in red.
 2. Proposed extension to existing garage.
 3. Existing uPVC porch to be removed.
 4. Existing drop kerb to be extended to allow improved access to front off road parking.

THE DESIGN SOCIAL

134 Kirkby Road Barwell LE9 8FN UK
T: +44 (0)1455 446521 F: +44 (0)1455 446521
E: admin@thedesignsocial.com

GENERAL DRAWING NOTES

© This drawing is not to be shown to any Third Party unless agreed by The Design Social.

This drawing shows 'design intent' only.
It is the responsibility of the appointed contractor to finalise development, using specialists approved by The Design Social, & produce detailed working drawings.
ALL working drawings to be approved by The Design Social prior to manufacture.

REV.	DATE	NOTES	REV.
			BY

THE DESIGN SOCIAL

Greg Wykes				
10 Poplar Avenue, Markfield, Leicester, LE67 9WP				
Site Plan				
AUTHOR	L.R.	DATE	12/09/2023	APPROVED
				G.W.
SCALE	1:200 @ A3		READ WITH	0297 (A) GA 001
DRAWING No.	0297	(A)	GA	003
Project No.		Type	Area	Number
DRAWING STATUS				
For Approval				