


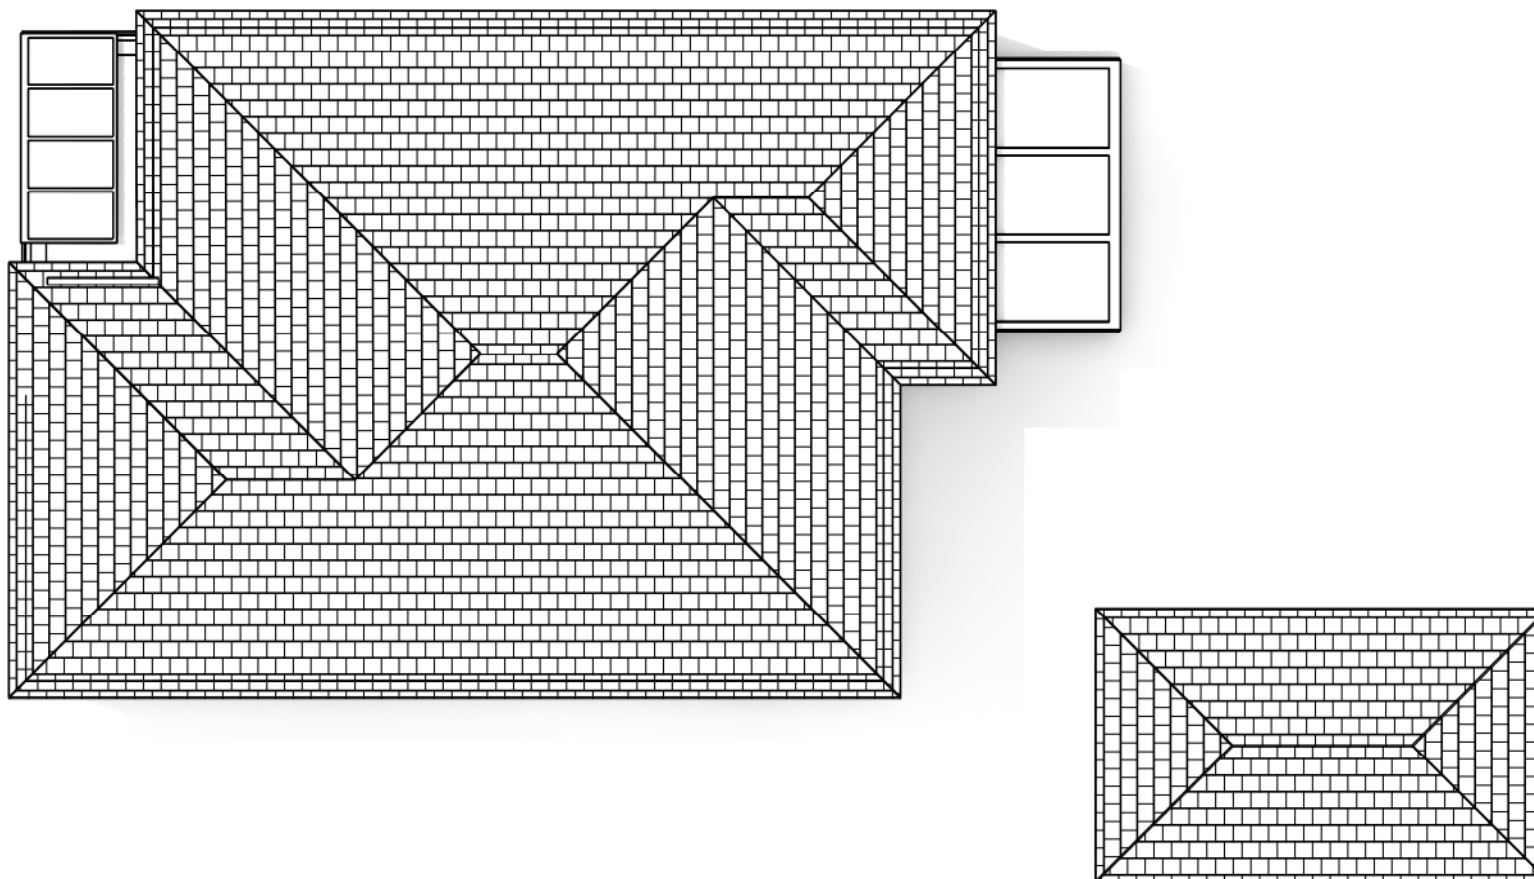


Existing Plan Notes

1. Existing garage to be extended in width.
2. Existing structural steel at high level.
3. Existing uPVC porch to be removed.
4. Existing conservatory to be demolished.


2 Roof Plan - Existing

Scale: 1:100

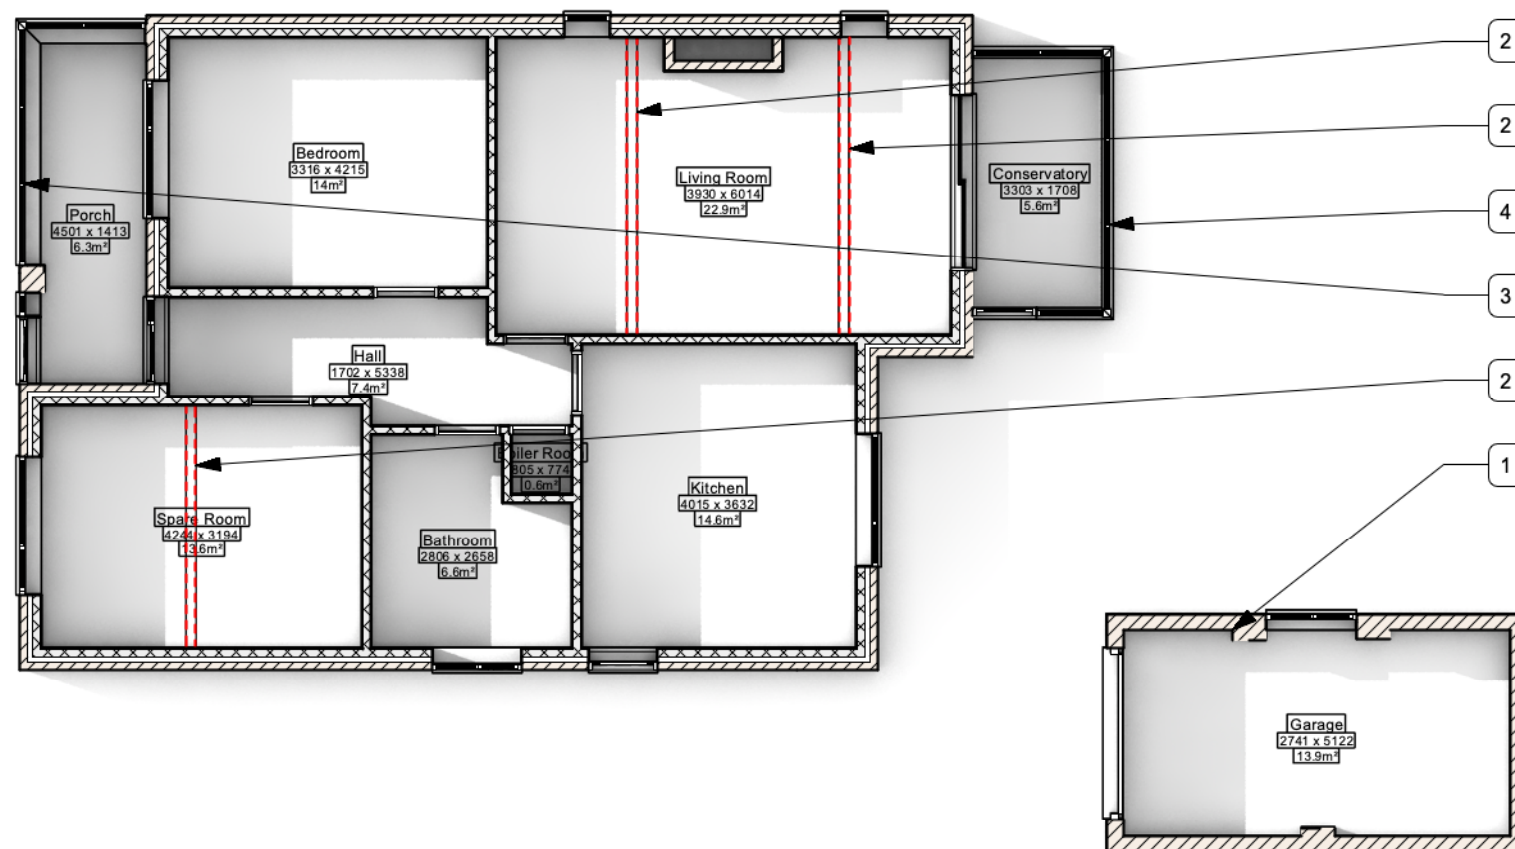

1 Ground Floor Plan - Existing

Scale: 1:100

 

THE DESIGN SOCIAL

134 Kirkby Road Barwell LE9 8FN UK
T: +44 (0)1455 446521 F: +44 (0)1455 446521
E: admin@thedesignsocial.com

GENERAL DRAWING NOTES

© This drawing is not to be shown to any Third Party unless agreed by The Design Social.

This drawing shows 'design intent' only.
It is the responsibility of the appointed contractor to finalise development, using specialists approved by The Design Social, & produce detailed working drawings.
ALL working drawings to be approved by The Design Social prior to manufacture.

REV.	DATE	NOTES	REV.
			BY

THE DESIGN SOCIAL

Greg Wykes

10 Poplar Avenue, Markfield, Leicester,
LE67 9WP

Existing Plans

AUTHOR	L.R.	DATE	12/09/2023	APPROVED	G.W.
SCALE	1:100 @ A3	READ WITH	0297 (A) GA 001		
DRAWING No.	0297	(A)	GA	004	
Project No.		Type	Area	Number	Rev
DRAWING STATUS	For Approval				