



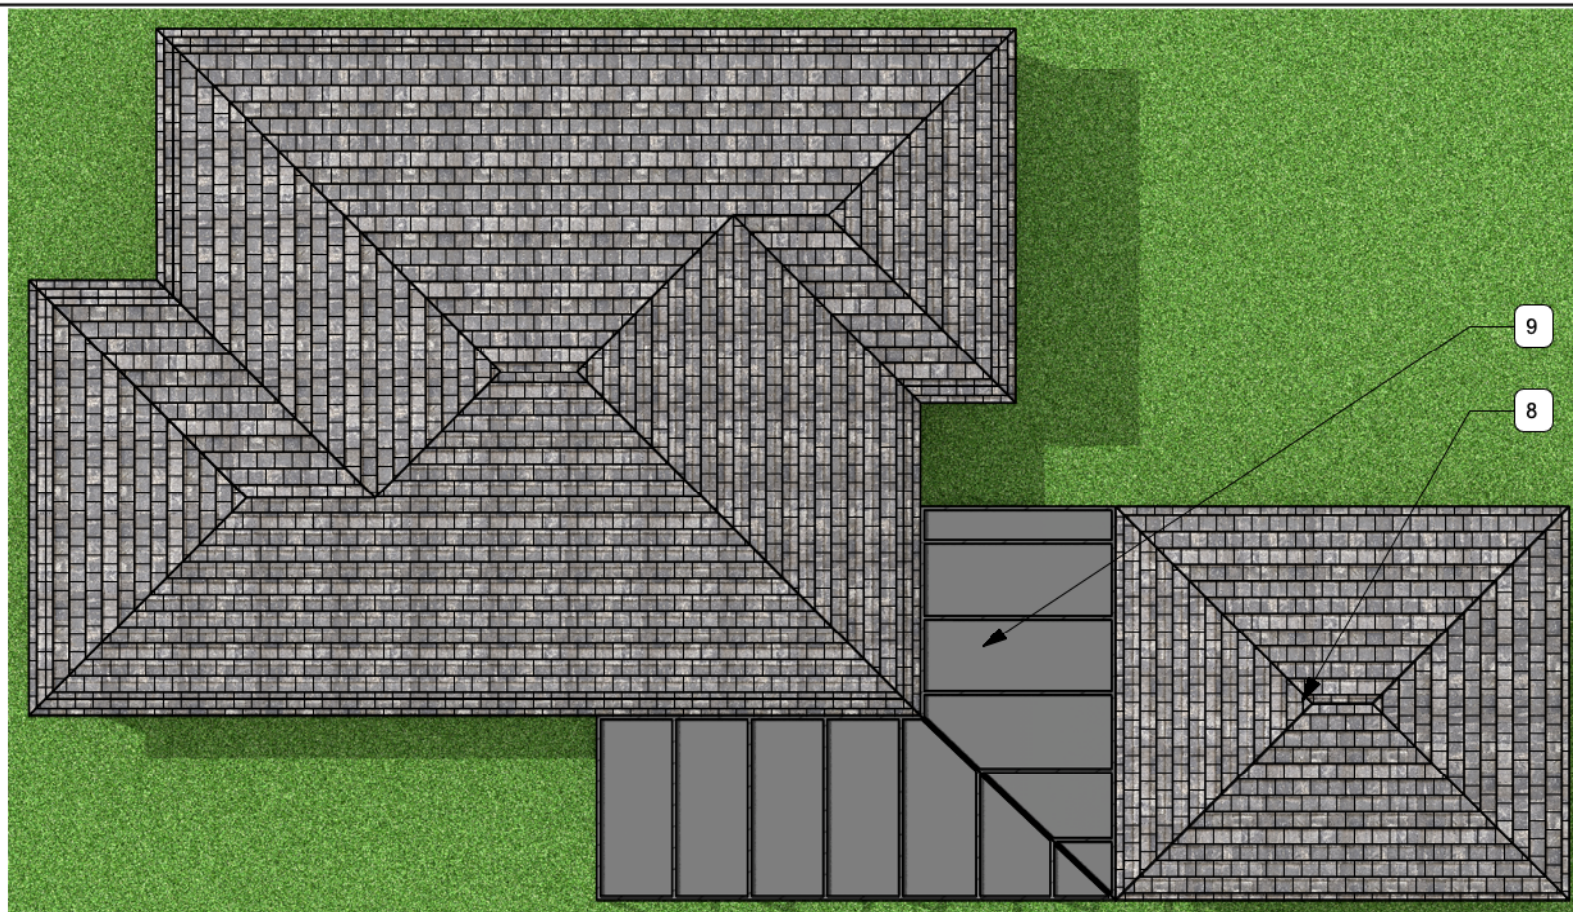


Proposed Plan Notes

1. New porch formed by addition of side dwarf wall with uPVC double glazed window.
2. Existing structural steel at high level.
3. New double glazed uPVC window.
4. New posts to support proposed car port roof.
5. Proposed extension to existing garage.
6. Existing hall & lounge walls to be reconfigured to new layout.
7. New steelwork to support existing structure. Structural design to be confirmed by Structural Engineer.
8. Proposed extension to existing garage roof. Tiling & pitch to match original.
9. New car port roof.

2 Roof Plan - Proposed
Scale: 1:100

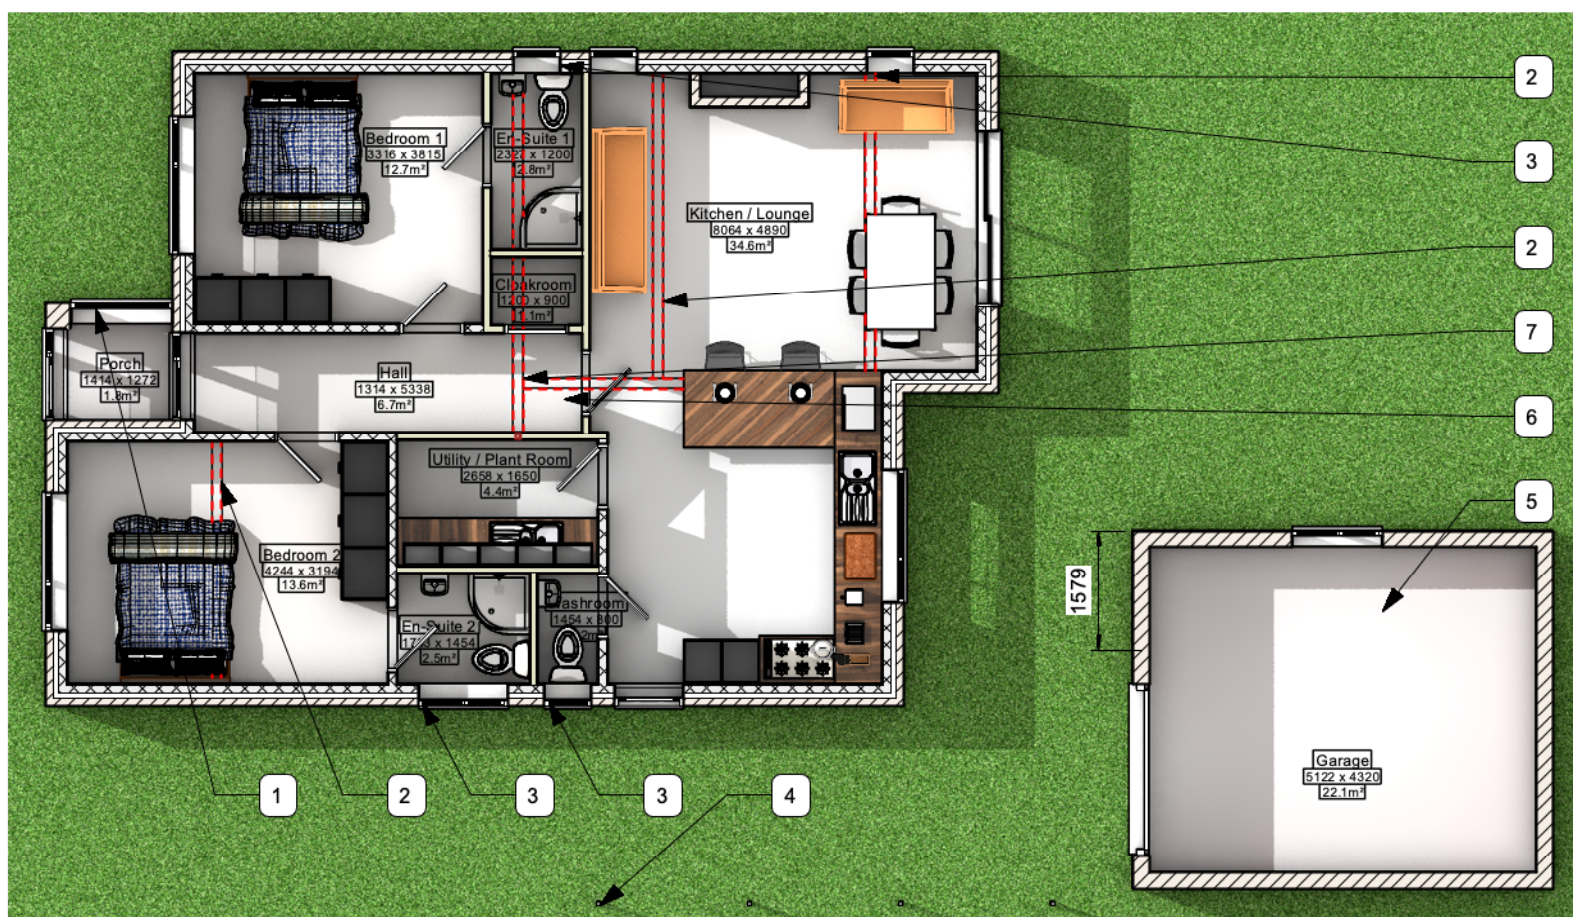

1 Ground Floor Plan - Proposed
Scale: 1:100

 

THE DESIGN SOCIAL

134 Kirkby Road Barwell LE9 8FN UK

T: +44 (0)1455 446521 F: +44 (0)1455 446521

E: admin@thedesignsocial.com

GENERAL DRAWING NOTES

© This drawing is not to be shown to any Third Party unless agreed by The Design Social.

This drawing shows 'design intent' only.

It is the responsibility of the appointed contractor to finalise development, using specialists approved by The Design Social, & produce detailed working drawings.

ALL working drawings to be approved by The Design Social prior to manufacture.

REV.	DATE	NOTES	REV. BY
------	------	-------	---------

THE DESIGN SOCIAL

Greg Wykes

10 Poplar Avenue, Markfield, Leicester, LE67 9WP

Proposed Plans

AUTHOR	L.R.	DATE	12/09/2023	APPROVED	G.W.
SCALE	1:100 @ A3	READ WITH	0297 (A) GA 001		
DRAWING No.	0297	(A)	GA	006	
Project No.		Type		Area	Number
DRAWING STATUS	For Approval				