




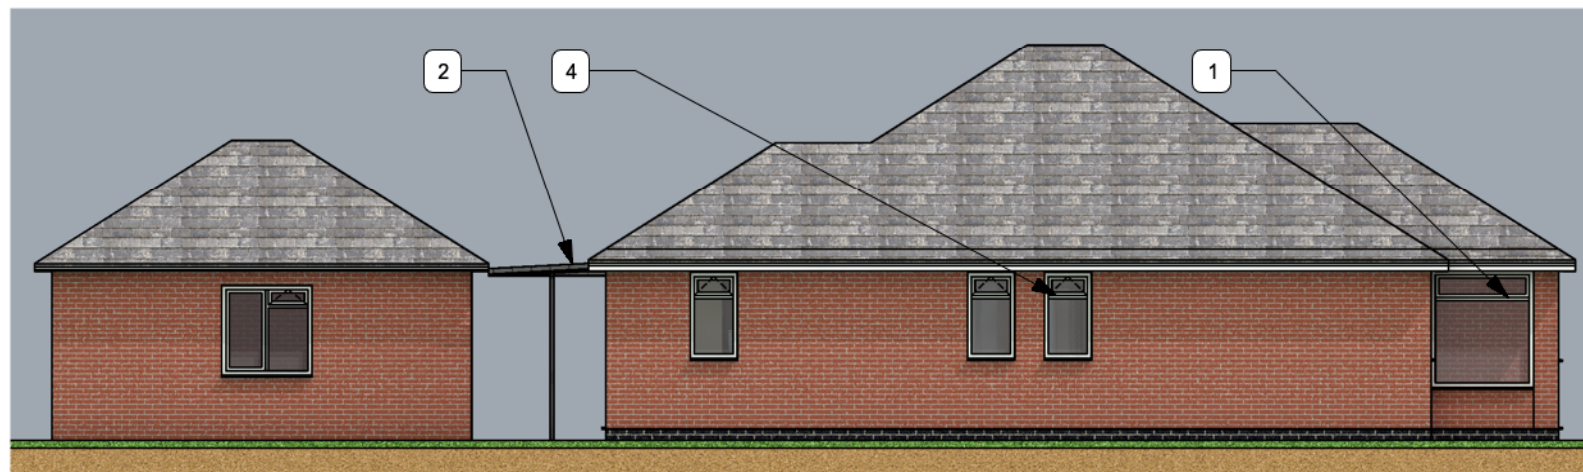


4 West Elevation - Proposed
Scale: 1:100

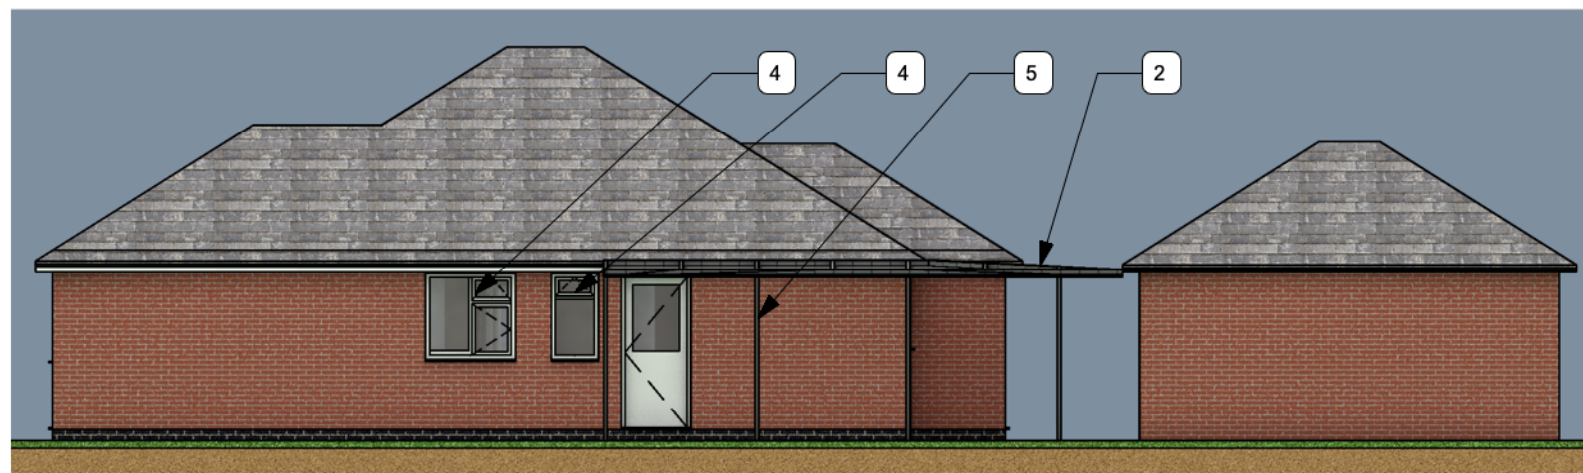

3 East Elevation - Proposed
Scale: 1:100

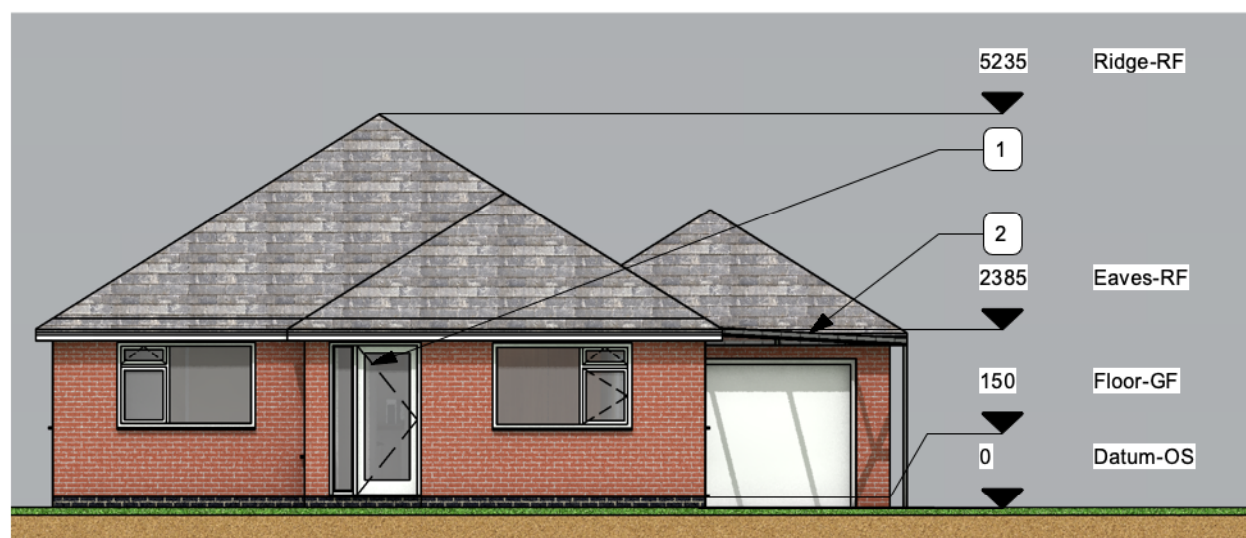

1 South Elevation - Proposed
Scale: 1:100

 

2 North Elevation - Proposed
Scale: 1:100

Proposed Elevation Notes

1. New porch formed by addition of side dwarf wall with uPVC double glazed window.
2. New car port roof.
3. Proposed extension to existing garage.
4. New double glazed uPVC window.
5. New posts to support proposed car port roof.

THE DESIGN SOCIAL

134 Kirkby Road Barwell LE9 8FN UK
T: +44 (0)1455 446521 F: +44 (0)1455 446521
E: admin@thedesignsocial.com

GENERAL DRAWING NOTES

© This drawing is not to be shown to any Third Party unless agreed by The Design Social.

This drawing shows 'design intent' only.
It is the responsibility of the appointed contractor to finalise development, using specialists approved by The Design Social, & produce detailed working drawings.
ALL working drawings to be approved by The Design Social prior to manufacture.

REV.	DATE	NOTES	REV.
BY			

THE DESIGN SOCIAL

Greg Wykes				
10 Poplar Avenue, Markfield, Leicester, LE67 9WP				
Proposed Elevations				
AUTHOR	L.R.	DATE	12/09/2023	APPROVED
				G.W.
SCALE	1:100 @ A3		READ WITH	0297 (A) GA 001
DRAWING No.	0297 (L) GA 007			
Project No.	Type	Area	Number	Rev
DRAWING STATUS				
For Approval				